







Site Plan as Proposed

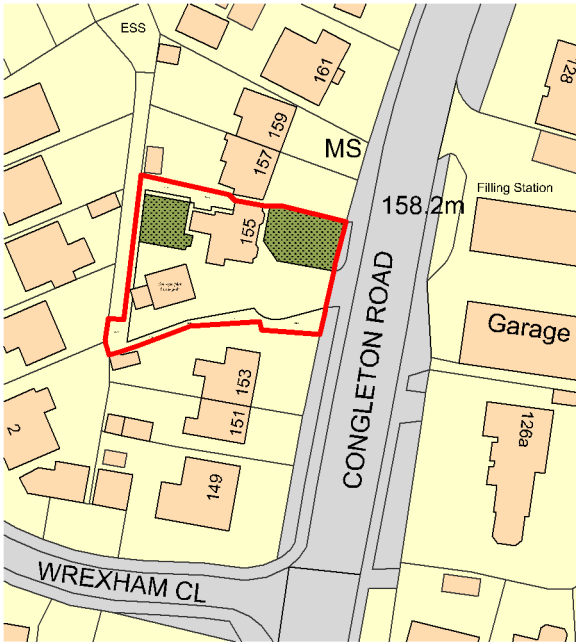

Ordnance Survey, (c) Crown Copyright 2021. All rights reserved. Licence number 100022432
Site Location Plan
Metres
10 20 30 40 50 60 70 80 90 100
SCALE 1:1250

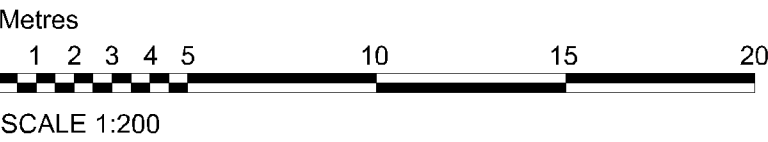

Site Plan as Existing

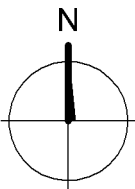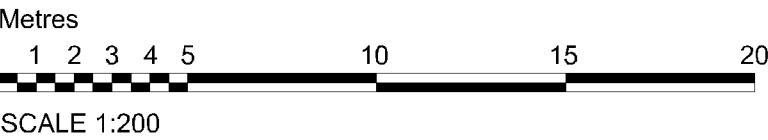

DBD Architectural Consultancy Ltd ©2021

1. Copyright is vested with DBD Architectural Consultancy Ltd.
2. All dimensions to be checked on site before proceeding.
3. Contractor to check/adjust dimensions of new work to suit existing conditions. Do not assume existing structure or details are plumb, square or level.
4. Contractor must notify the architect of any discrepancies before proceeding.
5. All drawings to be read in conjunction with all other consultants drawings and specs.

Rev	Date	Description

DBD Architectural Consultancy Ltd
50 Broad Street, Leek,
Staffordshire, ST13 5NS
01538 383118
mail@dbdconsultants.co.uk
www.dbdconsultants.co.uk

Mr and Mrs Cox
155 Congleton Road
Biddulph
ST8 6QJ
Client

Two Storey Rear Extension
Project

Site Plans

Stage: Planning	Drawn: AD	Check: 14.12.21	Job No: 2109
Scale: 1:200	Drawing Number: PL 01		