




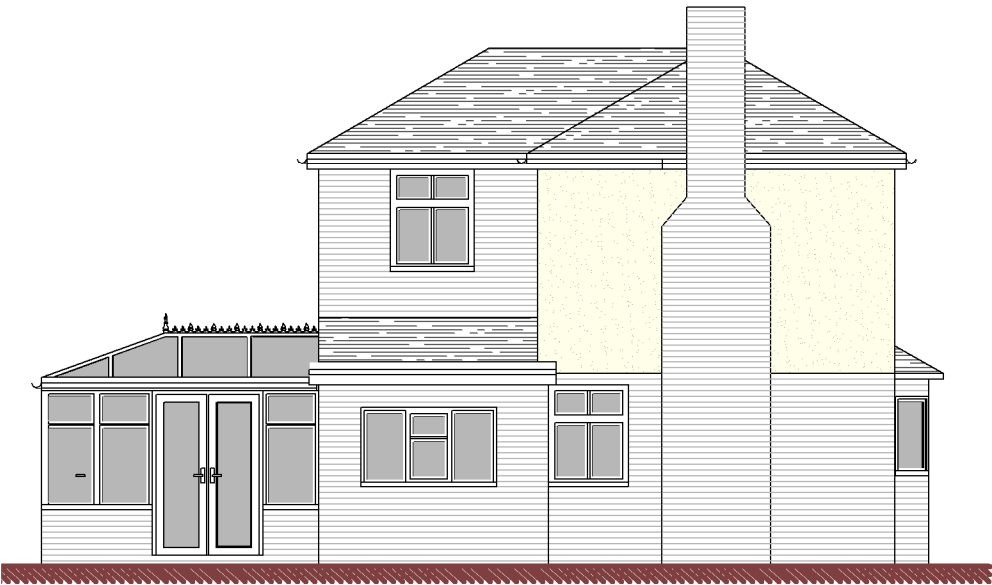


Side Elevation

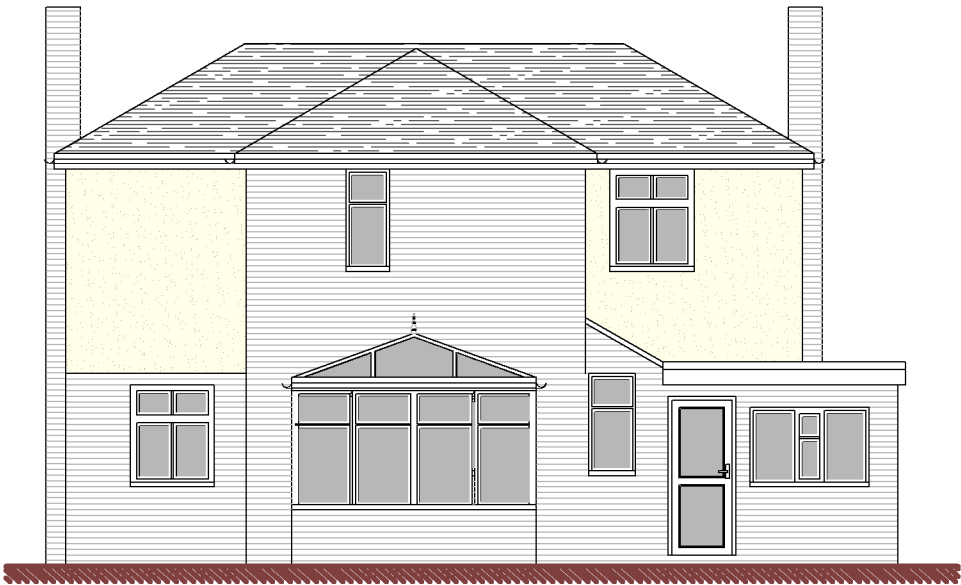



Rear Elevation

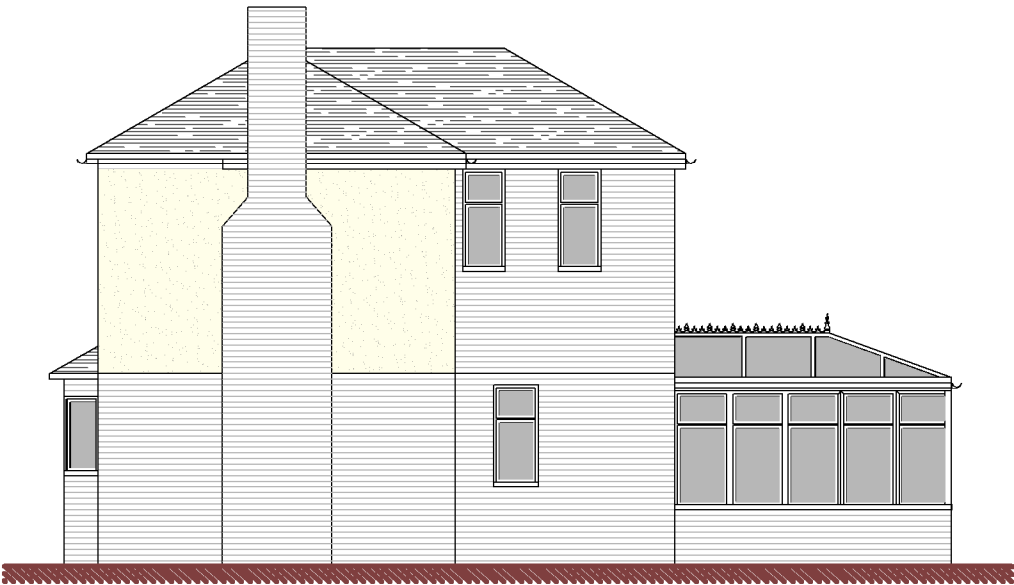

Side Elevation

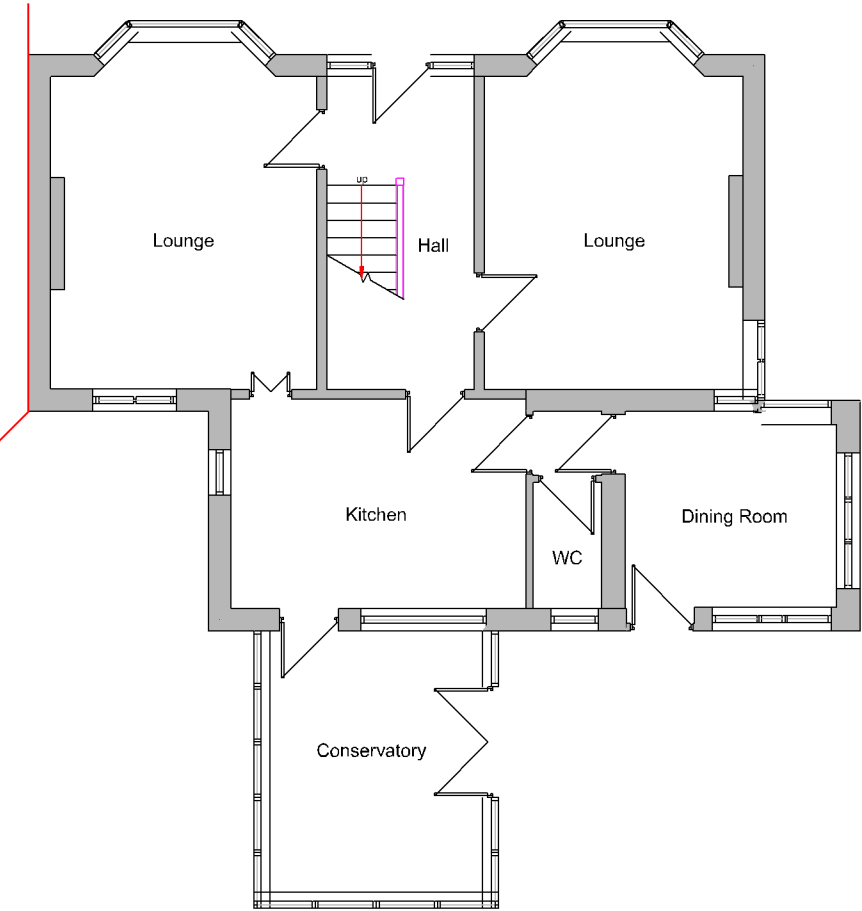

Ground Floor Plan

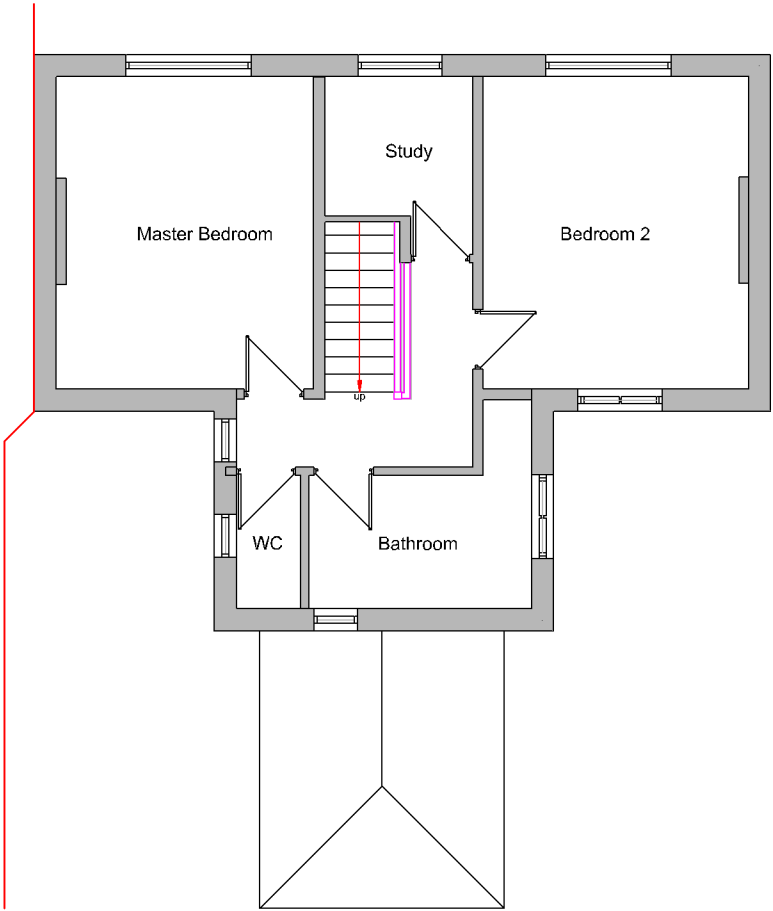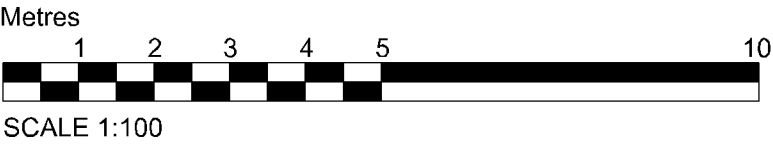

First Floor Plan

**DBD Architectural
Consultancy Ltd ©2021**

1. Copyright is vested with DBD Architectural Consultancy Ltd.
2. All dimensions to be checked on site before proceeding.
3. Contractor to check/adjust dimensions of new work to suit existing conditions. Do not assume existing structure or details are plumb, square or level.
4. Contractor must notify the architect of any discrepancies before proceeding.
5. All drawings to be read in conjunction with all other consultants drawings and specs.

Rev	Date	Description



DBD Architectural Consultancy Ltd
50 Broad Street, Leek,
Staffordshire, ST13 5NS
01538 383118
mail@dbdconsultants.co.uk
www.dbdconsultants.co.uk

Mr and Mrs Cox
155 Congleton Road
Biddulph
ST8 6QJ

Two Storey Rear Extension

Title Plans as Existing		
Stage: Planning	Date: 13.12.21	Job No: 2189
Size: A3	Scale: 1:100	Drawing Number: PL 02