




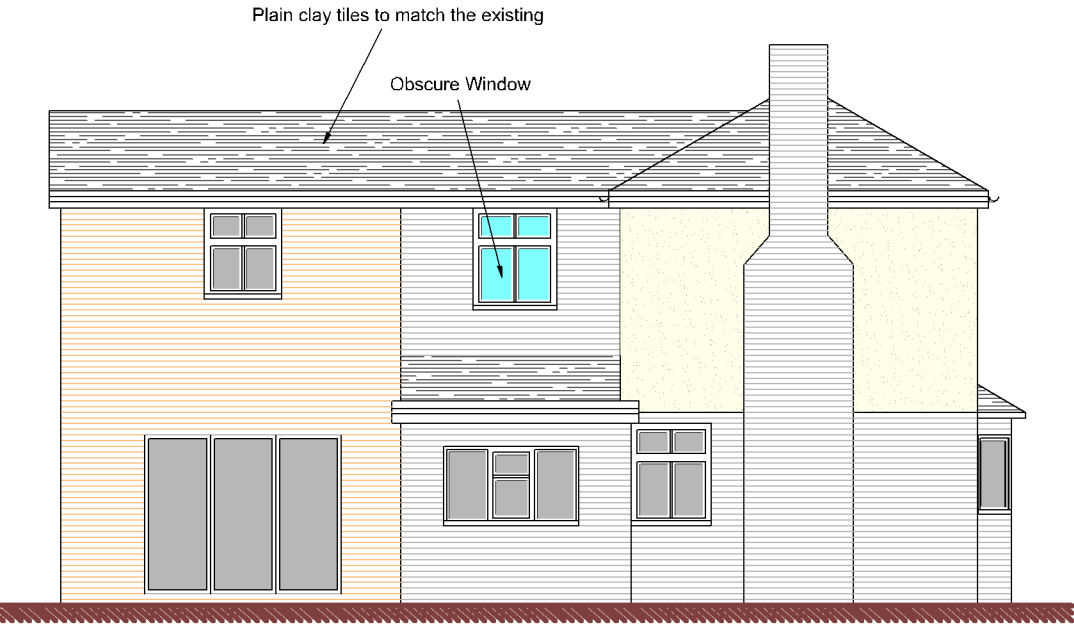


Side Elevation

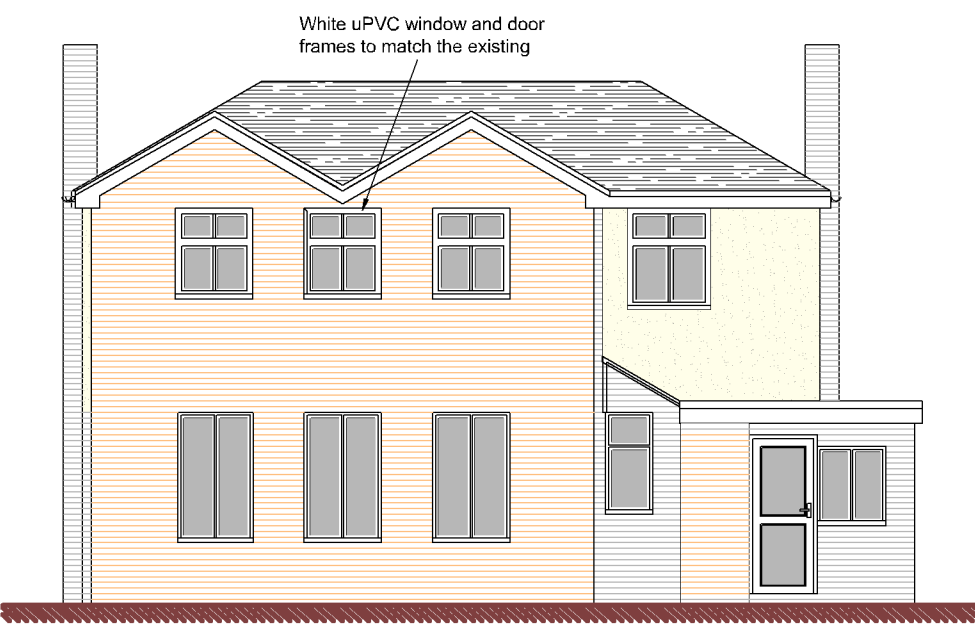



Rear Elevation

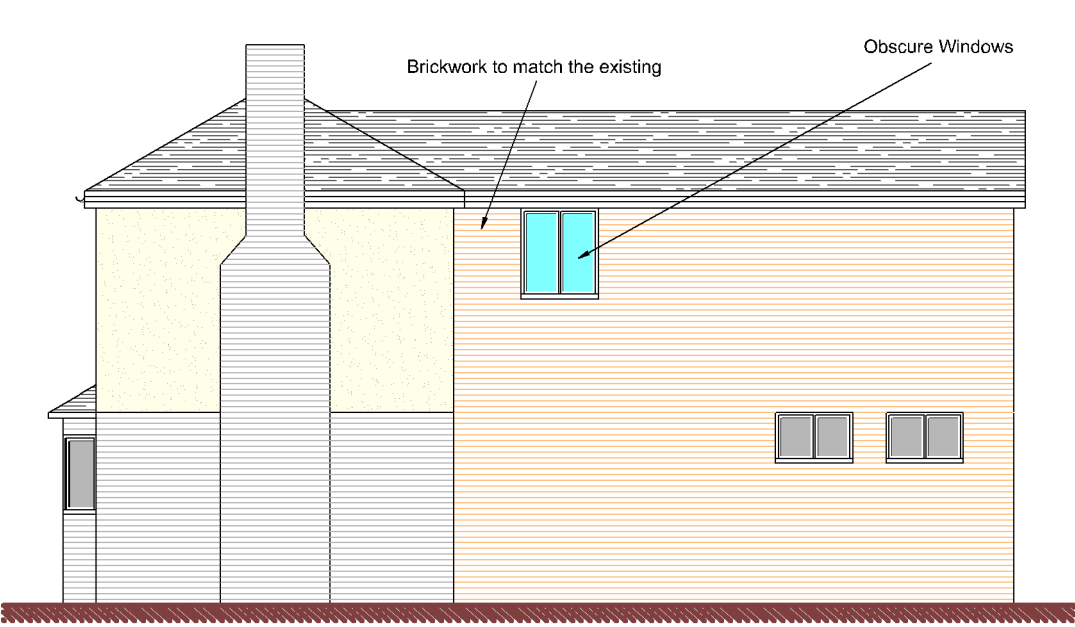

Side Elevation

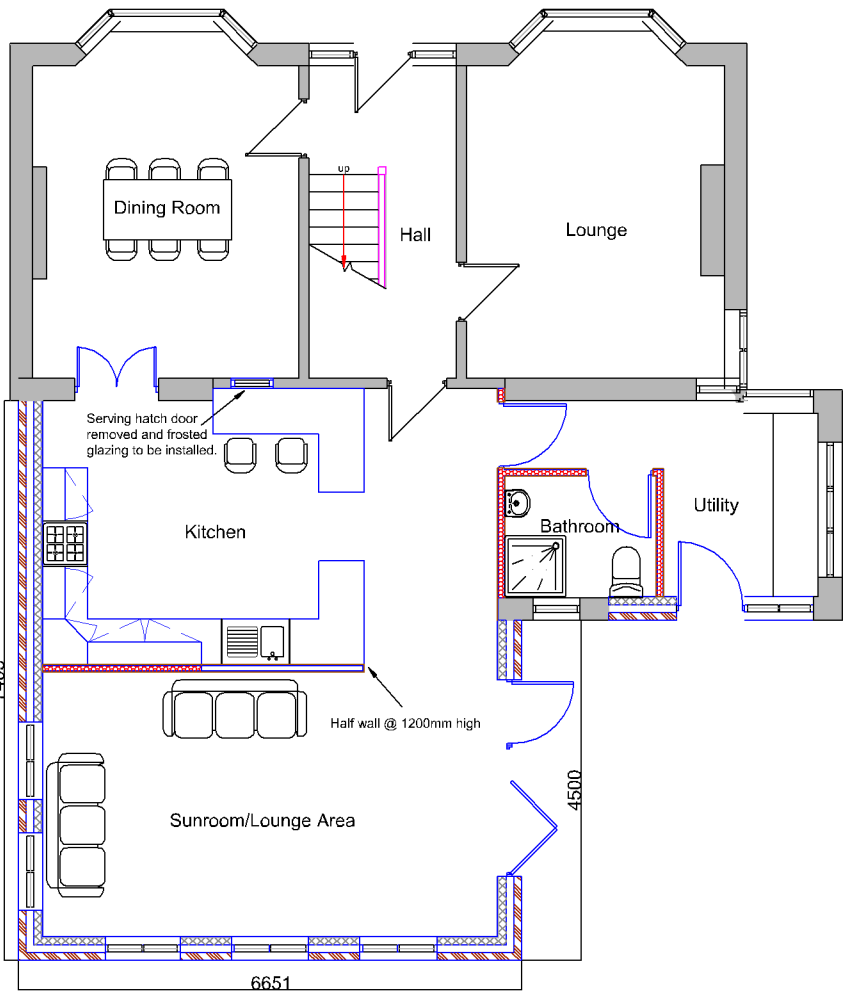

Ground Floor Plan

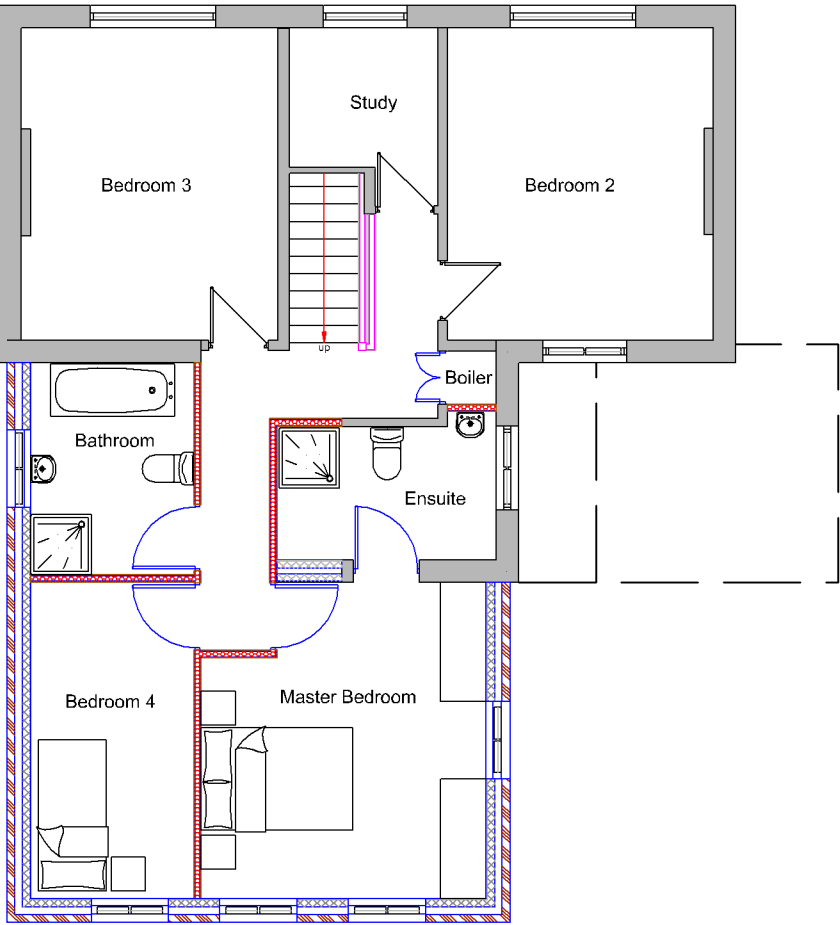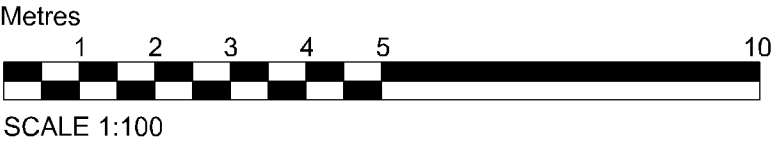

First Floor Plan

DBD Architectural Consultancy Ltd ©2021

1. Copyright is vested with DBD Architectural Consultancy Ltd.
2. All dimensions to be checked on site before proceeding.
3. Contractor to check/adjust dimensions of new work to suit existing conditions. Do not assume existing structure or details are plumb, square or level.
4. Contractor must notify the architect of any discrepancies before proceeding.
5. All drawings to be read in conjunction with all other consultants drawings and specs.

Rev	Date	Description
D	18.01.22	Amendments made following clients comments
C	17.01.22	Amendments made following clients comments
B	15.01.22	Amendments made following clients comments
A	04.01.22	Amendments made following clients comments

DBD Architectural Consultancy Ltd
50 Broad Street, Leek,
Staffordshire, ST13 5NS
01538 363118
mail@dbdconsultants.co.uk
www.dbdconsultants.co.uk

Mr and Mrs Cox
155 Congleton Road
Biddulph
ST8 6QJ
Leek

Two Storey Rear Extension

Plans as Proposed		
Stage: Planning	Date: 14.12.21	Rev No: 2/189
Scale: 1:100		
Drawing Number:	PL03D	