



Application Area - 4215m²

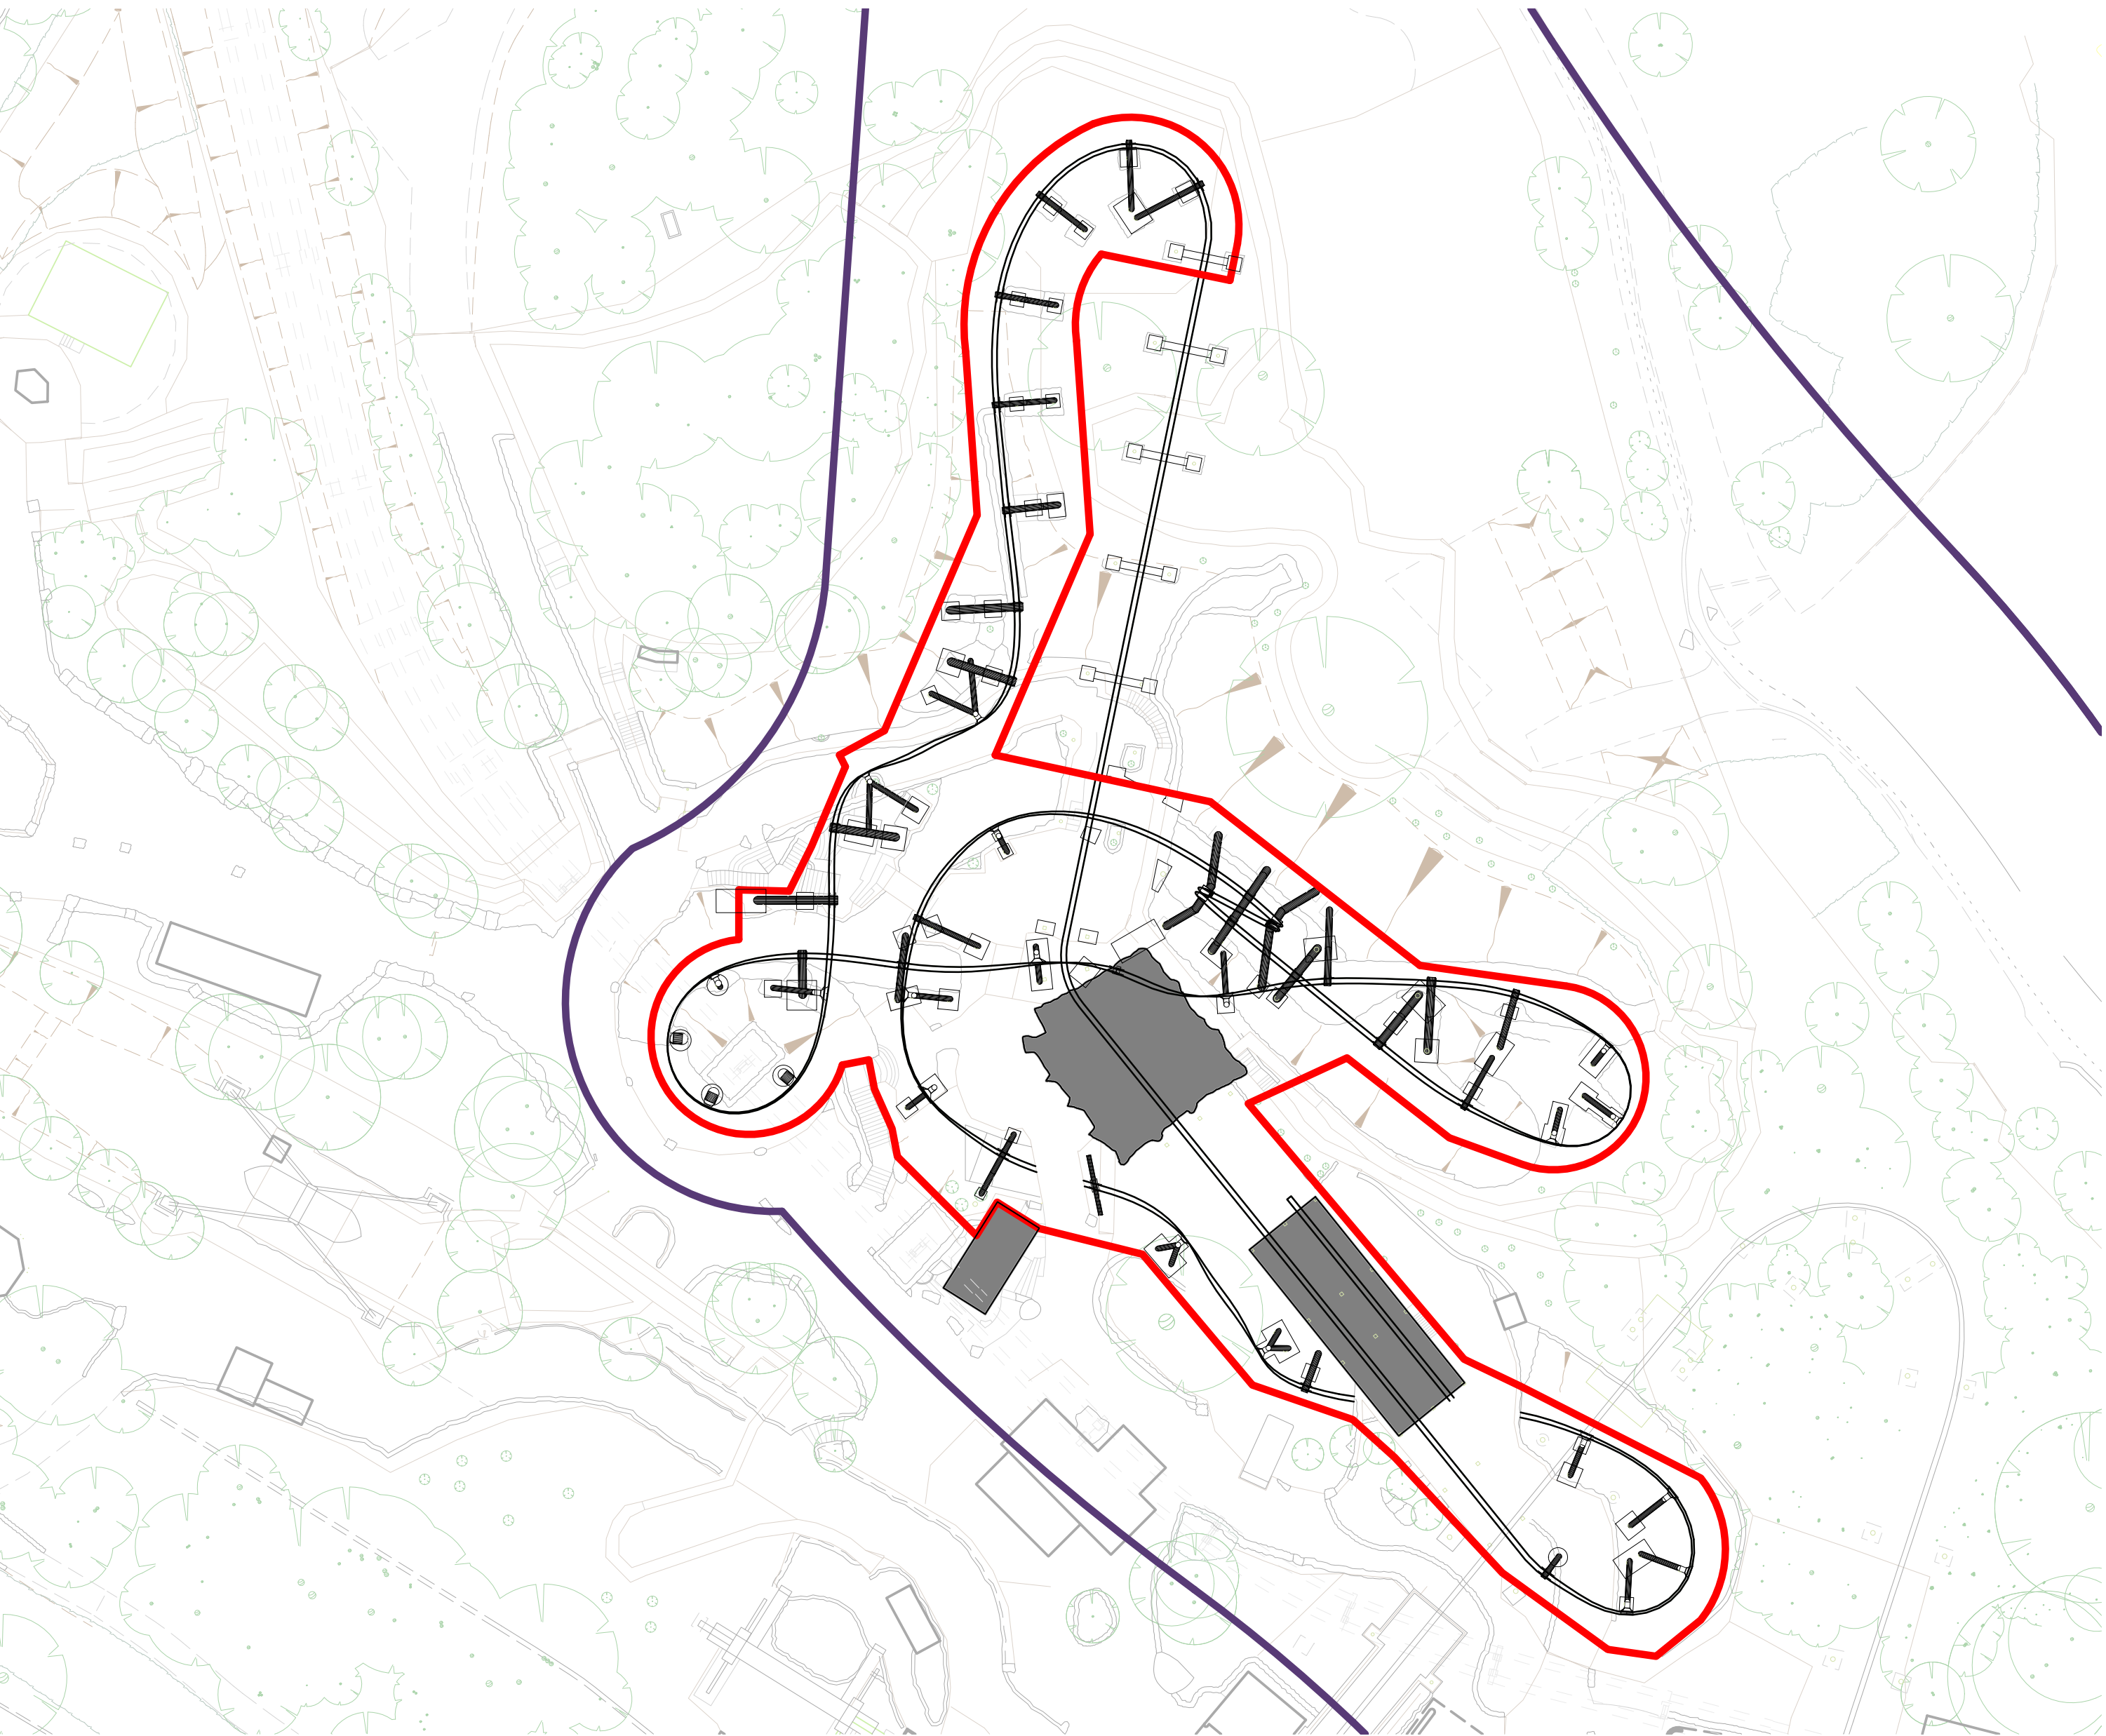

1 Existing Site Plan
1 : 500

\\STORAGE\Drawings\Drawing 21\00000 ATR Nemesis Re track\01-Architectural\01 WIPI\CAD\ATNR-SA-XX-XX-M3-A-0001_Nemesis_Retrack.rvt

Scale 1 : 500

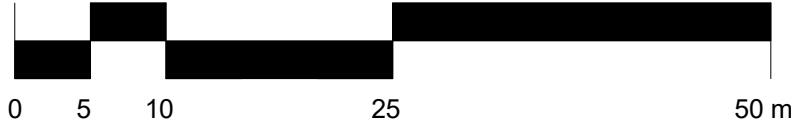

All heights, sizes and dimensions should be checked on site by the contractor before any work is put in hand.

Figured dimensions should be taken in preference to scaling and any errors or omissions reported to the architect at once.

This drawing has been prepared in accordance with the CDM (Construction Design and Management) and all foreseeable design risks to those involved or affected by construction have been avoided wherever possible.

- Original application boundary (ref. SM92-0952)
- Application boundary

P01.1 20-01-22 NJ Revised following ML comments

Rev Date By Detail

Drawing status

S0 - Information

Client

Alton Towers Resort



Project/Location

Alton Towers Resort,
Farley Lane,
Alton,
Stoke On Trent,
ST10 4DB

Drawing title

Nemesis Track Replacement -
Existing Site Plan

Date	Drawn	Checked	Job No.
01/12/22	NJ		3234

Scale(s)

1 : 500 @A2

Drawing number

3234-SA-XX-XX-DR-A-0102

Revision

P01.1



12 High Street, Tean,
Stoke-on-Trent
ST10 4DZ

T: +44 (0)1538 722097
E: mail@smytheman.co.uk
W: www.smytheman.co.uk

