

Job number
224


Drawing number
P.03GA.E003

Title
Proposed West Elevation

Scale
1:100 @ A3

Issue for

Date
19.01.22

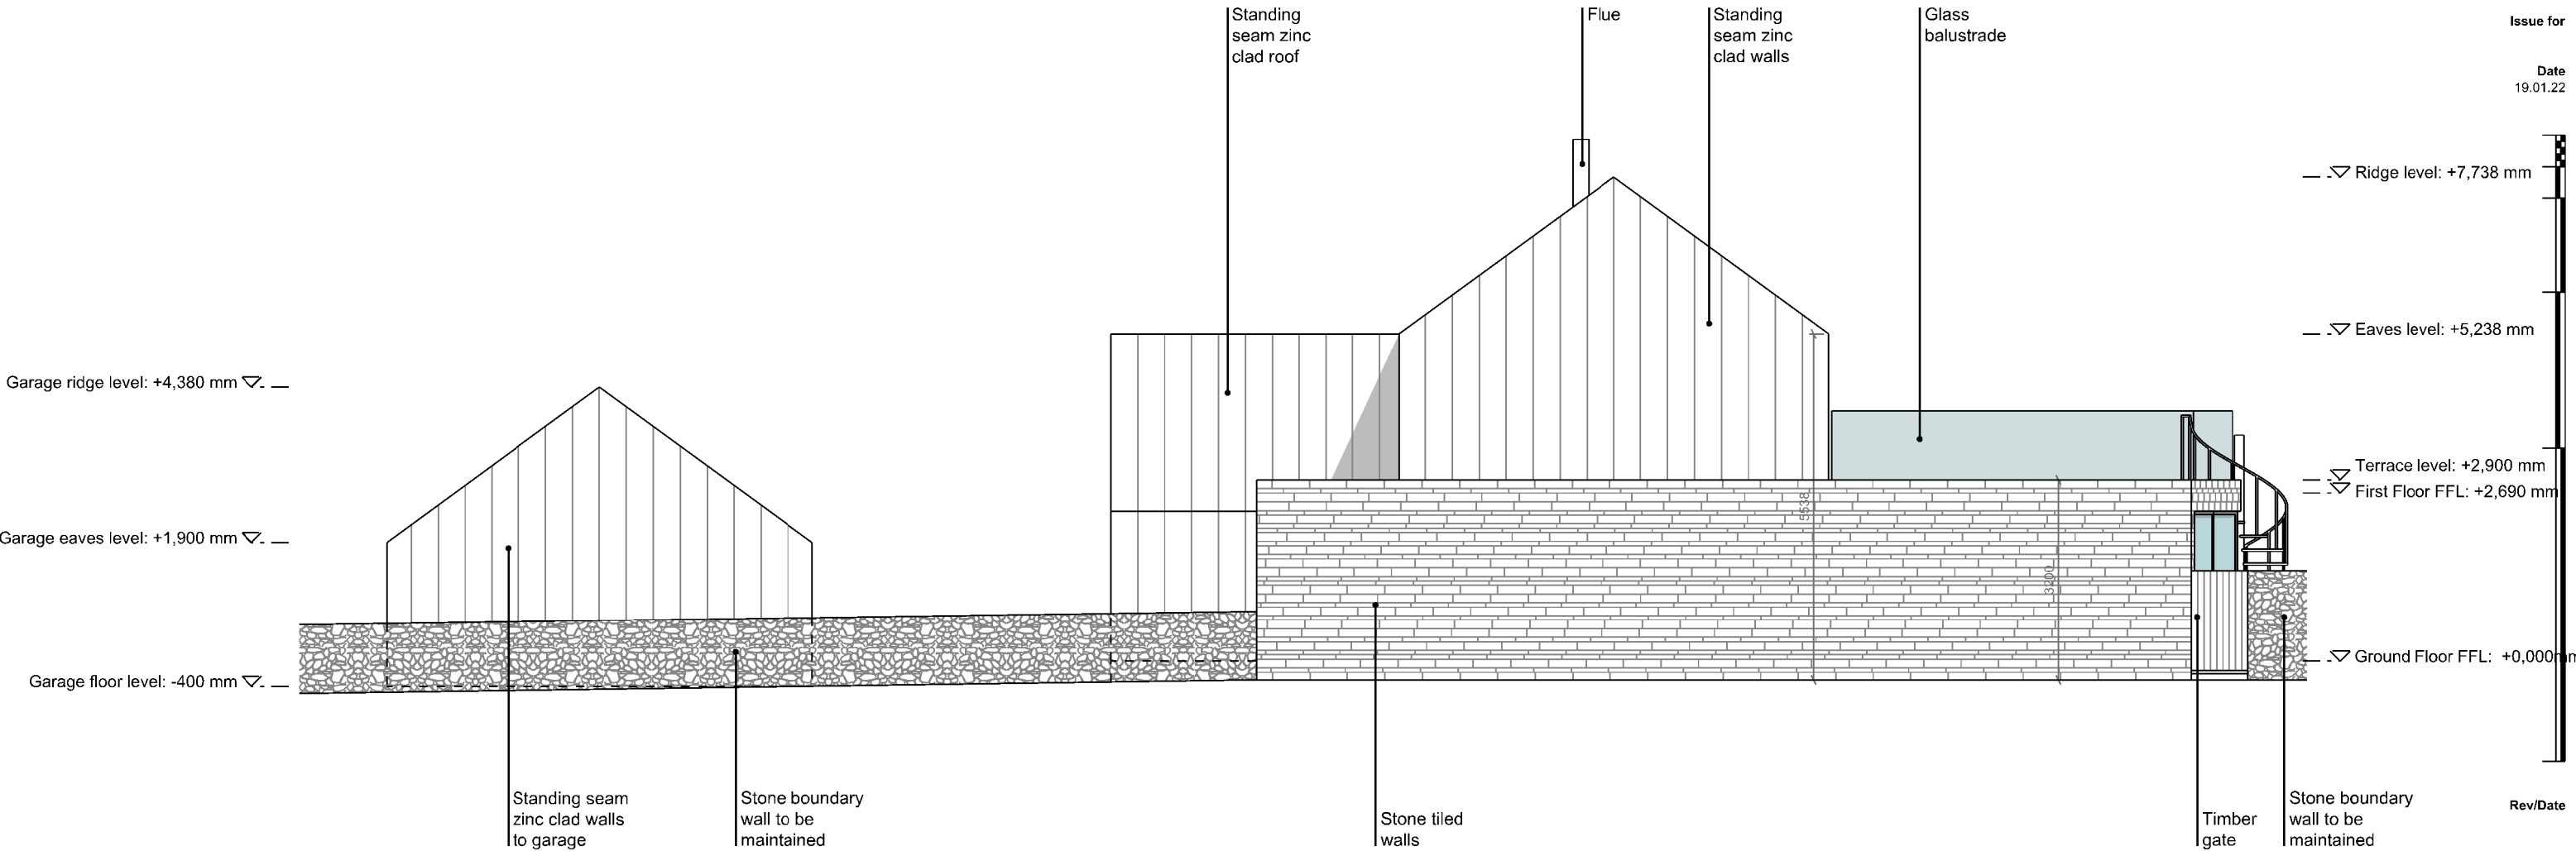

Proposed West Elevation