

Job number
224

Drawing number
P.03GA.E004


Title
Proposed East Elevation

Scale
1:100 @ A3

Issue for

Date
19.01.22

Rev/Date

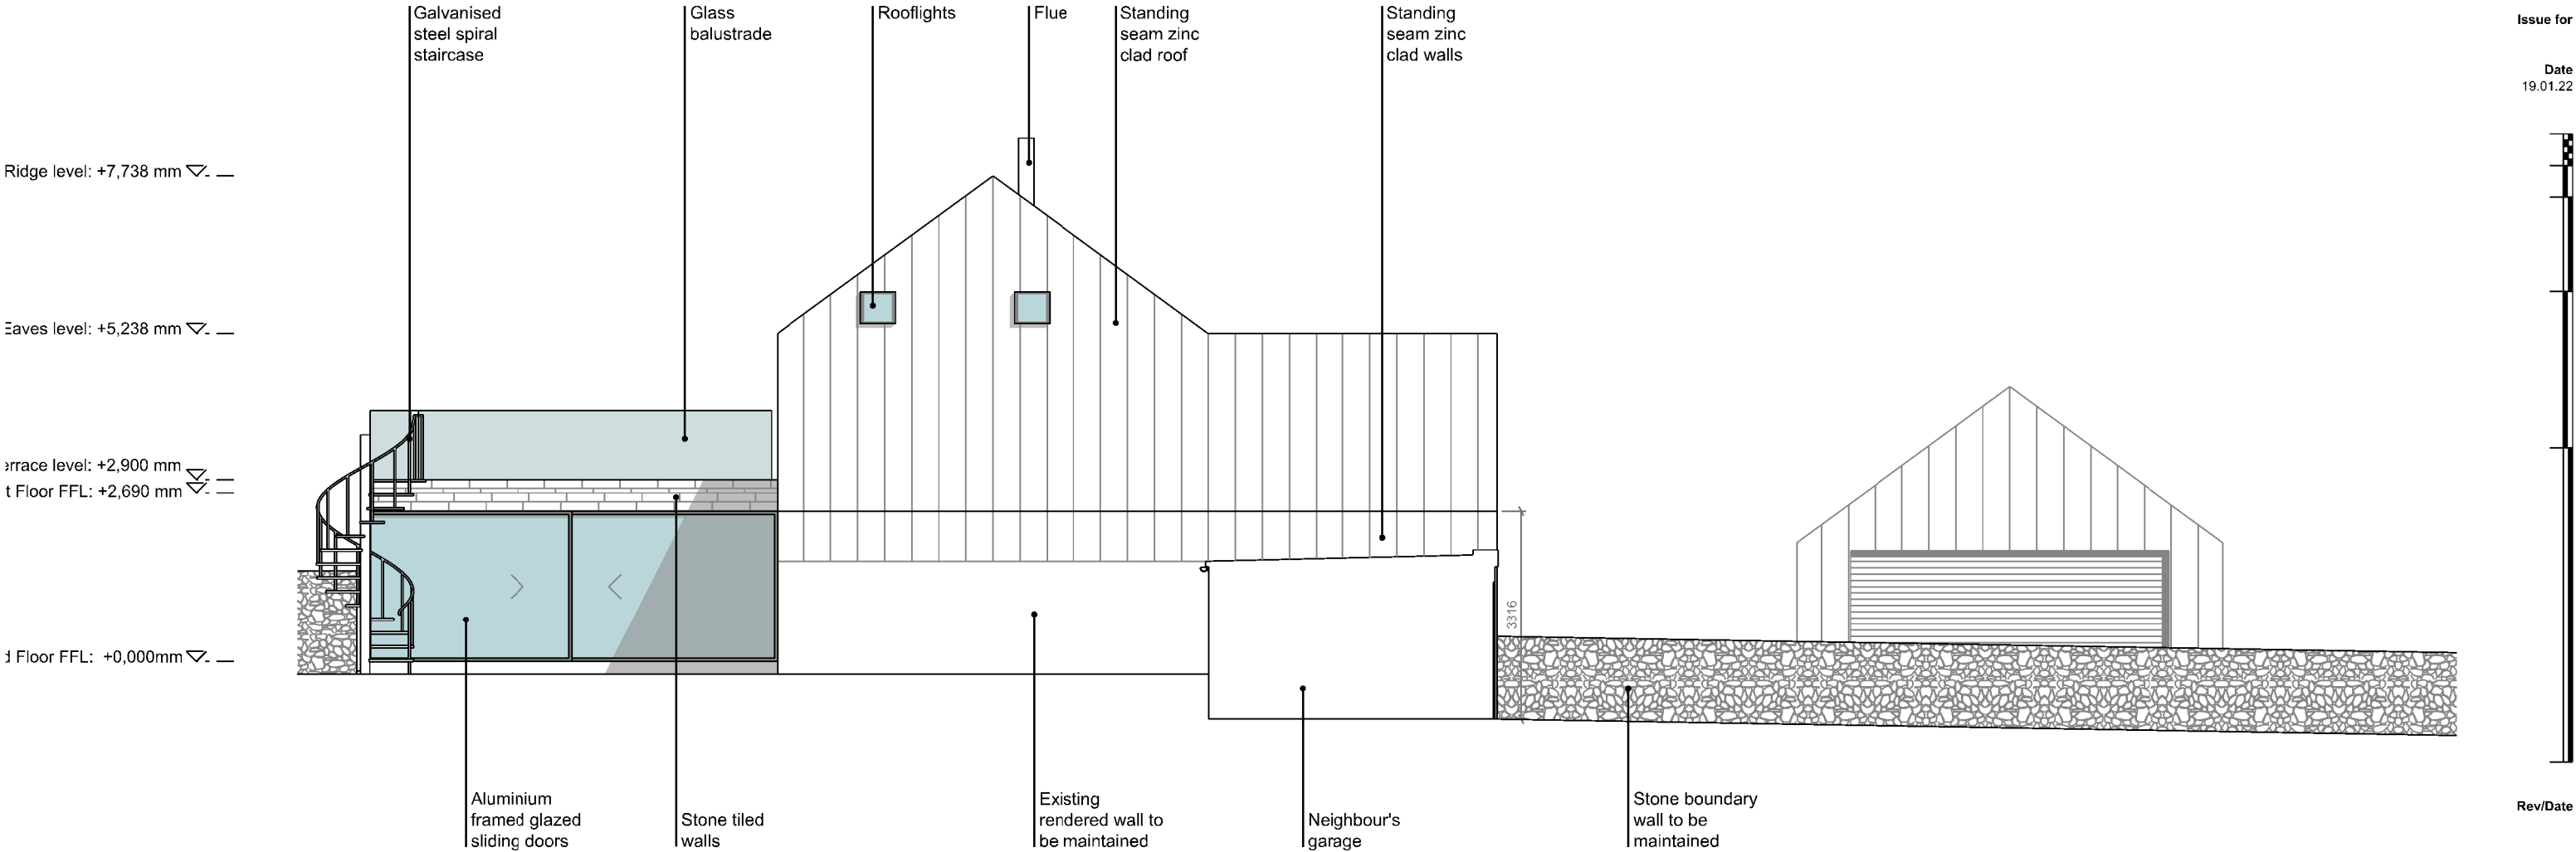

Proposed East Elevation