
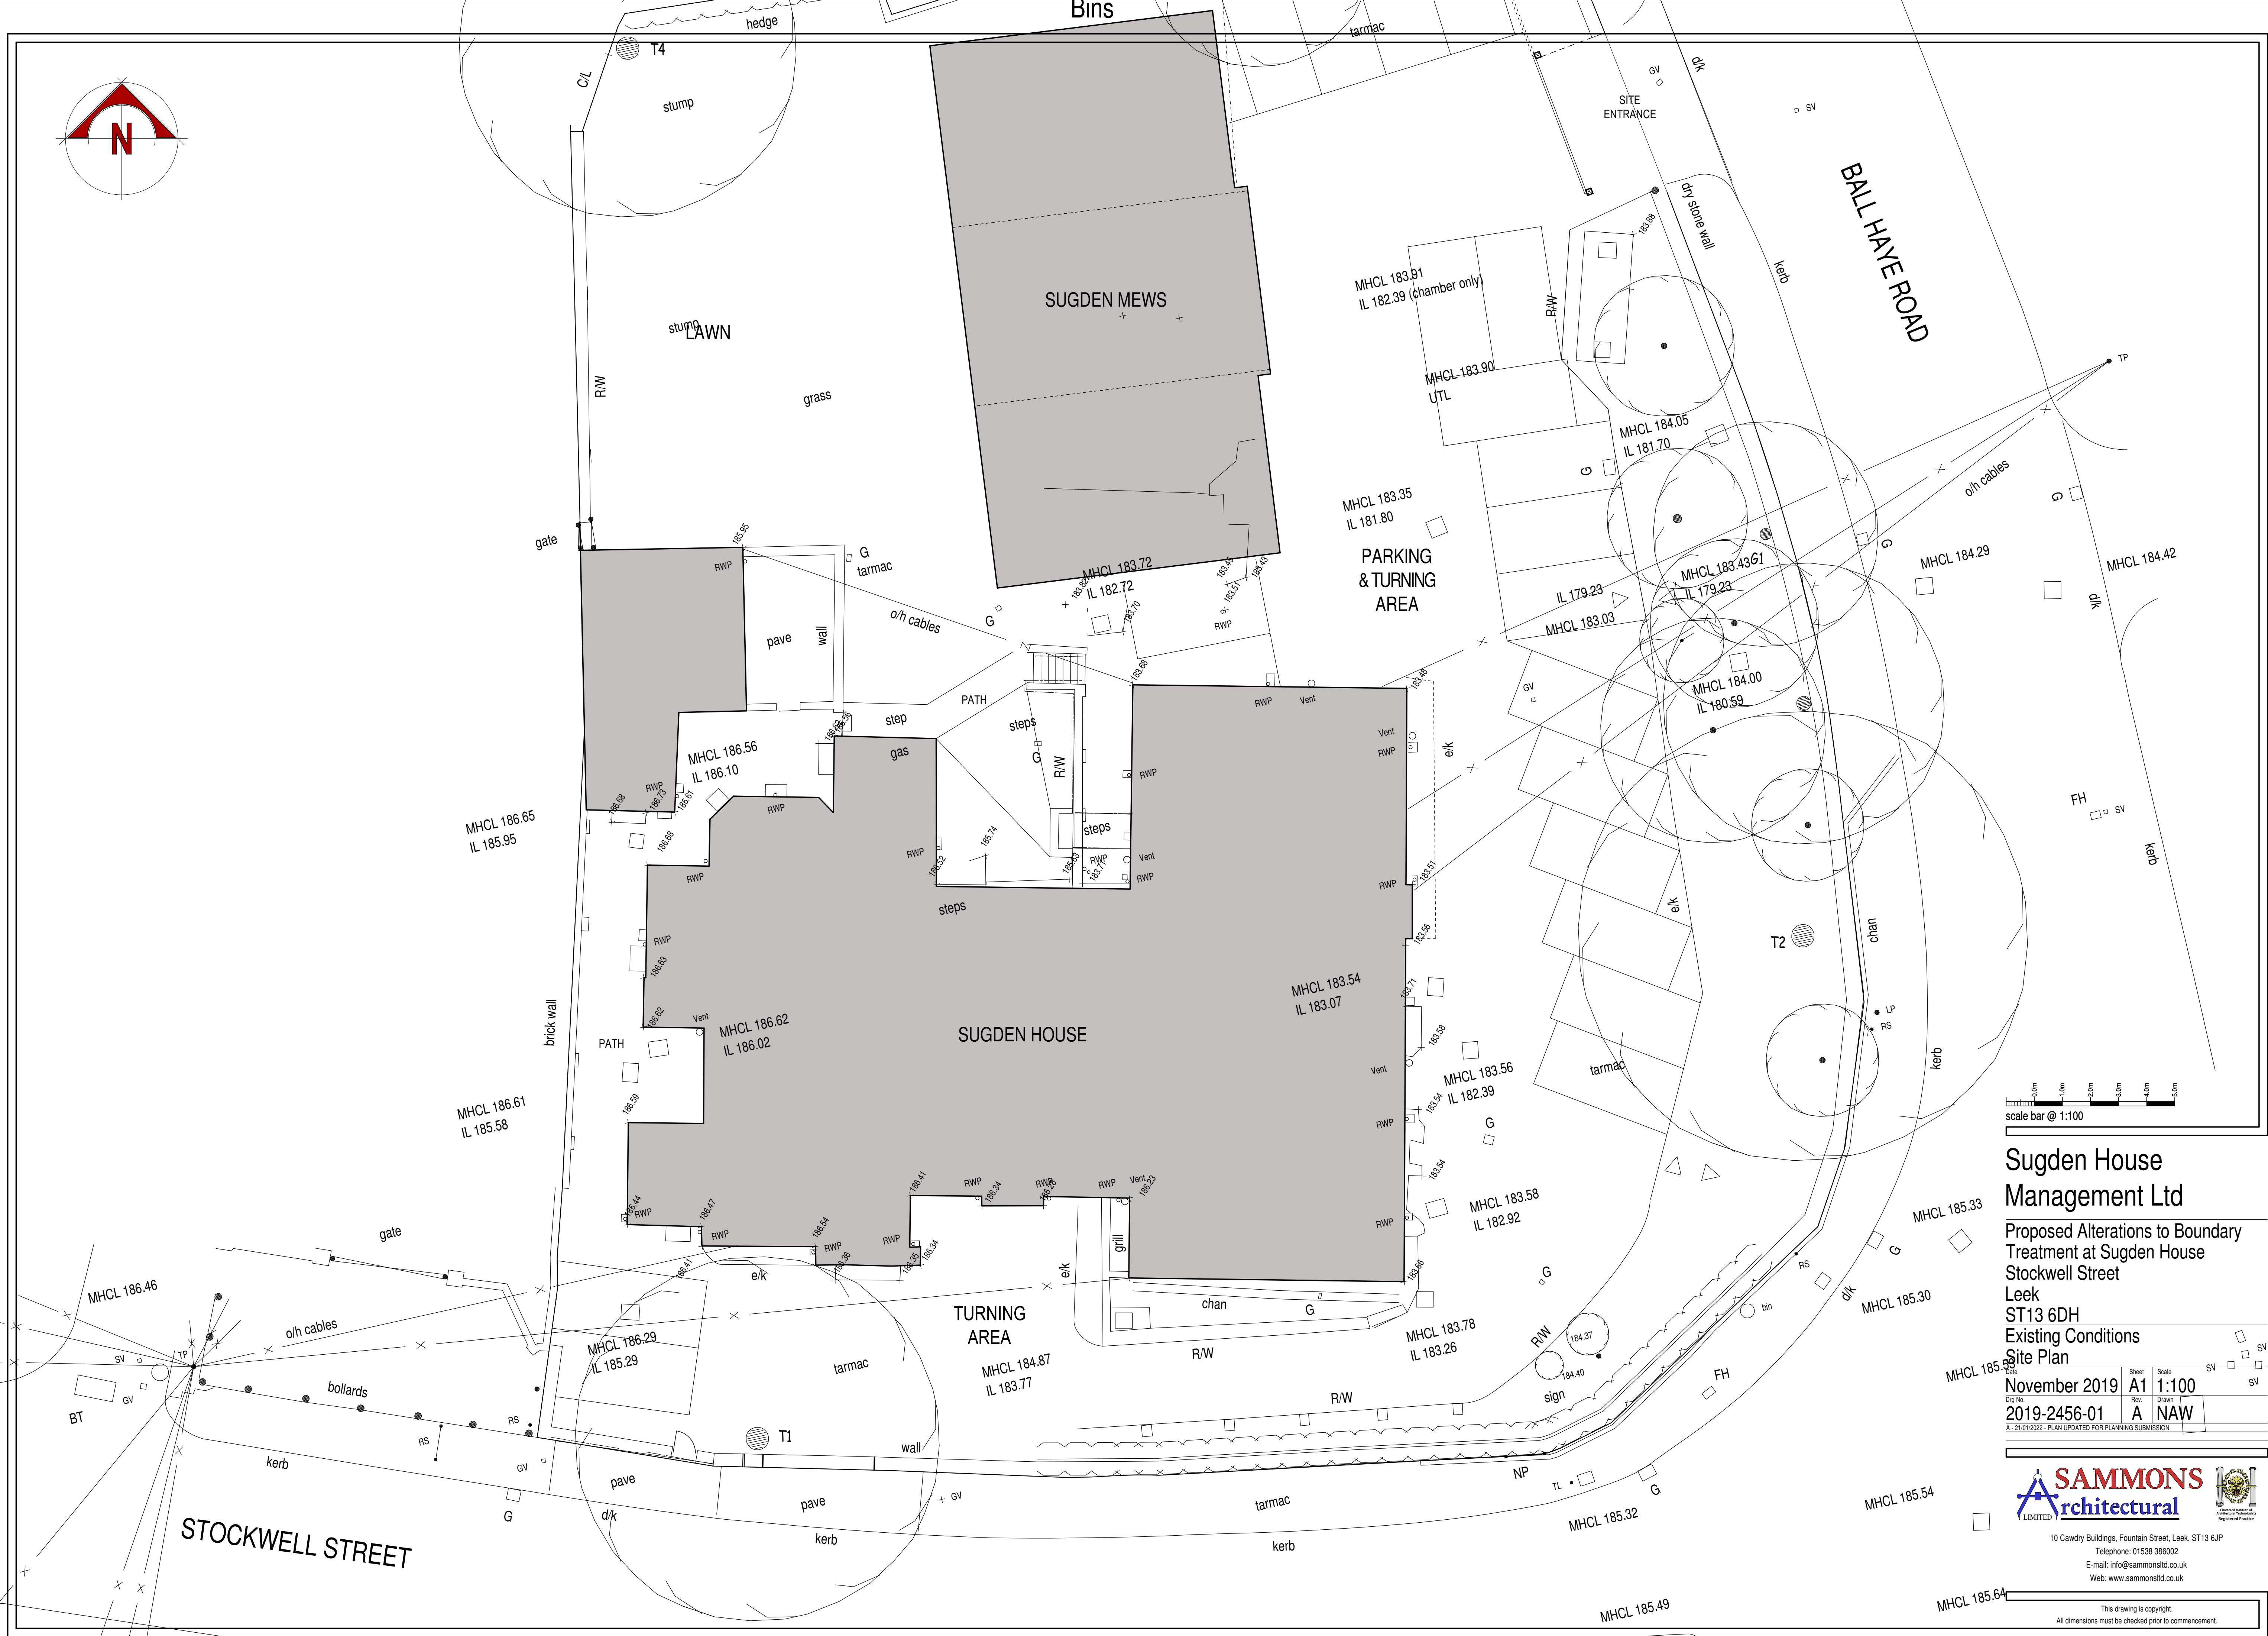
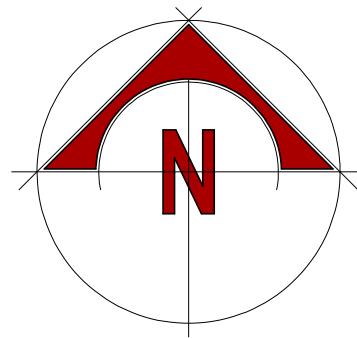


Sugden House Management Ltd

Proposed Alterations to Boundary Treatment at Sugden House
Stockwell Street
Leek
ST13 6DH
Existing Conditions
Site Plan

November 2019 A1 1:100
Dwg No. 2019-2456-01 A NAW
A-21/01/2022 PLAN UPDATED FOR PLANNING SUBMISSION

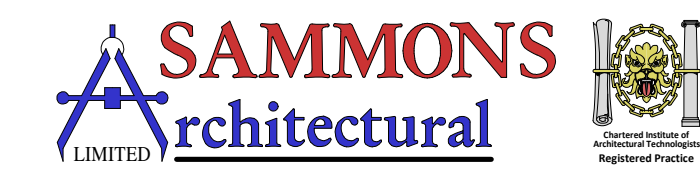

10 Cawdry Buildings, Fountain Street, Leek, ST13 6JP
Telephone: 01538 386002
E-mail: info@sammonsltd.co.uk
Web: www.sammonsltd.co.uk

This drawing is copyright.
All dimensions must be checked prior to commencement.