
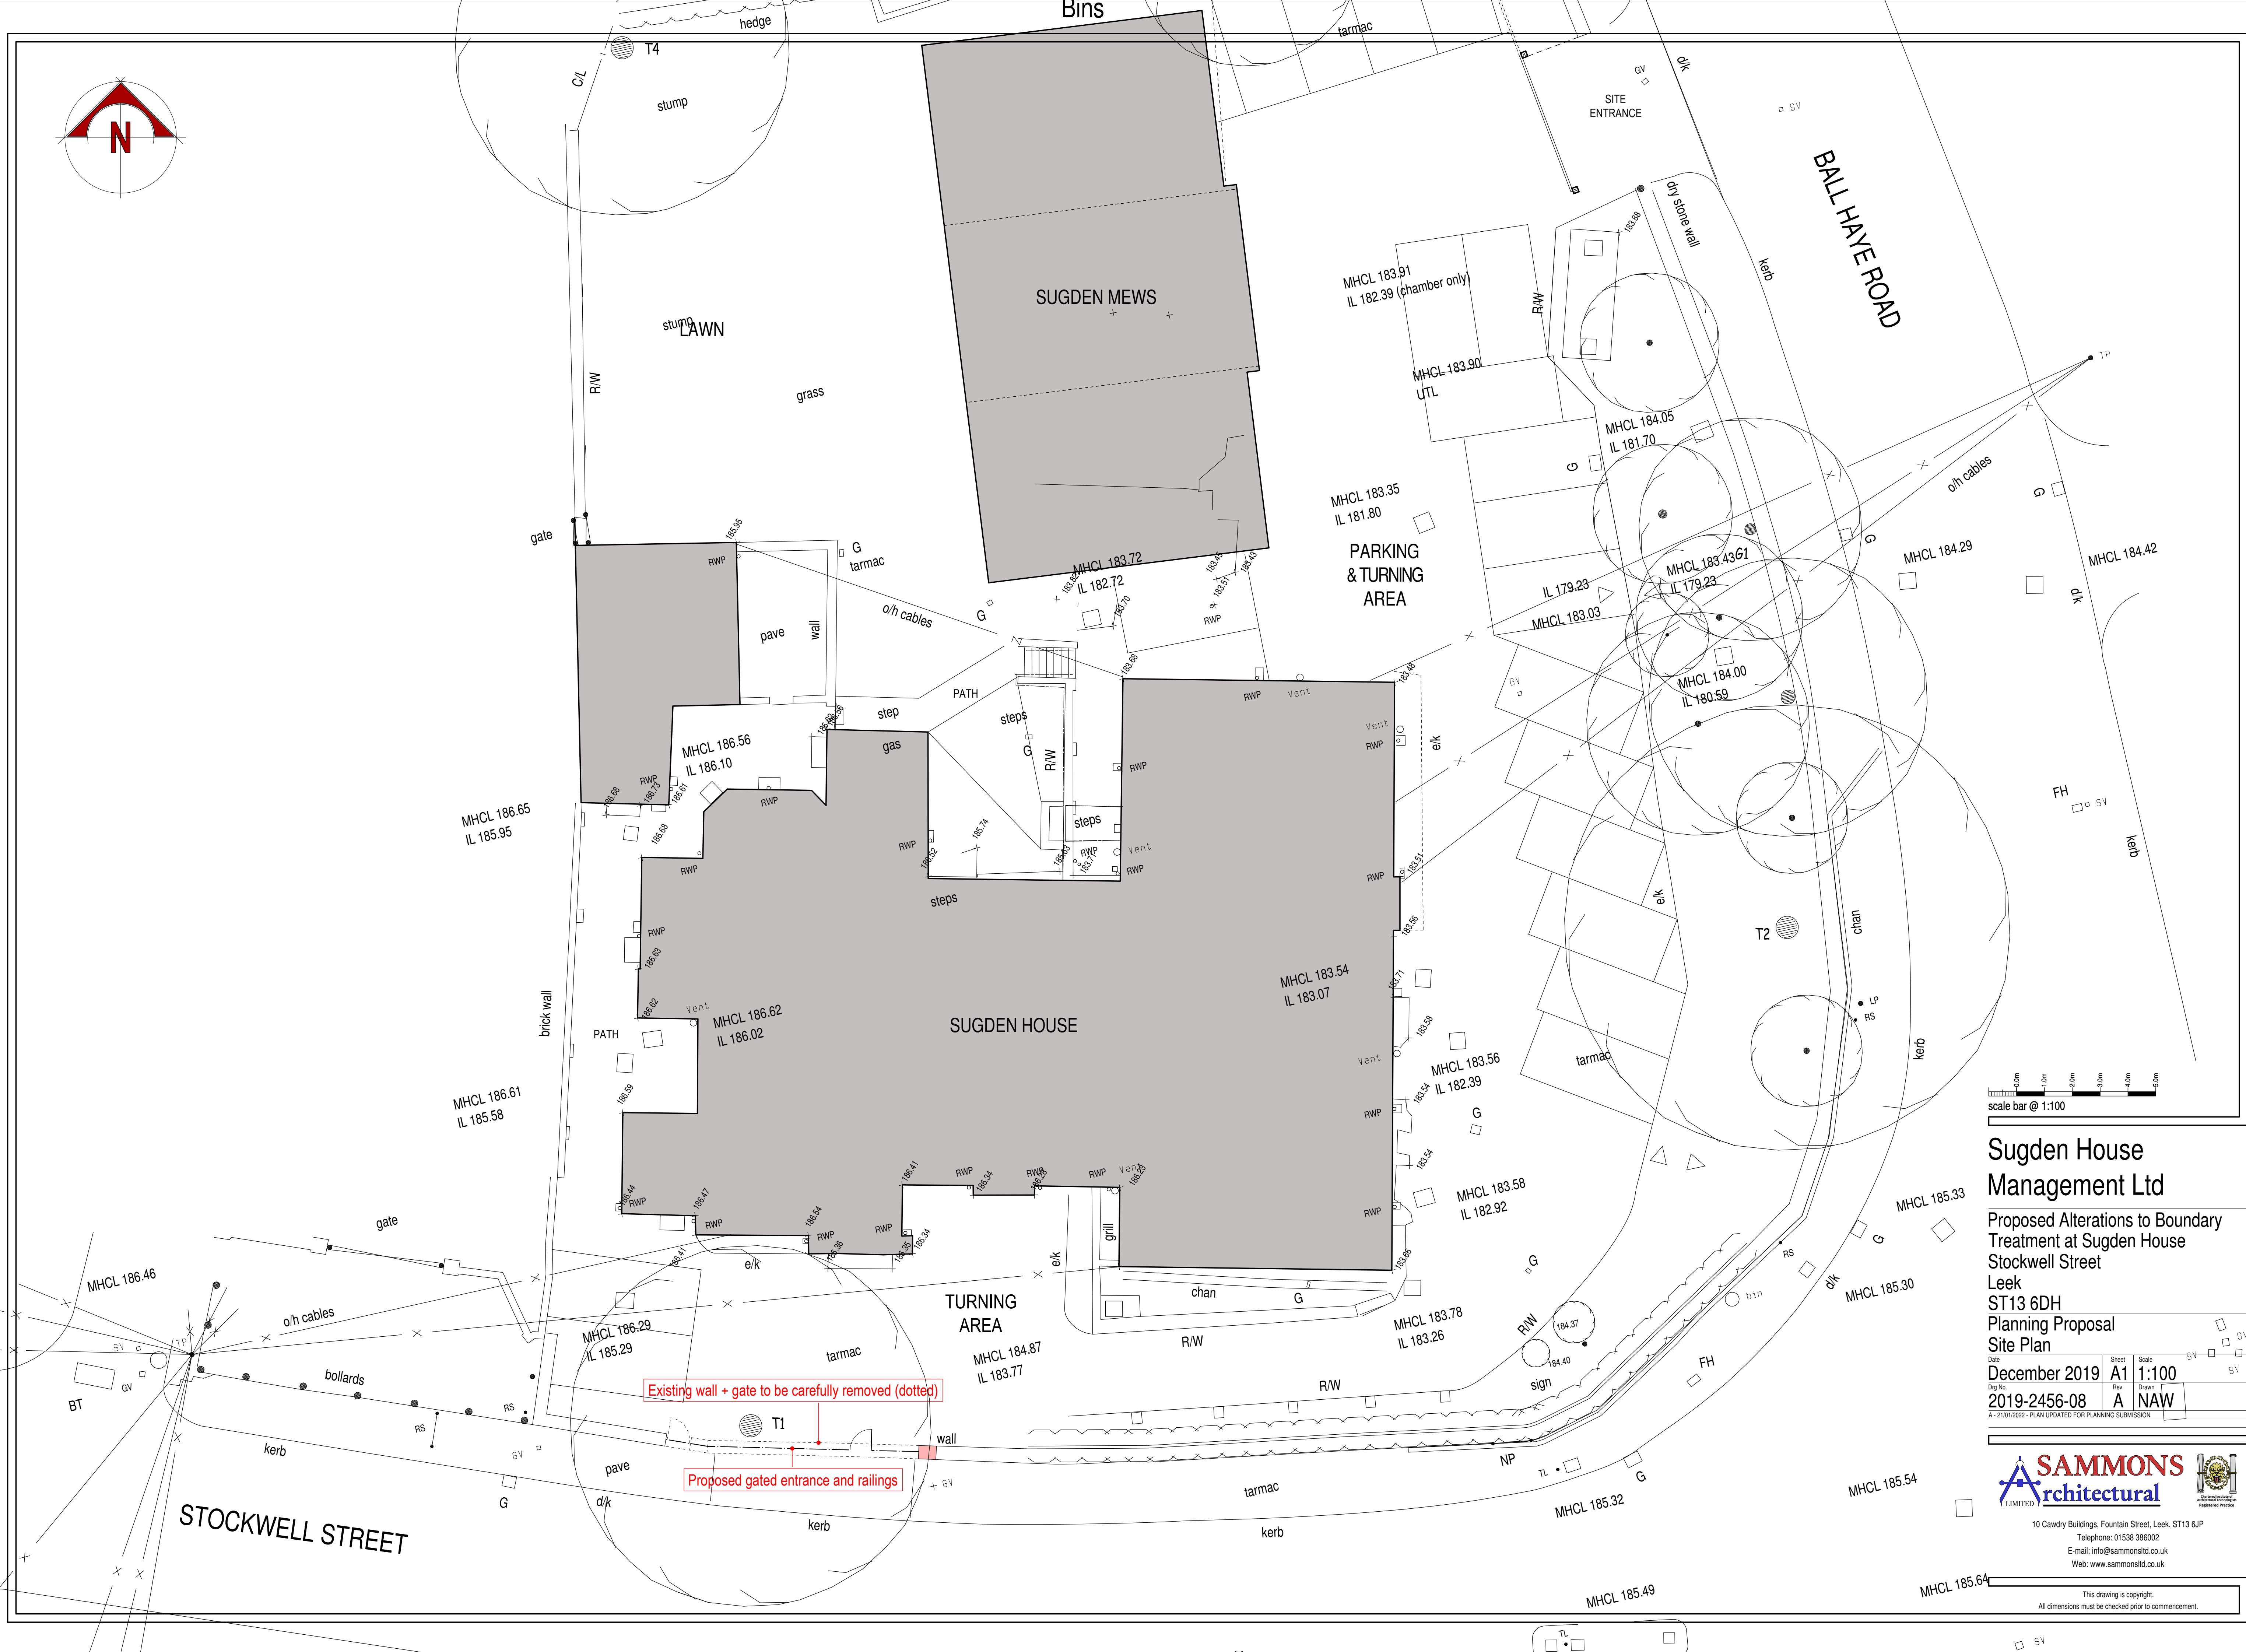


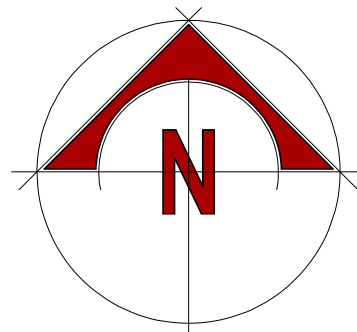

scale bar @ 1:100

Sugden House Management Ltd

Proposed Alterations to Boundary Treatment at Sugden House
Stockwell Street
Leek
ST13 6DH
Planning Proposal
Site Plan

Date: December 2019
Dwg No: 2019-2456-08
A1
Rev: A
Scale: 1:100
Drawn: NAW

SAMMONS
Architectural
LIMITED

10 Cawdry Buildings, Fountain Street, Leek, ST13 6JP
Telephone: 01538 386002
E-mail: info@sammonsltd.co.uk
Web: www.sammonsltd.co.uk

This drawing is copyright.
All dimensions must be checked prior to commencement.