


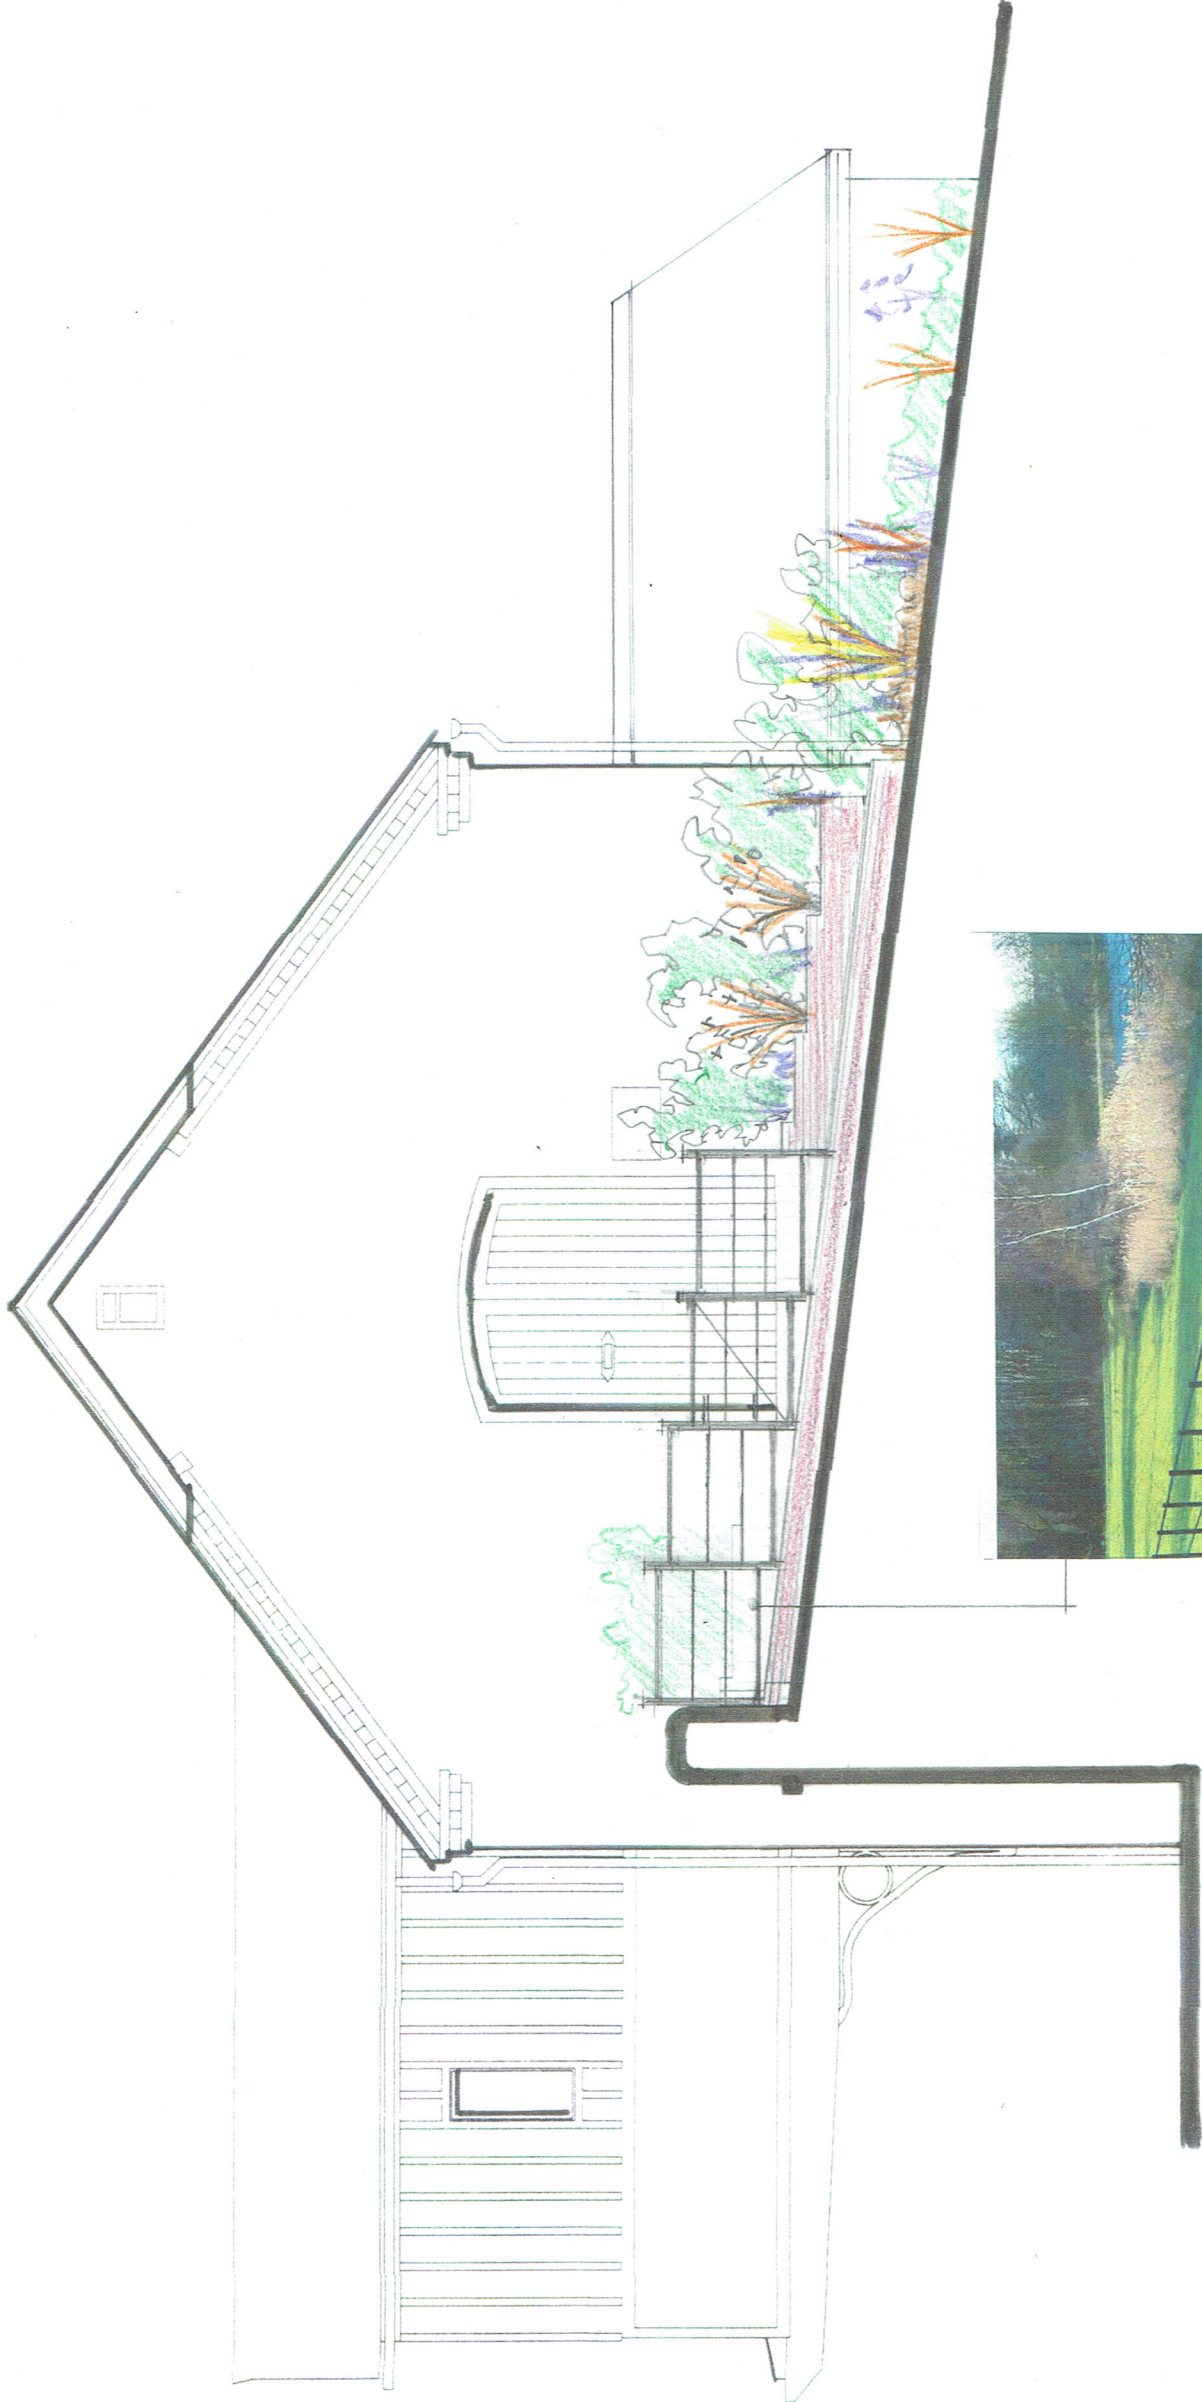

WEST ELEVATION



Black Wrought Iron Fencing and Gate

REV A 19:12:2021 FENCING AMENDED

Project Title Proposed Change Of Use At Froghall Wharf Foxt Road Stoke on Trent ST10 2HJ	
Drawing Title Existing & Proposed Elevations	
Scale 1:50 @ A1	Date 22nd August 2021
Project Nr. SA	Drawing Nr. 3A
THIS DRAWING IS COPYRIGHT	
Contractors must check all dimensions on site. Only figured dimensions are to be worked from. Discrepancies must be reported to the Architect before proceeding.	