


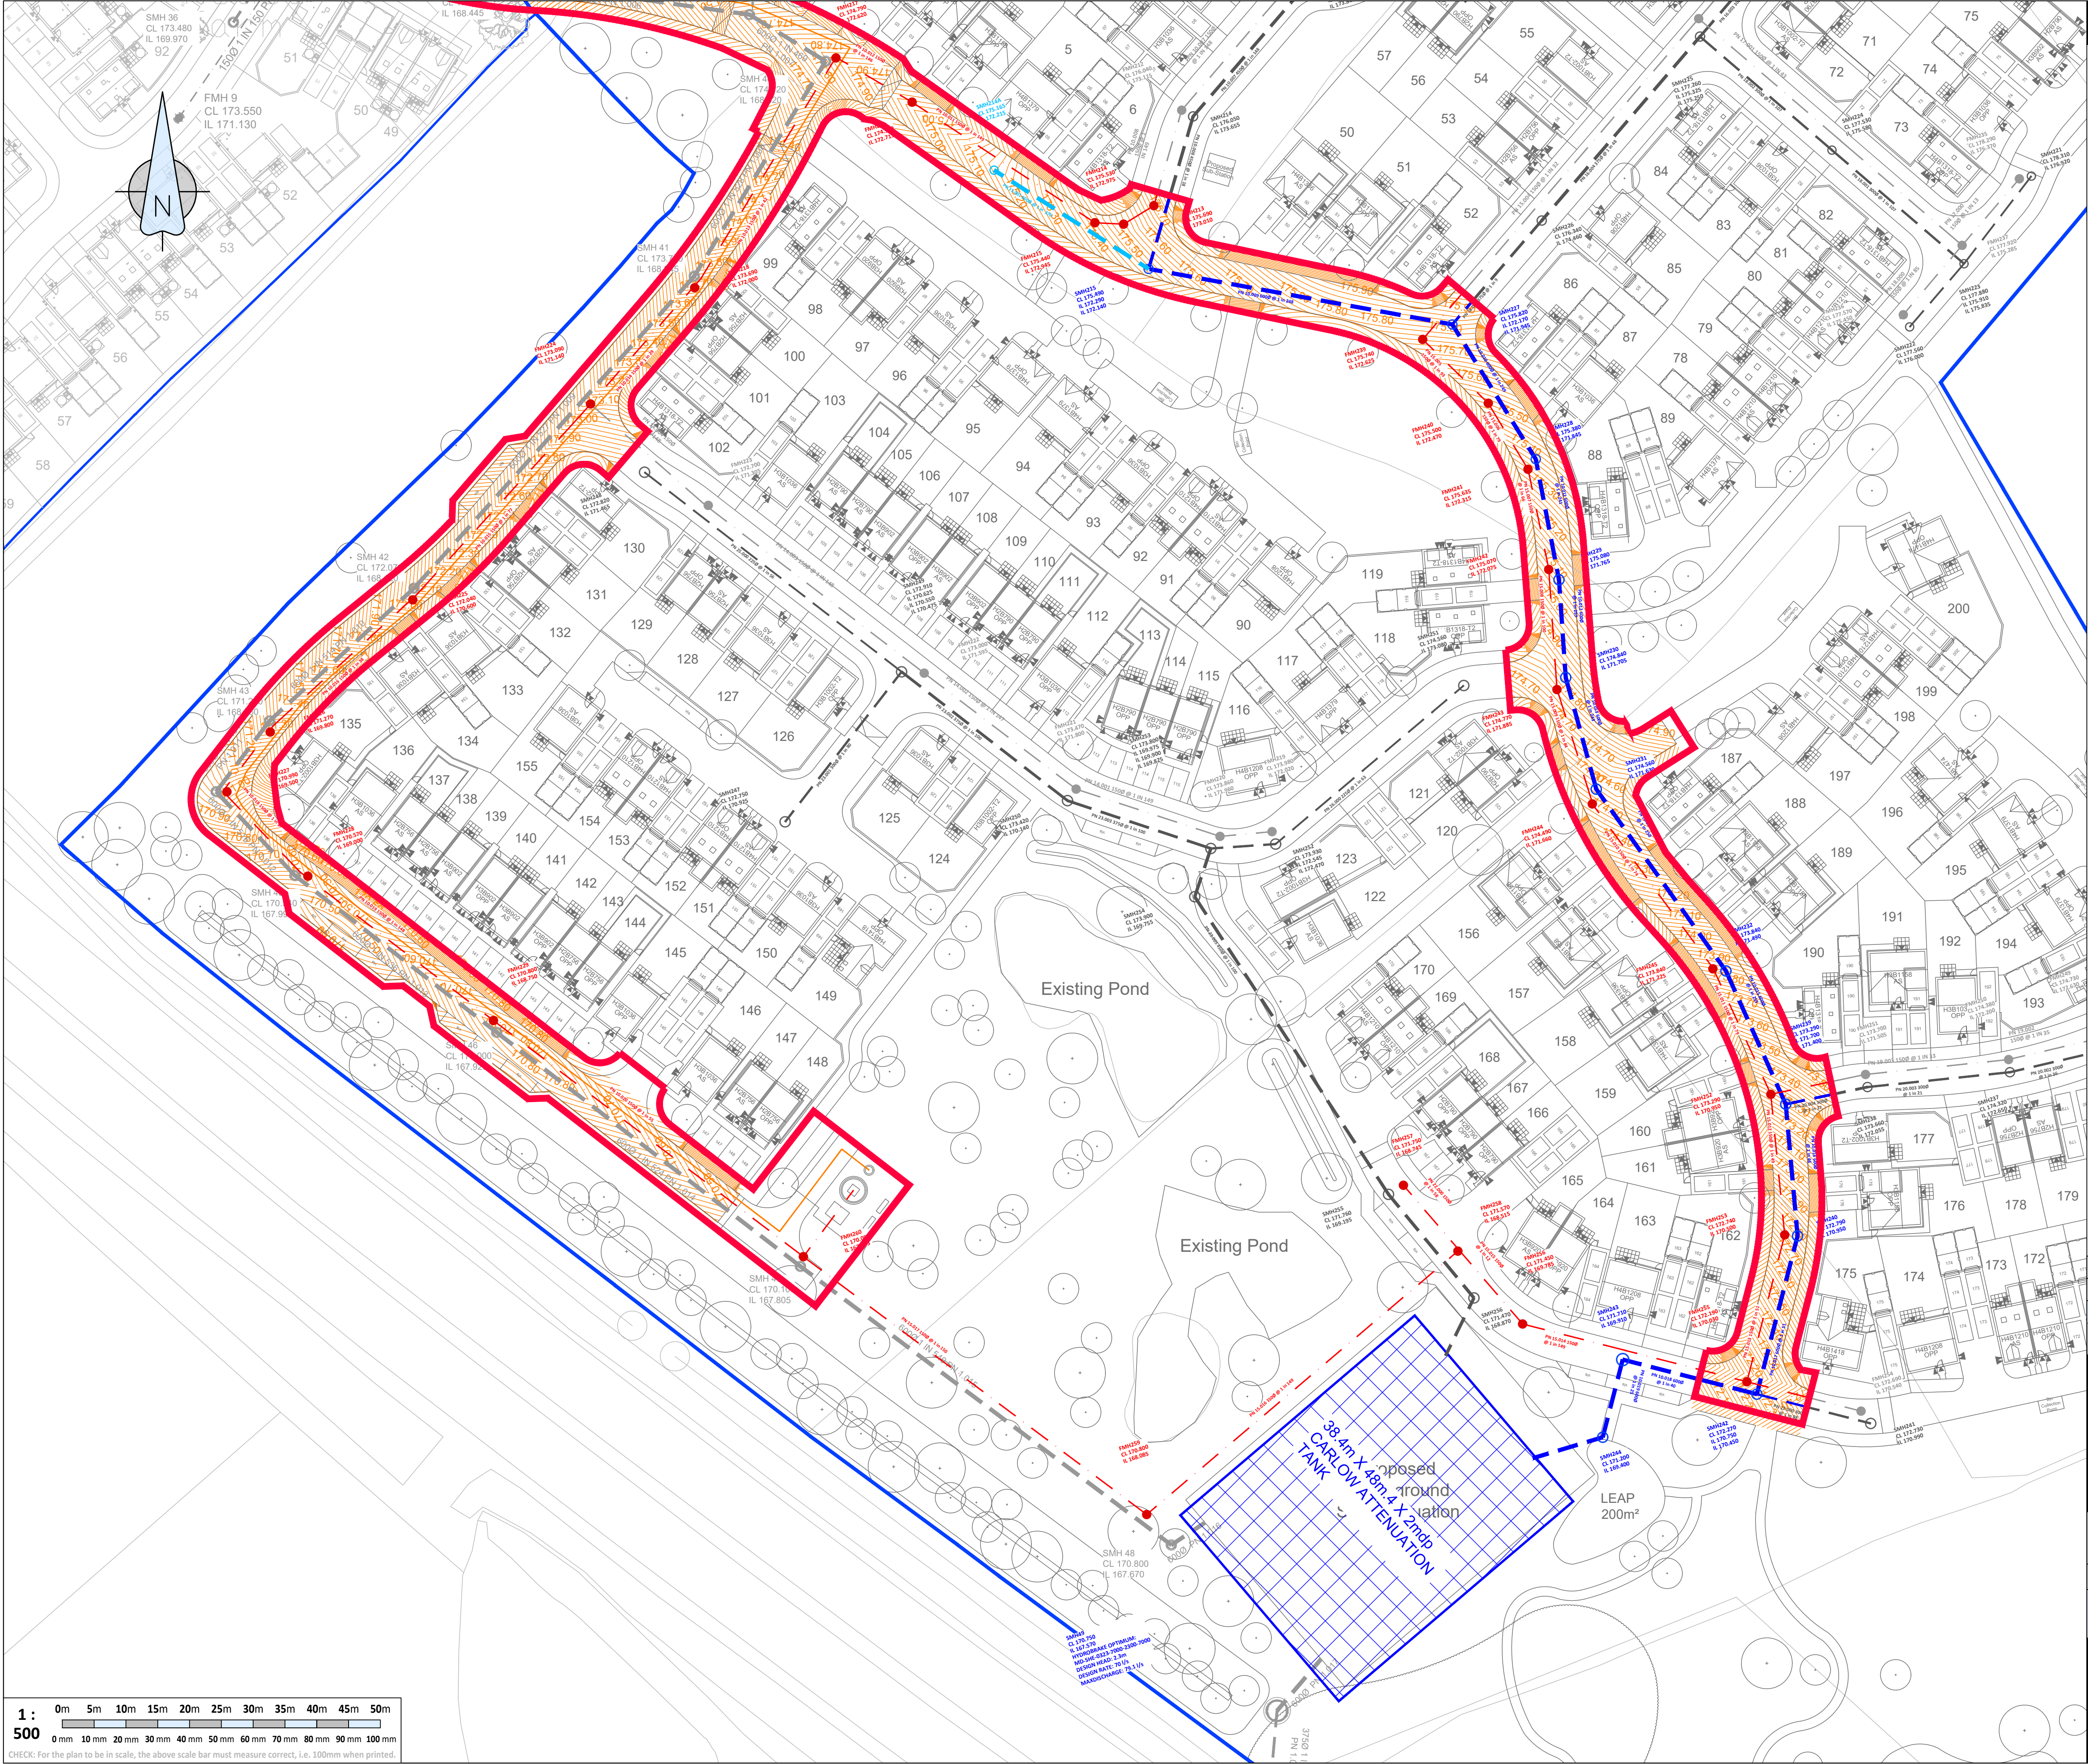

1. THIS DRAWING IS PART OF A PACK THAT CONTAINS THE FOLLOWING DRAWINGS:
- BMP DRAWING No. 13051-0700 (SITE LOCATION PLAN).
 - BMP DRAWING No. 13051-0701 (EXISTING SITE PLAN).
 - BMP DRAWING No. 13051-0702 (DRAINAGE AND LEVELS PLAN (SHEET 1 OF 2)).
 - BMP DRAWING No. 13051-0703 (DRAINAGE AND LEVELS PLAN (SHEET 2 OF 2)).
 - BMP DRAWING No. 13051-0704 (GENERAL ARRANGEMENT PLAN).

KEY:

PROPOSED ADOPTED STORM

AS-BUILT STORM

PROPOSED HIGHWAY DRAINAGE

PROPOSED ADOPTED FOUL

AS-BUILT FOUL

INDICATIVE RISING MAIN BY OTHERS

PROPOSED SITE BOUNDARY

PROPOSED HIGHWAY GULLY

FOR INFORMATION

A	13/01/2022	AMENDED TO SUIT ST MODWEN COMMENTS.	JT	GL
—	07/01/2022	FIRST ISSUE.	JT	GL
Rev	Date	Description	By	Chkd

Revision Schedule

Project Title

BLYTHE VALE, BLYTHE BRIDGE, STOKE ON TRENT

Drawing Title

ENABLING WORKS
PROPOSED DRAINAGE AND LEVELS SHEET 2 of 2

R9074 - BML - 22 - 00 - DR - C - 0703

Client Project # / Originator Ref / Year / Level / Info Type / Discipline / Drawing #

Drawn by JT

Checked by JH

Project Engineer GL

Date

Scale @ A1

Project No.

Rev

JAN 2022

1 : 500

13051

A

BAYNHAM MEIKLE

Consulting Structural & Civil Engineers

8 Meadow Road, Edgbaston, Birmingham B17 8BU

Tel: 0121 434 4100 Fax: 0121 434 4073 Email: admin@bm-p.co.uk

BM

