



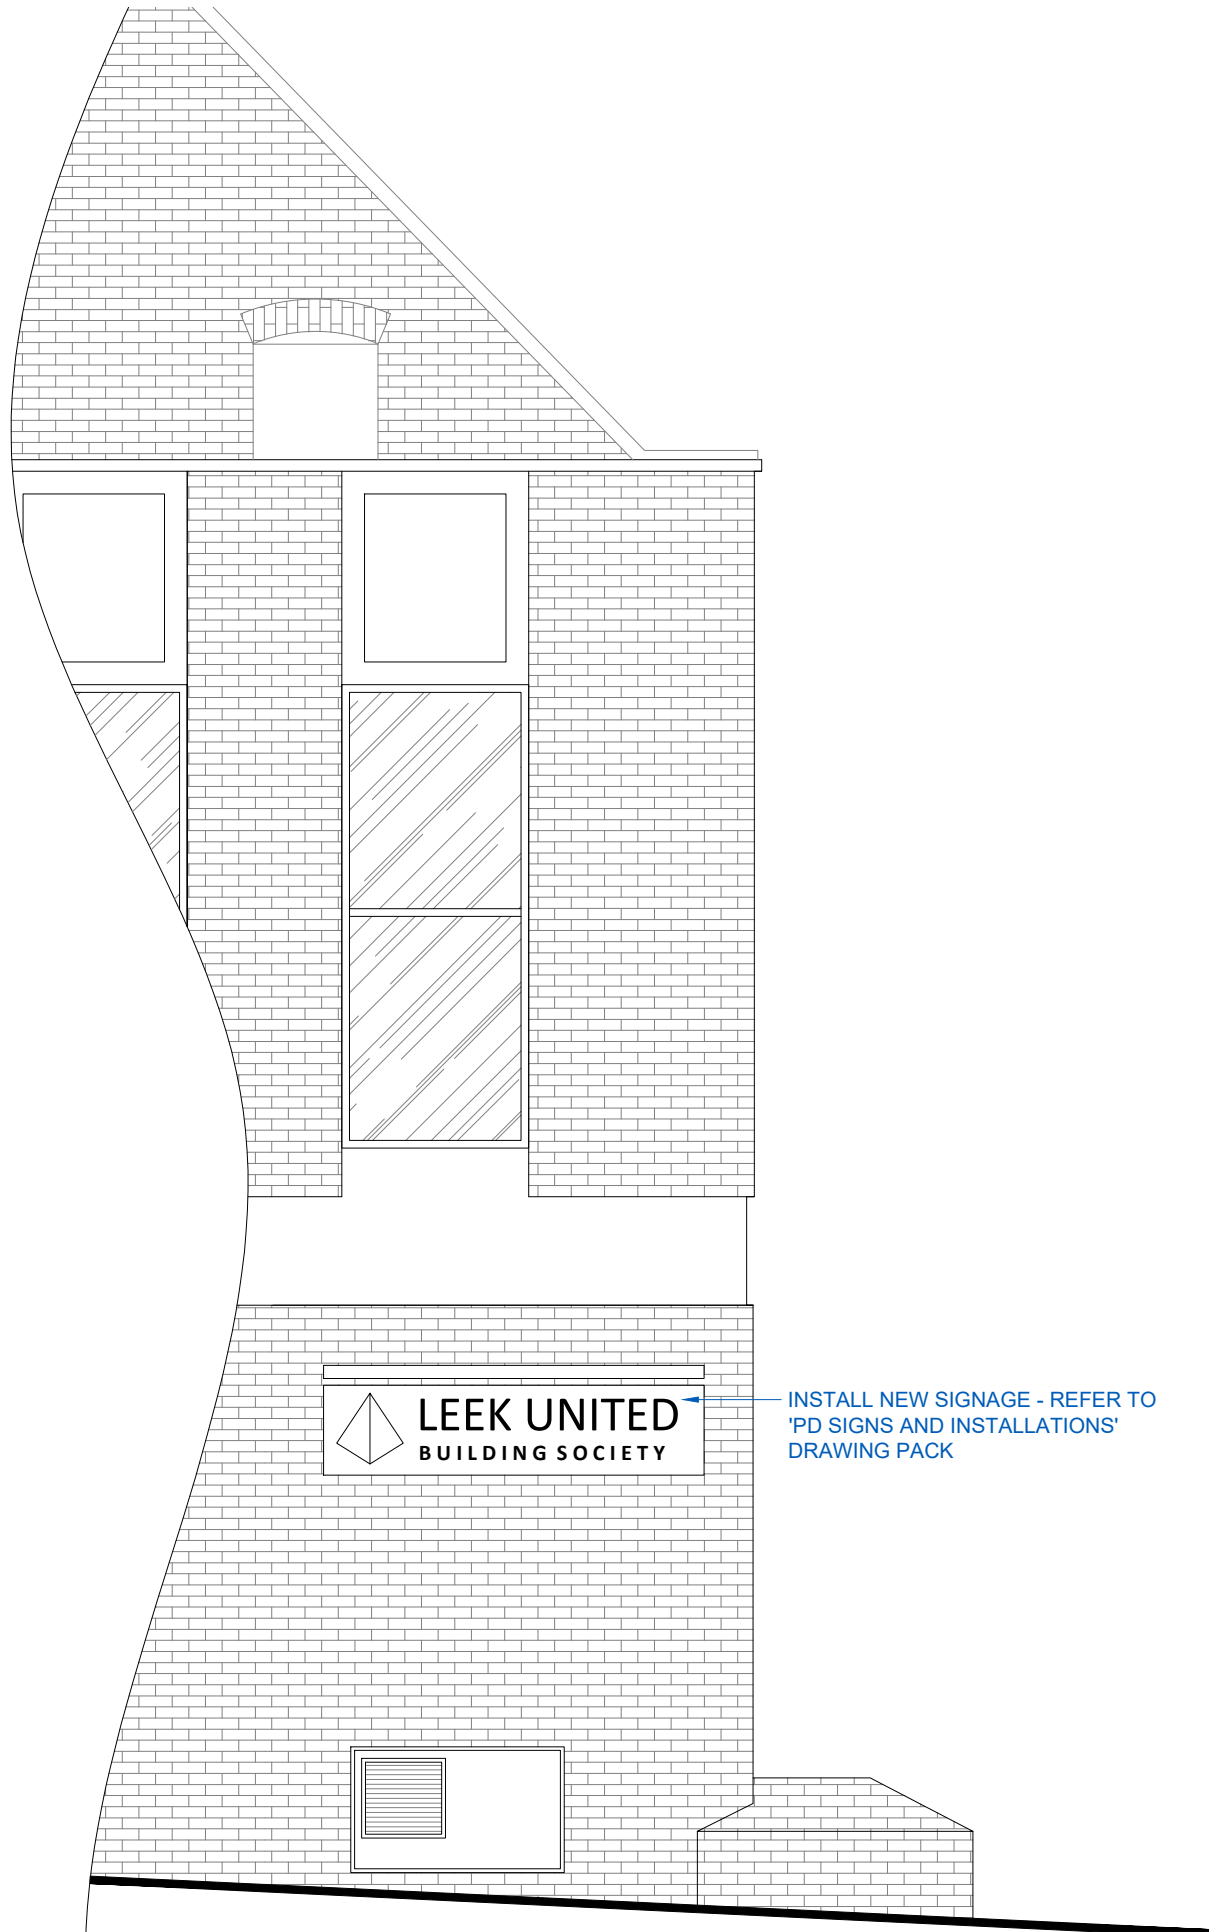

PROPOSED EAST ELEVATION
SCALE 1:50

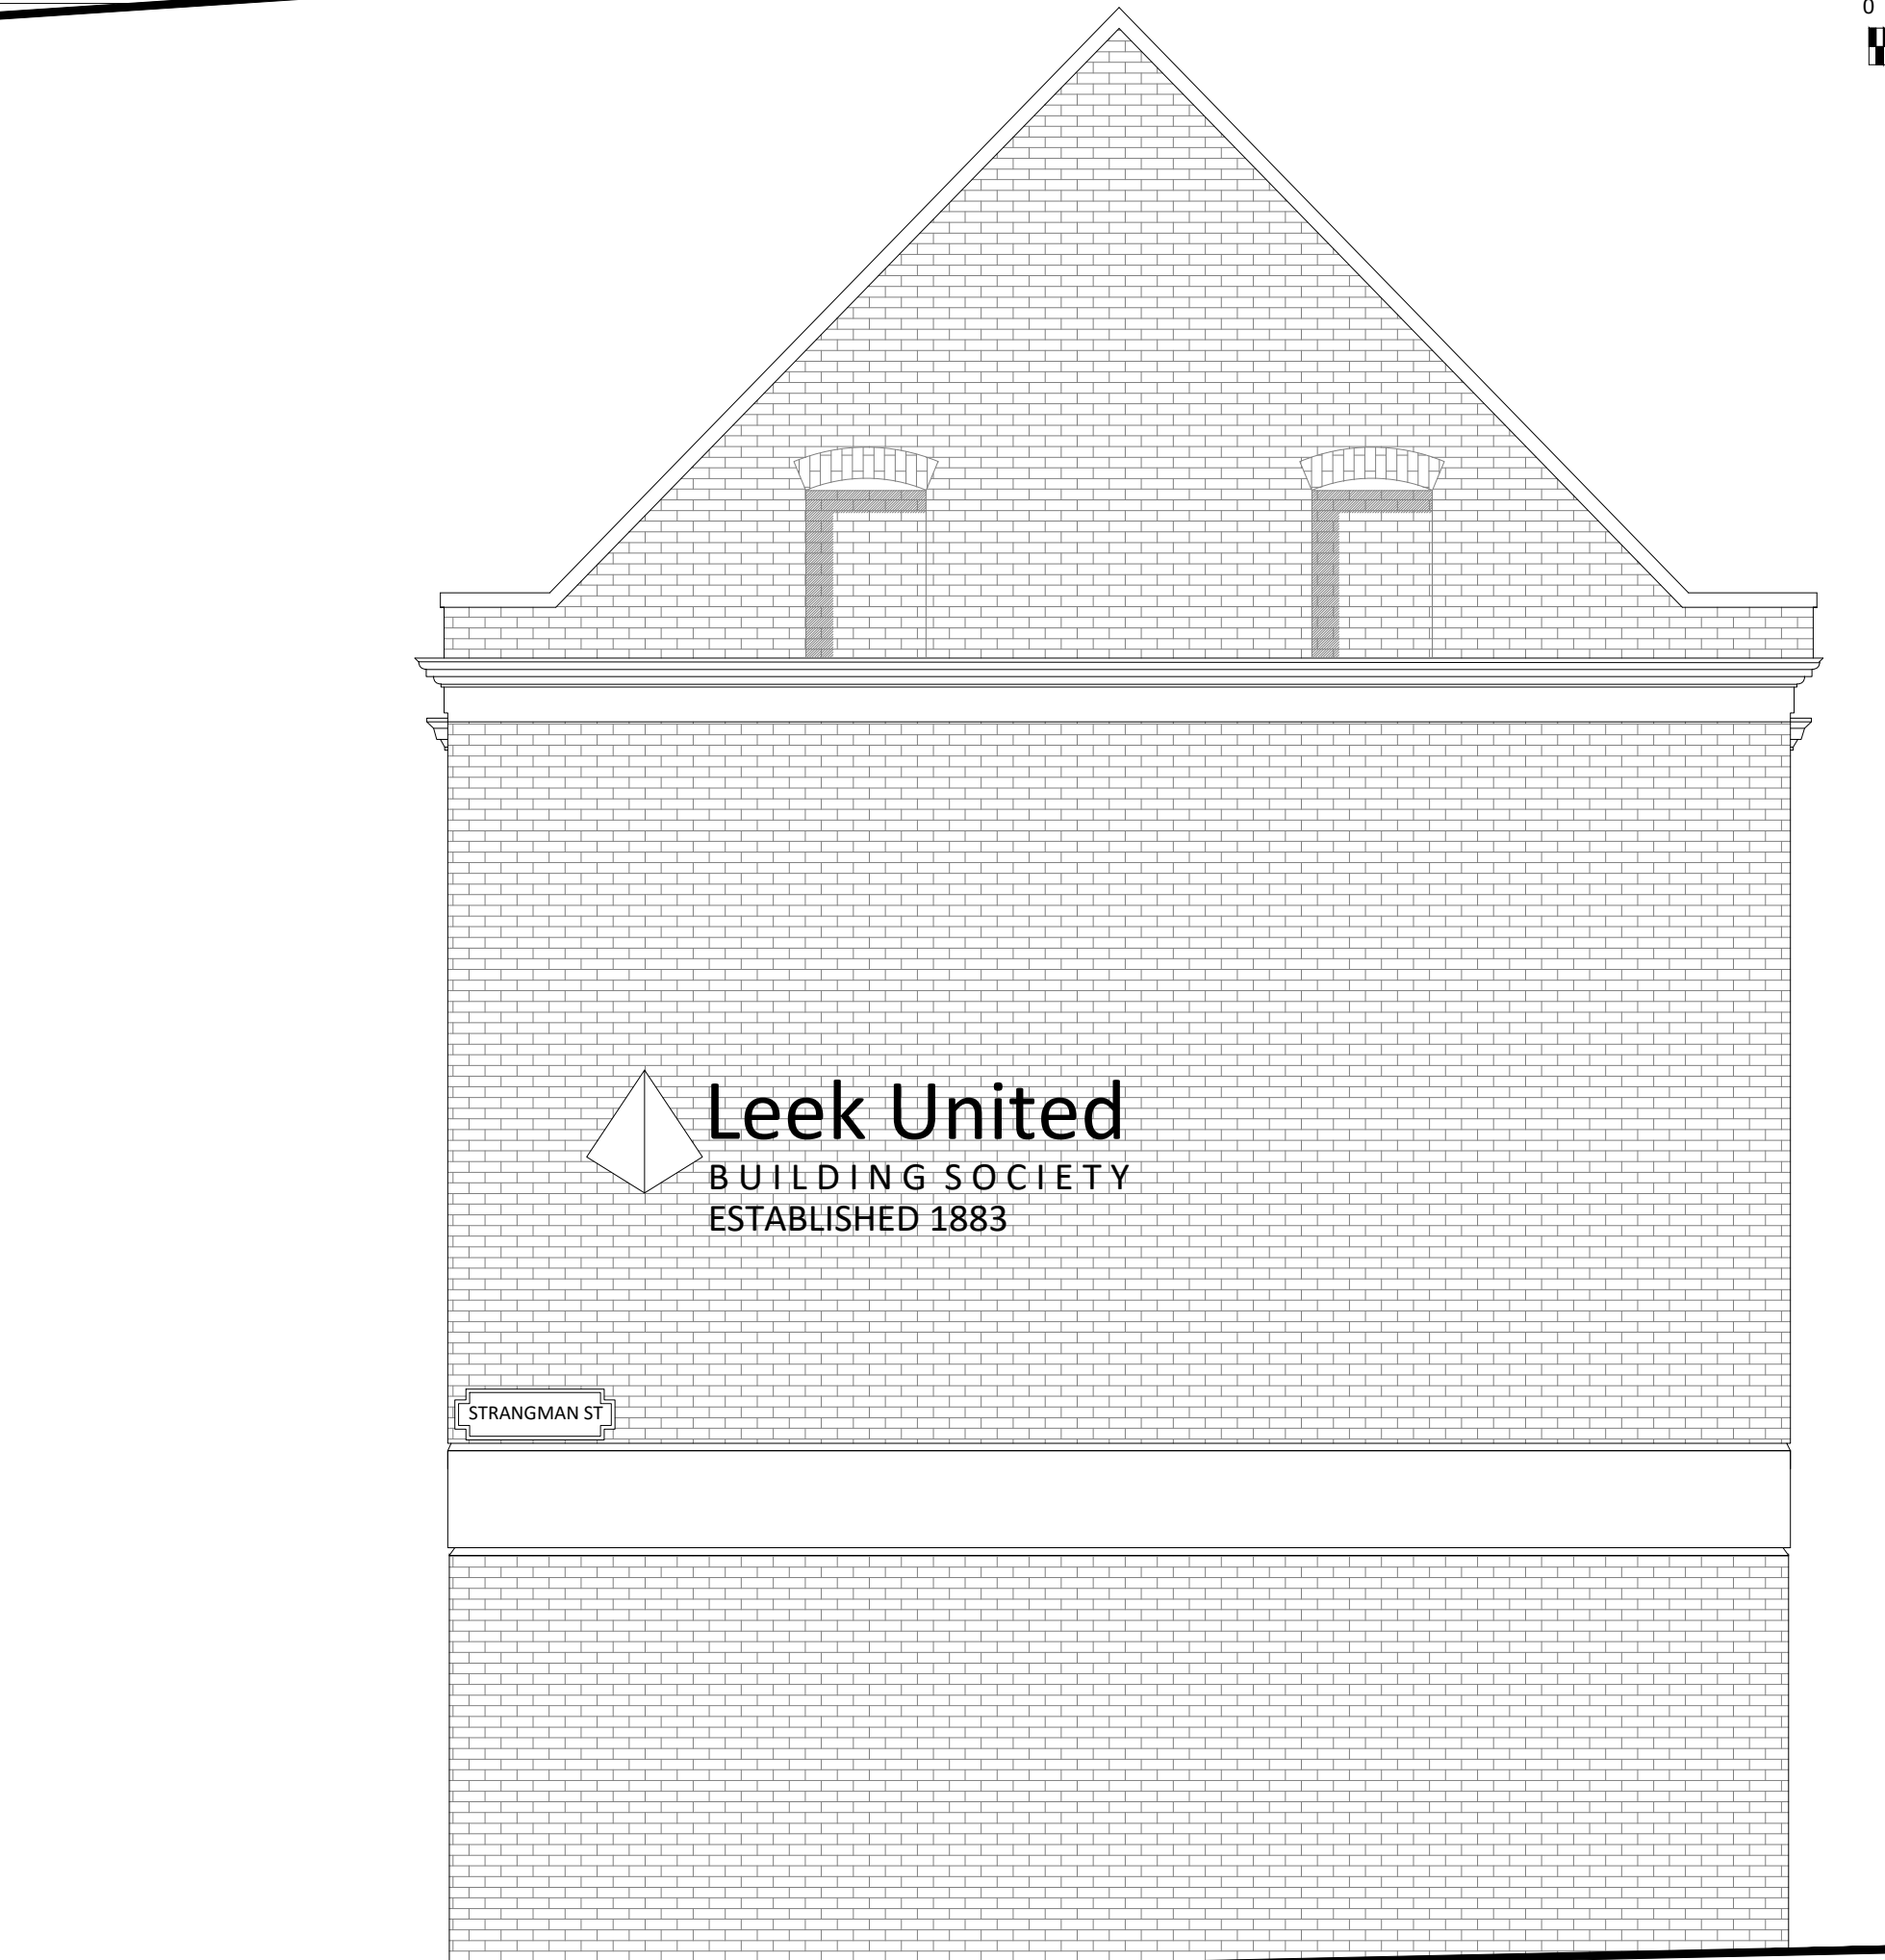


PROPOSED SOUTH ELEVATION
SCALE 1:50



PROPOSED NORTH ELEVATION
SCALE 1:50



SITE BLOCK PLAN
SCALE 1:200

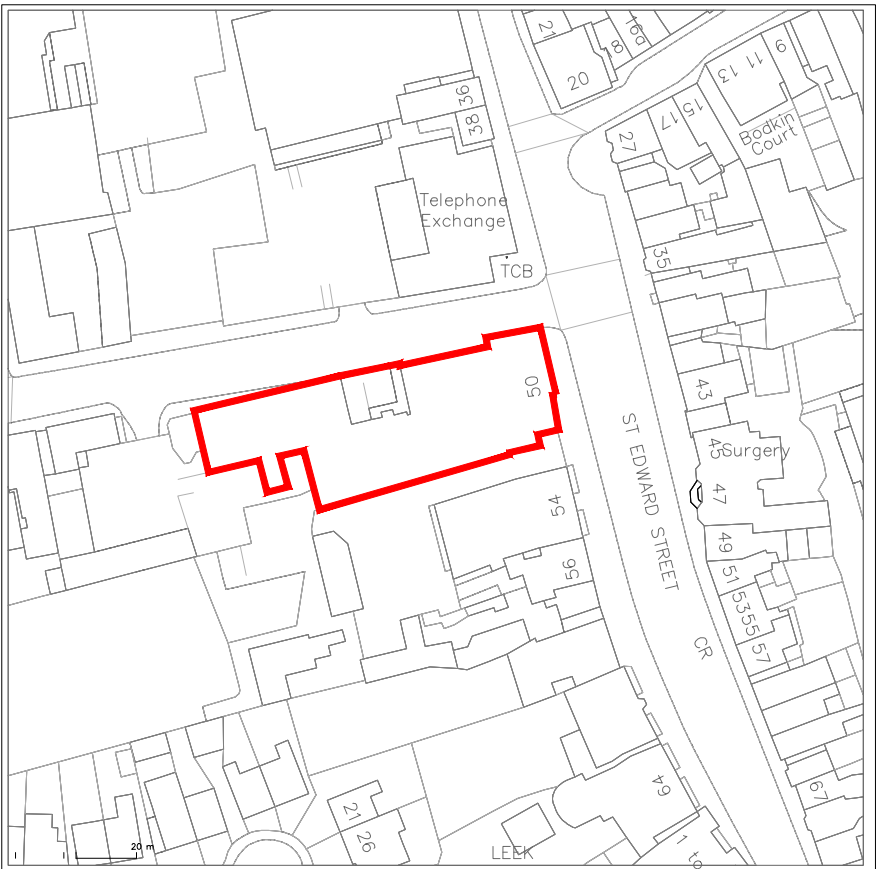

LOCATION PLAN
SCALE 1:1250

R2	PROPOSED SIGNAGE ON STRANGMAN STREET NOW REMOVED	31.01.2022	CG
R1	RED LIGHT REVISED TO SITE EXTENT	11.10.2021	TM

REVISIONS	DATE	INIT
-----------	------	------

ISSUED FOR
PLANNING

DRAWING PROJECT
50 ST. EDWARD STREET,
LEEK, ST13 5DL
SIGNAGE PROPOSAL

DRAWING TITLE
PLANNING
PROPOSED ELEVATIONS

CLIENT


DESIGNER TM	CHECKED BY CG/AB	SCALE as noted @ A1	DATE 24.11.2021
----------------	---------------------	------------------------	--------------------

DRAWING NUMBER
5980-LU_ST_EDWARD-RIL-00-XX-DR-I-0002-ELEV-P3-R2

SCALE BAR @1:50
0 1m 5m



REGISTERED IN ENGLAND & WALES NO. 3678965
VAT REGISTRATION NO. 723652246
GEORGE SMITH WAY, LUTON 2000 BUSINESS PARK, YEOVIL, SOMERSET, BAZZ 80R
01935 422700
info@resolutioninteriors.com
www.resolutioninteriors.com
COPYRIGHT OF THIS DRAWING IS RESERVED BY RESOLUTION INTERIORS LIMITED. THE DRAWING IS ISSUED ON THE CONDITION THAT IT IS NOT COPIED, REPRODUCED OR DISCLOSED TO A THIRD PARTY WITHOUT CONSENT