


Copyright of the drawings is vested in the Architect and must not be copied or reproduced without consent. Figured dimensions only are to be taken from the drawings. All dimensions must be taken from the drawings and not from the site. The Architect is not responsible for any errors or omissions in the drawings and is not liable for any loss or damage caused by the use of the drawings. THE ARCHITECT'S OFFICE IS NOT RESPONSIBLE FOR ANY LOSS OR DAMAGE CAUSED BY THE USE OF THE DRAWINGS. 

Rev	Drawn	Comments	Date
-----	-------	----------	------

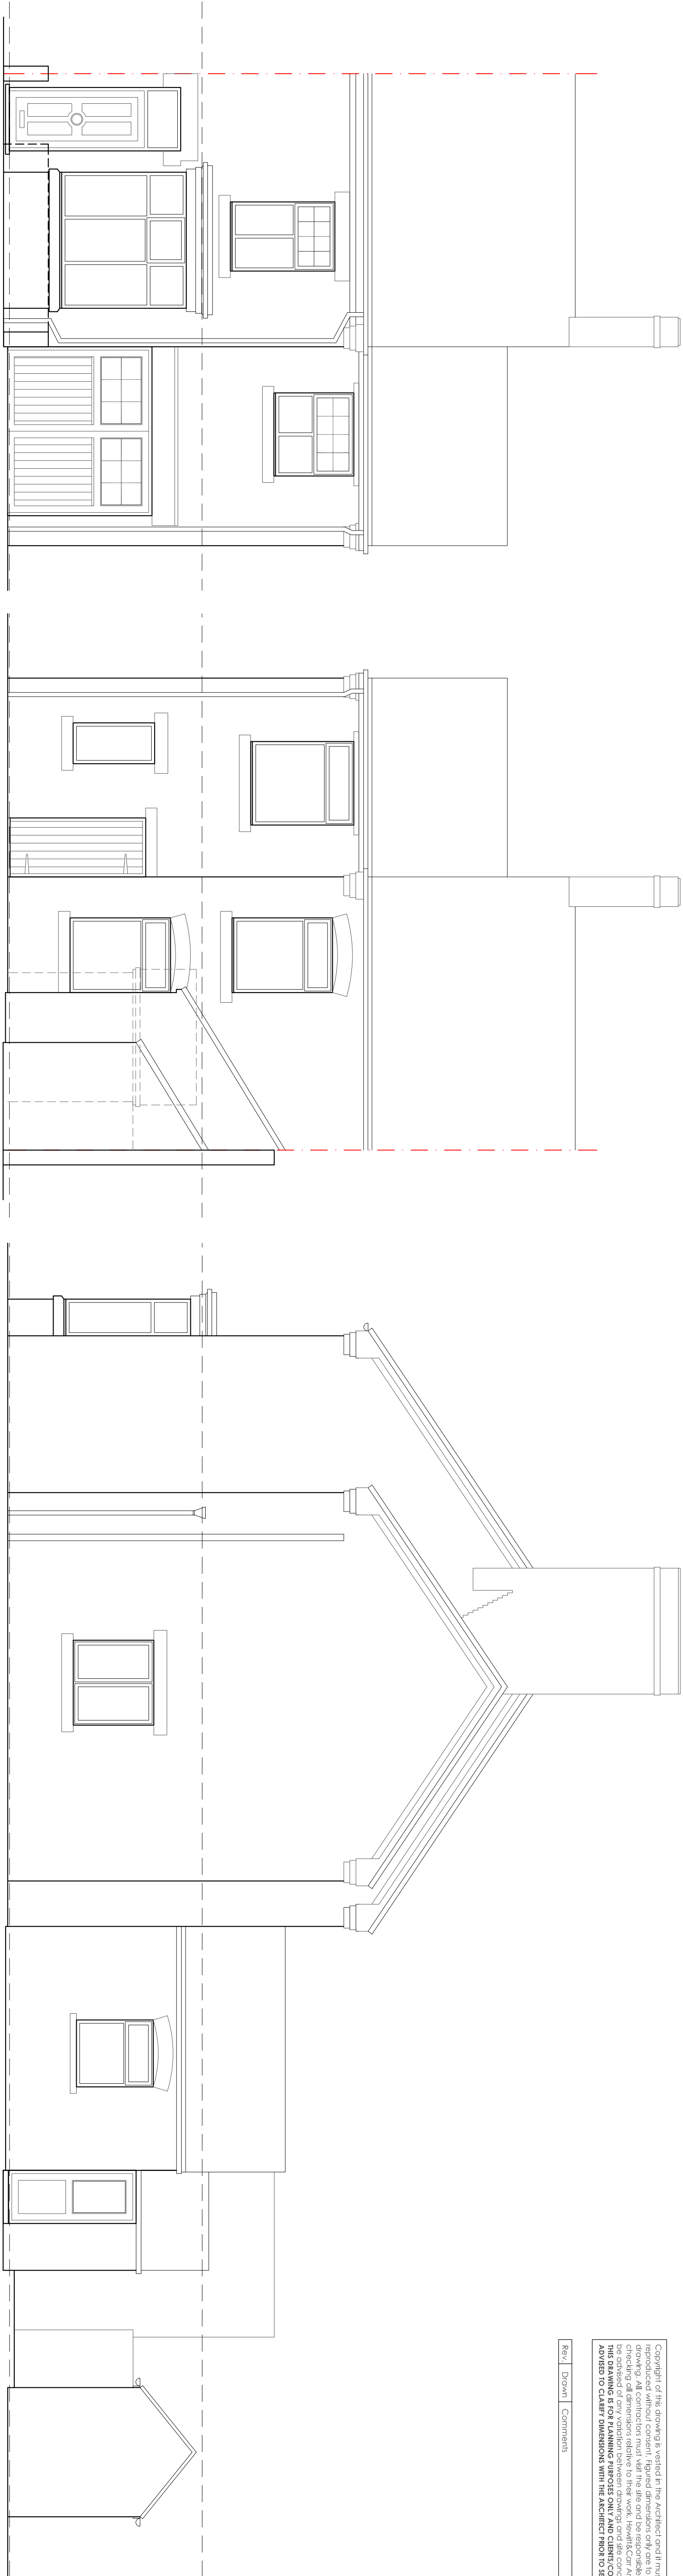

FRONT ELEVATION 1:50


REAR ELEVATION 1:50

SIDE ELEVATION 1:50




SITE LAYOUT PLAN 1:500


Ordnance Survey © Crown copyright 2022 All rights reserved. Licence number 100051789

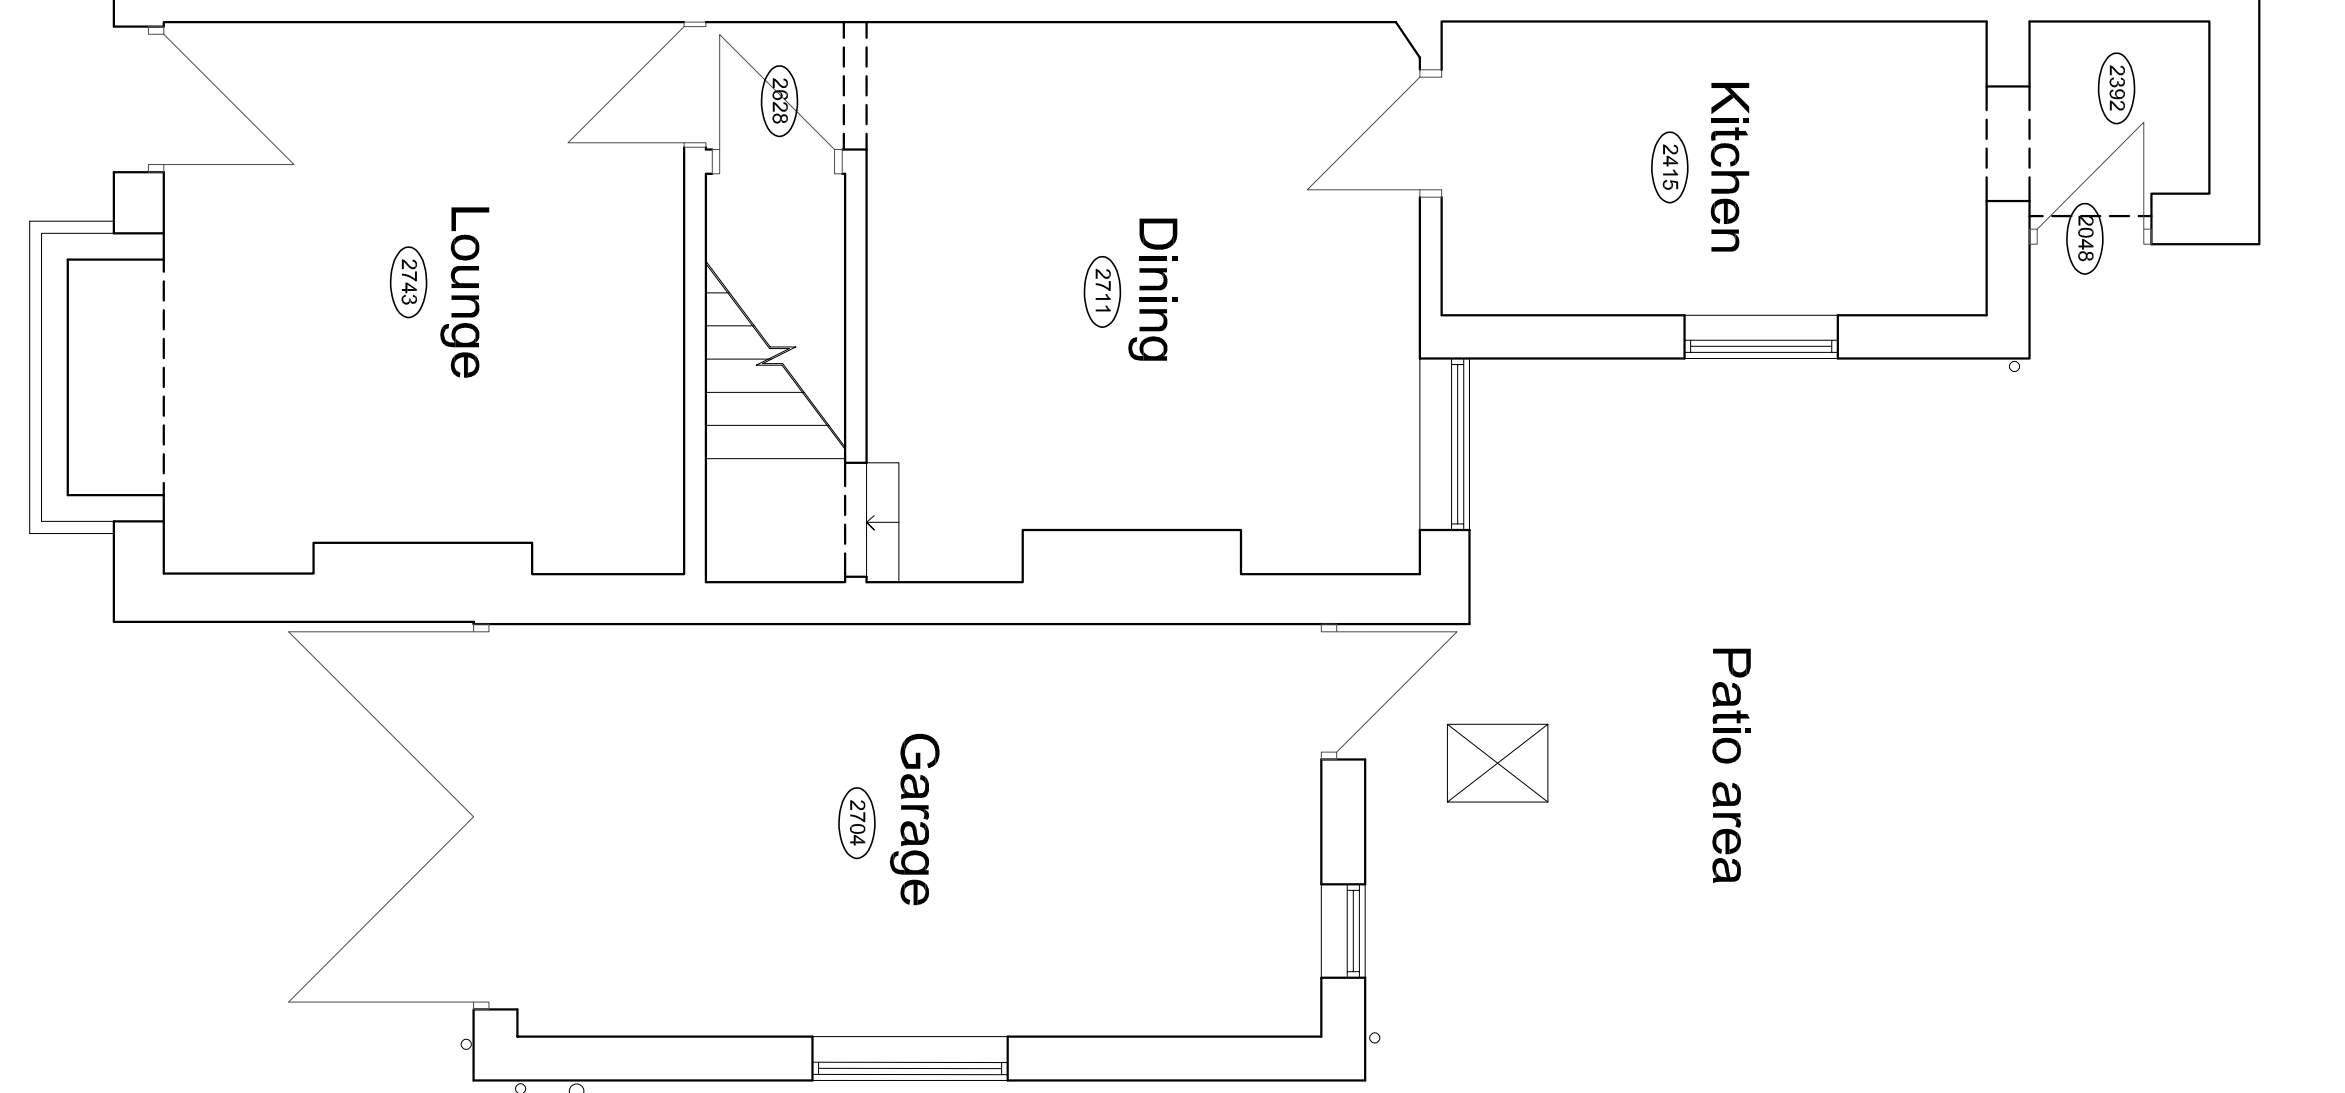


GROUND FLOOR PLAN 1:50

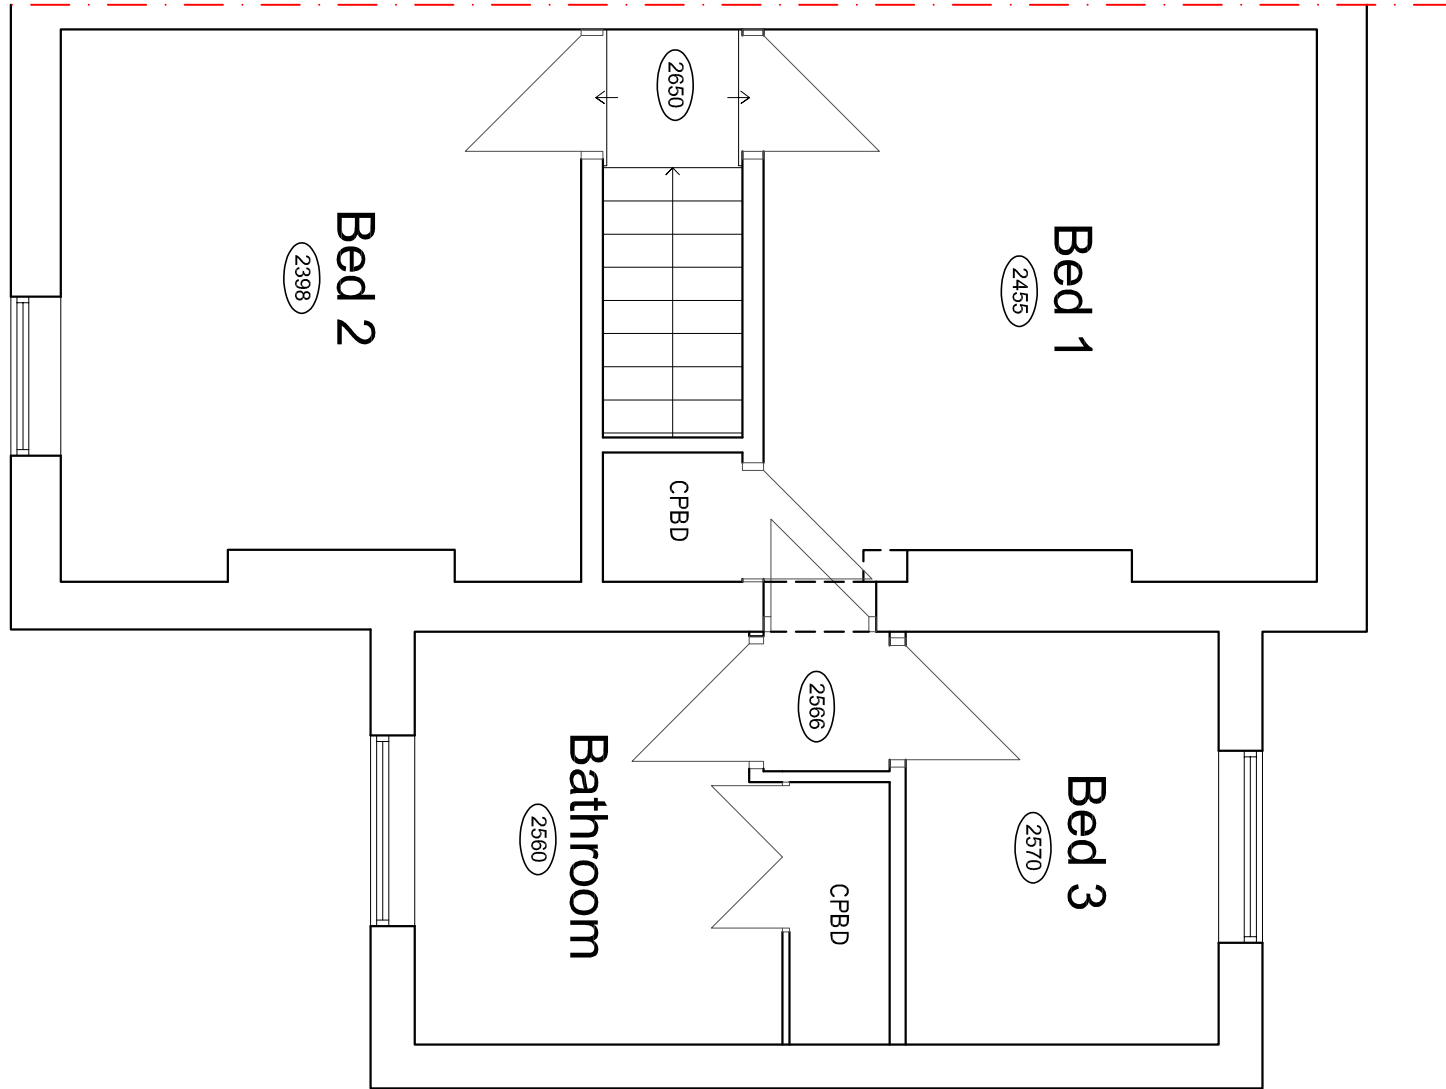

FIRST FLOOR PLAN 1:50

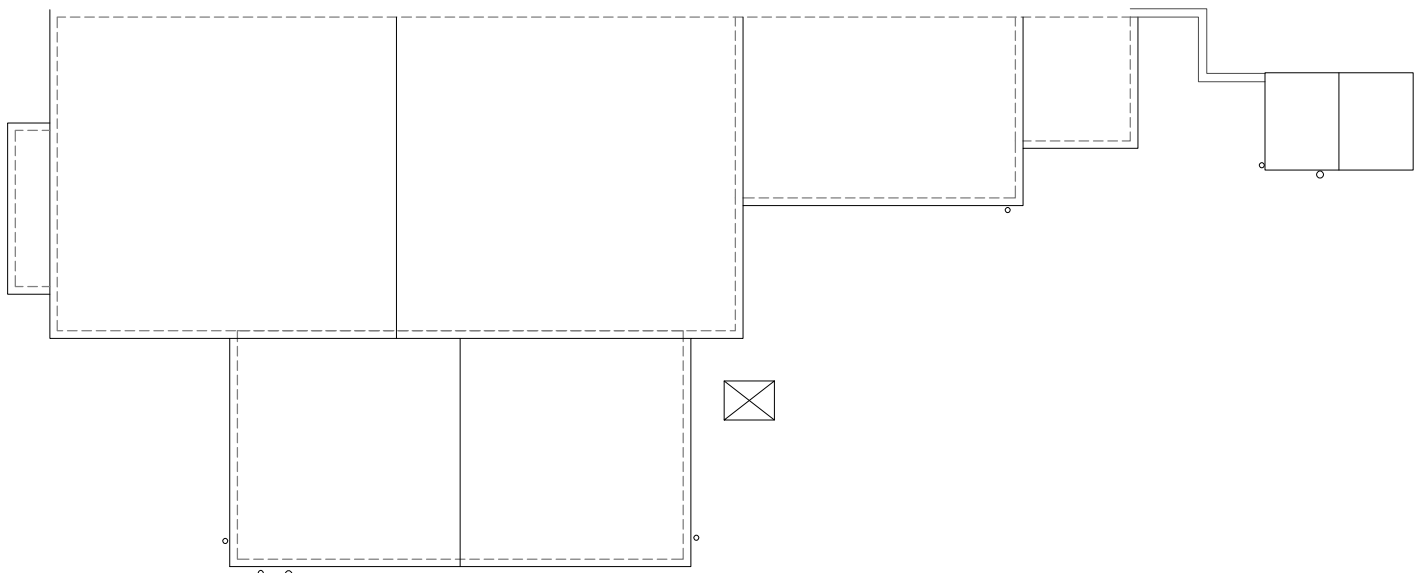

ROOF PLAN 1:100

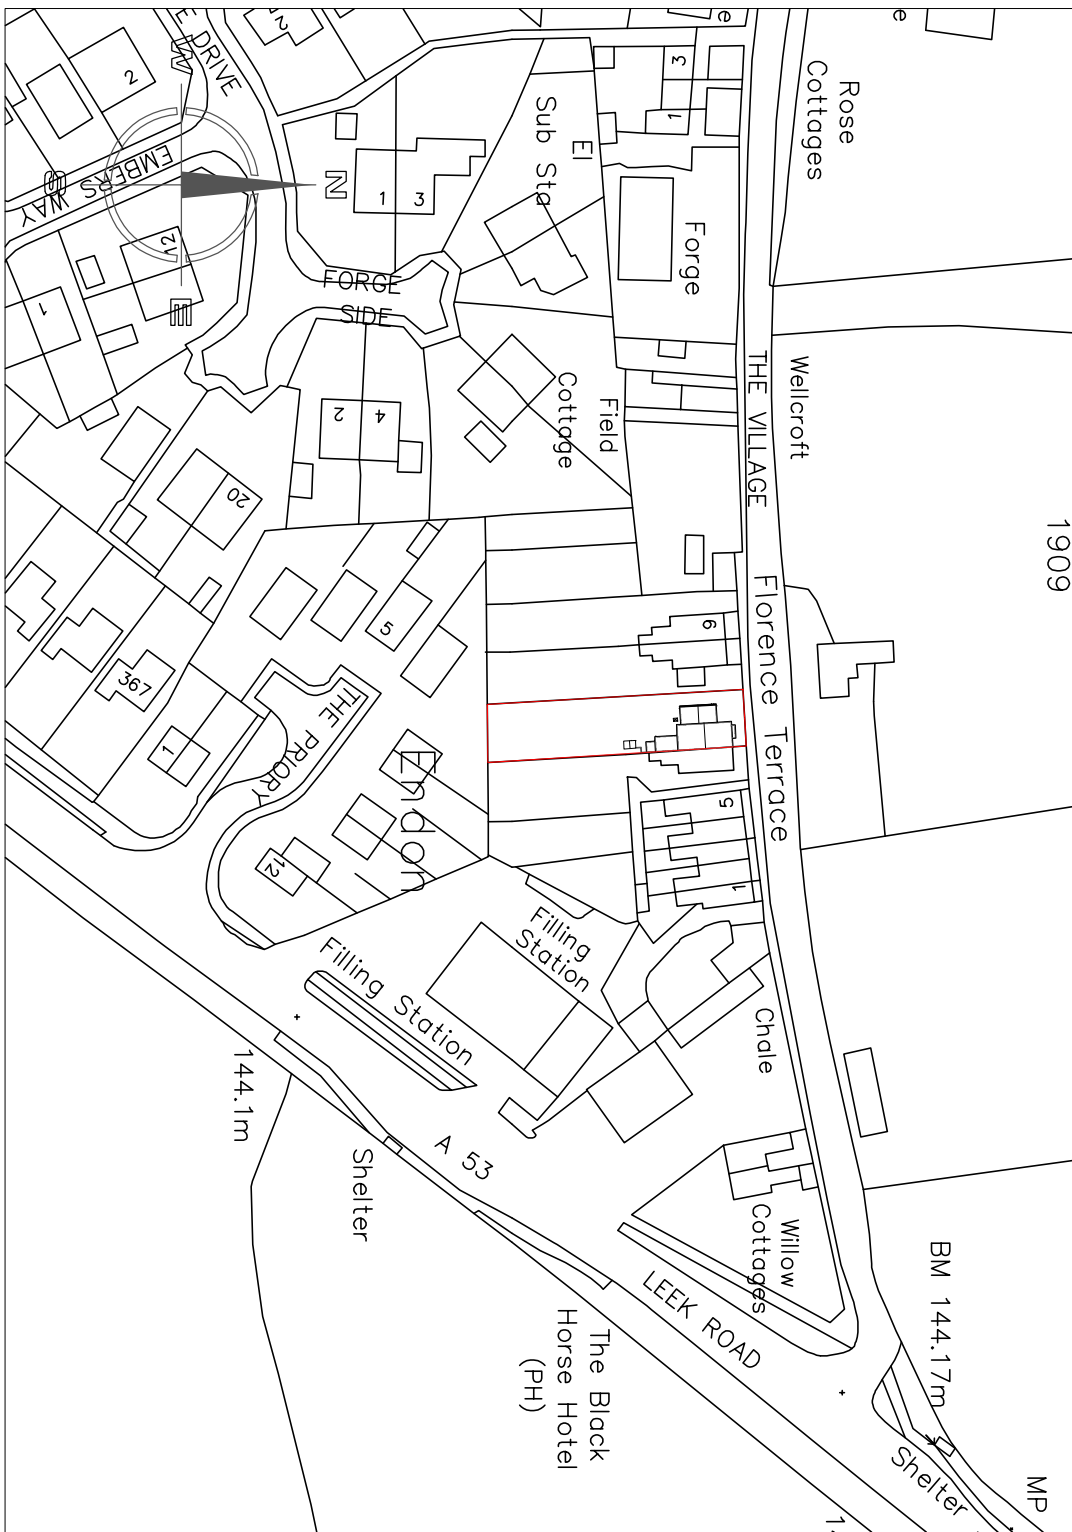

SITE LOCATION PLAN 1:1250

Project No. 01131
Drawing No. AL(0)01
Date Nov 2021
Scale 1/1250
Checked HMM
Drawn HMM

Planned extensions and alterations

Planned extensions and alterations

Client Miss M Greenwell

Hewitt & Carr Architects
17-19 Leek Road | Cheddleton ST10 1JE
01303 252889
enquiries@hccarchitects.co.uk
www.hccarchitects.co.uk