



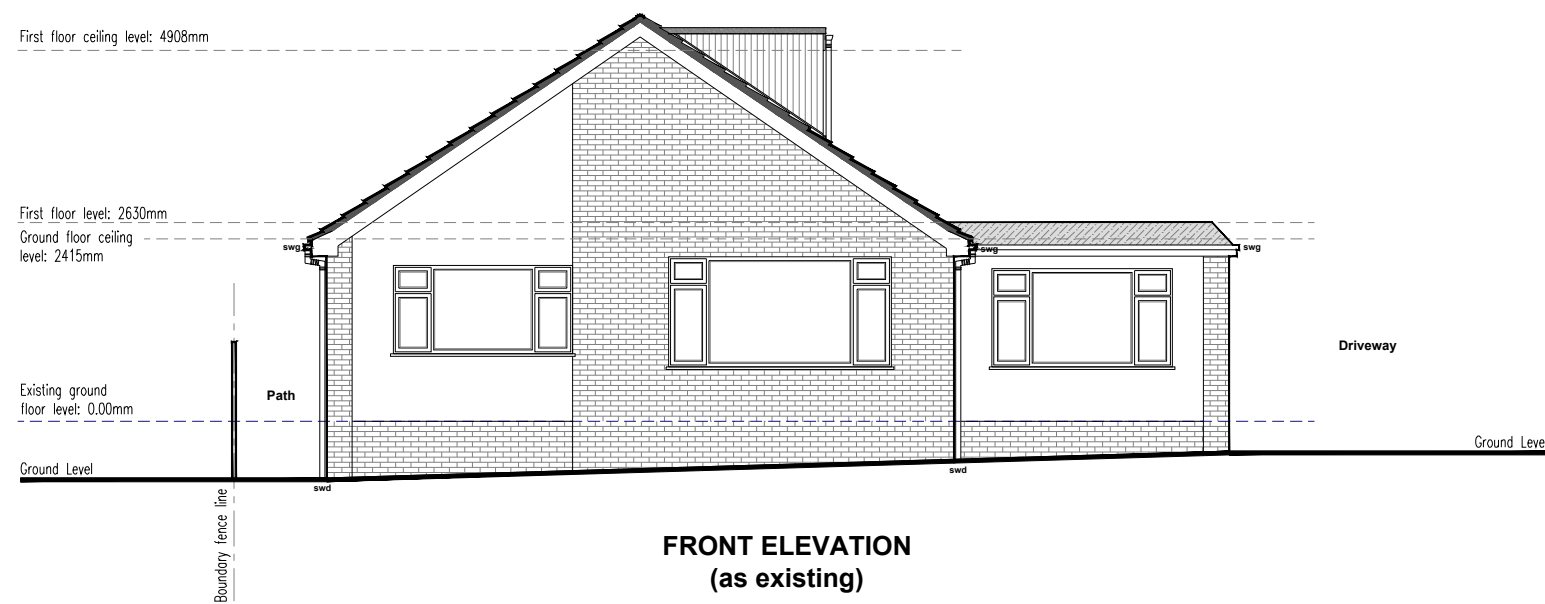

FRONT ELEVATION
(as existing)



SIDE ELEVATION
(as existing)

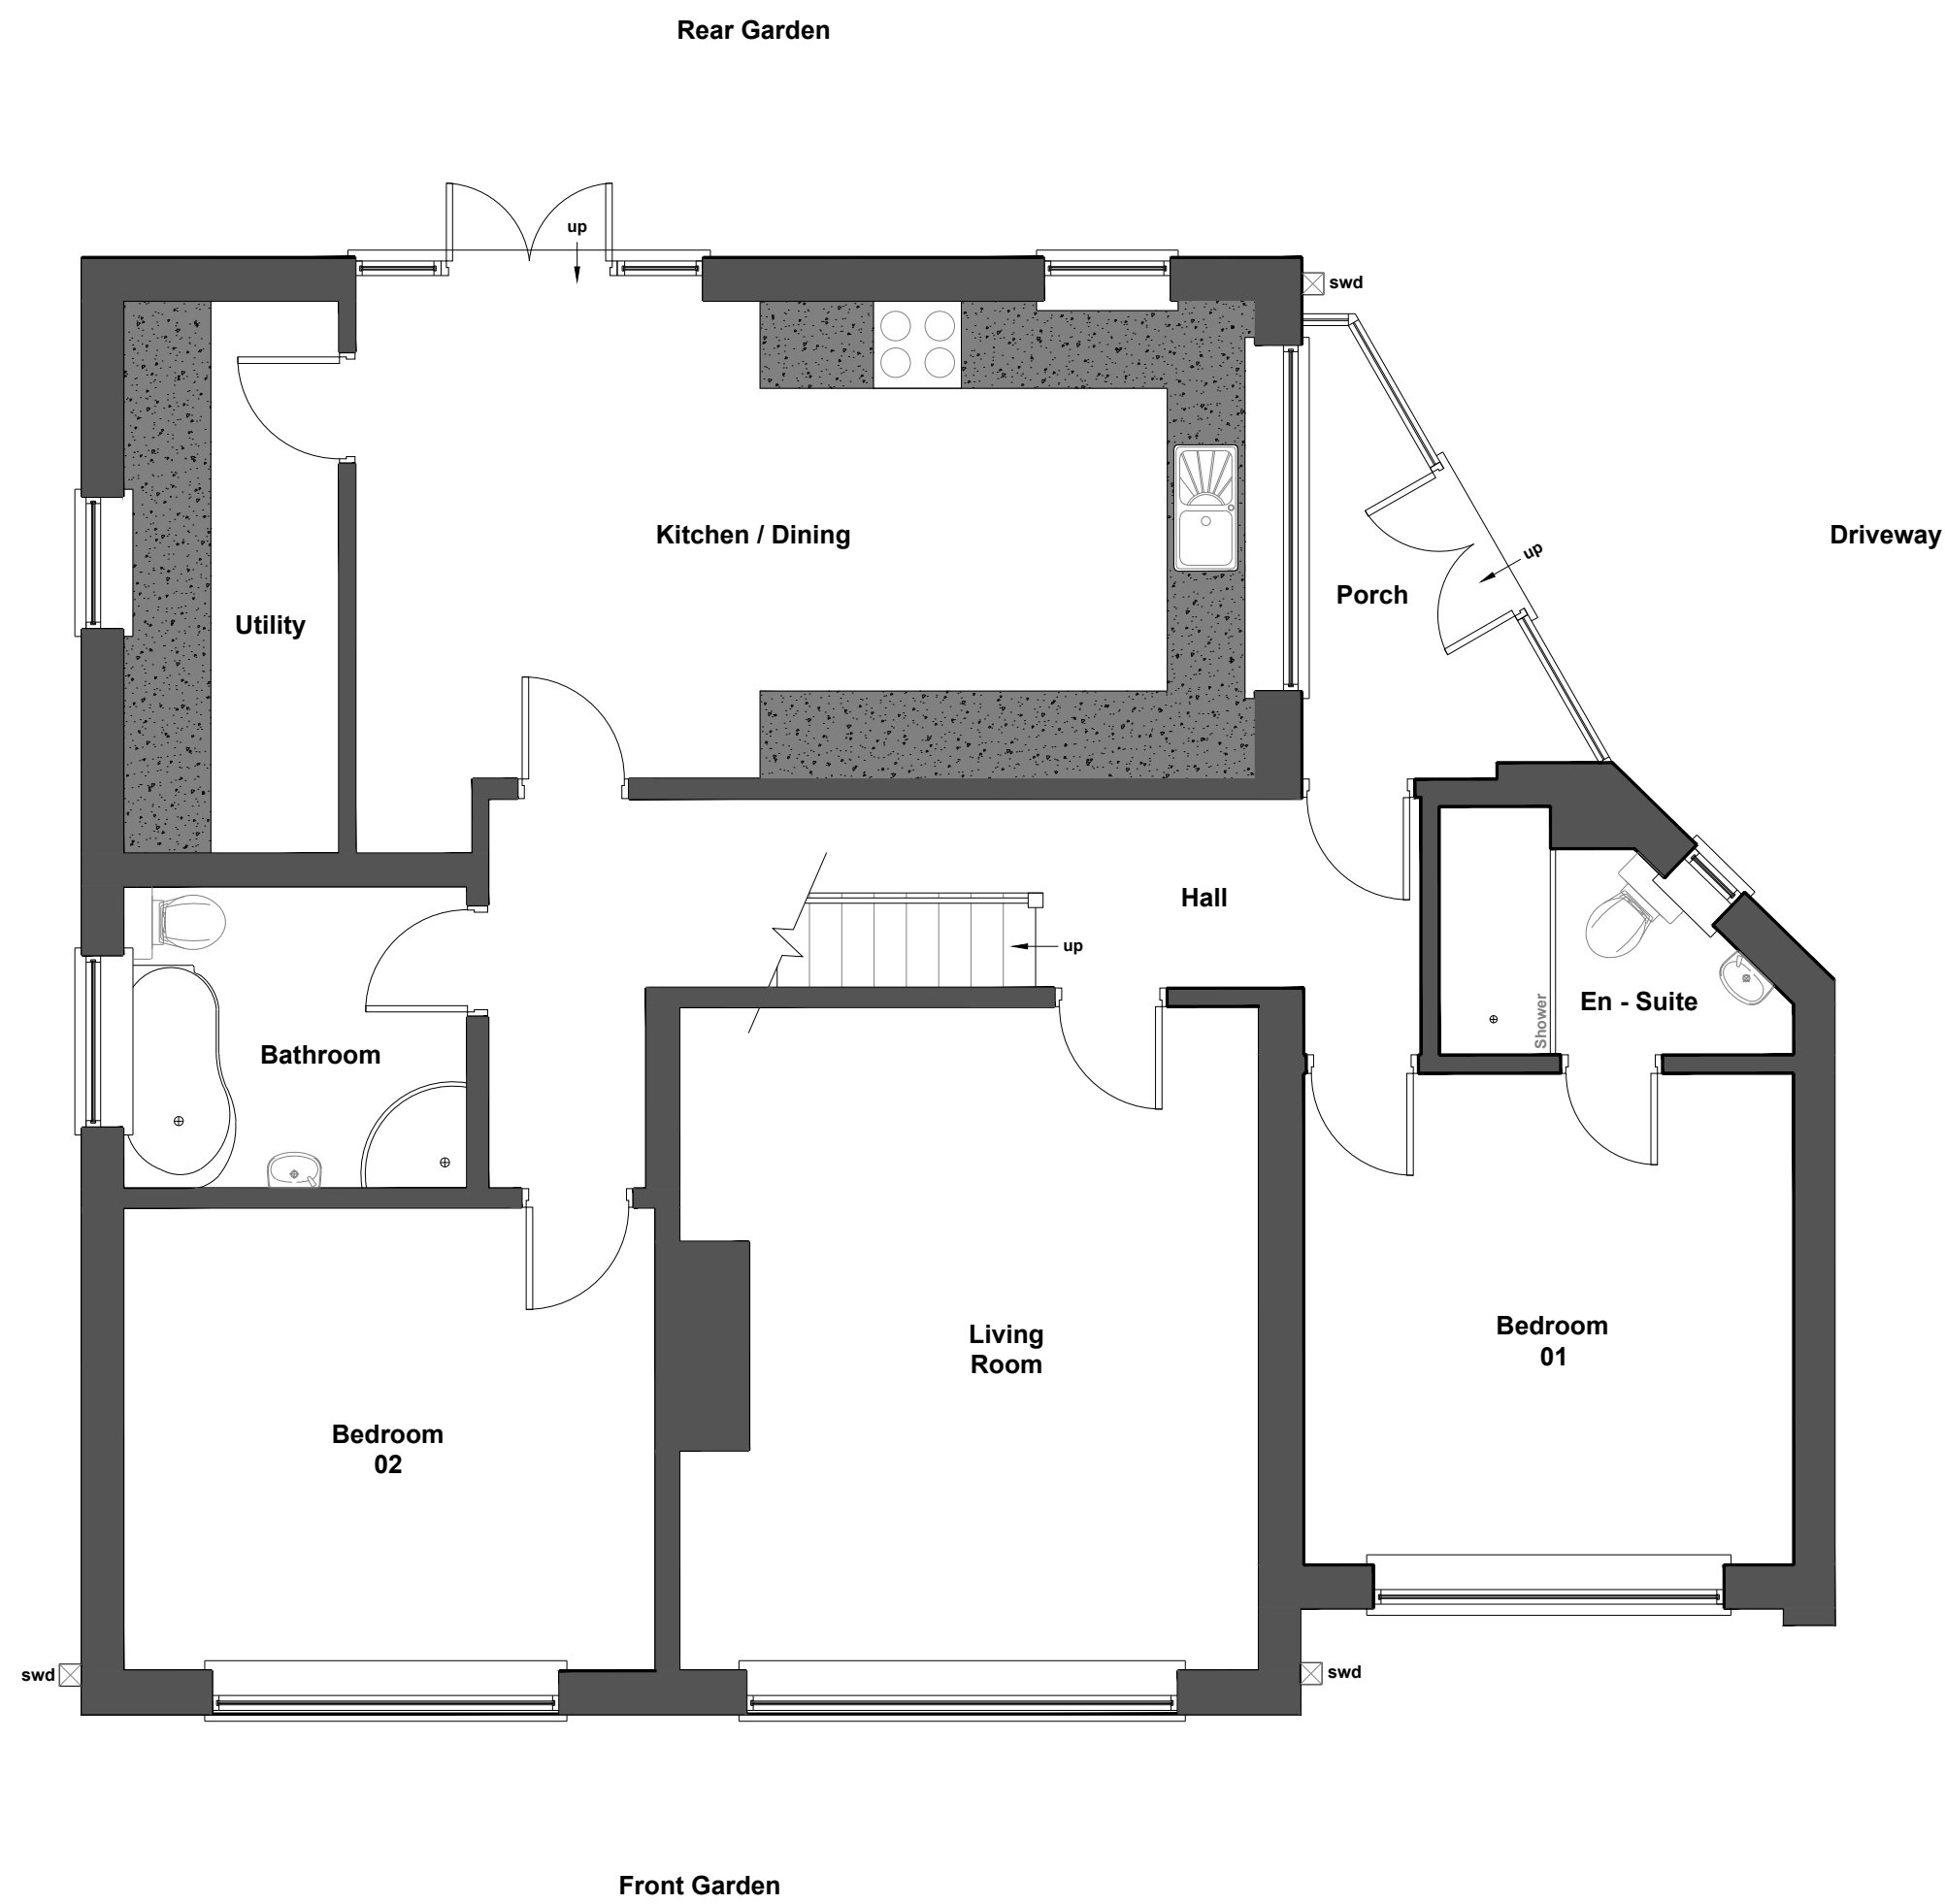

GROUND FLOOR PLAN
(as existing)



FIRST FLOOR PLAN
(as existing)

Revisions

P0	Client Proposal 01.	01.09.21
No.	Revision/Issue	Date:

TWA TOM WITHERS
ARCHITECTURE

Tom Withers Architecture Ltd
Greenfield Industrial Estate,
Back Lane, Congleton,
Cheshire, CW12 4TR
Tel: 01260 277175
Email: info@tomwithersarchitecture.co.uk

Project Details:

Proposed loft conversion.

33 Basnetts Wood, Endon, Stoke-On-Trent,
Staffordshire, ST9 9DQ.
For: Mr & Mrs Salt.

Status:	As Existing	Sheet No:	Planning Drawings
Date:	Aug 2021	0357-001-P0	
Scale:	1:50 Plans, 1:100 Elevations @ A1	Drawn By:	MC