



North point:

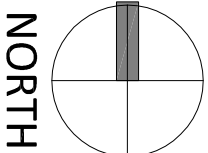


Notes:

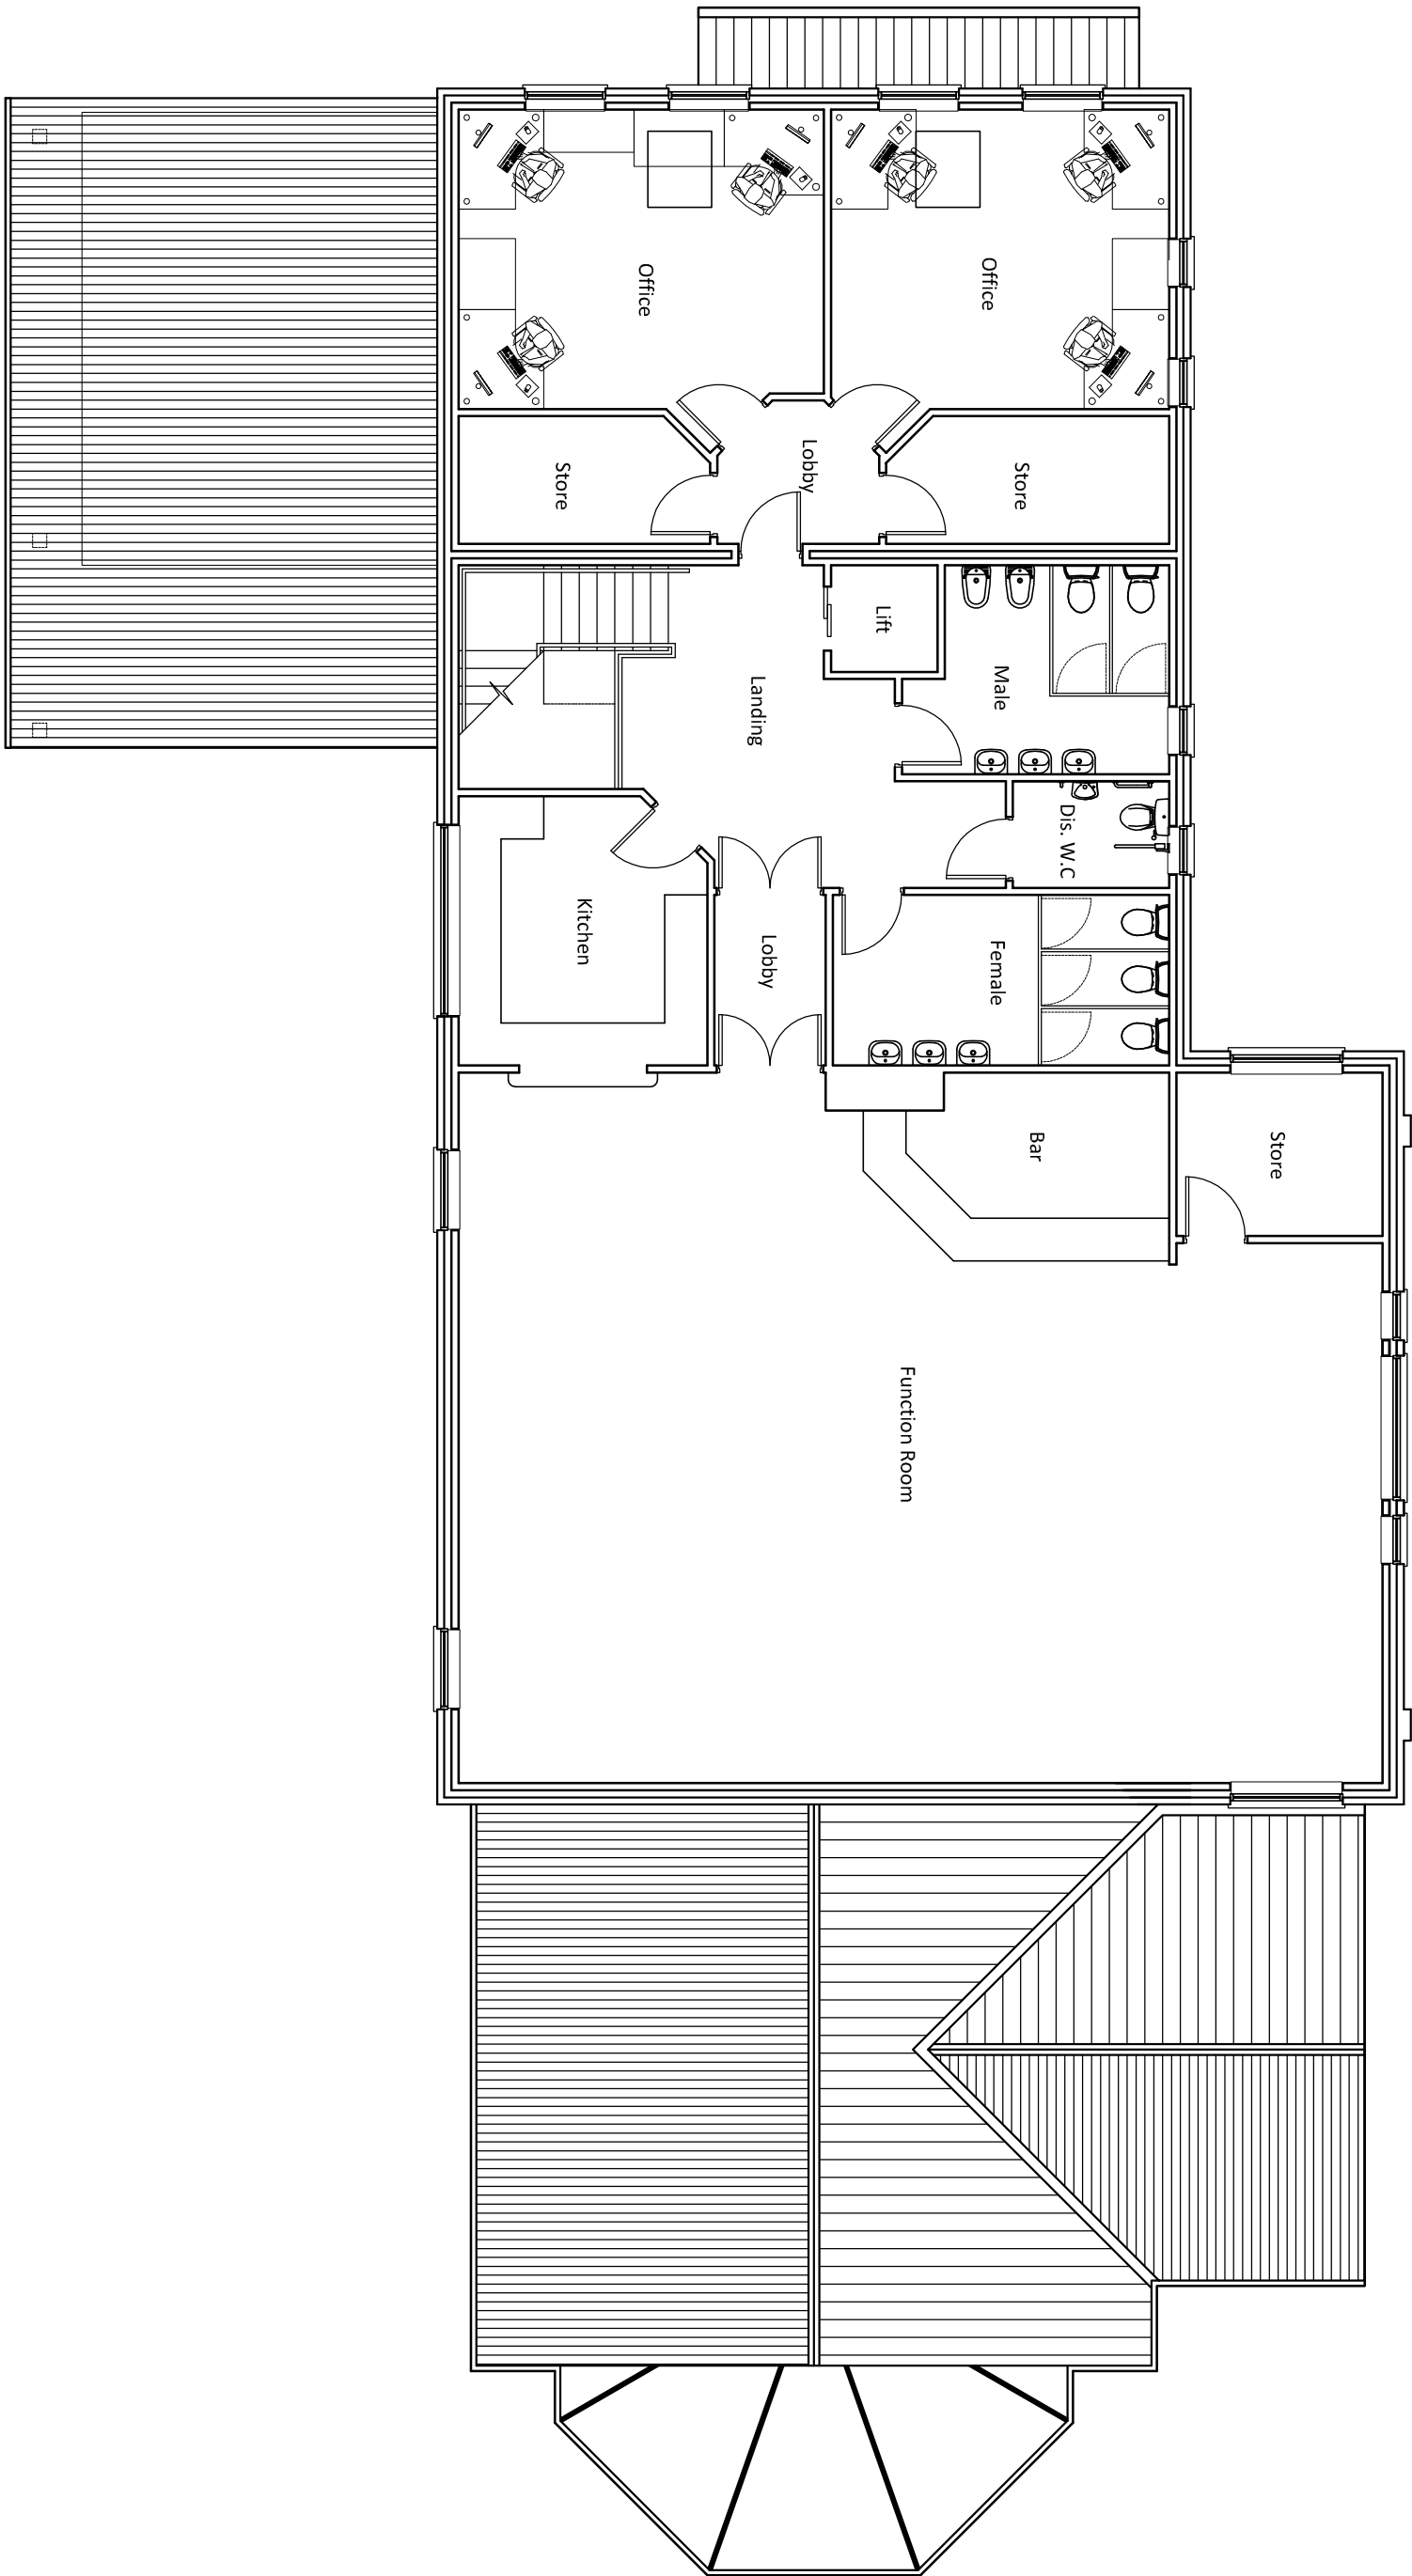

First Floor Plan

1:100

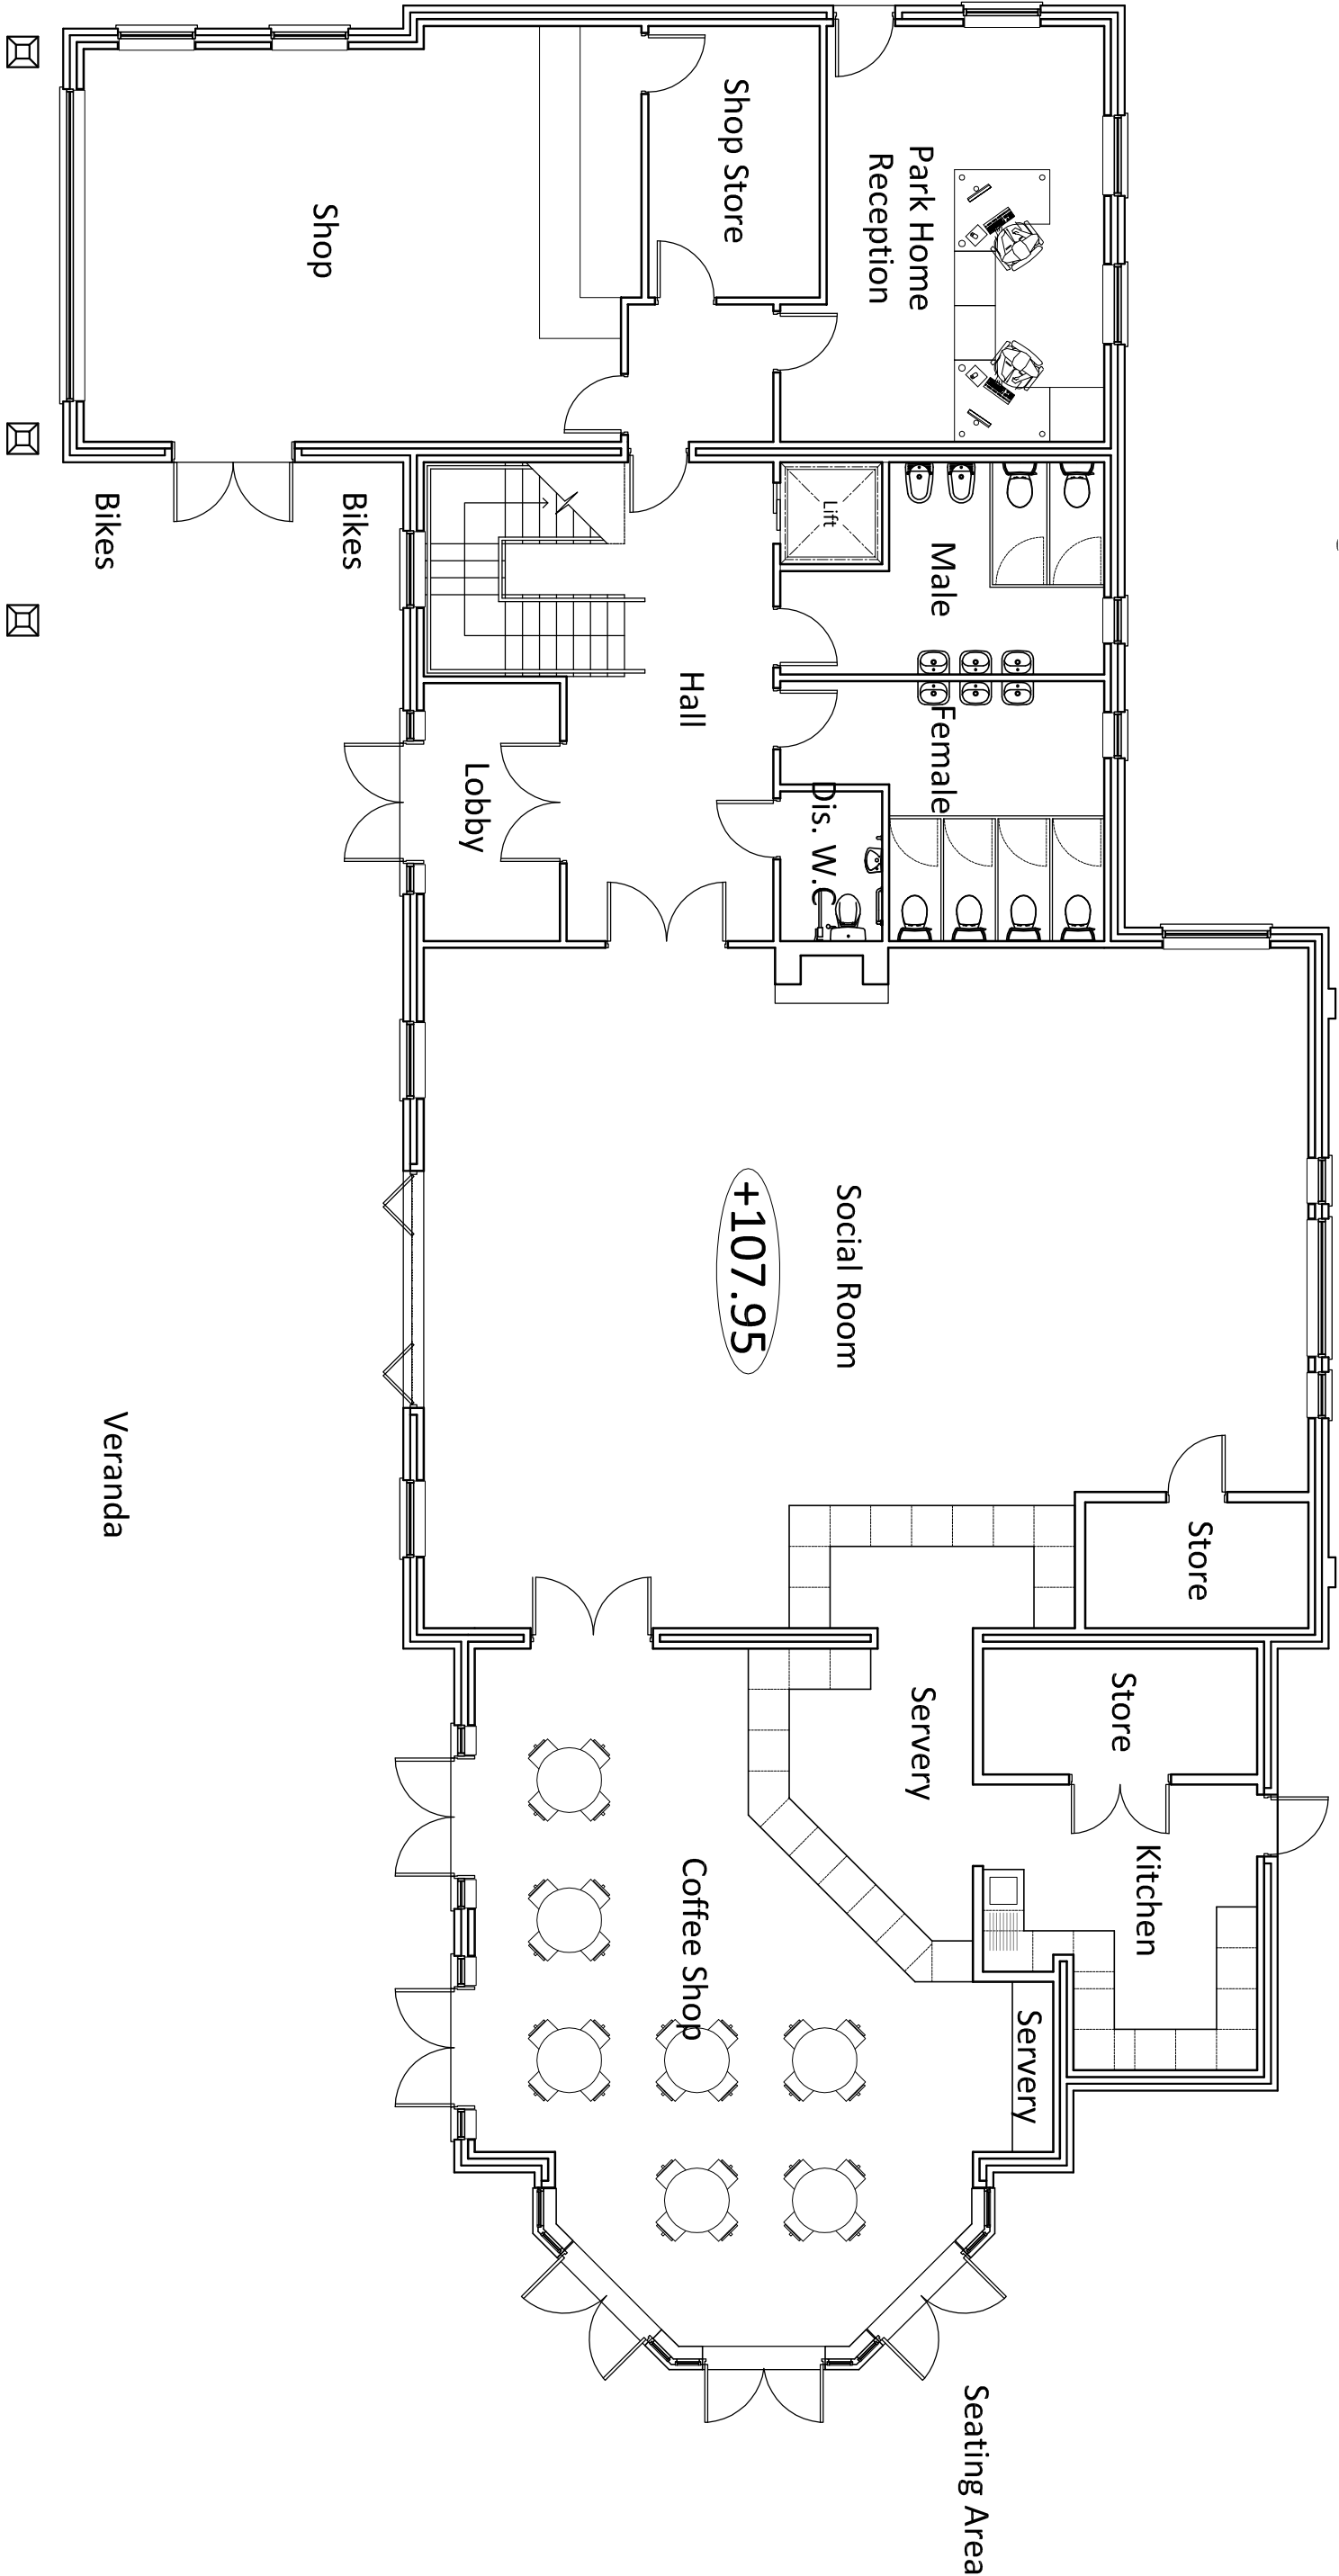

Ground Floor Plan

1:100

Revision Log:

Rev.:	Description:	By:	Date:
-------	--------------	-----	-------

Project: Proposed Development
'Arzio Camp'
Nr Blackshaw Moor
Leek
Staffordshire

Client: Enhanced Developments

Scale: 0 1m 2m 3m 4m 5m 1:100

Drawn by:	Checked:	Date:	Page size:
MW		Oct 2014	A1

Drawing Title: Social Centre - Proposed Floor Plans

Drawing Status:

PLANNING ISSUE

Drawing Number:	Revision Number:
3262.SM.11.1021	P1



CORPORATE ARCHITECTURE LIMITED
CHARTERED ARCHITECTS

HEAD OFFICE

Veneta House, 11th March Way,
Leicester, LE16 2ZY
Tel: 01838 462476