




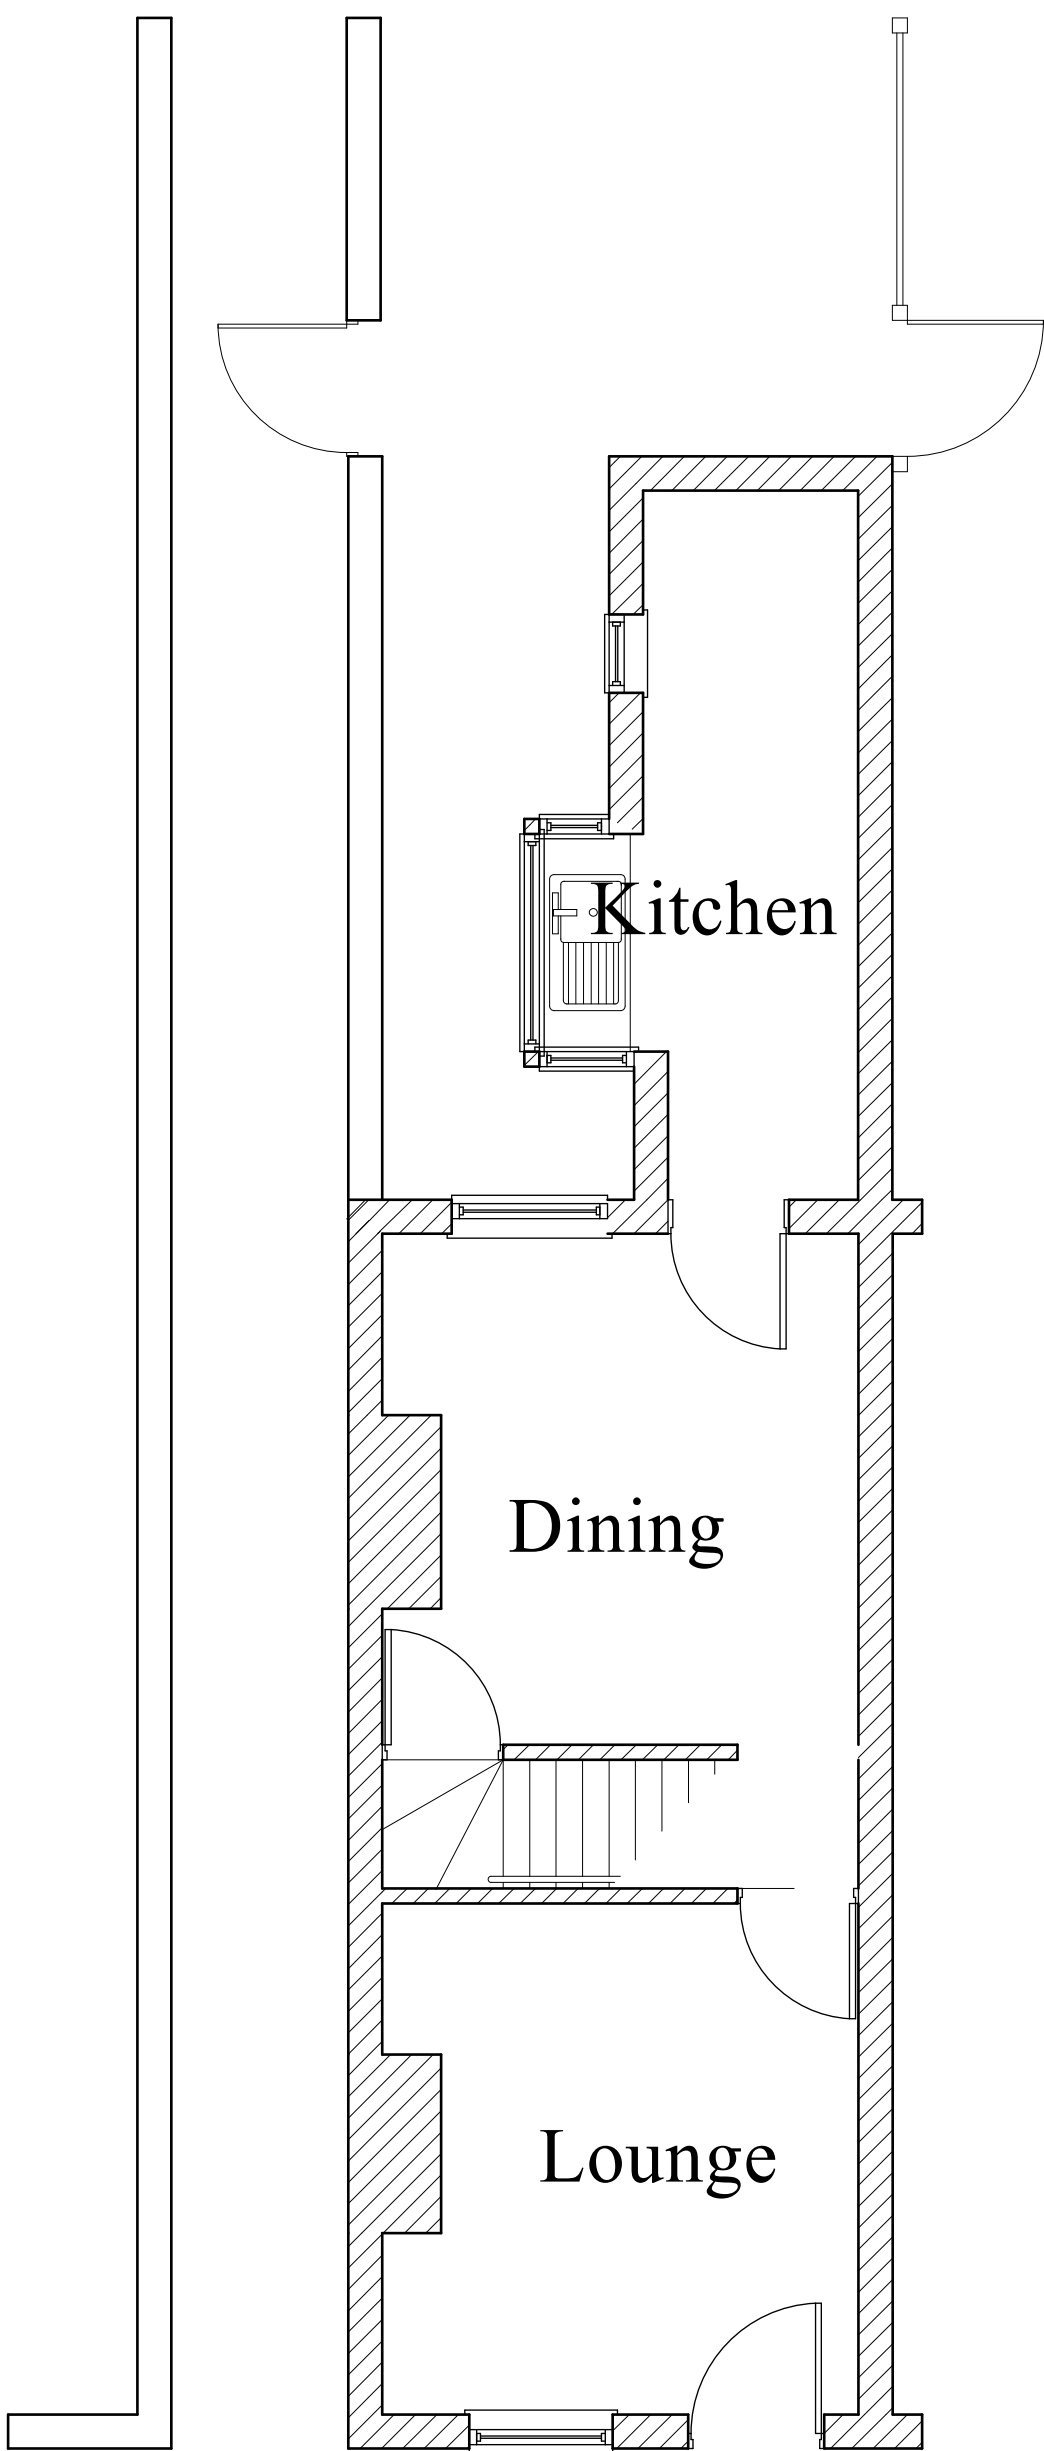


EXISTING GROUND FLOOR PLAN

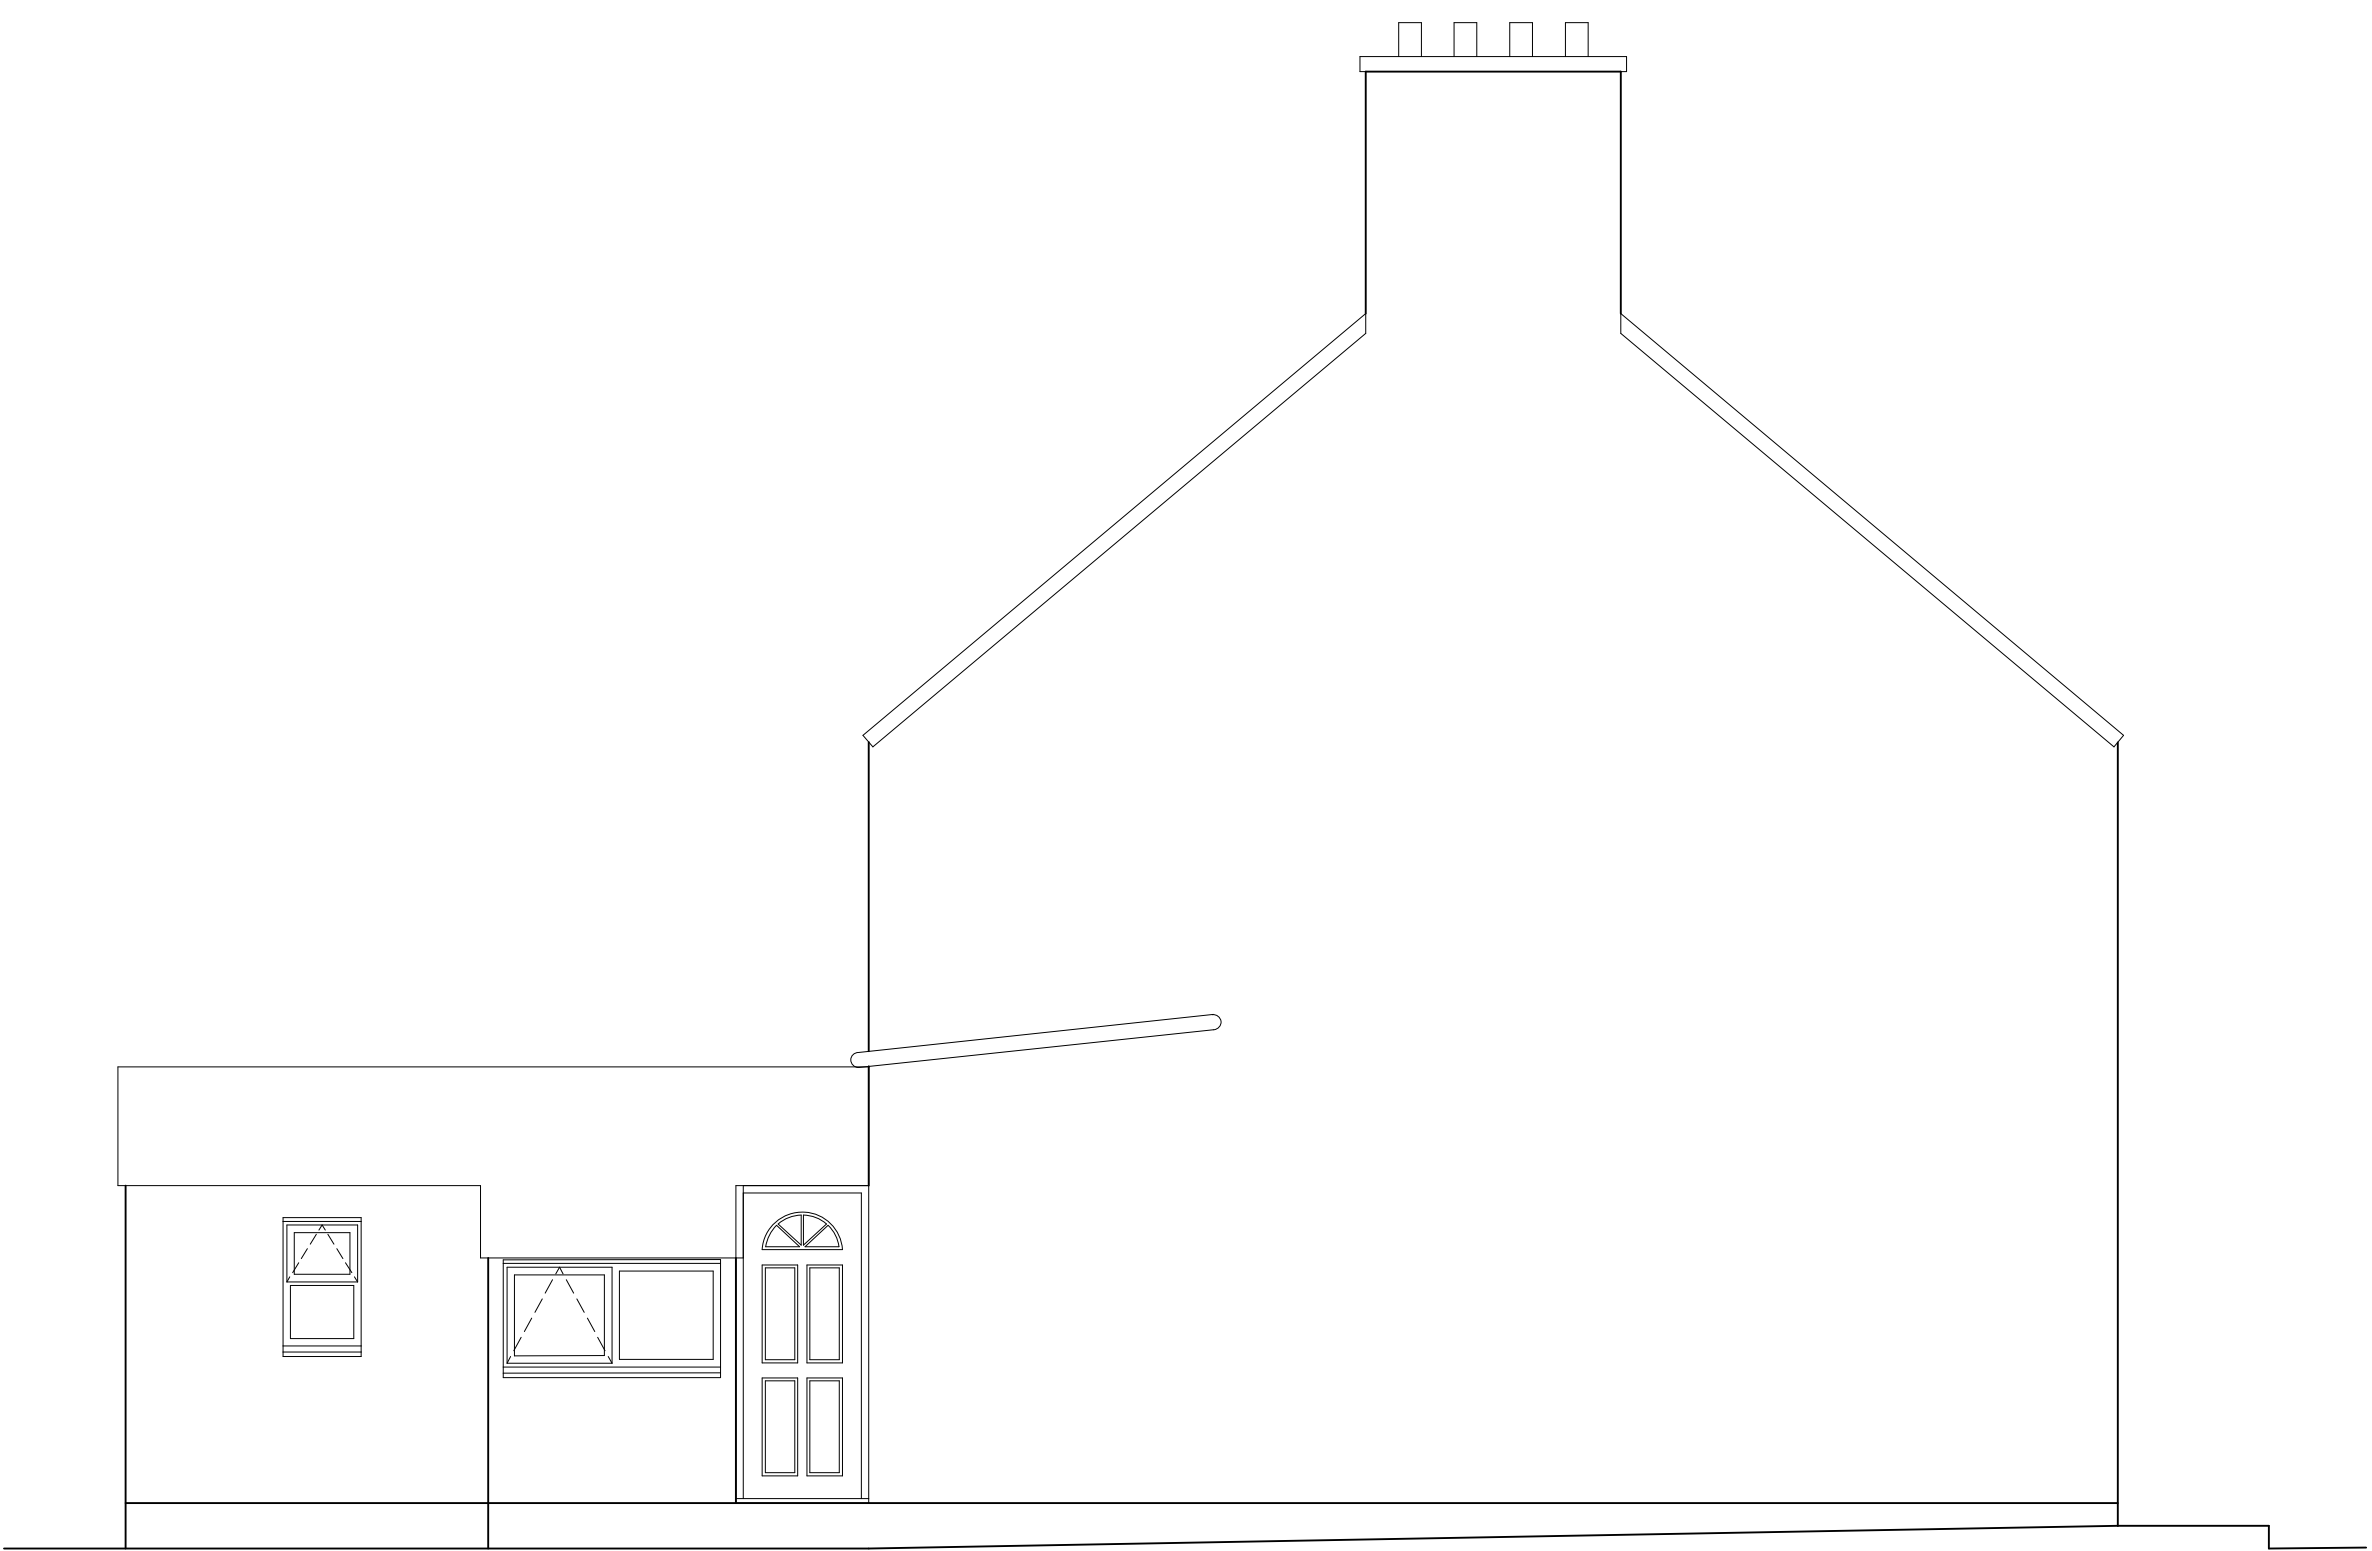


EXISTING SIDE ELEVATION (SOUTH)

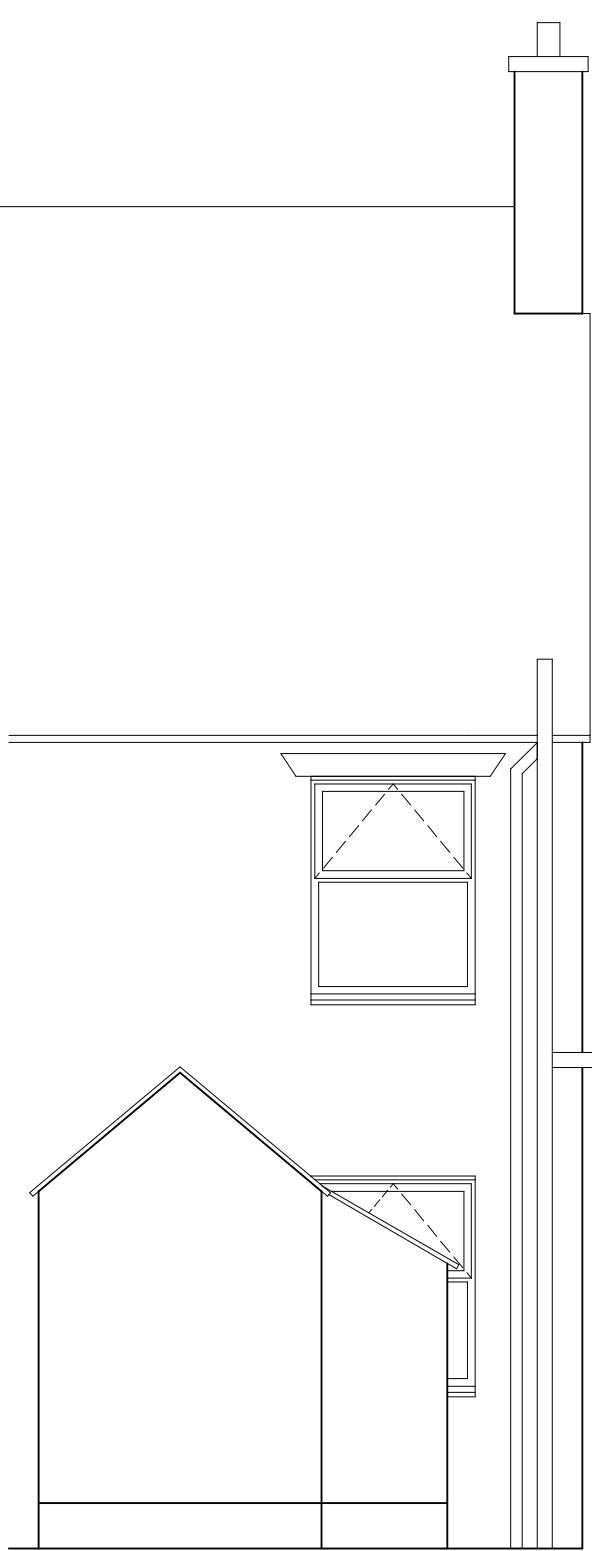

EXISTING
REAR ELEVATION
(WEST)

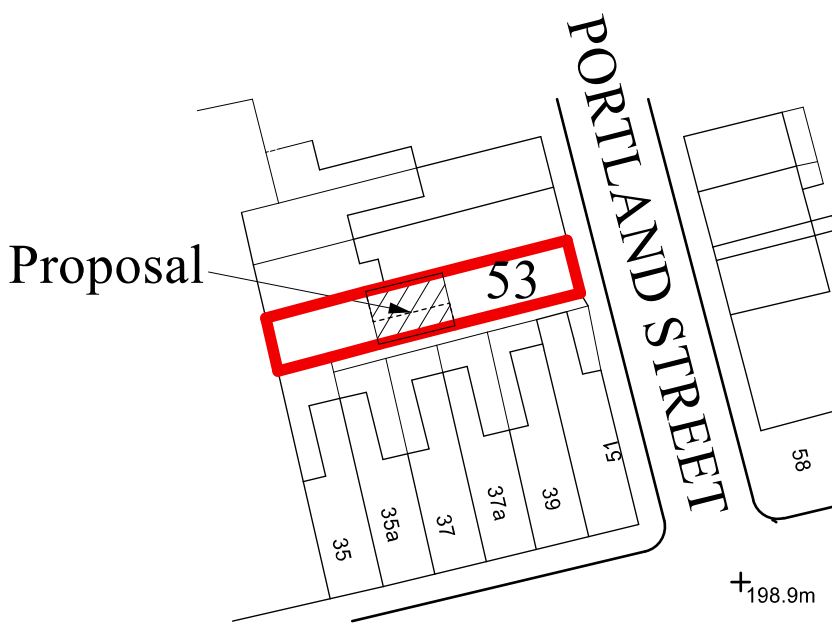

BLOCK PLAN

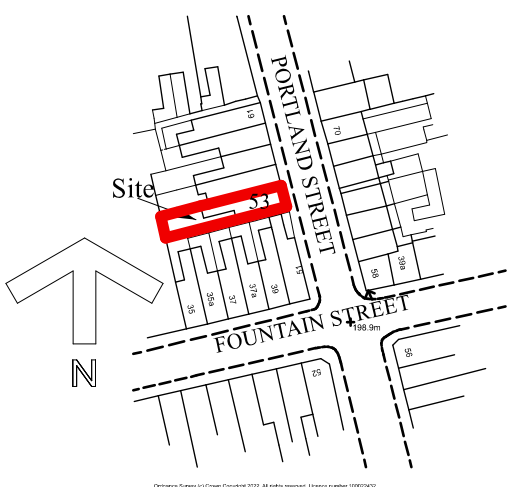

LOCATION PLAN

MANDY LEADBETTER

DATE PROPOSED EXTENSION

PROPOSED

AT
53, PORTLAND STREET,
LEEK,
STAFFS.
ST13 6JZ

SCALES (at A1):
PLAN 1:50
ELEVATIONS 1:50
BLOCK PLAN 1:500
LOCATION PLAN 1:1250

DRAWN BY:

MALCOLM SALES
QUANTITY SURVEYORS, DESIGNERS
& BUILDING COST CONSULTANTS
CHURCHILL SUITE,
LULWORTH HOUSE,
51, HIGH STREET,
CHEADLE, STOKE-ON-TRENT,
STAFFS. ST10 1AR
TEL: 01538 757233
MOB: 07889 225437
E-MAIL: Malcolm.sales@salesqs.co.uk

AS EXISTING

FOR PLANNING & BUILDING
REGULATIONS APPLICATIONS

DRAWING NR. 2201/05/01