


LANDSCAPING LEGEND

Photinia Red Robin
Photinia Pink Marble
Ceanothus
Spirea Gold Flame
Berberis Limoncello
2 x Weigela Peach & Red
Physocarpus Diabolo
Hebe
3 x varieties Choisya
20 Mixed Herbaceous Plants
2 x Silver Birch Trees
Short flowered and lawn mix

This drawing is the copyright of Forefront Development Consulting Ltd and should not be reproduced without our written consent.

The contractor is to check dimensions and levels on site prior to the commencement of works. Any discrepancies are to be reported immediately.

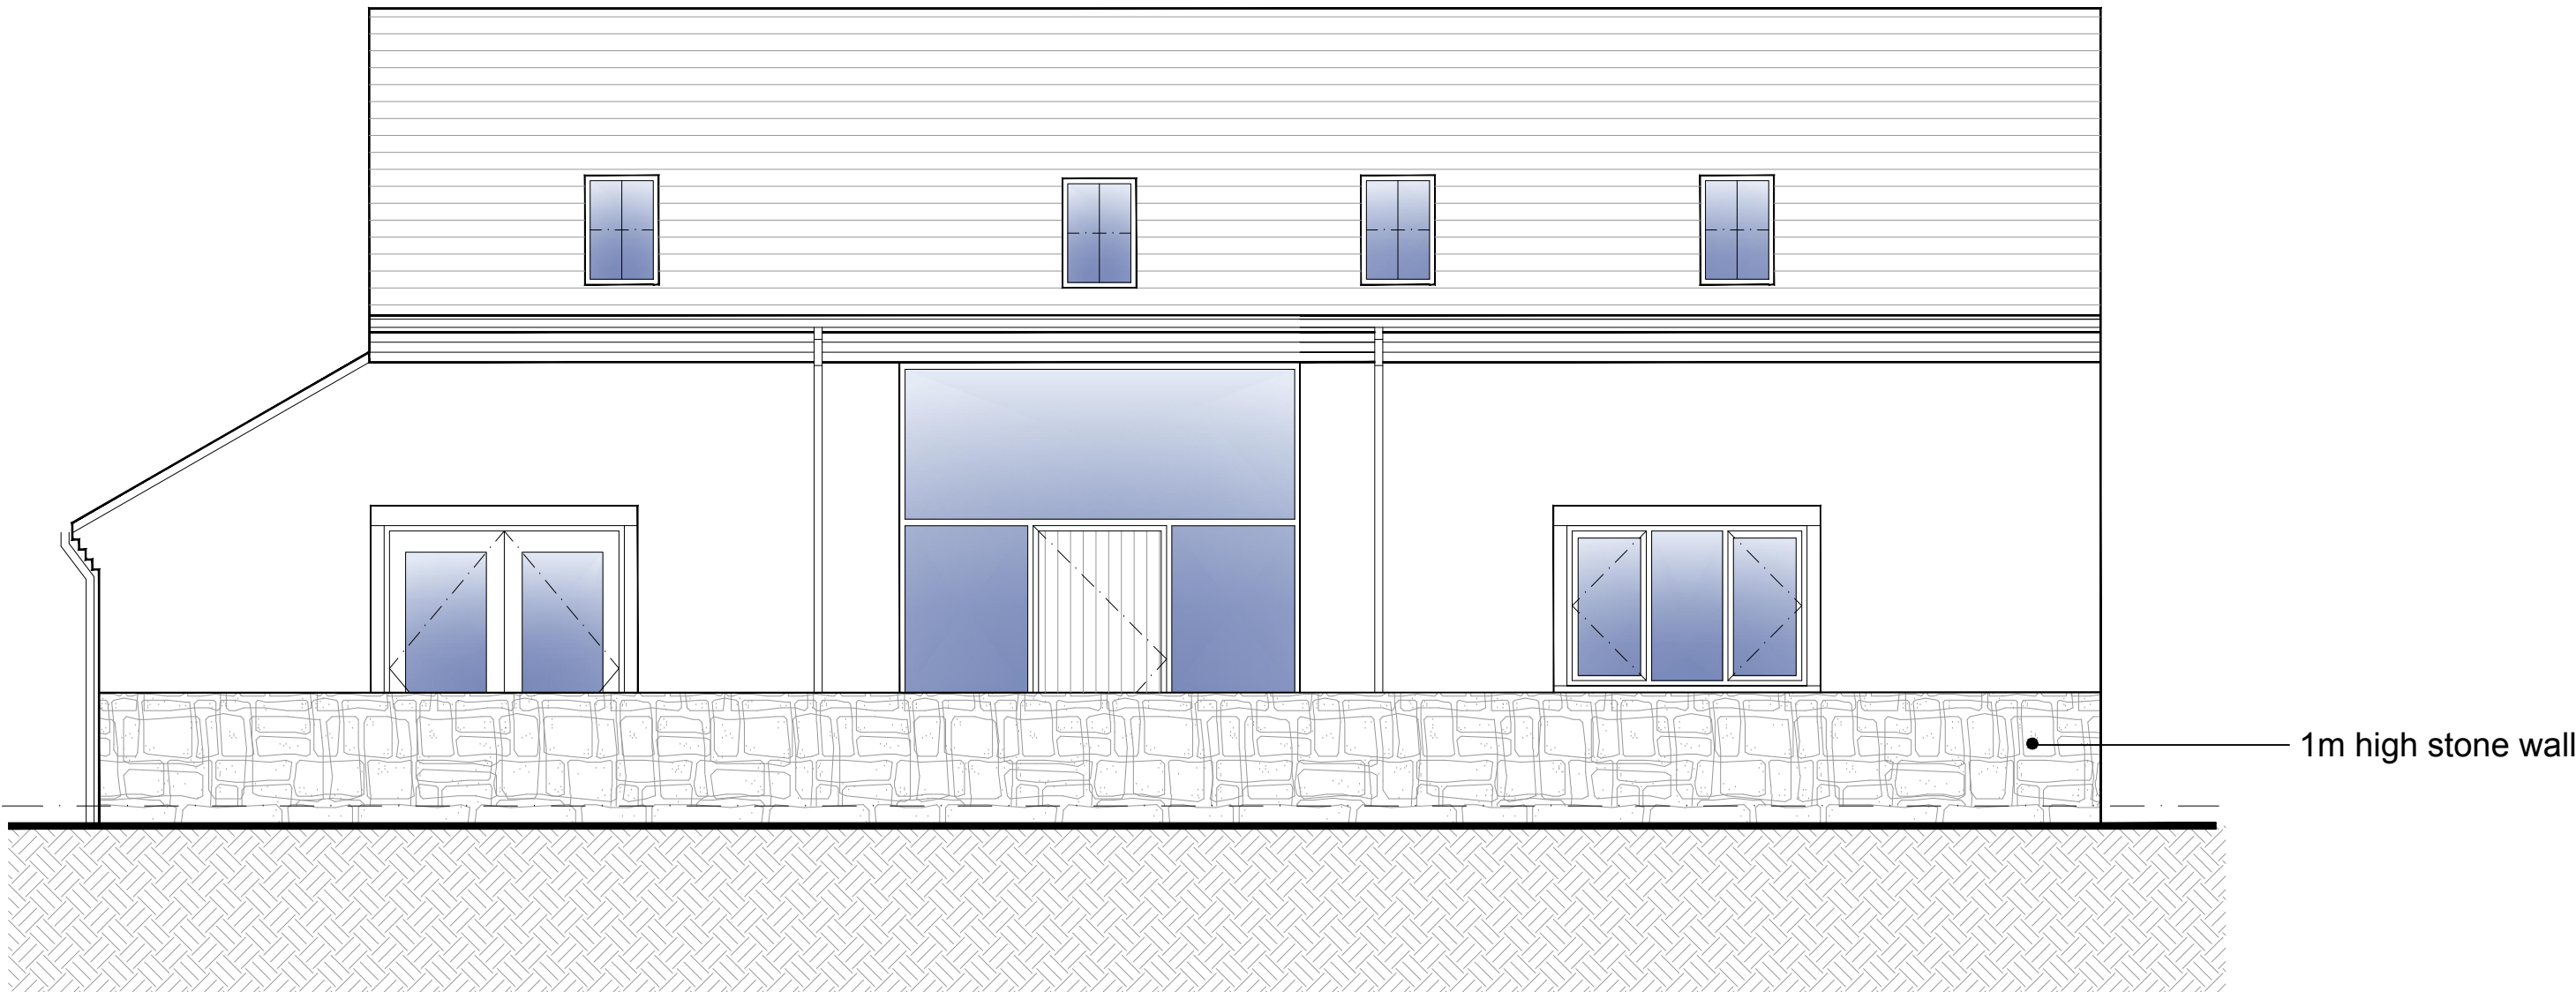

PROPOSED FRONT ELEVATION (SOUTH)



PROPOSED LANDSCAPING PLAN



FOREFRONT
DEVELOPMENT CONSULTING

4 Ridge House, Ridge House Drive, Festival Park, S-O-T. ST1 5SJ
Office 01782 216912 WWW.FOREFRONTDC.COM

CLIENT

MR C McGUINNESS

PROJECT

Proposed demolition of existing milking parlour and erection of detached dwelling at Ivy House Farm, Tompkin Road, Stanley. Staffordshire. ST9 9LX

TITLE

Proposed Landscaping/ Boundary Treatment

SCALE

1:50 @ A1

DRAWN

ATG

DRG NO.

21-101-C7

DATE

22 / 09 / 21

REV.	DESCRIPTION	DATE
A	Landscaping scheme amended	23-11-21
B	Front elevation amended	01-02-22