


This drawing is the copyright of Forefront Development Consulting Ltd and should not be reproduced without our written consent.


The contractor is to check dimensions and levels on site prior to the commencement of works. Any discrepancies are to be reported immediately.




PROPOSED FRONT ELEVATION (SOUTH)

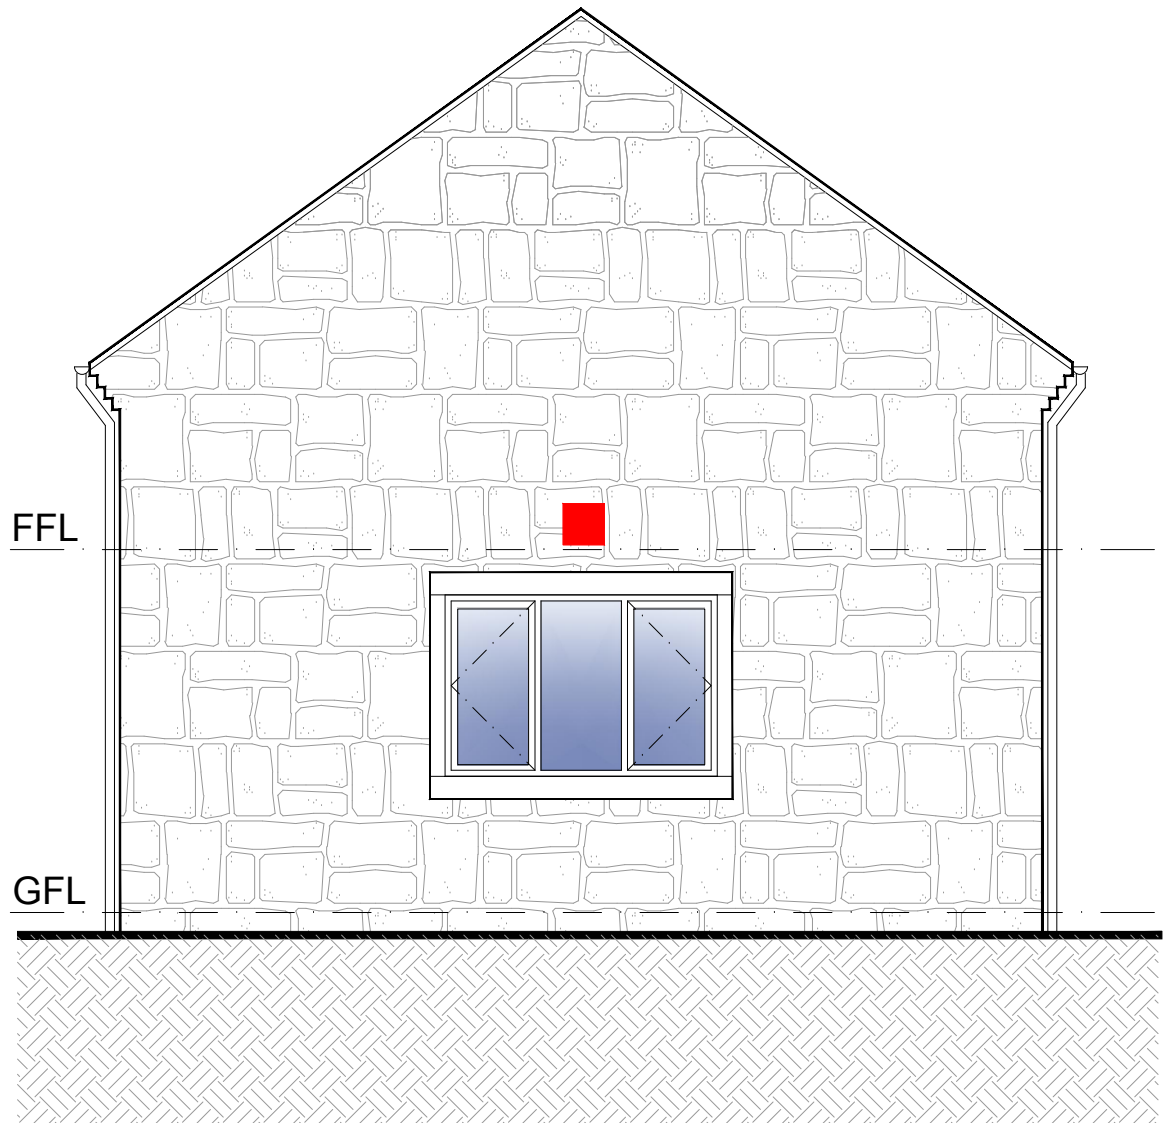

PROPOSED SIDE ELEVATION (EAST)

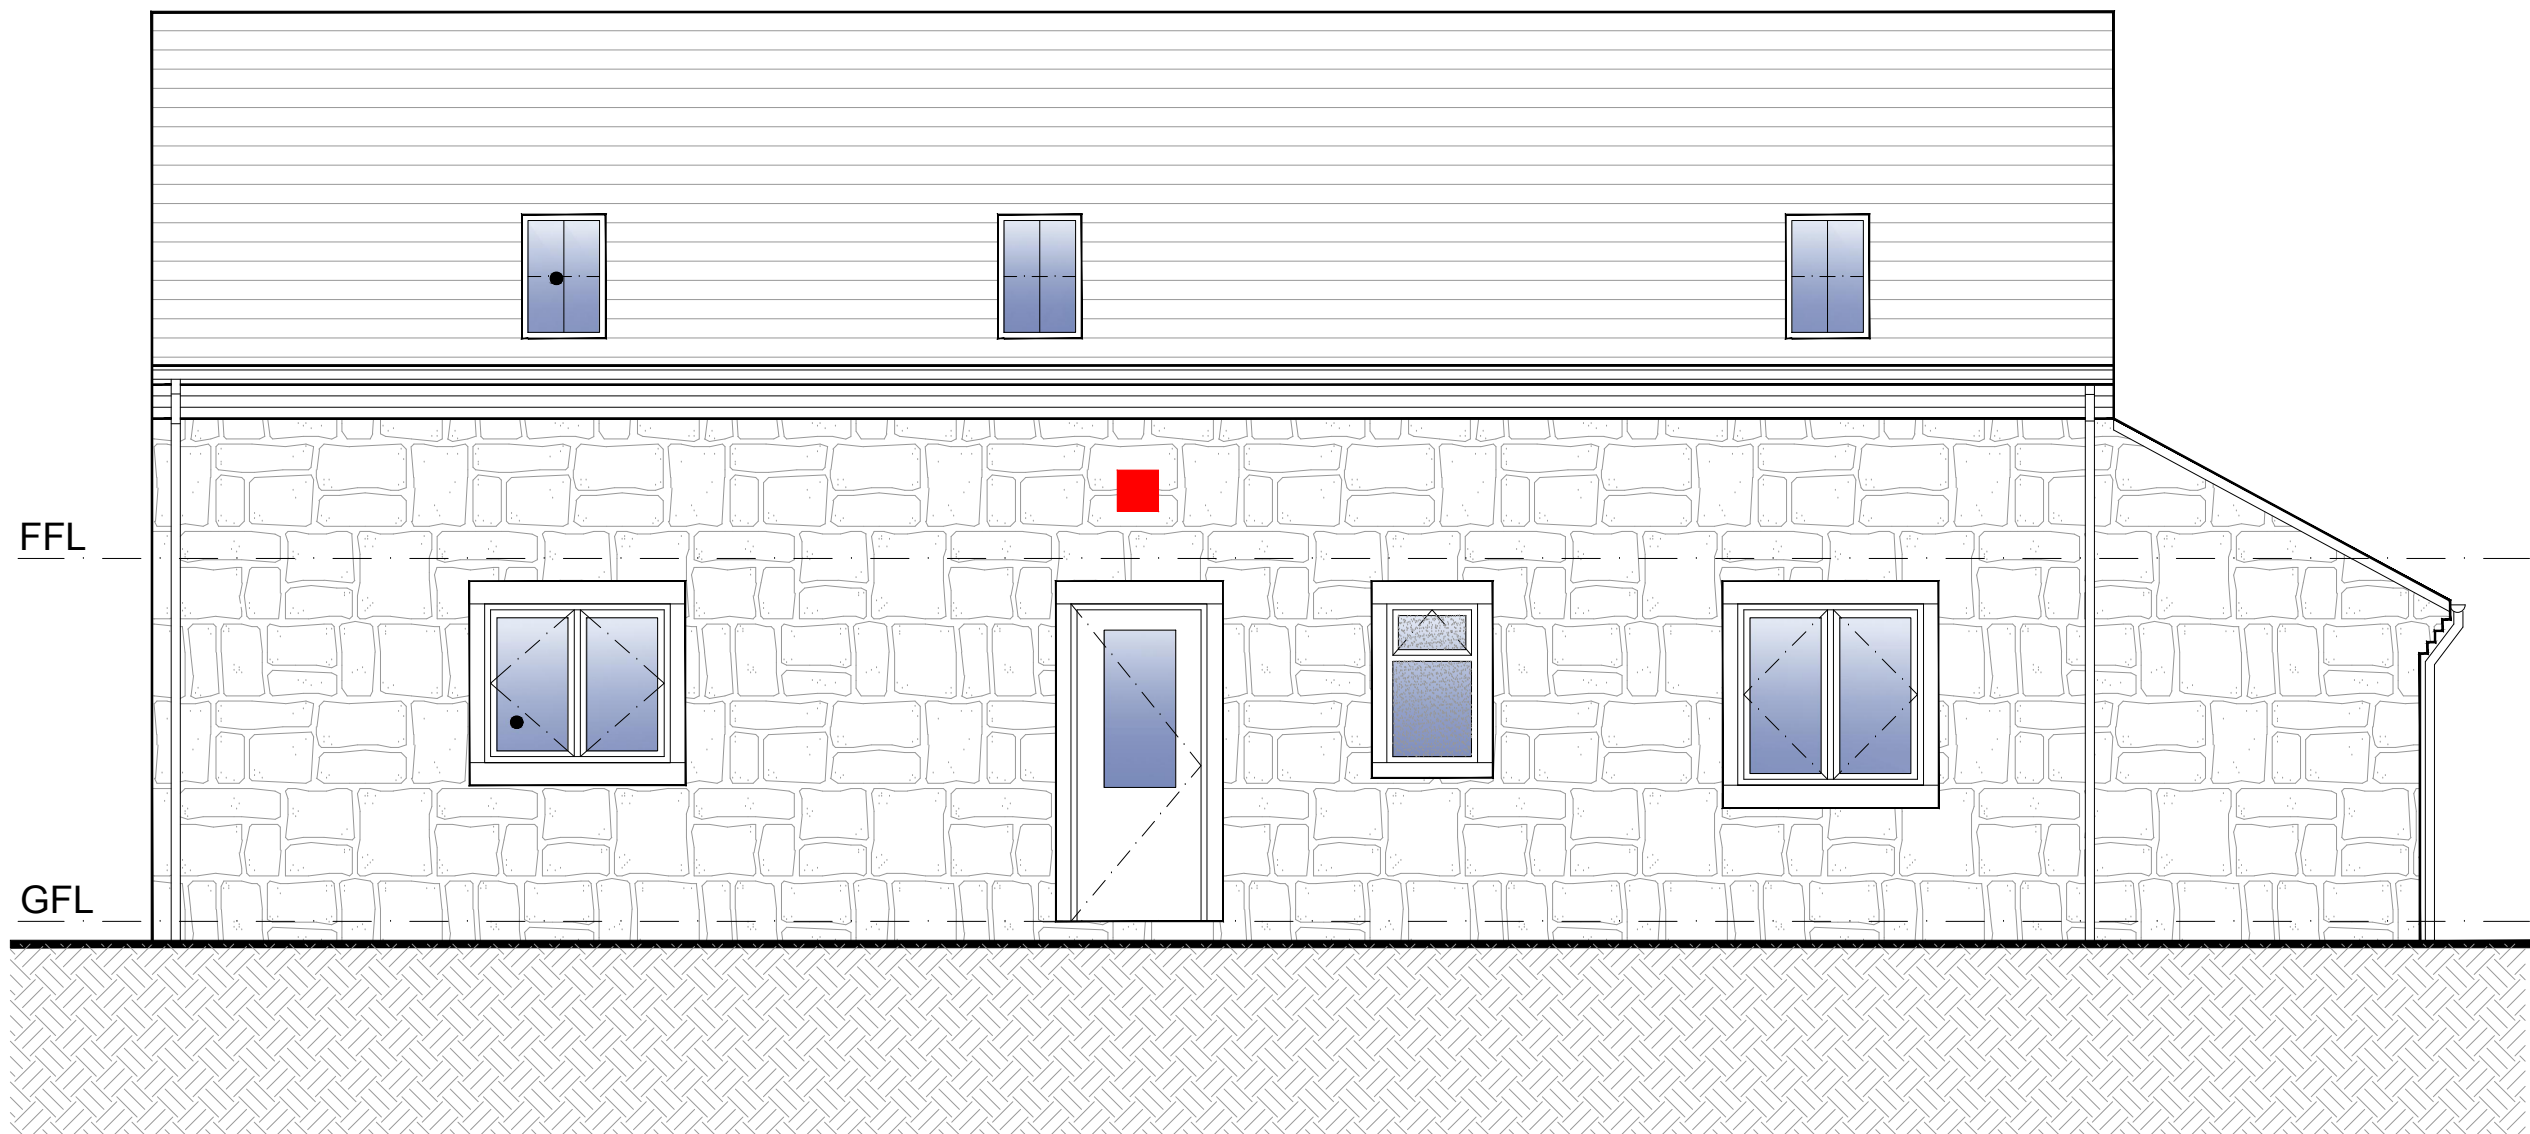


PROPOSED FRONT ELEVATION (NORTH)

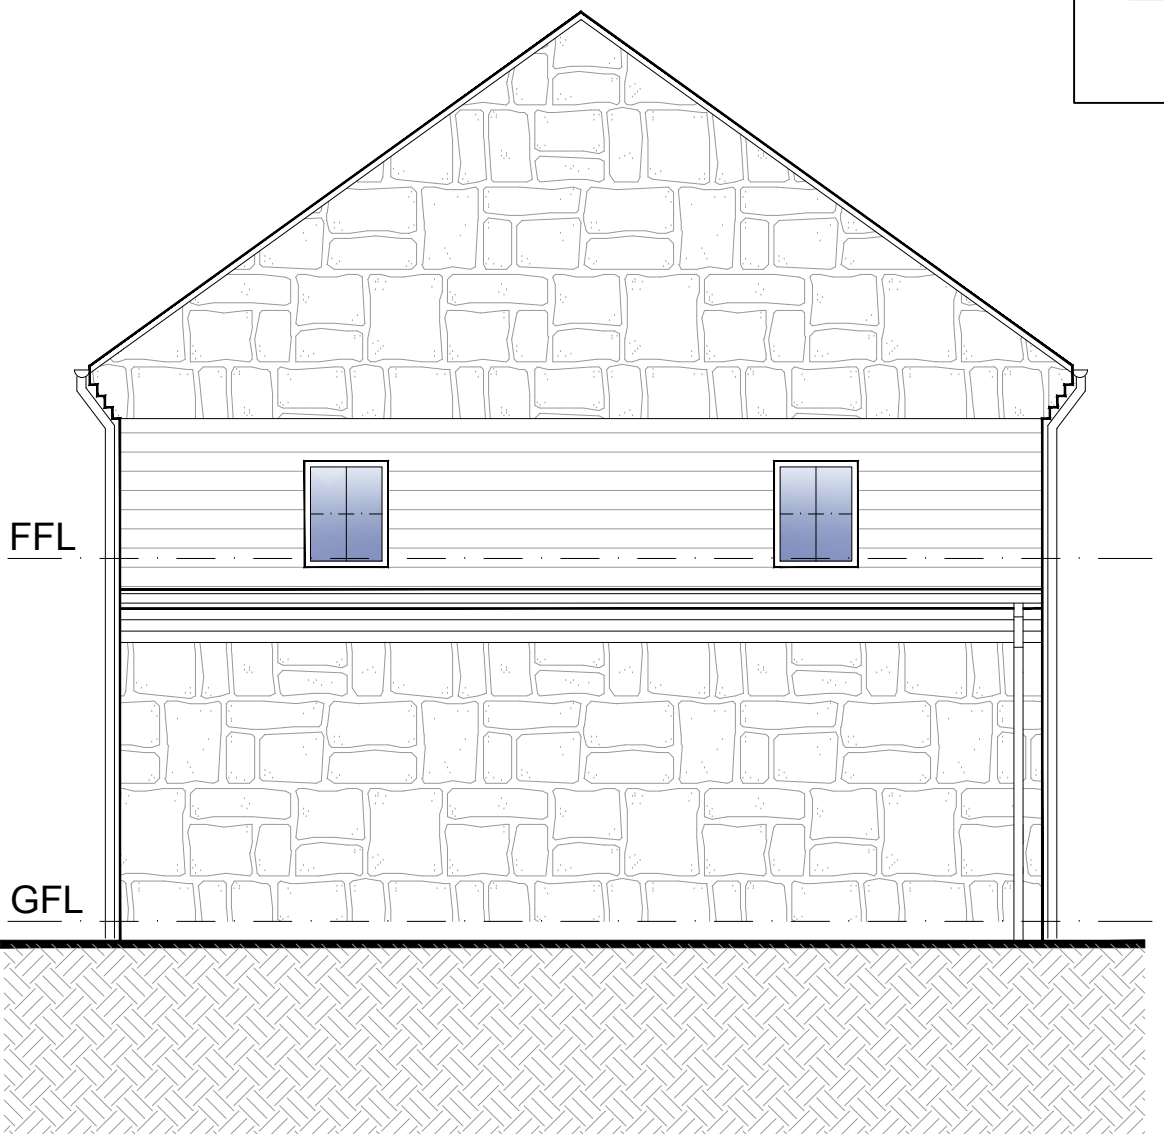


PROPOSED SIDE ELEVATION (WEST)

Red square indicates Locations of light placement - Eterna 12W LED Outdoor Wall Light

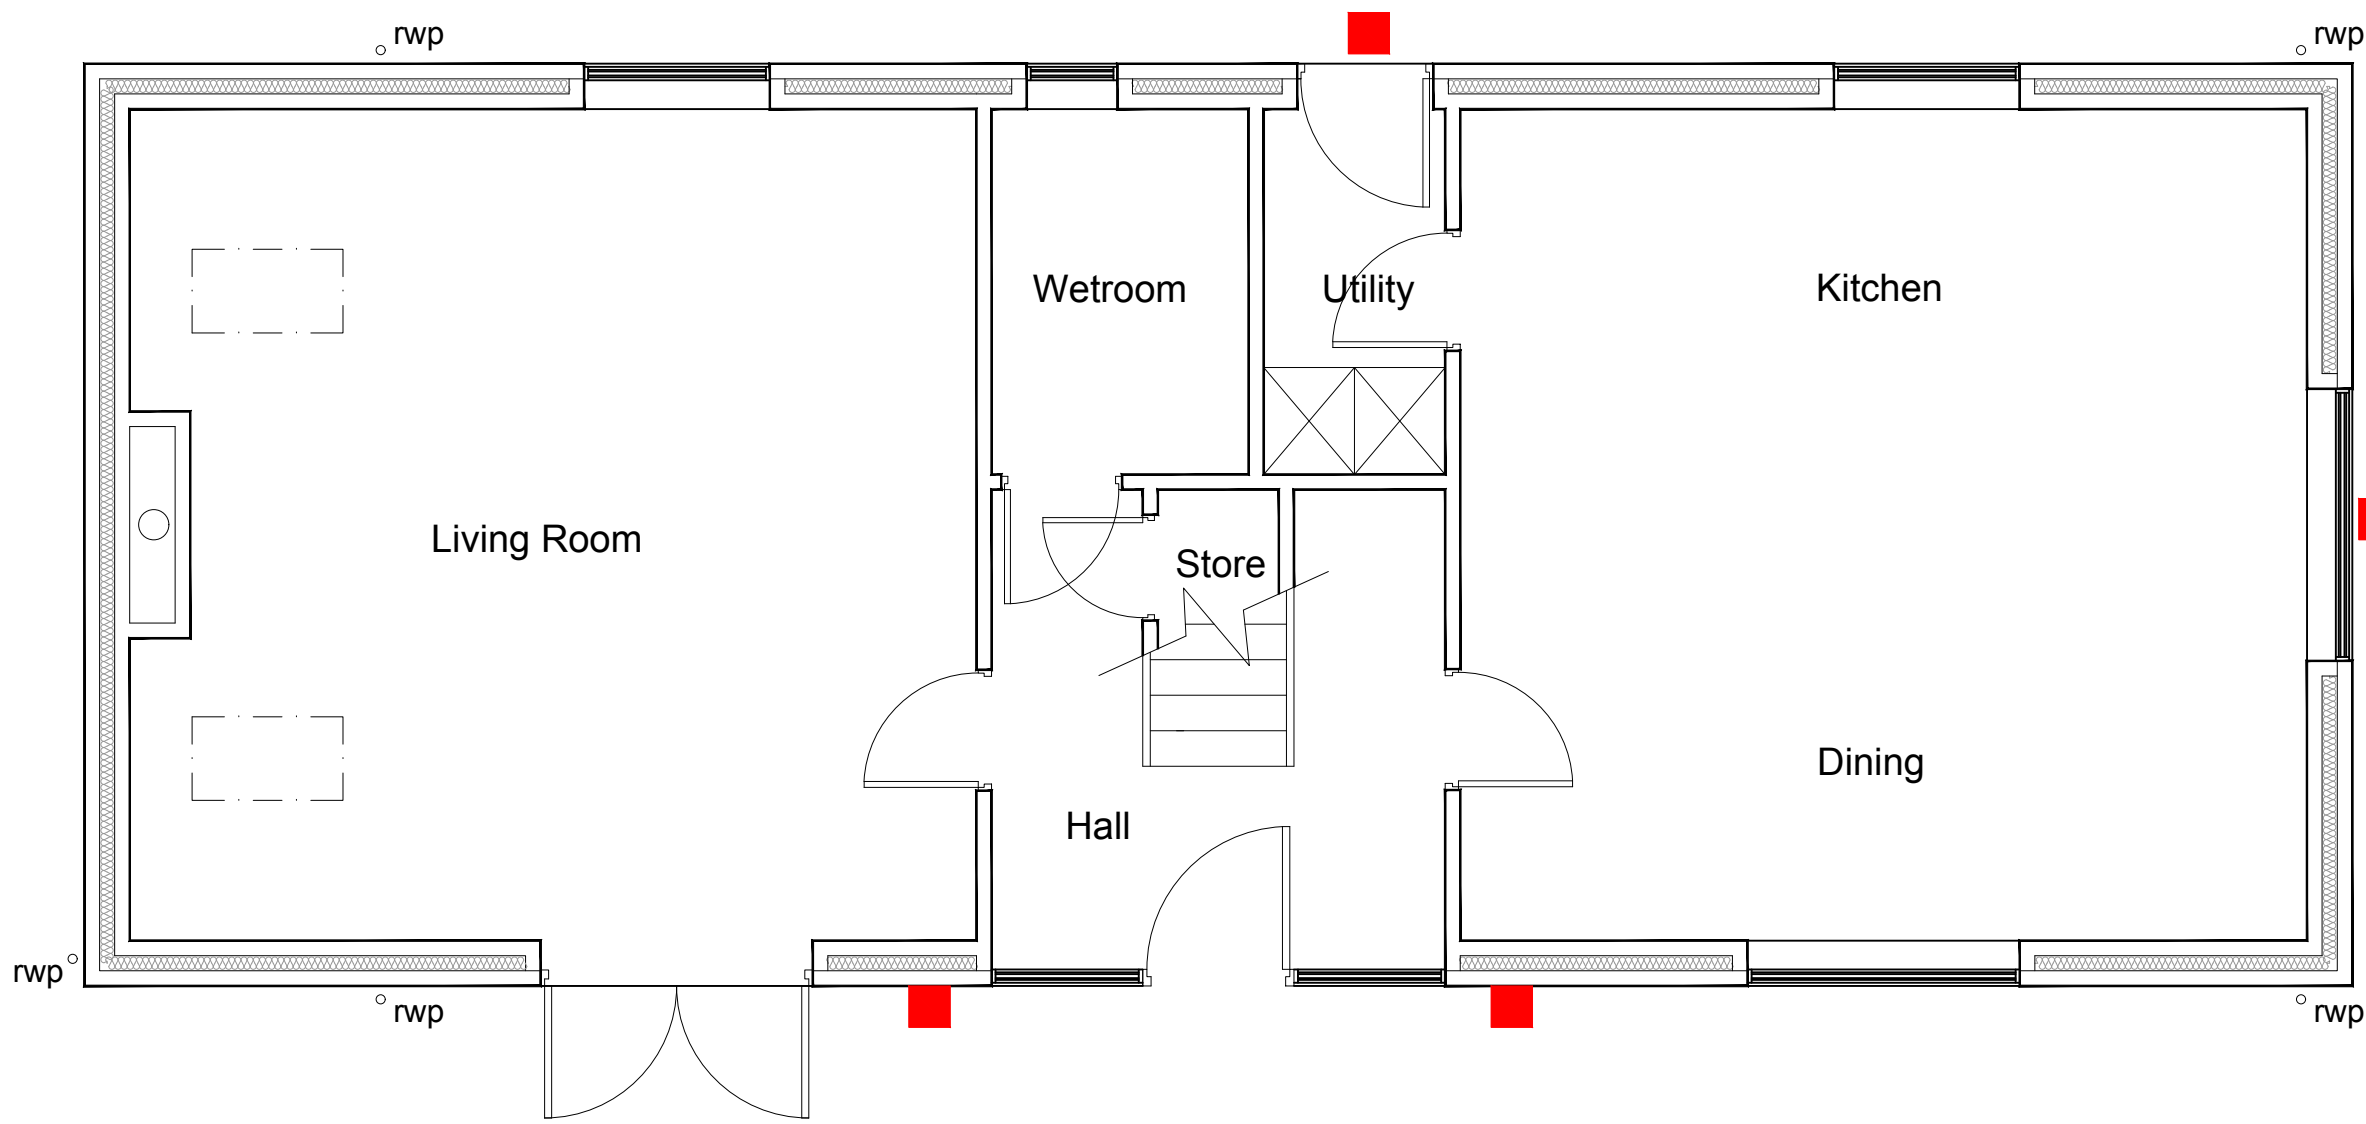

PROPOSED GROUND FLOOR PLAN

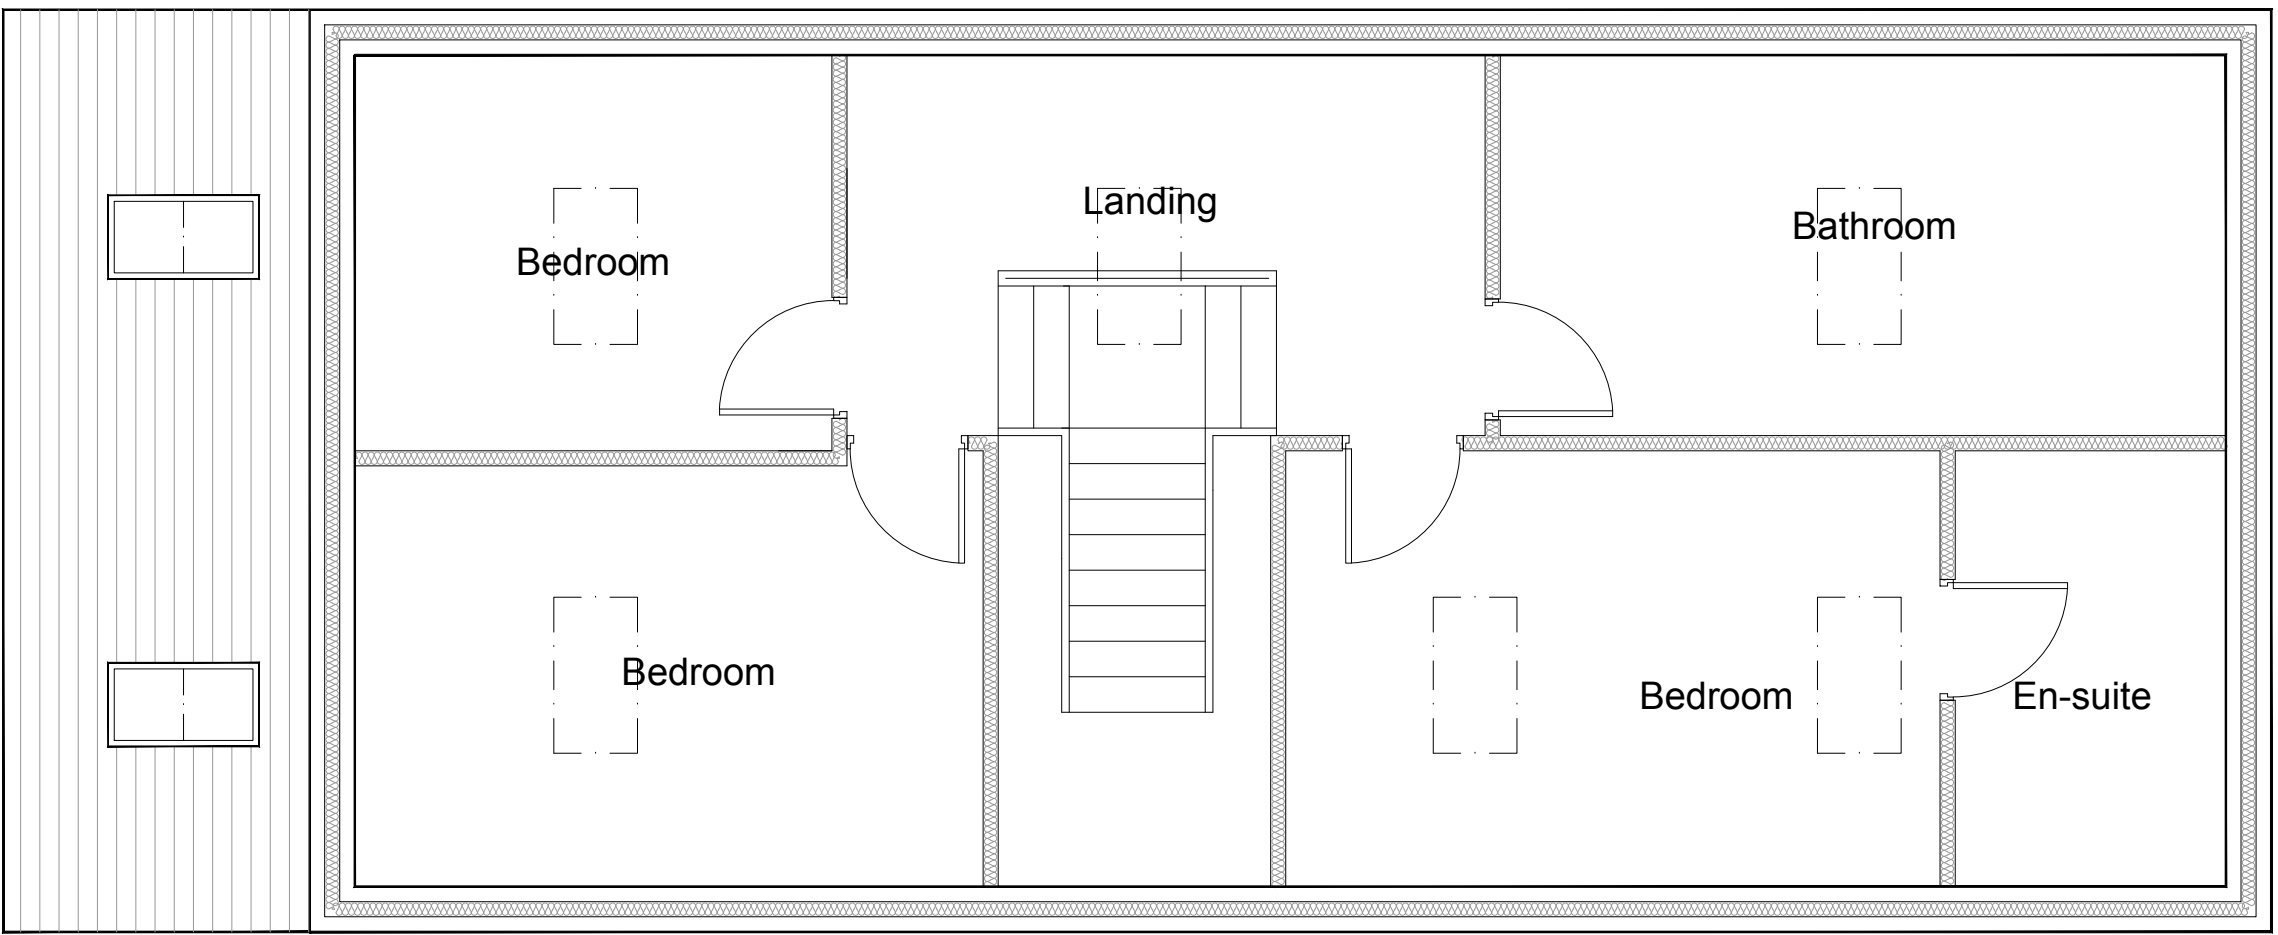

PROPOSED FIRST FLOOR PLAN



FOREFRONT
DEVELOPMENT CONSULTING

4 Ridge House, Ridge House Drive, Festival Park, S-O-T. ST1 5SJ
Office 01782 216912 WWW.FOREFRONTDC.COM

CLIENT

MR C McGUINESS

PROJECT

Proposed demolition of existing milking parlour and erection of detached dwelling at Ivy House Farm, Tompkin Road, Stanley. Staffordshire. ST9 9LX

TITLE

Proposed Lighting Scheme

SCALE

1:50 @ A1

DRAWN

ATG

DRG NO.

21-101-C17

DATE

17 / 09 / 21

REV.	DESCRIPTION	DATE
A	Elevational alterations	13-10-21
B	Light on Eastern elevation lowered	23-10-21
C	Front elevation amended	01-02-22