

0 0.50 1.00 1.50 2.00 2.50 3.00 3.50 4.00 4.50 5.00 5.50

1:50 Scale to be measured

FASCIA BOARDS PROFILE TO MATCH EXISTING INCLUDING SOFFIT DEPTHS AND TIMBER SIZES.

NEW INTERLOCKING SLATES TO MATCH EXISTING IN PROFILE, TEXTURE AND COLOUR. SLATE BELIEVED TO BE

EXISTING RAINWATER GOODS TO BE MODIFIED TO ALLOW NEW FITTED ROOF TO DISCHARGE RAINWATER TO NEW GUTTERING AND DOWN PIPES AS ILLUSTRATED.

FACING BRICKWORK TO MATCH EXISTING RED / BROWN BRICKS SAMPLES TO BE PROVIDED FOR CLIENT APPROVAL

EXISTING GARAGE DOOR AND FRAME TO BE TAKEN OUT AND NEW BRICKWORK TO BE SET BACK FROM FRONT OF DWELLING

NEW GARAGE DOOR AND FRAME TO REDUCED WIDTH AS ILLUSTRATED.




Proposed Front Elevation

VERGE SLATES TO BE BEDDED ON CEMENT MORTAR ON FIBRE / CEMENT BOARD UNDERCLOAKING BEDDED ON BRICKWORK VERGE.

CORBELLED BRICKWORK VERGE DETAILING TO GABLE, COMPRISING 1 COURSE OF BRICK ON EDGE (102.5mm) ON 1 COURSE OF STRETCHERS EACH PROJECTING A MAX OF 15mm (SELECTION OF BRICK PERFORATION TO BE TAKEN INTO ACCOUNT). VERGE COURSE BUILT OFF CORBELLED BASE TRANSFERRED FROM EAVES.

CAREFULLY TOOTH OUT EXISTING BRICKWORK TO ALLOW COURSED BONDING OF NEW CAVITY WALL WITH EXISTING. ALL AREAS DISTURBED TO BE MADE GOOD.

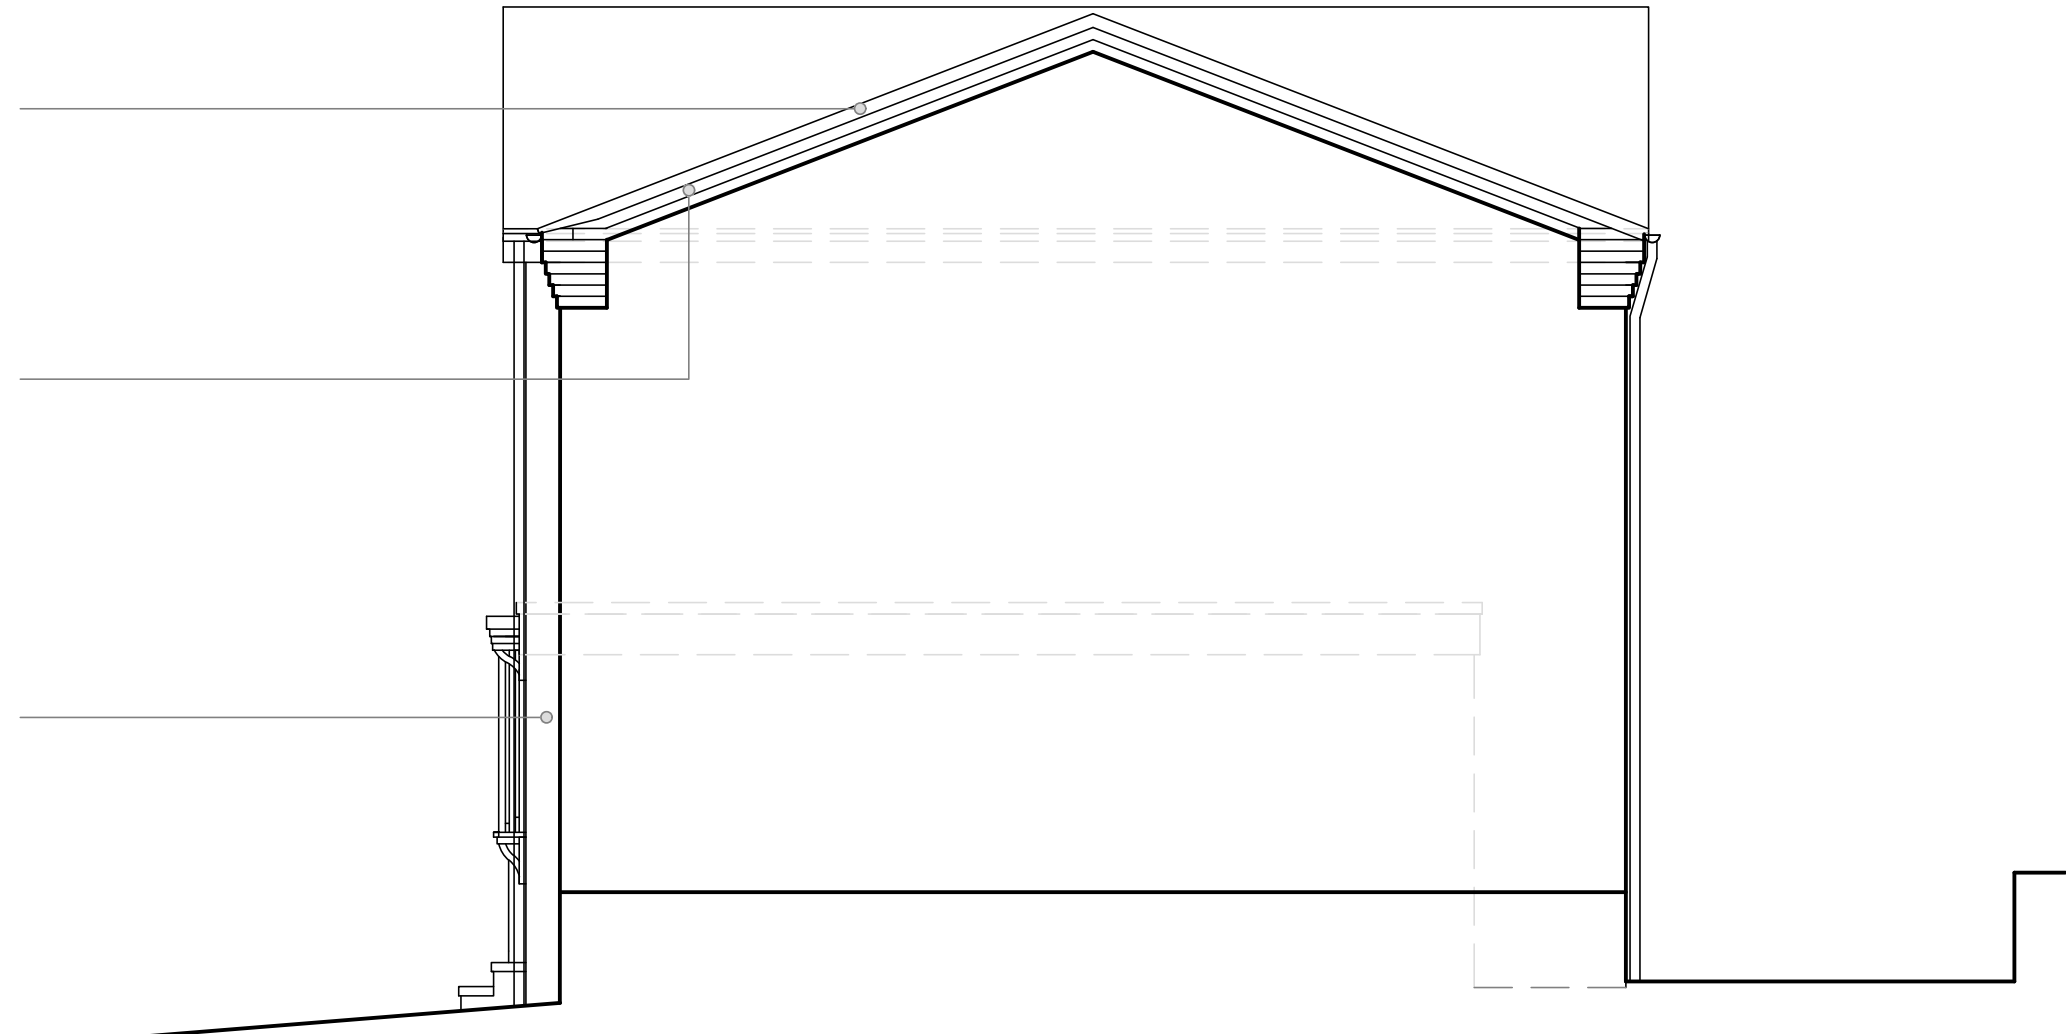


Proposed Side Elevation

NEW ROOFING FINISH TO BE CONCRETE INTERLOCKING SLATES TO MATCH EXISTING SAMPLES TO BE SUBMITTED TO CLIENT FOR APPROVAL.


NEW WHITE UPVC WINDOWS PROFILE TO MATCH EXISTING. OBSCURE GLAZING TO BATHROOM WINDOW TO BE AGREED WITH CLIENT.

FACING BRICKWORK TO MATCH EXISTING RED / BROWN BRICKS SAMPLES TO BE PROVIDED FOR CLIENT APPROVAL

PROVIDE AND FIX NEW WHITE UPVC DOOR AND DOOR FRAME OF CLIENT'S DESIGN APPROVAL

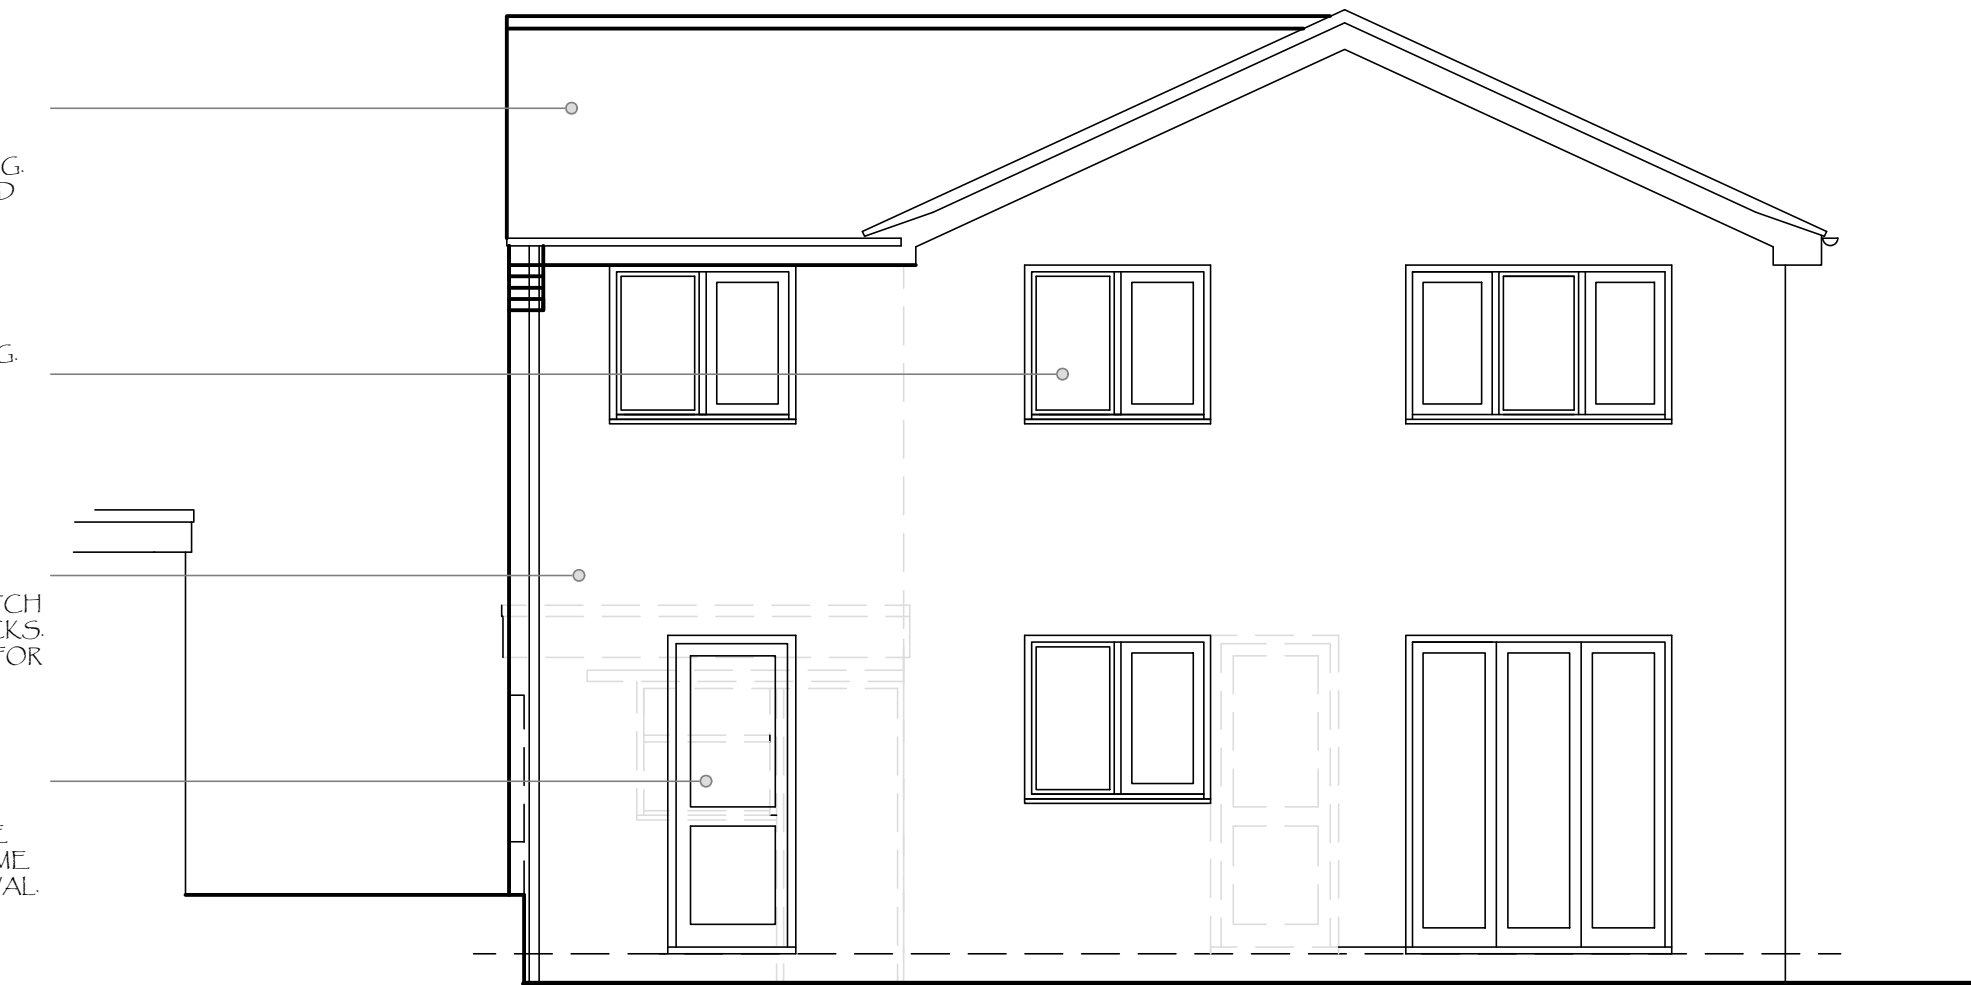

Proposed Rear Elevation

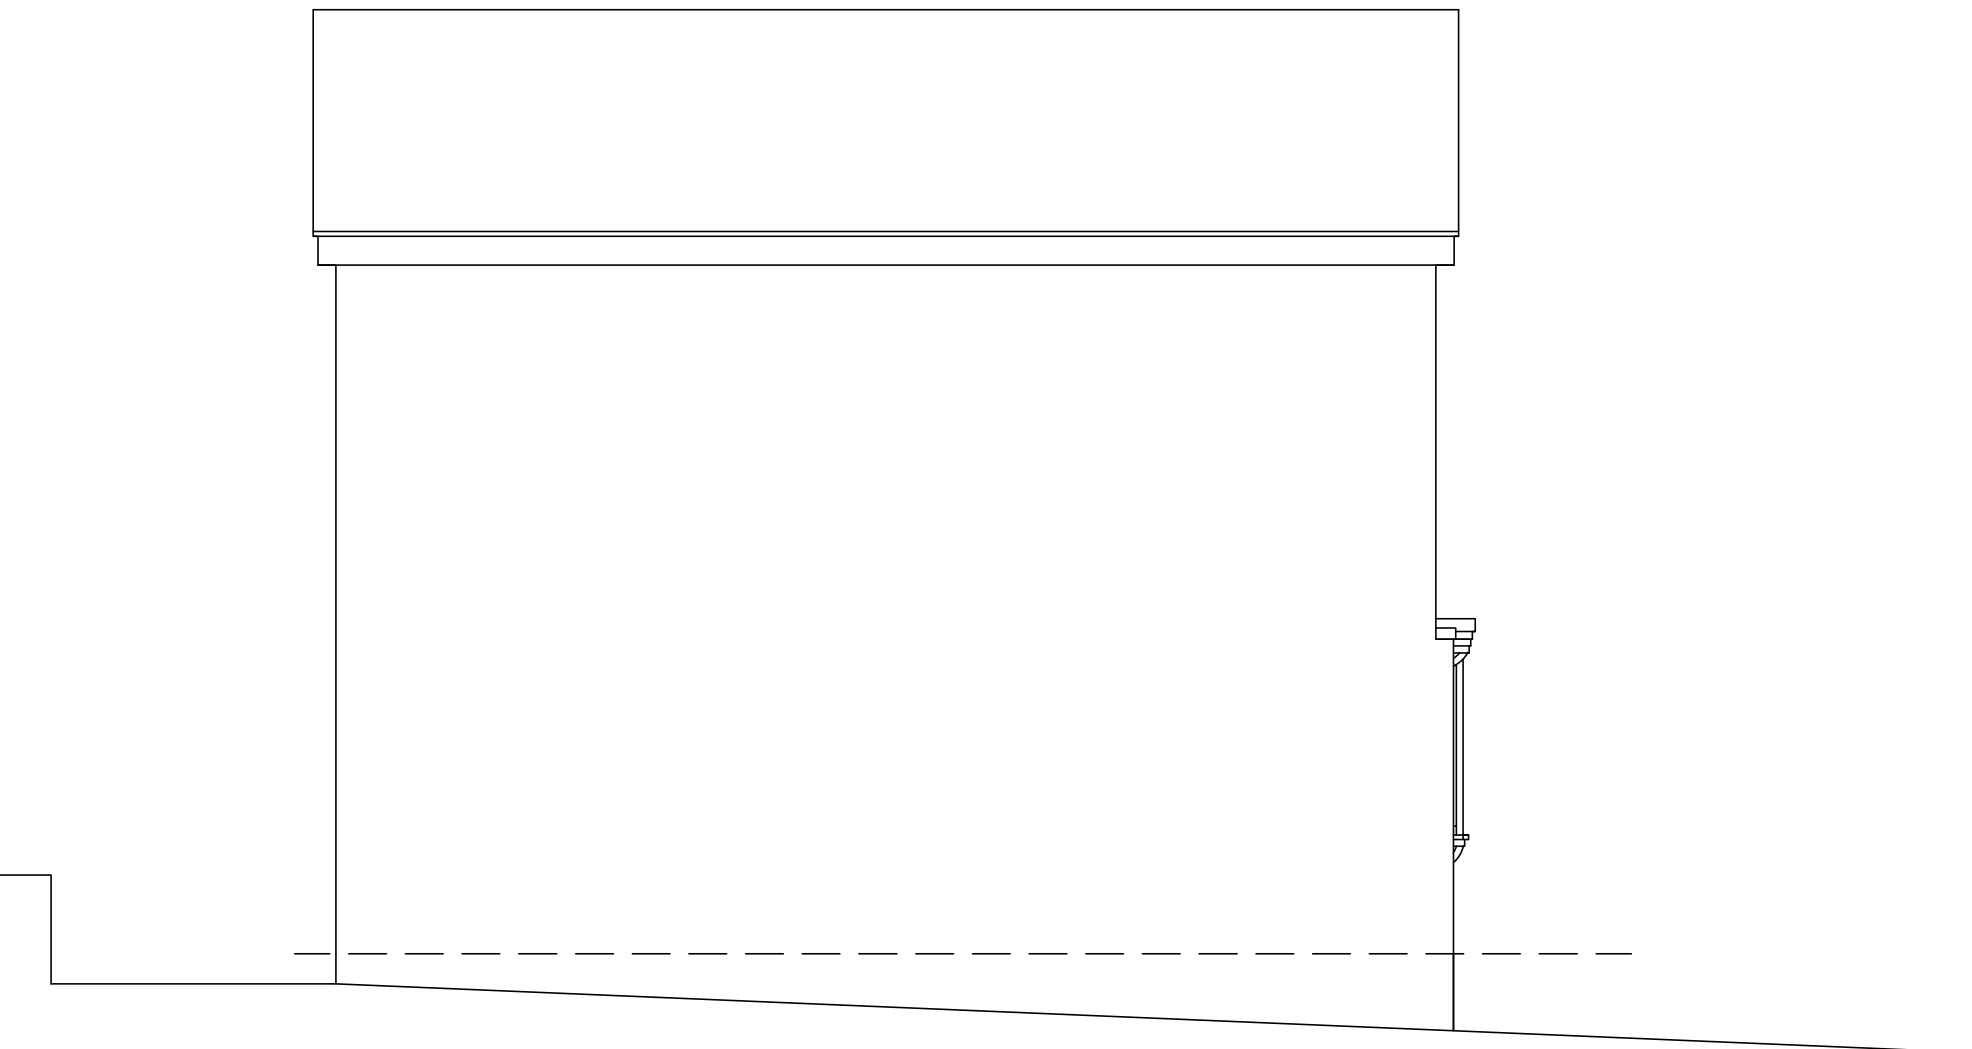

Proposed Side Elevation

REV	DATE	DESCRIPTION
-----	------	-------------

DRAWING STATUS
PLANNING

THIS DRAWING IS COPYRIGHT AND MUST NOT BE REPRODUCED IN WHOLE OR IN PART WITHOUT THE PRIOR PERMISSION OF P4 Architecture.

DIMENSIONS TO BE VERIFIED ON SITE. ONLY FIGURED DIMENSIONS TO BE USED AND ANY DISCREPANCY BETWEEN THIS DRAWING AND SITE CONDITIONS TO BE REFERRED TO P4 Architecture IMMEDIATELY. WITH THE EXCEPTION OF THE PLANNING DEPARTMENT NO DIMENSIONS ARE TO BE SCALED OFF PRINTED DRAWINGS UNLESS STATED DIMENSIONS ALIGN WITH THE CORRESPONDING SCALE BAR AND SCALE RULE. ANY AREAS THAT ARE INDICATED ON THIS DRAWING ARE FOR GUIDANCE ONLY. NO RESPONSIBILITY IS TAKEN FOR THEIR ACCURACY.

THERE IS A RISK OF DEATH OR INJURY IN CONSTRUCTION IF THE WORKS ARE NOT PROPERLY PLANNED AND SUPERVISED. THE CONTRACTOR MUST NOT UNDERTAKE ANY ELEMENT OF WORK WITHOUT HAVING FIRST CARRIED OUT THE NECESSARY RISK ASSESSMENT AND PREPARED DETAILED METHOD STATEMENT.

CLIENT

Mr G. & Mrs H. Lyall

PROJECT

Proposed Alterations & Extension works at
5, Westbourne Close
Leek
Staffs.

DRAWING TITLE

Proposed Elevations

SCALE

1:50 @ A1

DATE

January 2022

DRAWING No.

GALY /PP/01/004

REV

P4 Architecture

A Member of the Chartered Institute of Architectural Technologists


Chartered Institute of
Architectural Technologists

Architectural & Construction Project Management Services
Lodge Hill, Wallbridge Drive, Leek, Staffordshire, ST13 8NE.
Tel. 07962 062 618 Email. philip@p4architecture.co.uk