


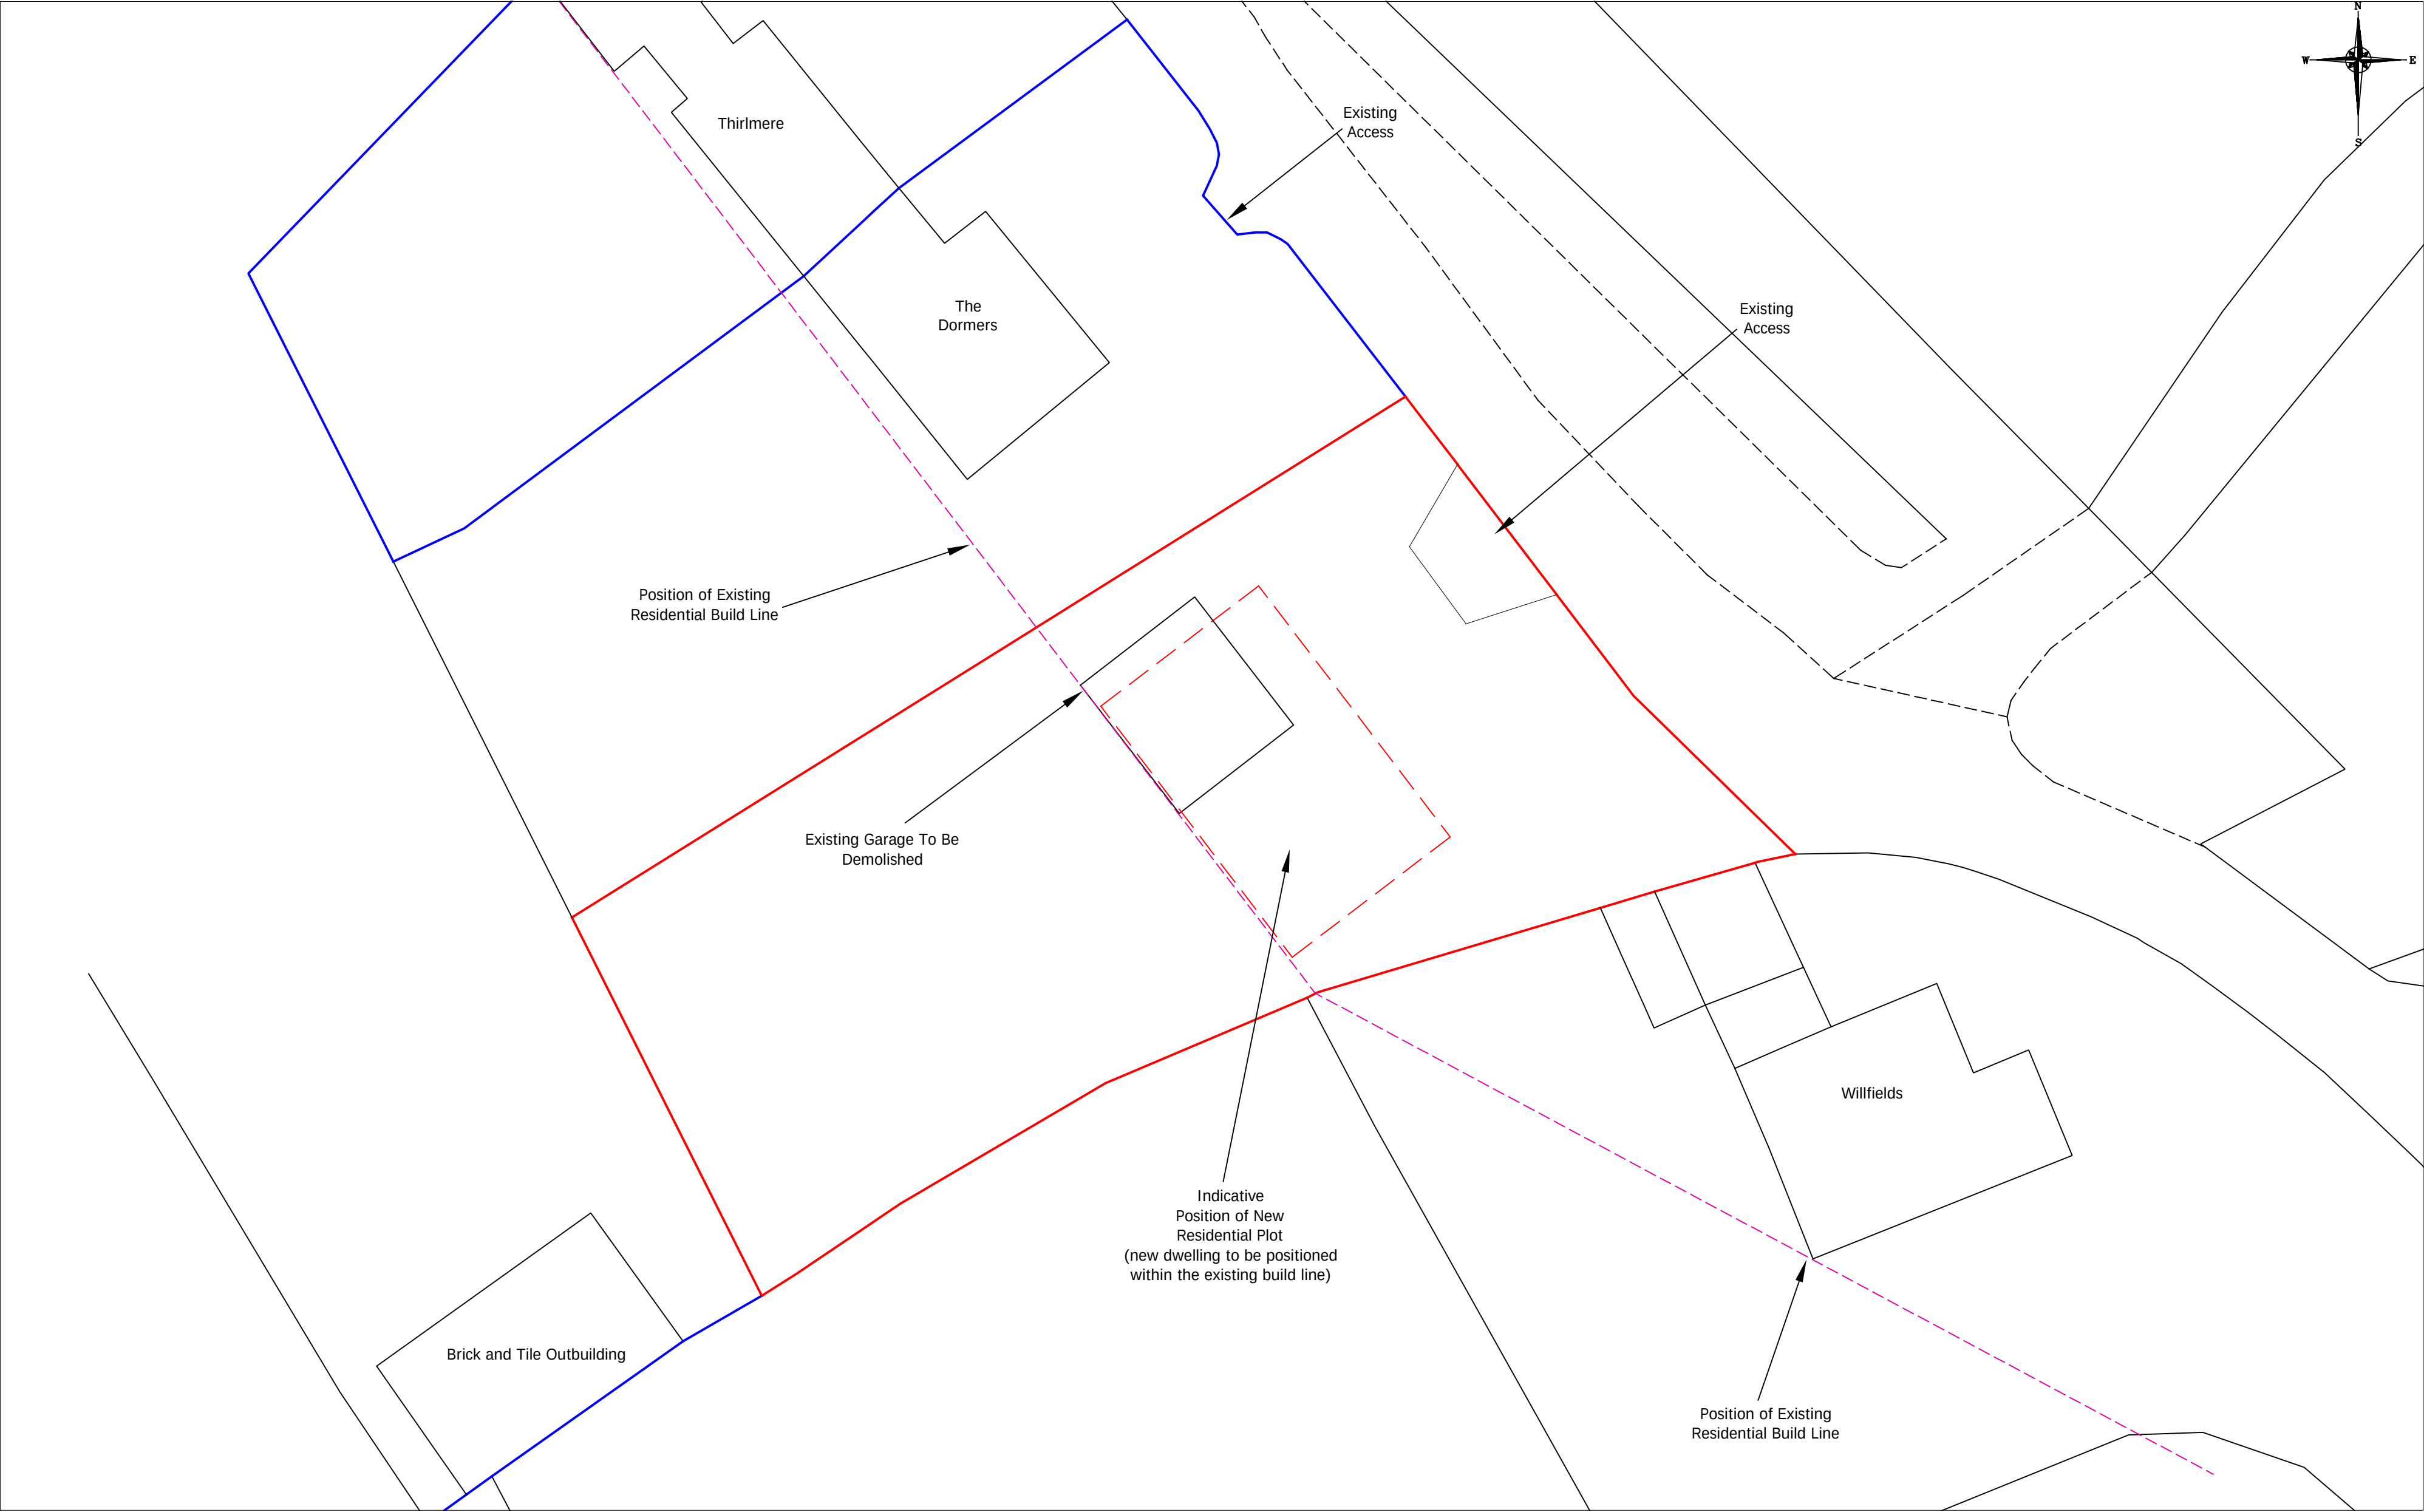

Bagshaws LLP
Vine House, Ashbourne, Derbyshire. DE6 1AE
Telephone: 01335 342201 opt:2
www.bagshaws.com

Applicant:			Mr M Blaize	
Proposal:			Demolition of Existing Garage and Erection of Detached Dwelling (outline scheme - all matters reserved)	
Scales:		1:200 @ A2	Detail:	Site Plan
Date:		3rd February 2022	Drawing No.	MB-002