




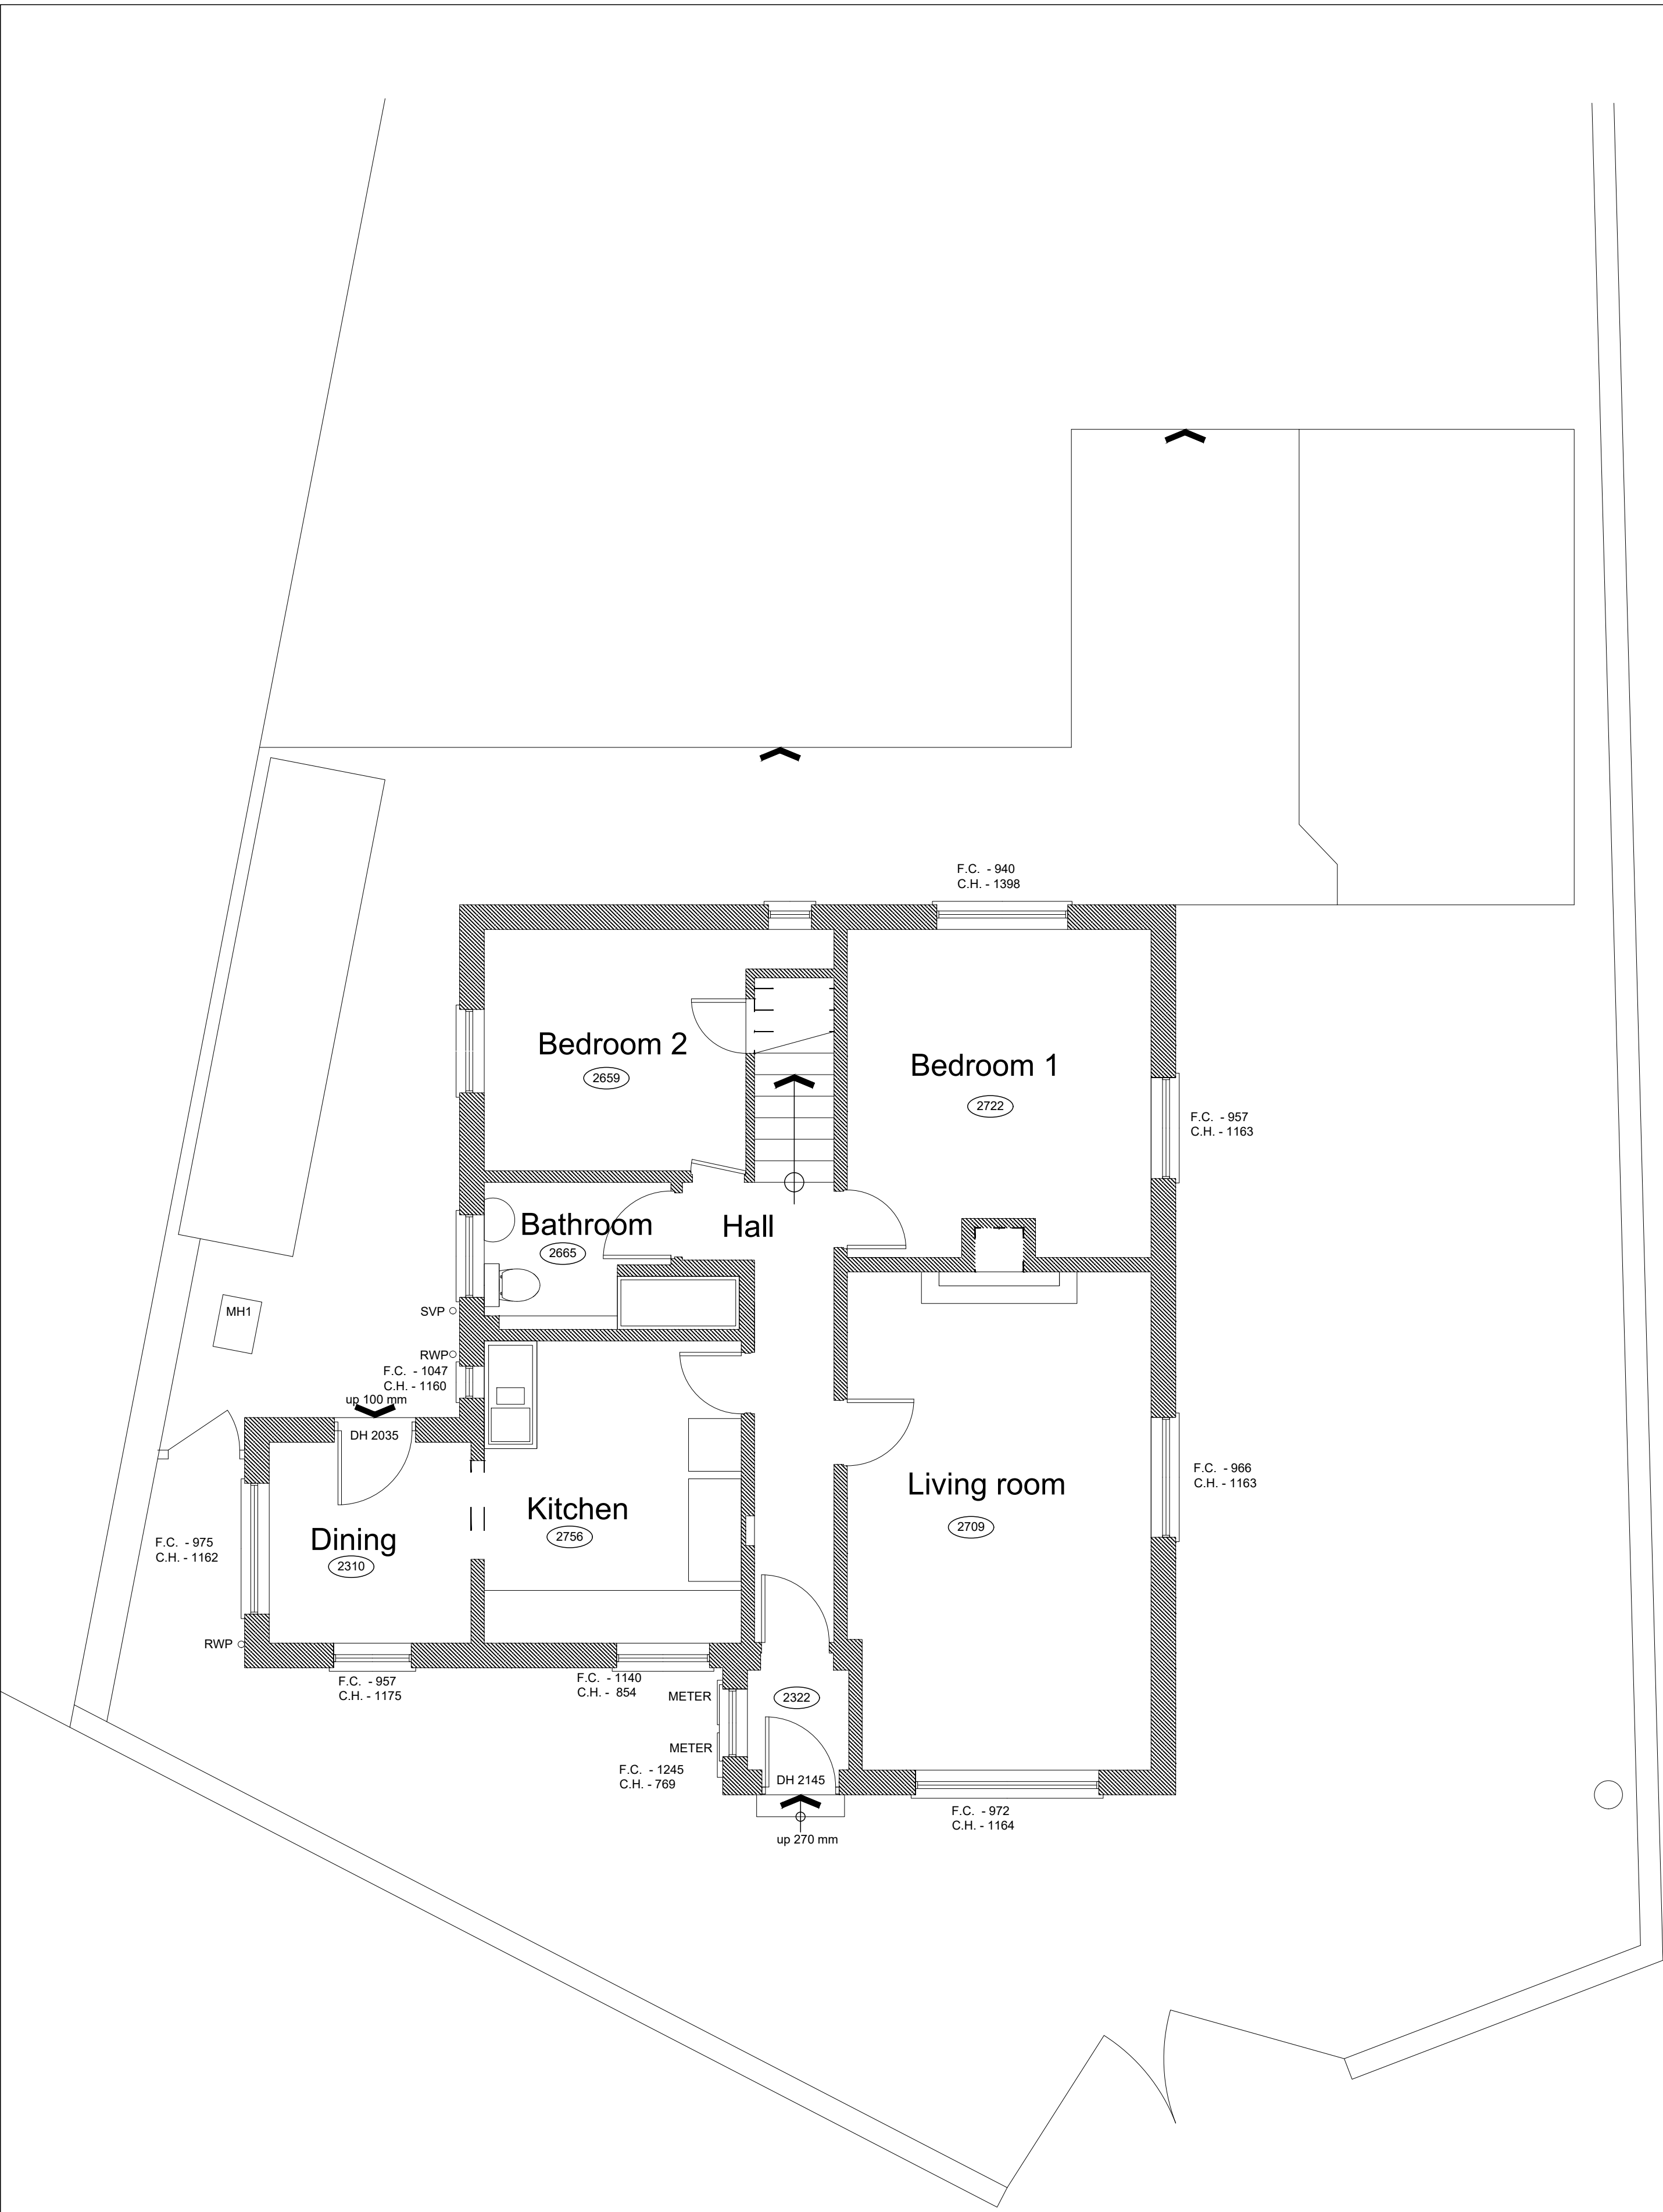

Existing Ground Floor Plan

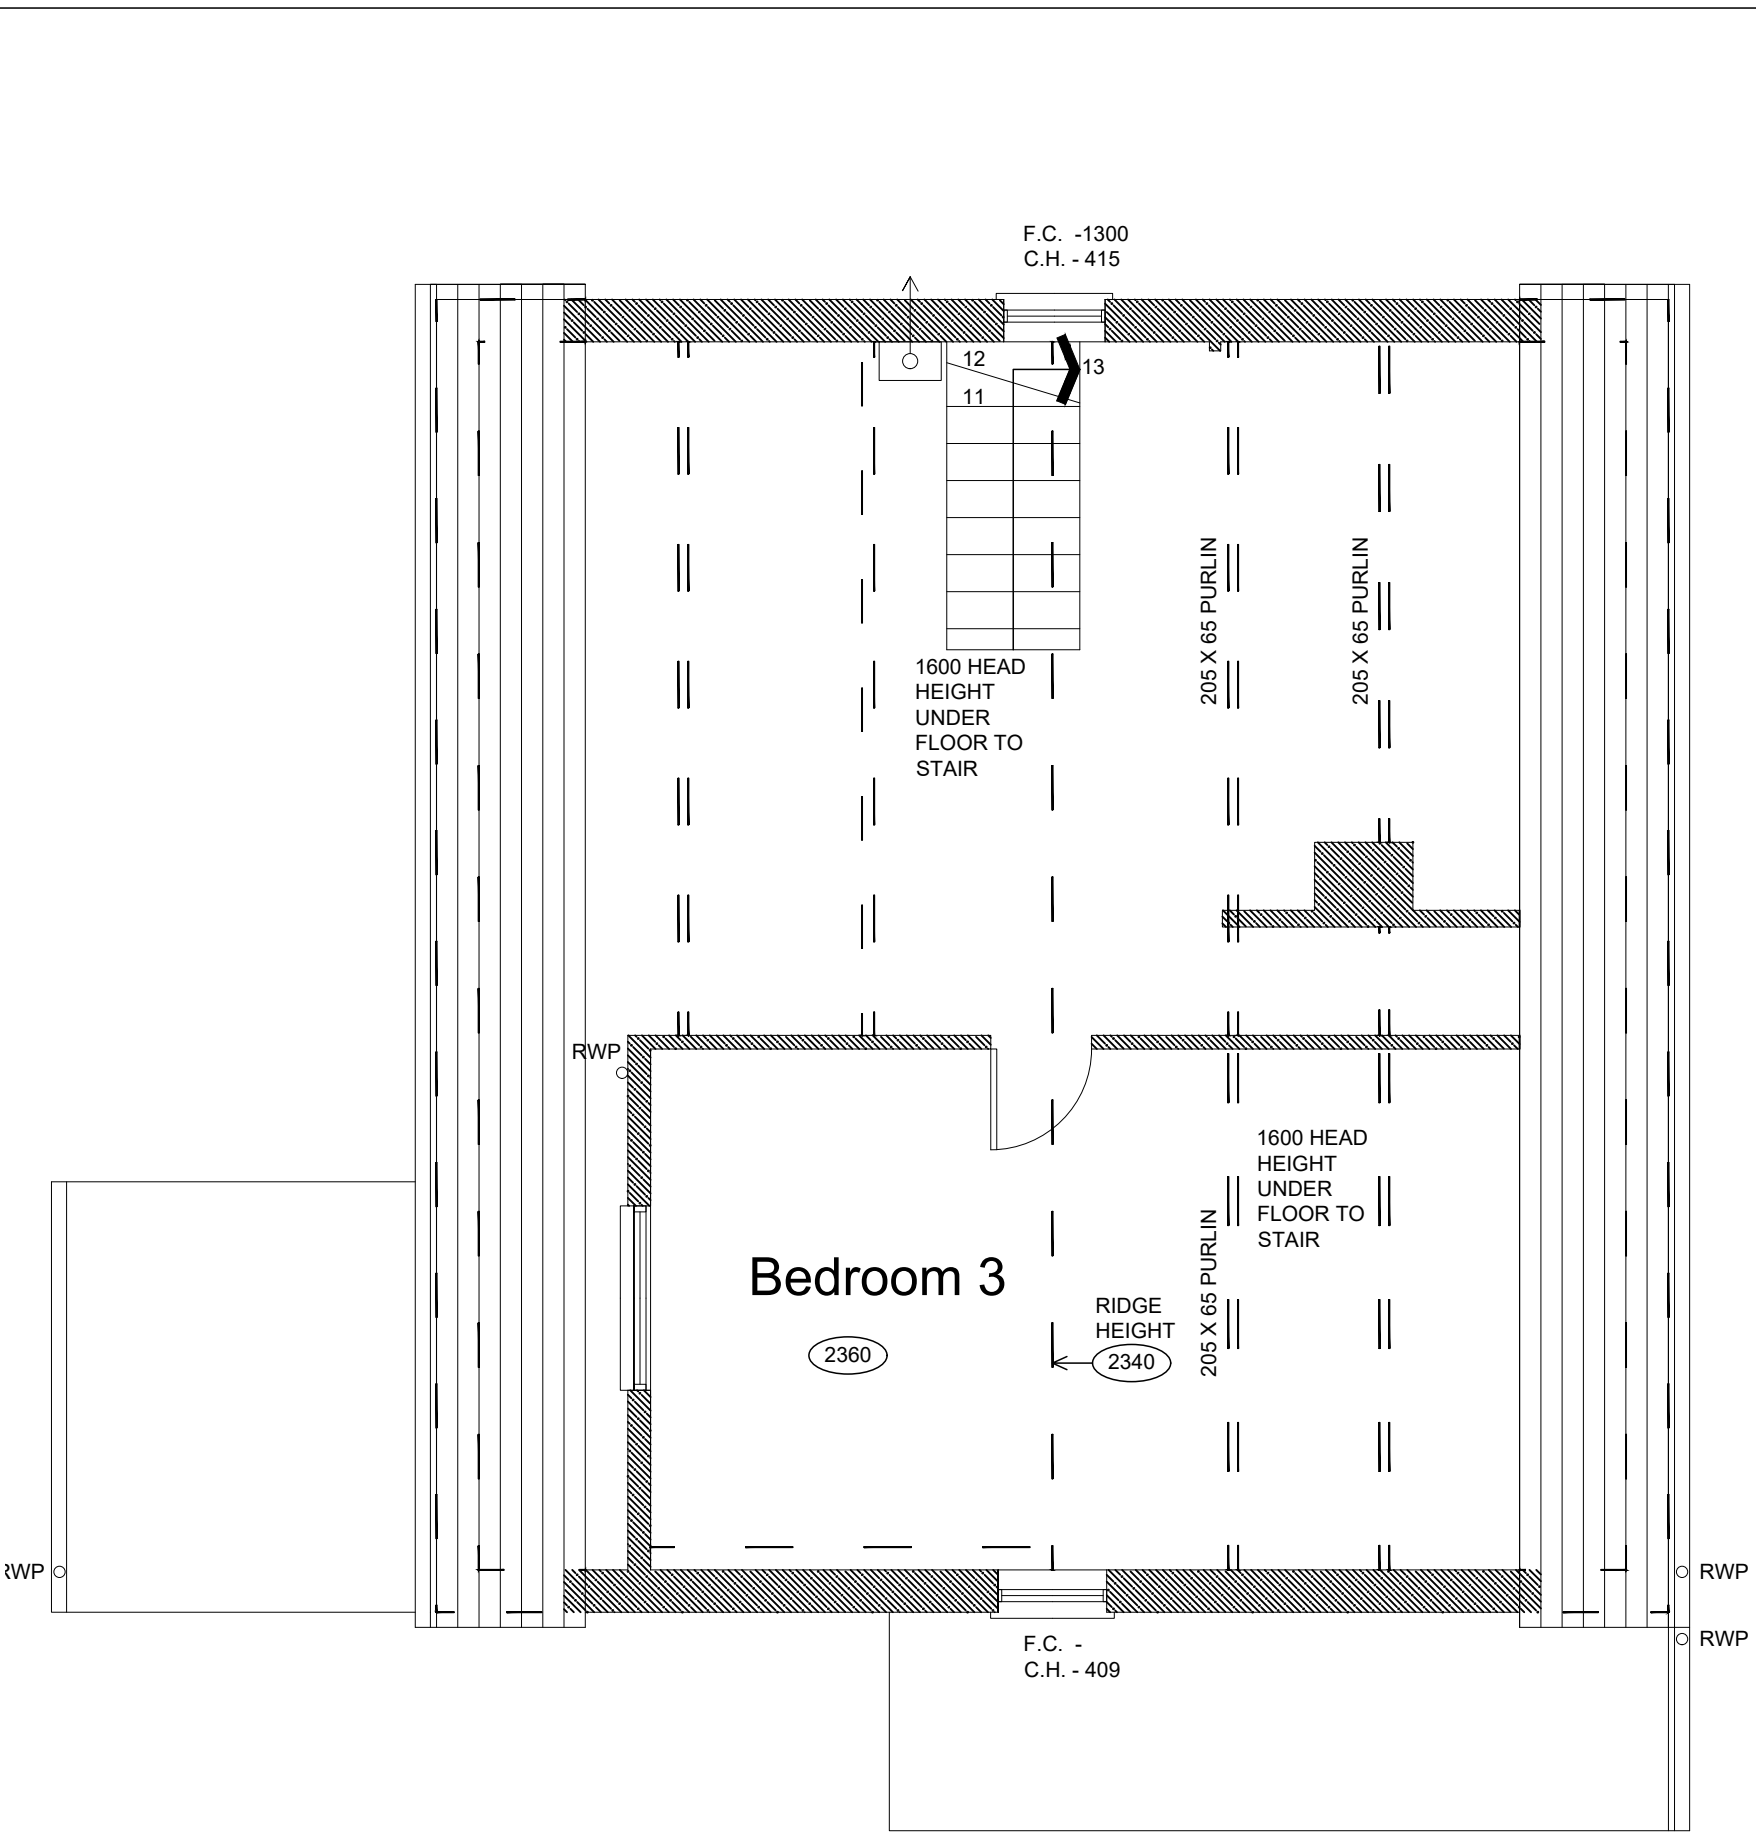

Existing First Floor Plan

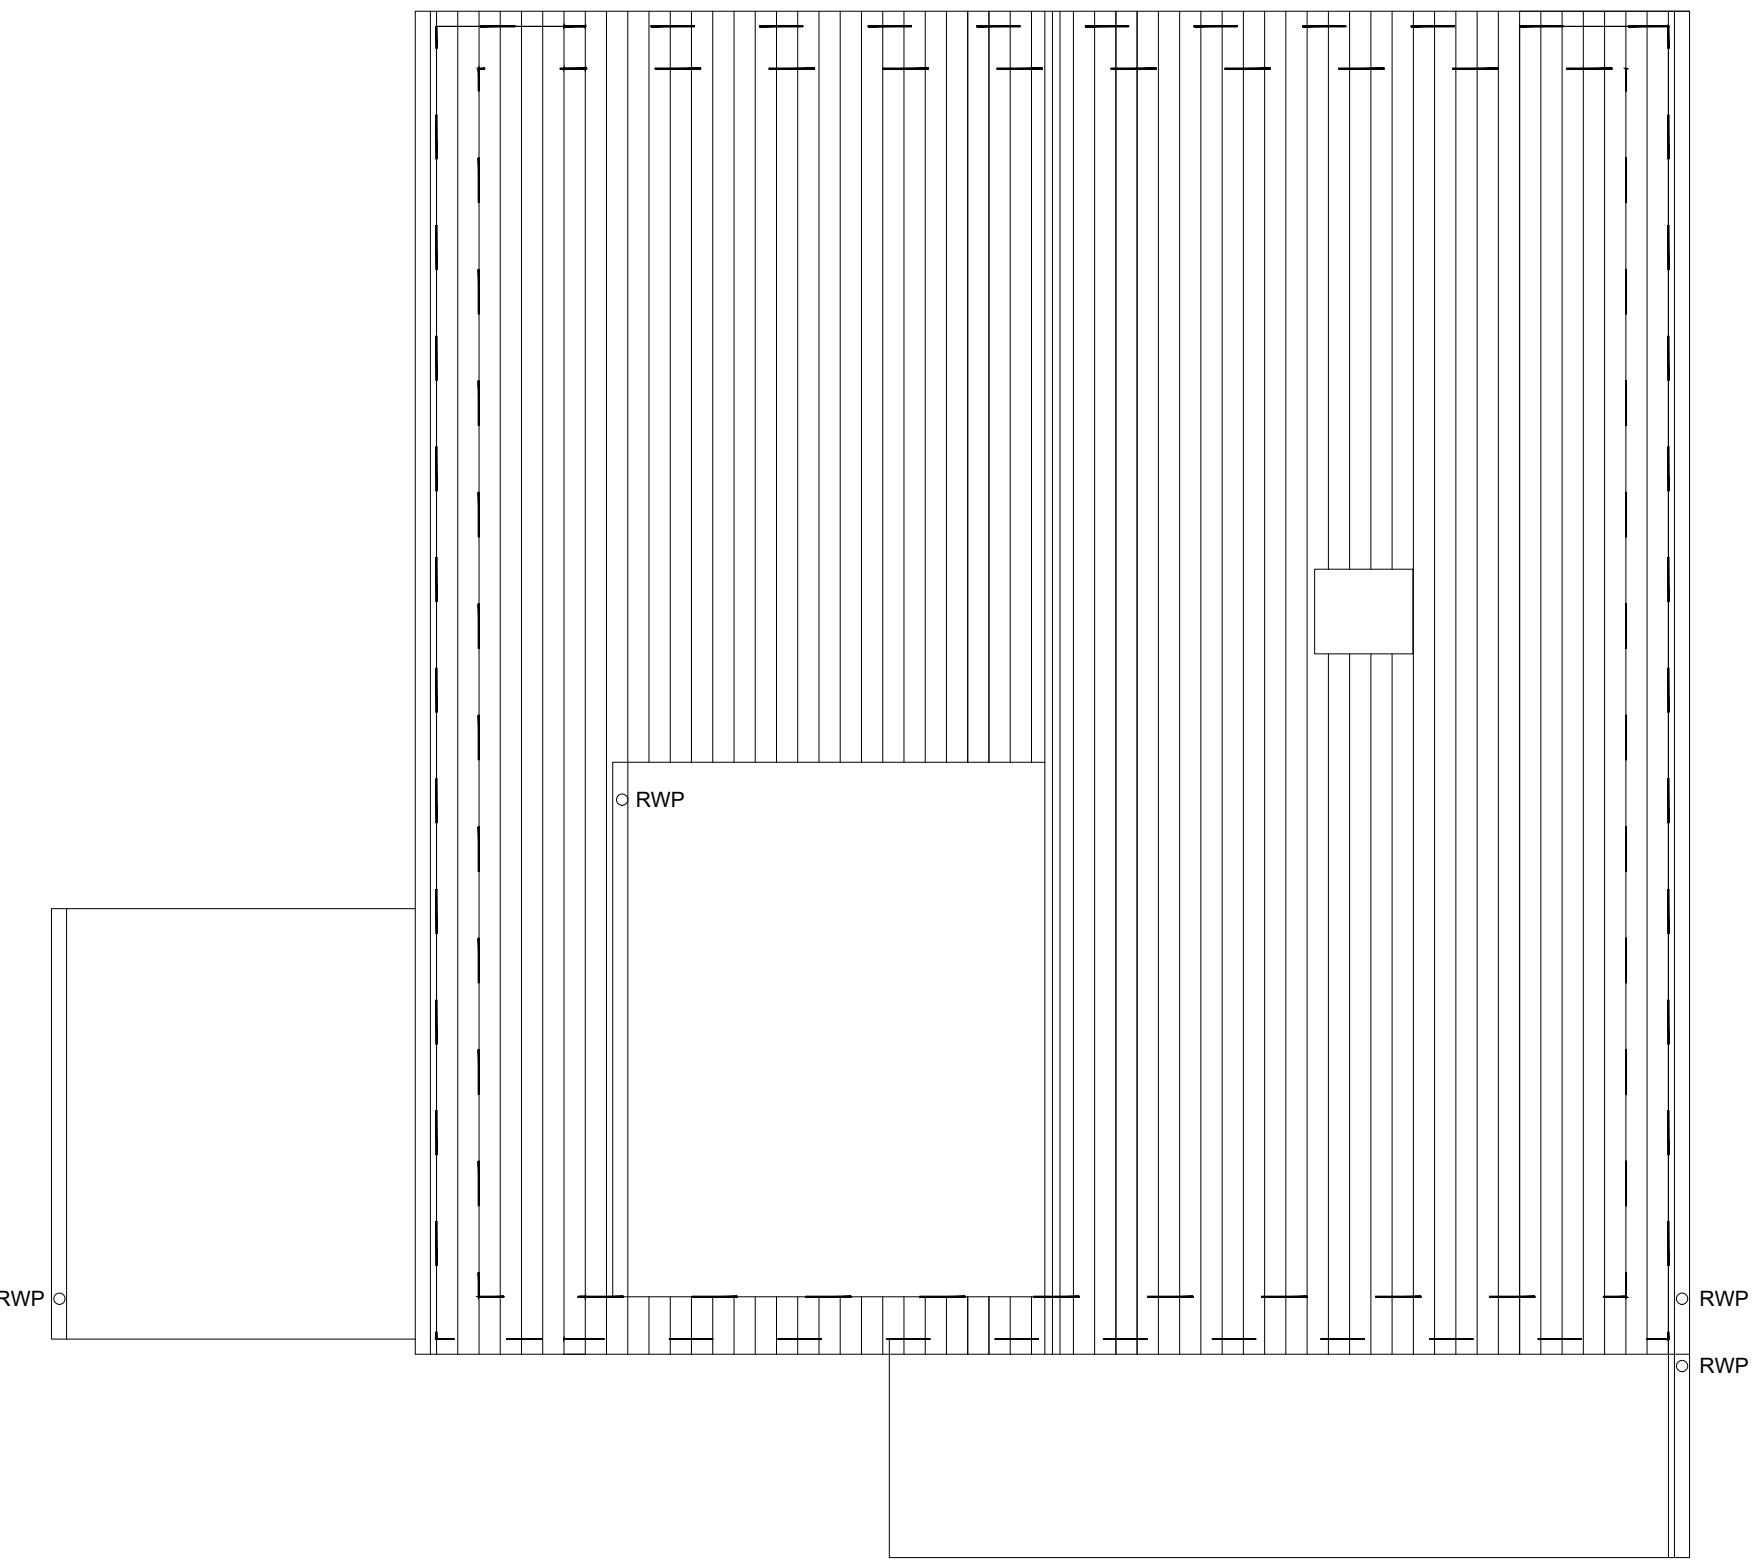

Existing Roof Plan

SCALE BARS

1:50 (mm)

1:100 (mm)

1:200 (mm)

1:500 (m)

1:1250 (m)

0 1000 2000 3000 4000 5000

0 5 10 15 20 25

0 10 20 30 40 50

GENERAL NOTES

The contractor is to check all setting out dimensions are in accordance with the project specific drawings as approved by the planning department prior to commencing construction works. Contact Epoch Architecture Ltd as required for clarification.

All building work is to conform with the 2010 Building Regulations and all subsequent revised documents and to the satisfaction of the building control officer.

Works to be completed in strict accordance with all project specific documents produced in accordance with the CDM Regulations 2015.

It remains the duty of the client and contractor to establish all legal boundaries on site.

This drawing and its contents remain the copyright of Epoch Architecture Ltd.

KEY

F.C.

C.H.

D.H.

2350

(E)F.W.I.C.#

(E)S.W.I.C.#

(E)C.W.I.C.#

(E)F.W.M.H.#

(E)S.W.M.H.#

(E)C.W.M.H.#

(P)

RWP

SVP

S.S.

G

BIG.

M.J.

Floor - Cell Height

Head Height

Door Head Height

Floor - Ceiling Height

Existing Foul Water Inspection Chamber

Existing Surface Water Inspection Chamber

Existing Combined Water Inspection Chamber

Existing Foul Water Manhole

Existing Surface Water Manhole

Existing Combined Water Manhole

Denotes Proposed

Rainwater Pipe

Soil Vent Pipe

Sub-Stack

Gully

Back Inlet Gully

Movement Joint

Revision	Description	Date
1	Mrs Wild	

Client	Project	Drawing Title
Mrs Wild	2 Cecil Road Gillow Heath Loft Conversion	Existing Ground Floor, Attic & Roof Plan

Drawing Ref.	P278 - 200	Scale	1:50	Size	A1
Date	02/02/22	Scale	1:50	Size	A1
Status	Feasibility	Bldg. Regs	Contract	Planning	Tender
Status	Feasibility	Bldg. Regs	Contract	Planning	Tender

EPOCH

ARCHITECTURE

Epoch Architecture Ltd

12 Robin Hill,

Biddulph Moor, Staffordshire, ST8 7NN

T: 01782 929536

M: 07709 350128

E: jonathan@epocharchitecture.co.uk

W: www.epocharchitecture.co.uk

Registered Professional Architect