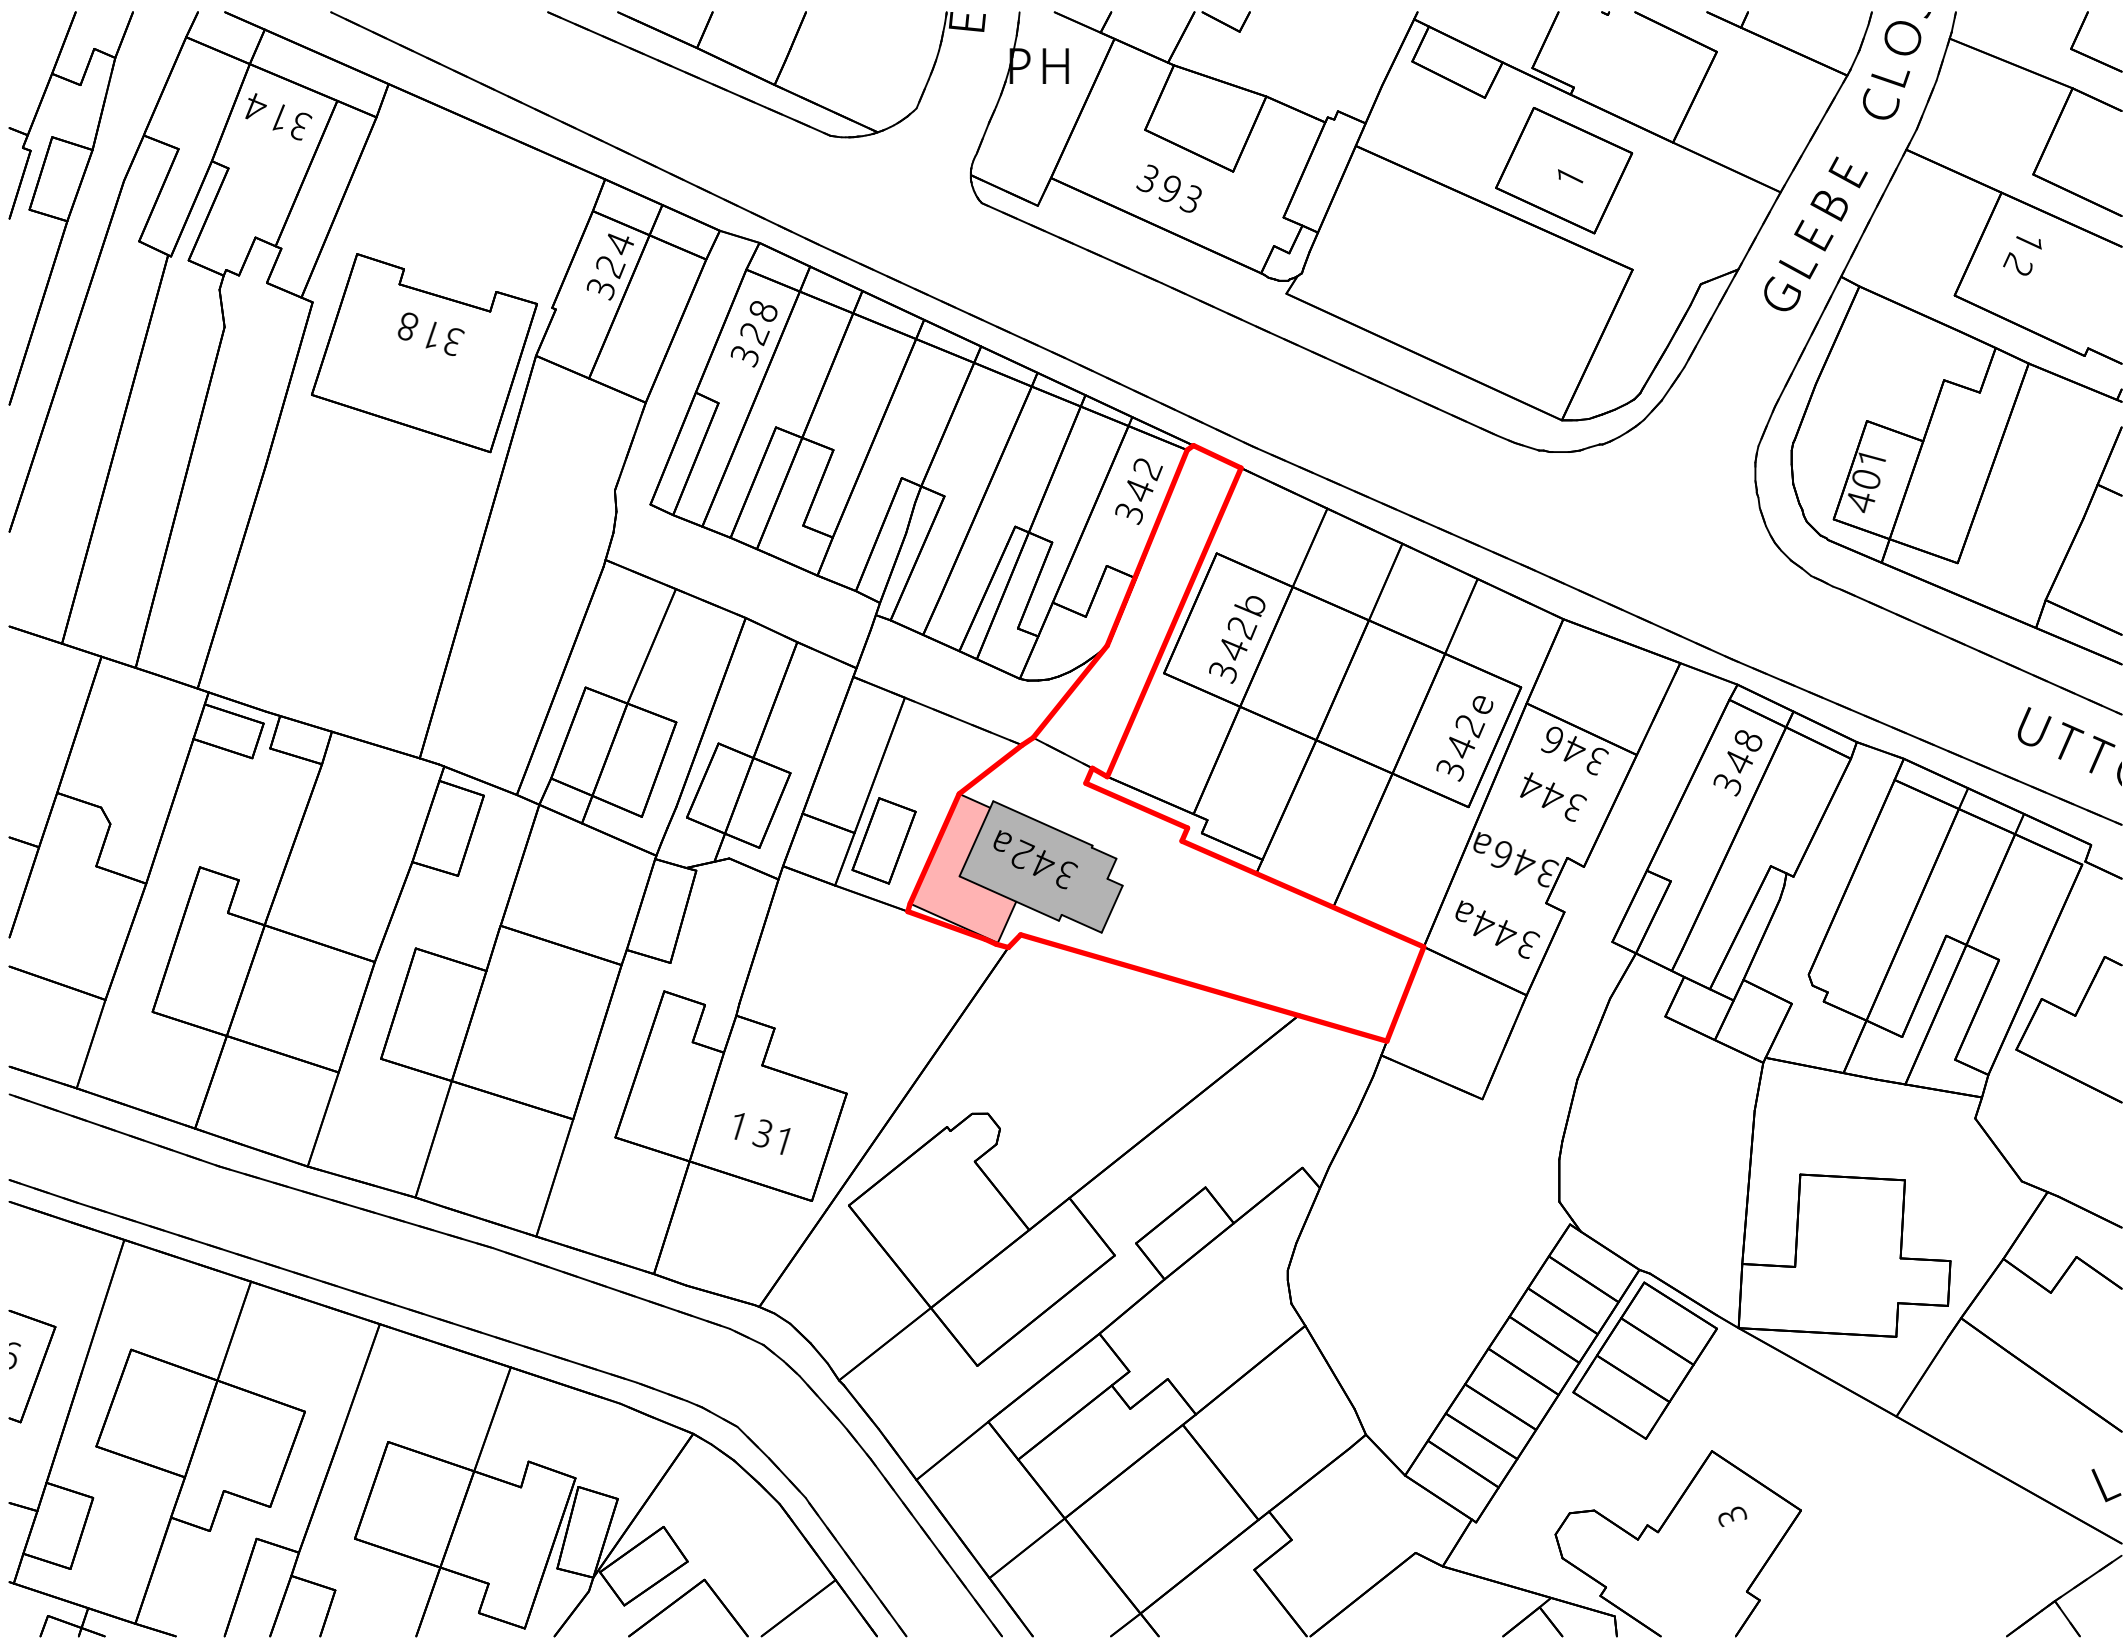


Client. Mr R Ginders 342A Uttoxeter Road Blythe Bridge		
Project. Proposed First Floor Extension		
Scale 1:500	Sheet Size A3	Issue Date 04/02/2022
Title. Site Plan		
Drawing Number RG-01-03	/ (Revision)	Revision ID A