


Rev	Description	Drawn	KKD	Date

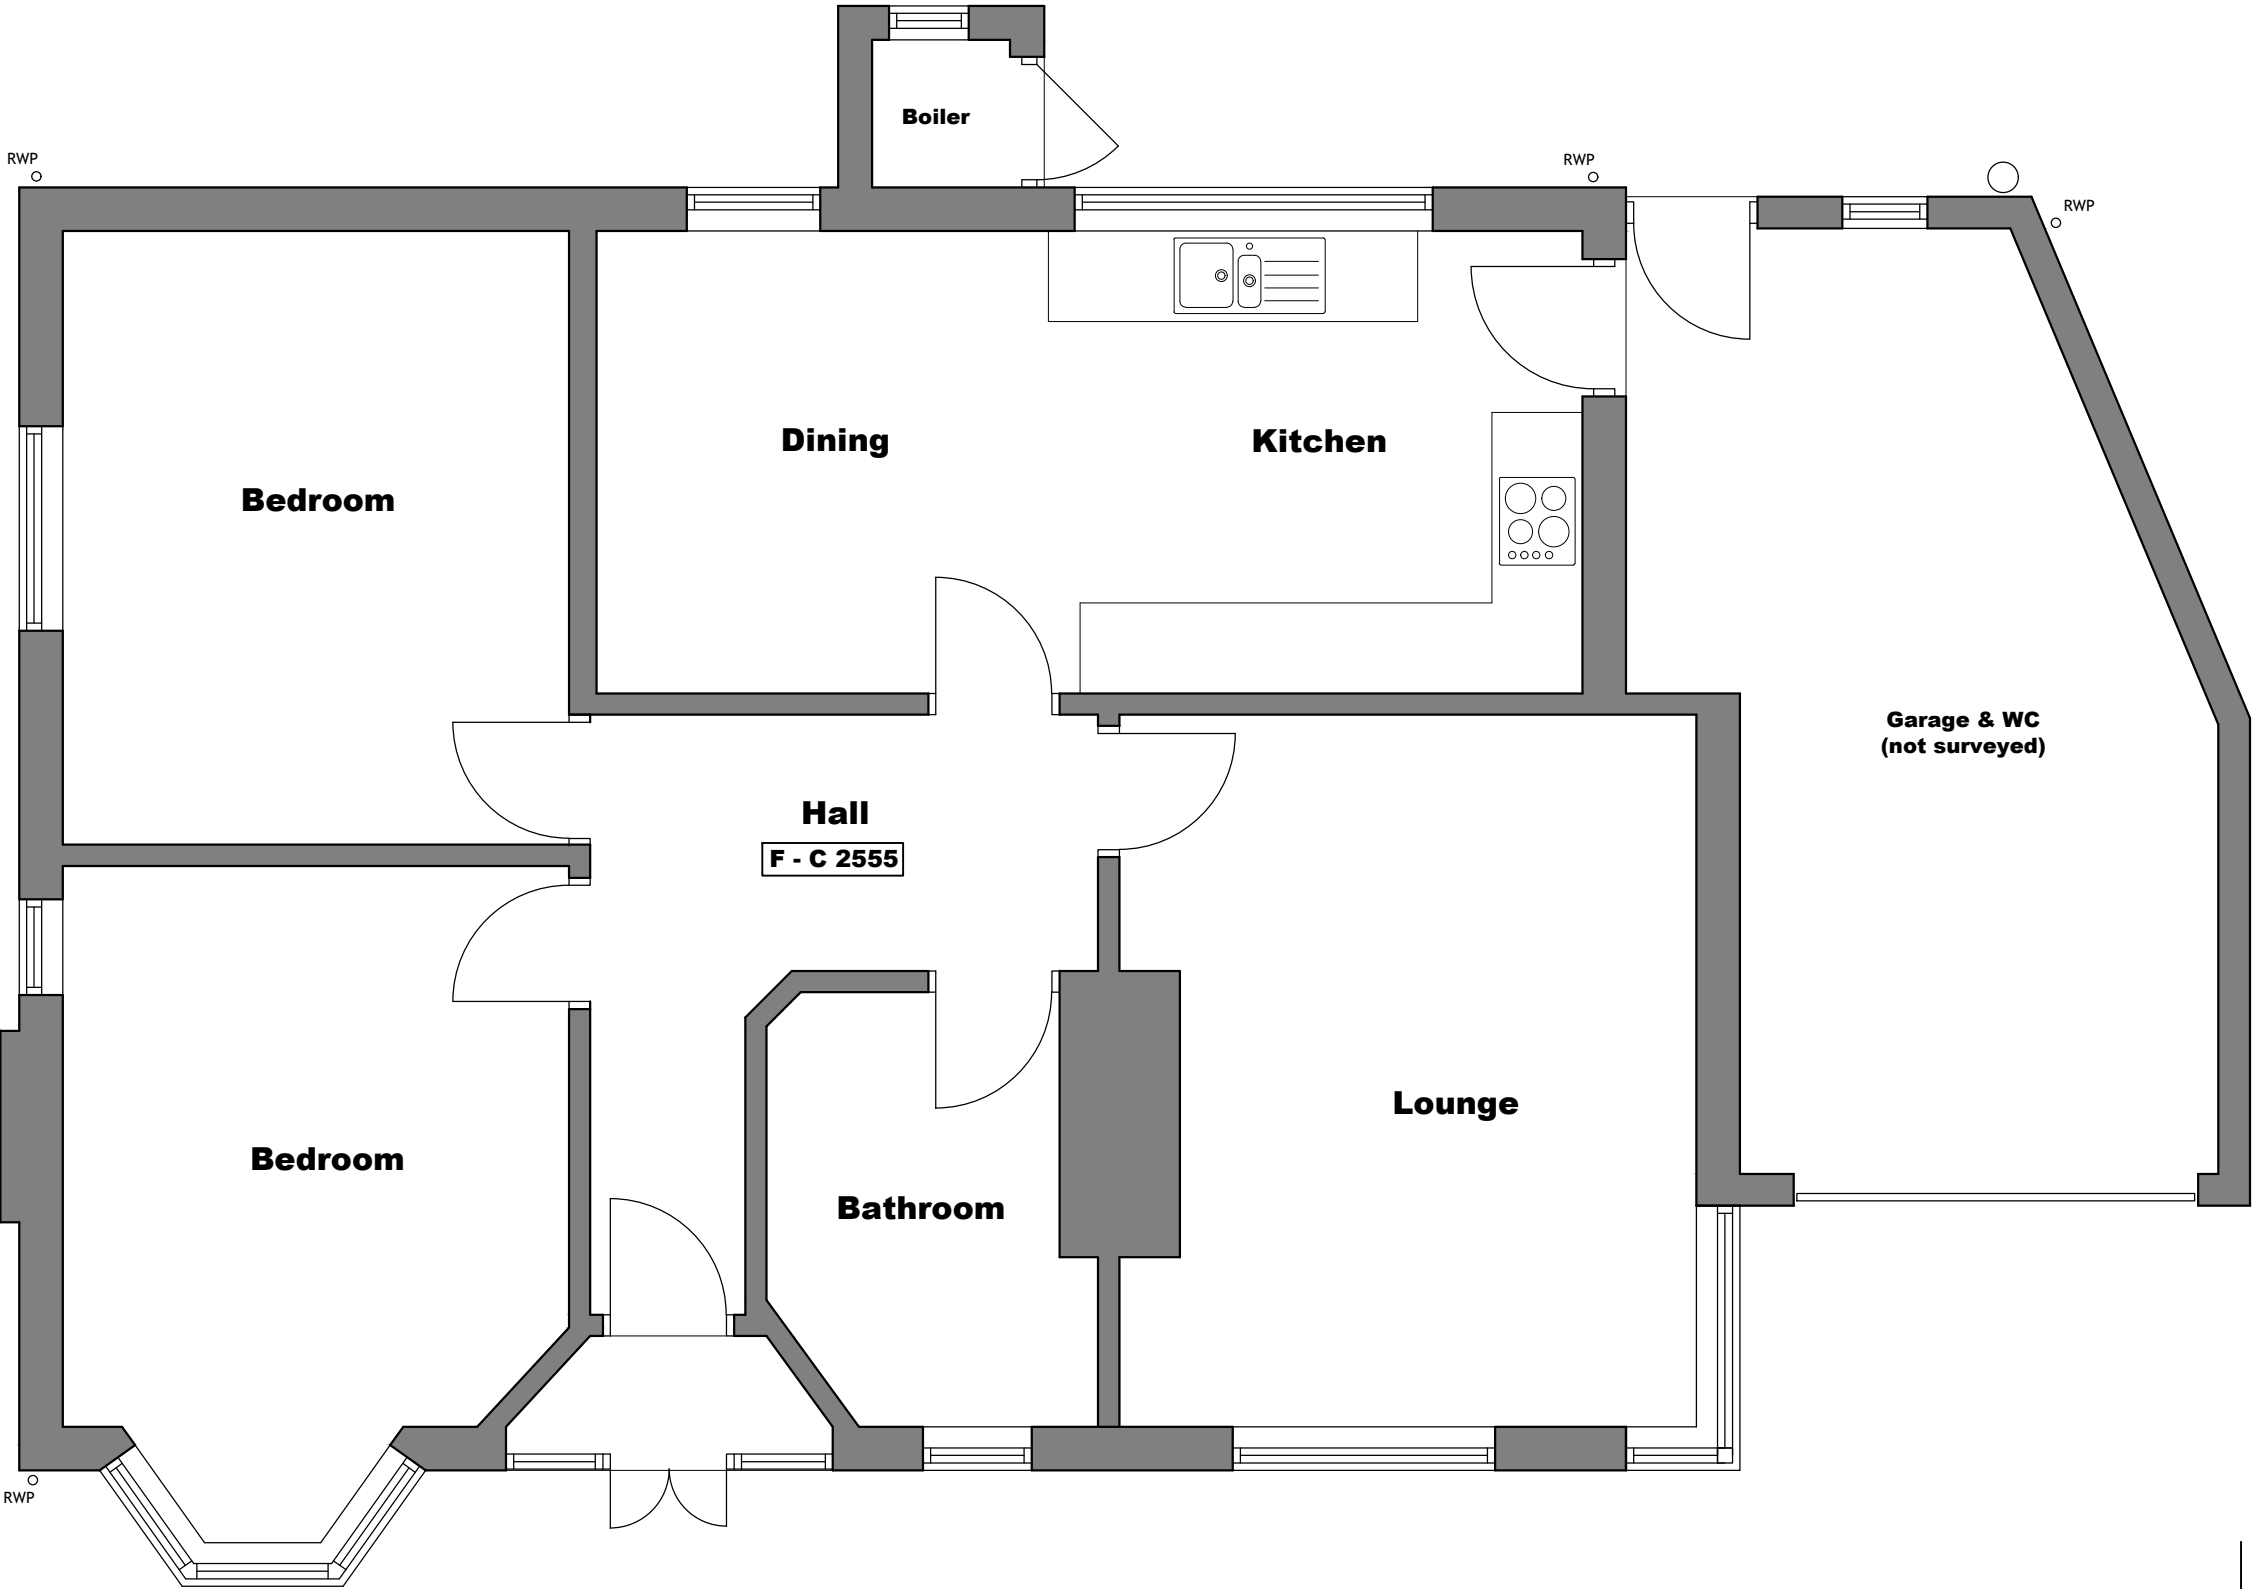

DANIEL MATTHIAS

ARCHITECTURE

NEW INN | NEWCASTLE ROAD | BETCHTON |

SANDBACH | CHESHIRE | CW11 2TG

T / 01270 346 033

M / 07725 004 592

E / daniel@architecture-dma.co.uk

W / http://www.architecture-dma.co.uk/

Kay O'Connor

145 High Lane, Brown Edge ST6 8RT

November 2021

1:50 @ A3

Planning

Drawn by HB

PROJECT No.

850

Existing Ground Floor Plan

E001

Rev

/