
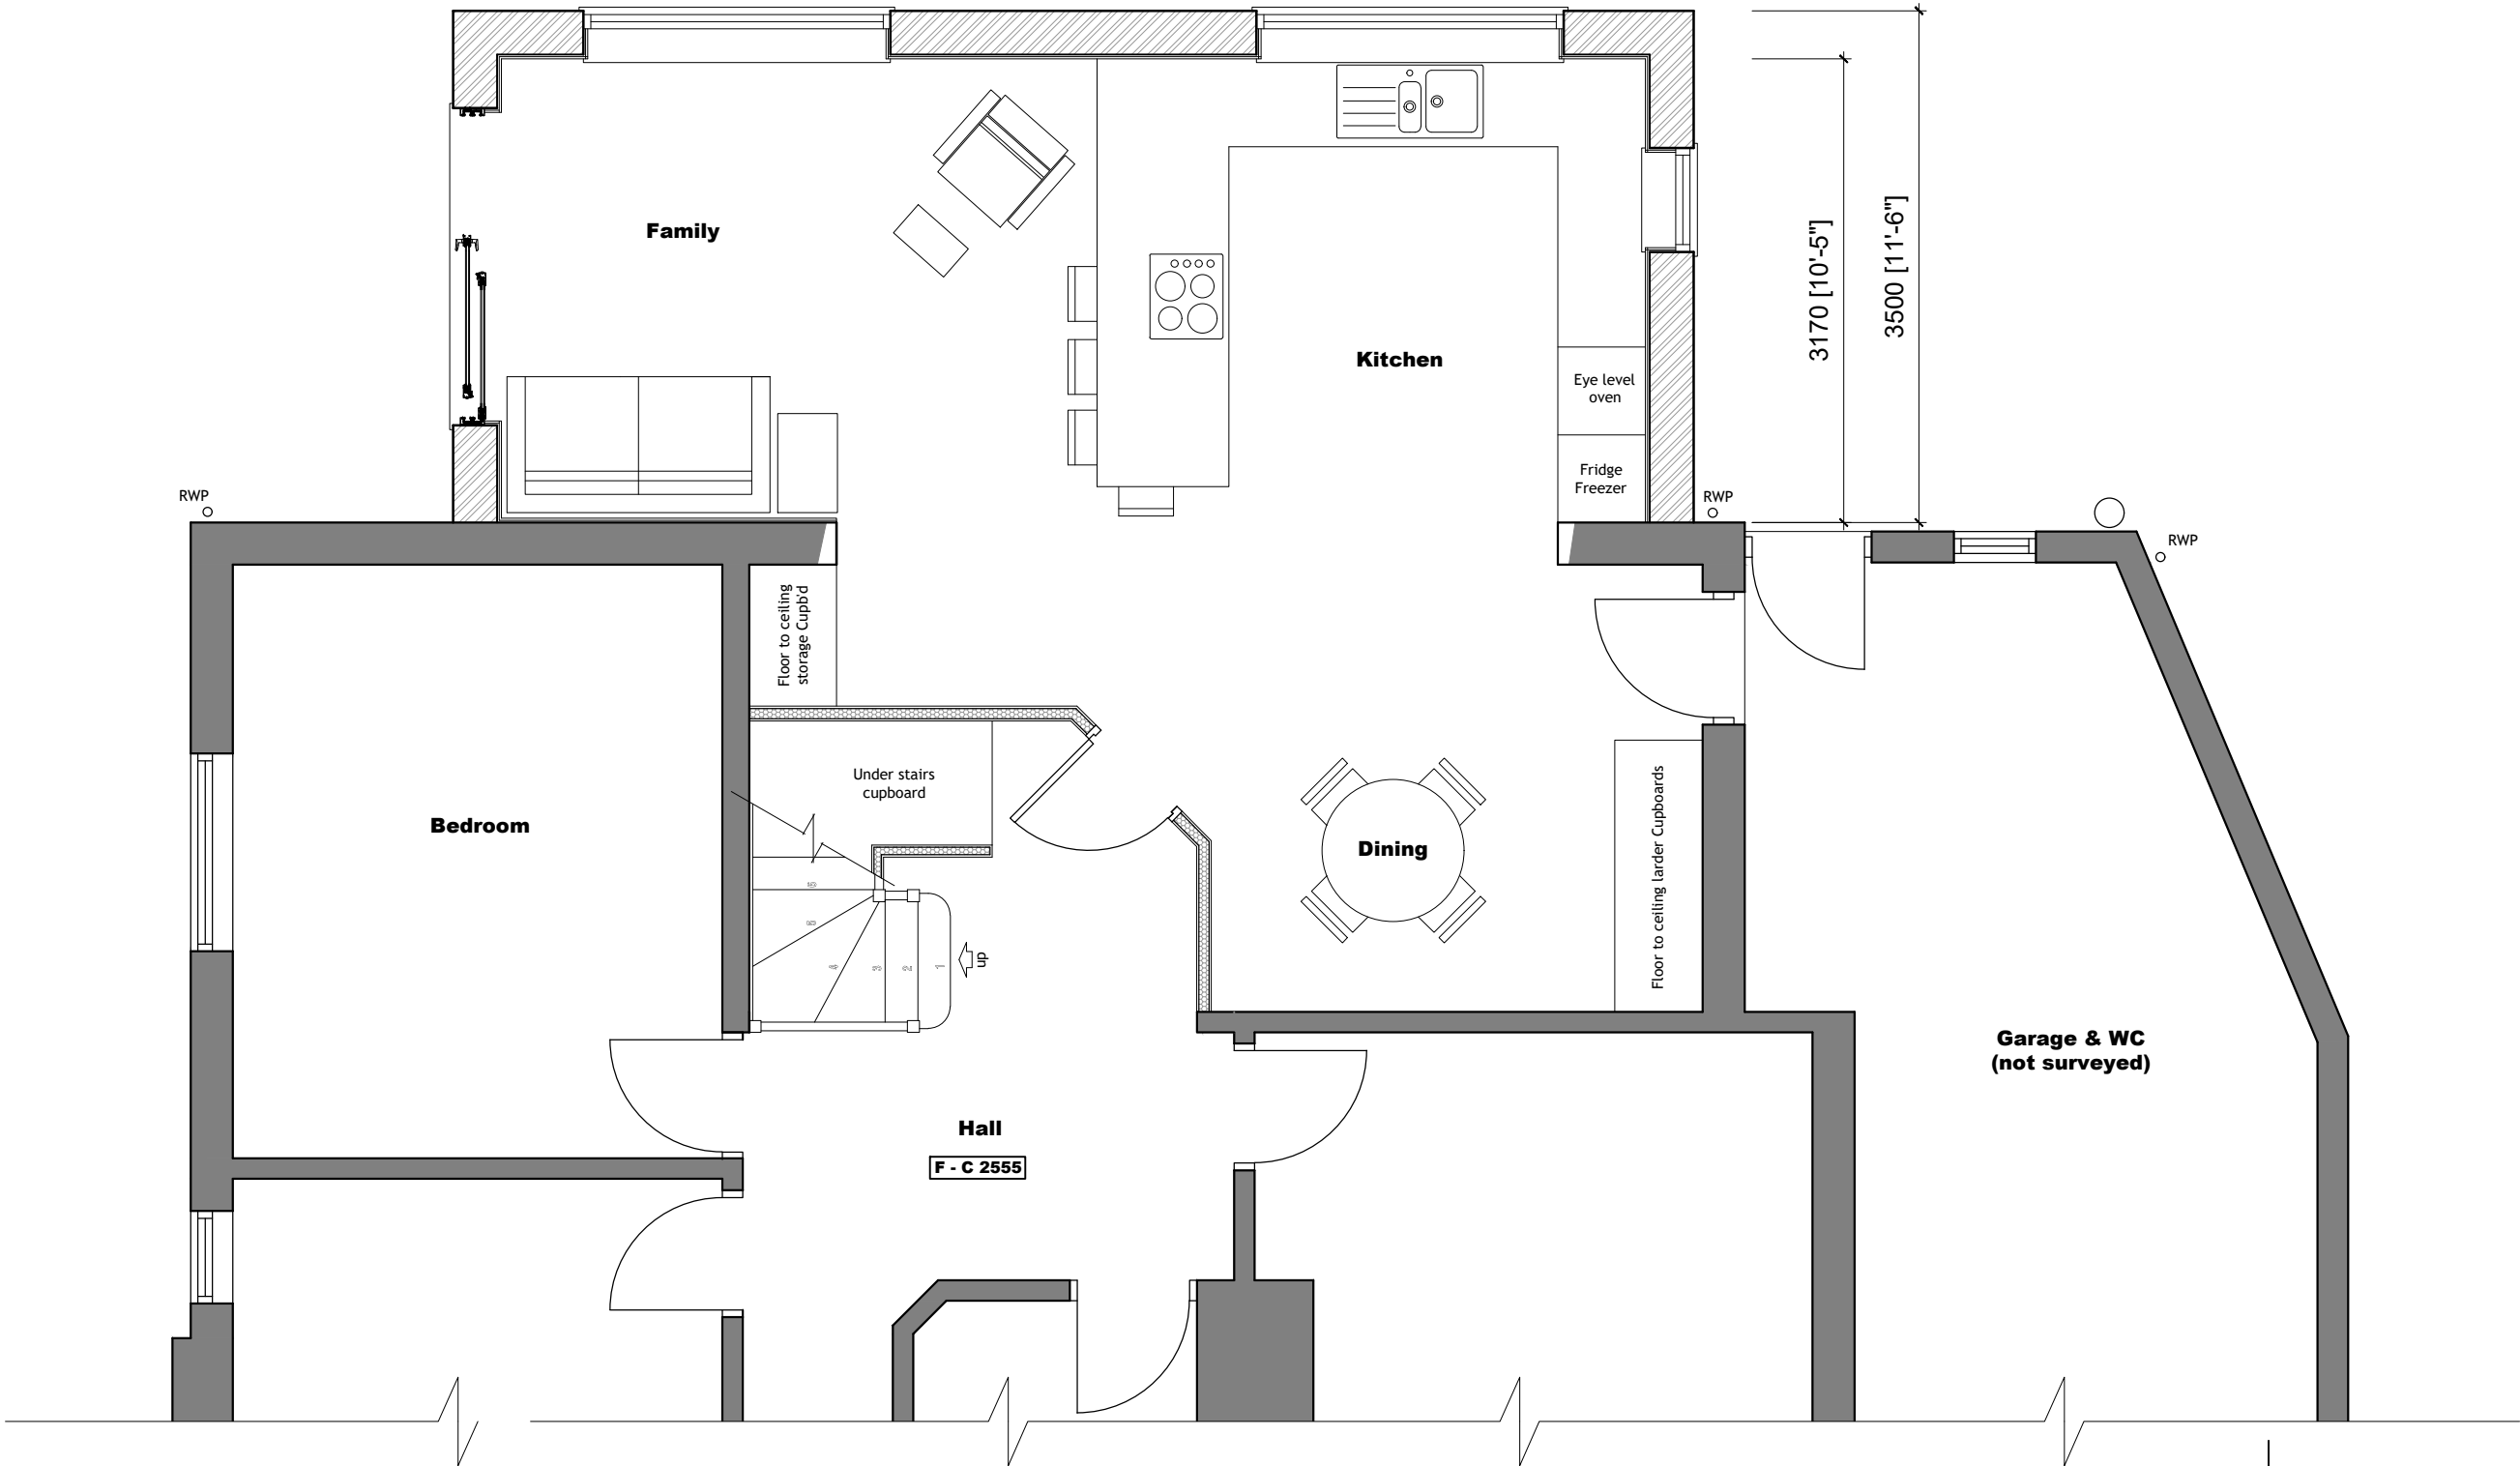


Rev	Description	Drawn	KCD	Date

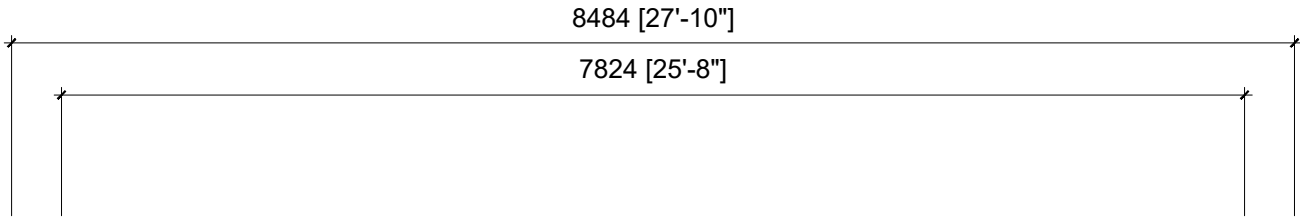

DANIEL MATTHIAS
ARCHITECTURE

NEW INN | NEWCASTLE ROAD | BETCHTON |
SANDBACH | CHESHIRE | CW11 2TG

T / 01270 346 033
M / 07725 004 592
E / daniel@architecture-dma.co.uk
W / <http://www.architecture-dma.co.uk/>

Kay O'Connor
145 High Lane, Brown Edge ST6 8RT

December 2021
1:50 @ A3
Planning

Drawn by DM

PROJECT No.
850

Part Proposed G-Floor Plan
PA-001

Rev
/