


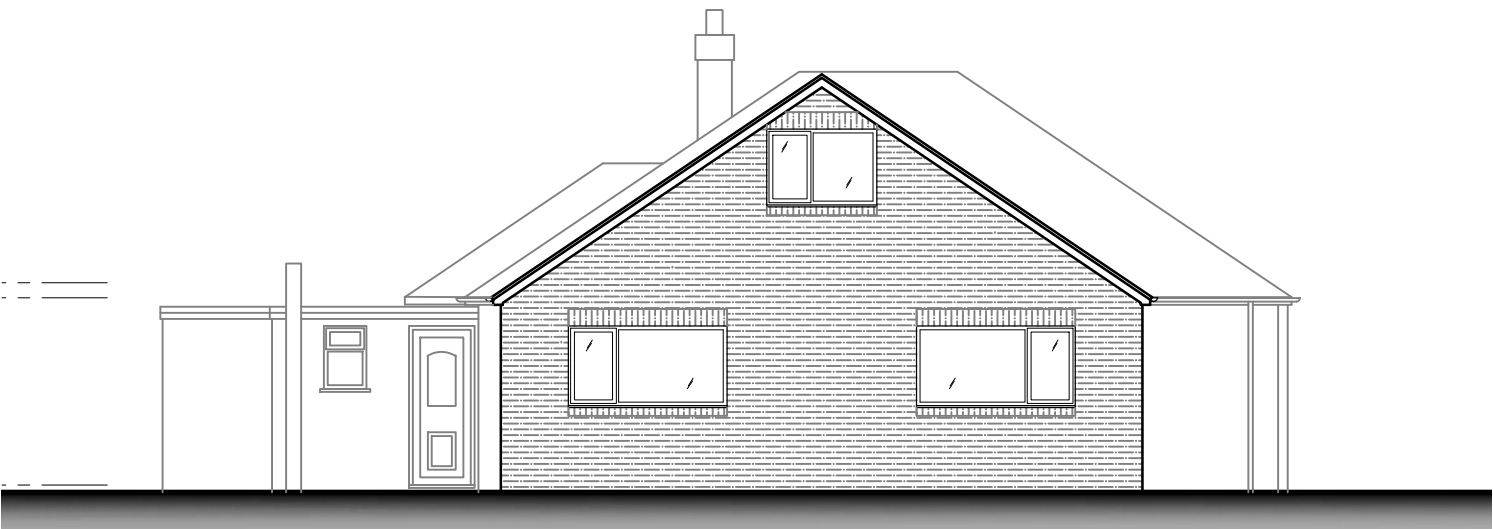


Rear Elevation @ 1:100



Rear Elevation @ 1:100



Side Elevation @ 1:100

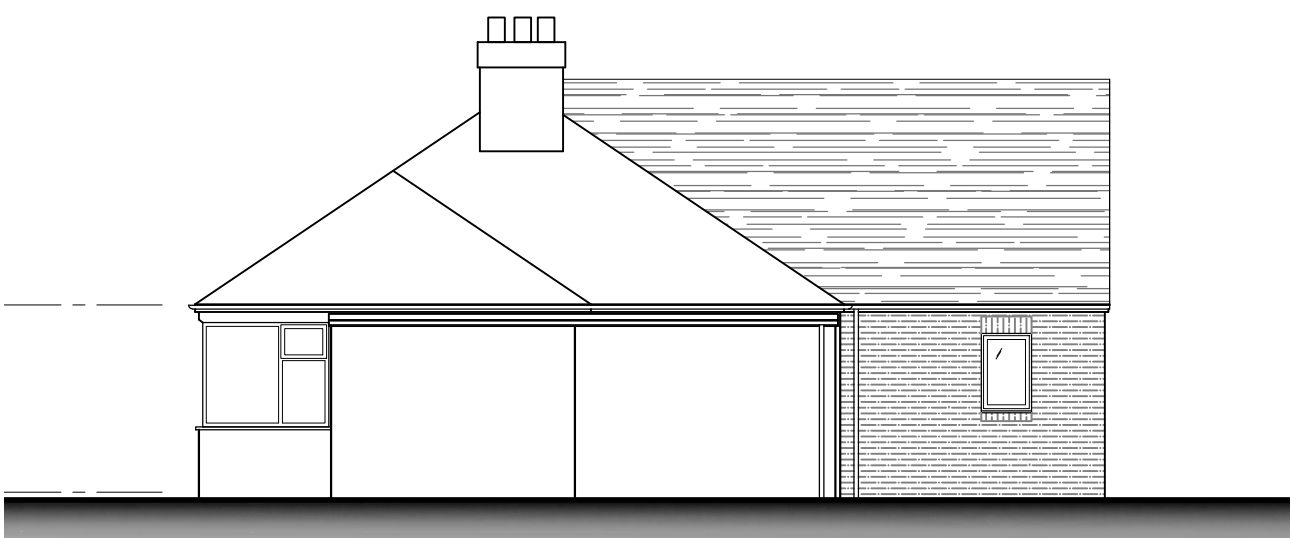

Side Elevation @ 1:100



Rev	Description	Drawn	KCD	Date



DANIEL MATTHIAS
ARCHITECTURE

NEW INN | NEWCASTLE ROAD | BETCHTON |
SANDBACH | CHESHIRE | CW11 2TG
T / 01270 346 033
M / 07725 004 592
E / daniel@architecture-dma.co.uk
W / <http://www.architecture-dma.co.uk/>

Kay O'Connor

145 High Lane, Brown Edge ST6 8RT

December 2021

1:100 @ A3

Planning

Drawn by DM

PROJECT No.

850

Part Elevations

PA-003

Rev

/