




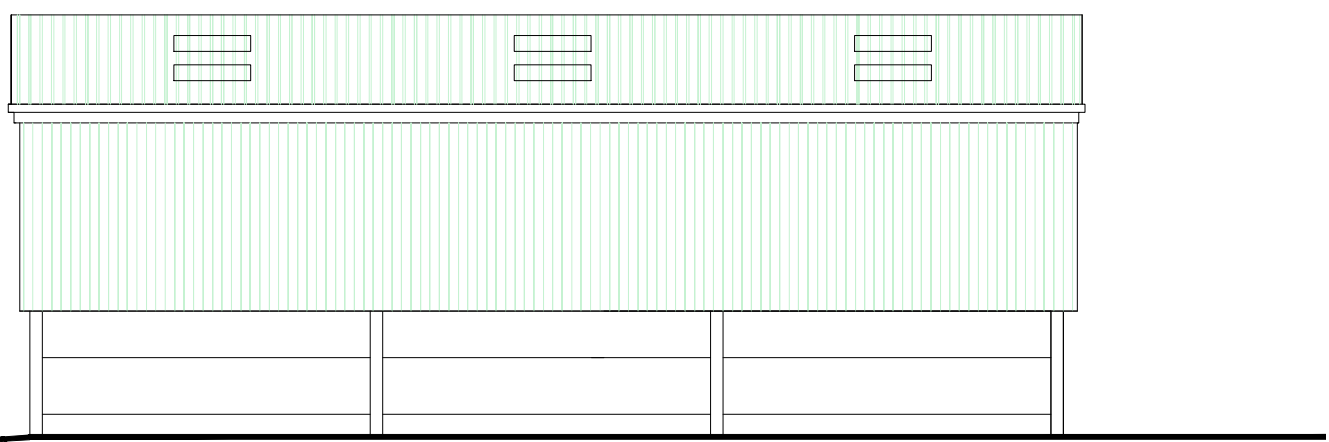


North Elevation Scale 1:100

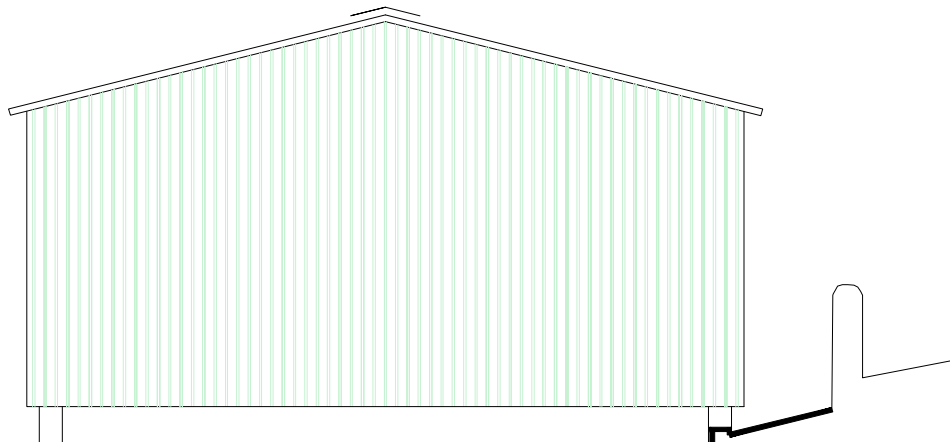


East Elevation Scale 1:100

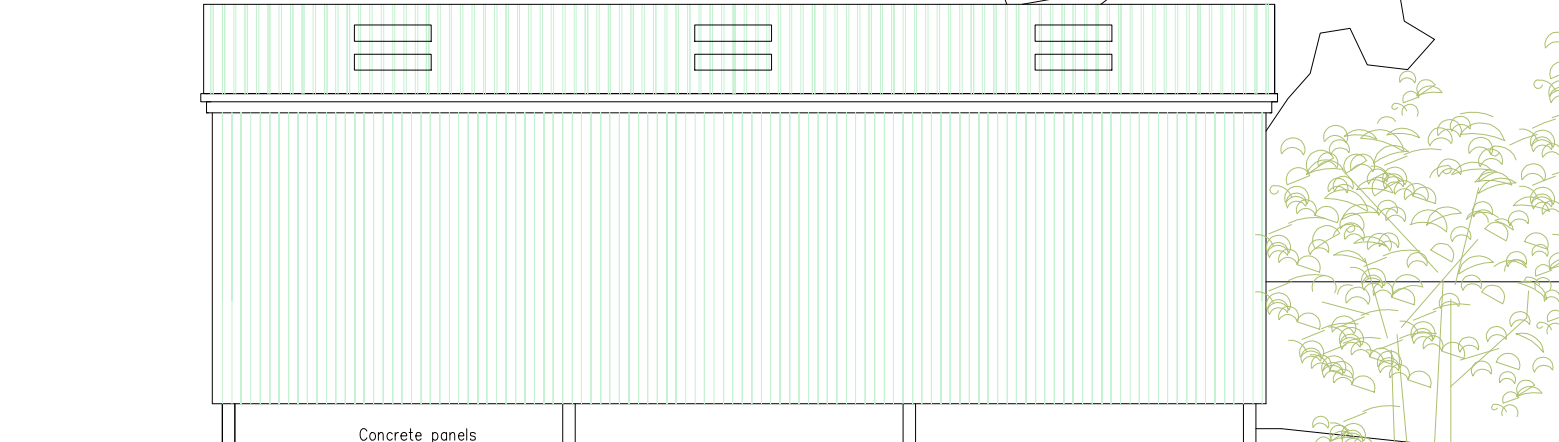


South Elevation Scale 1:100

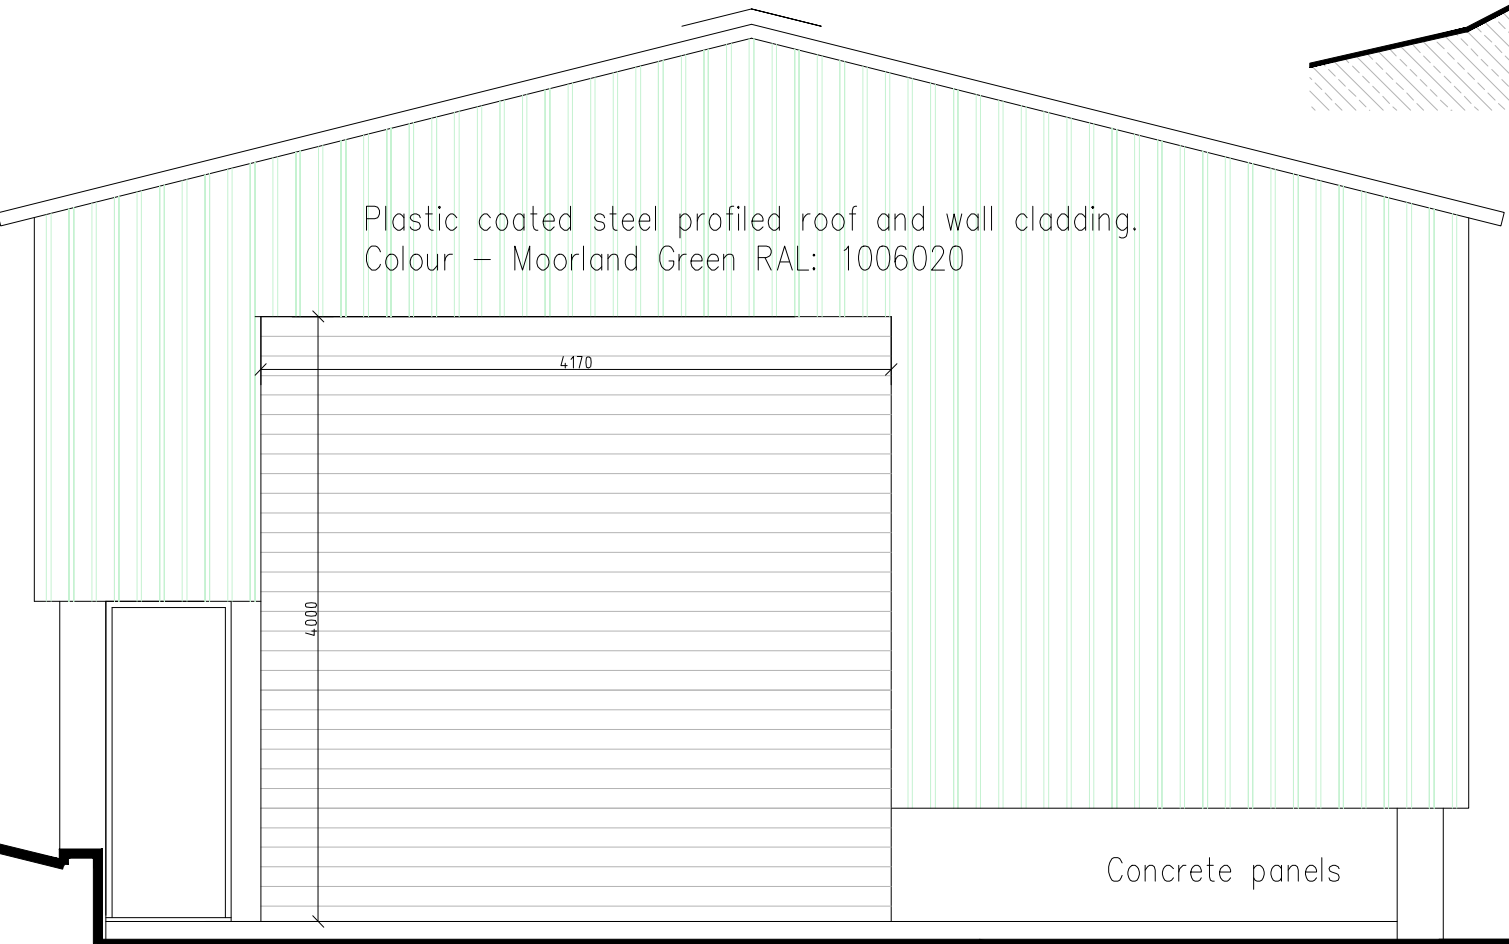


West Elevation Scale 1:50

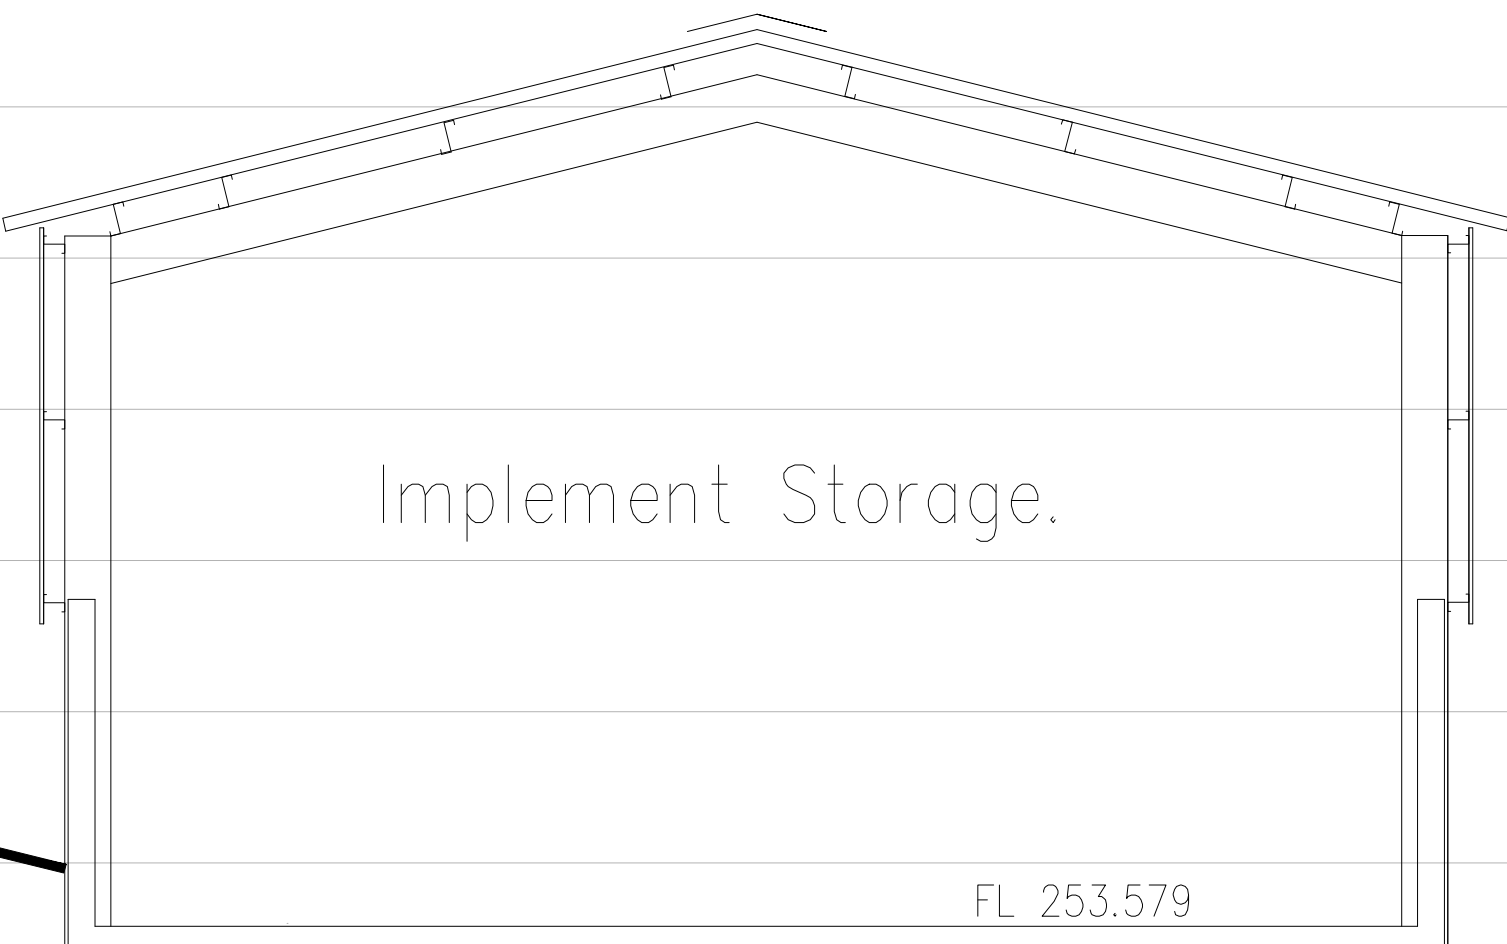


Section X-X Scale 1:50

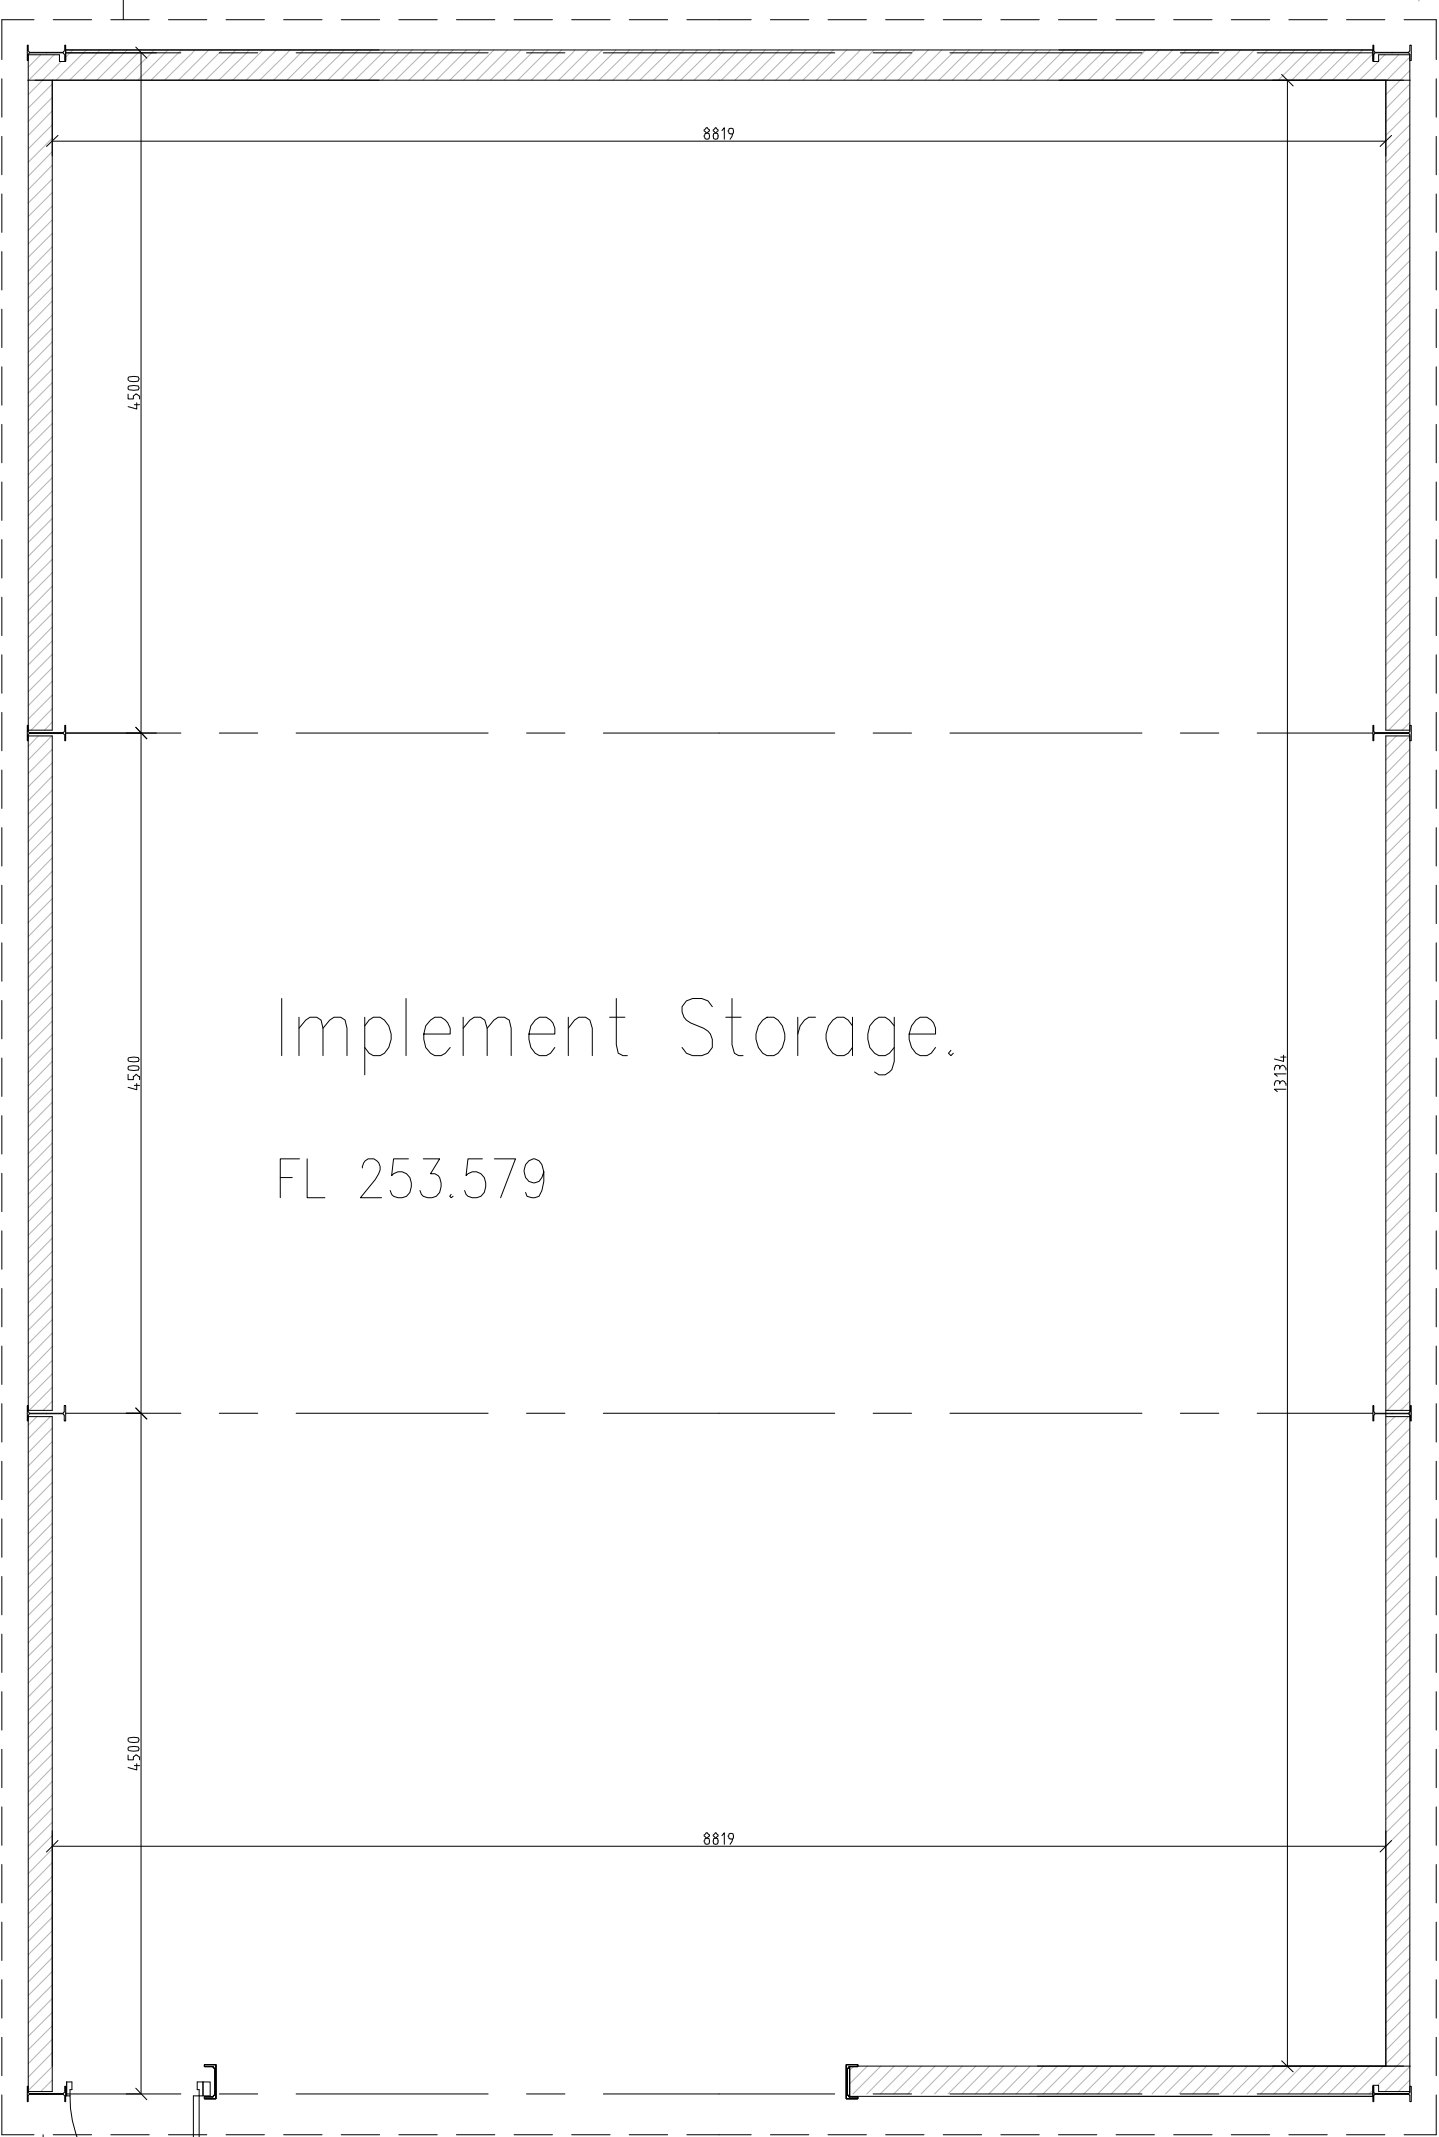

Floor Plan Scale 1:50

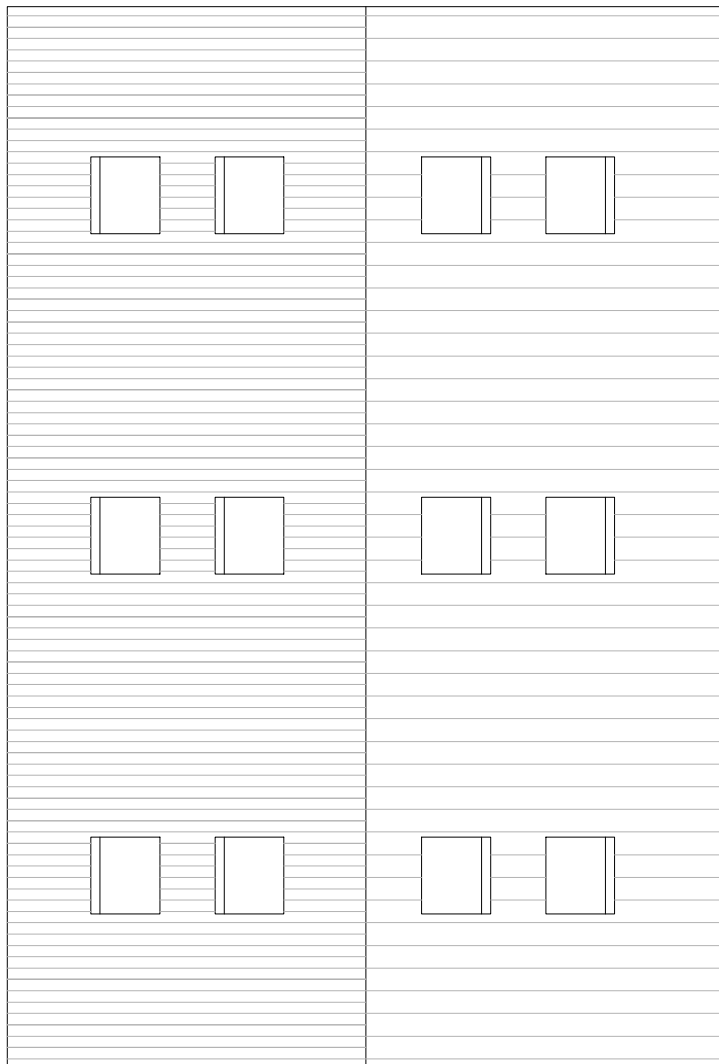

Roof Plan Scale 1:100

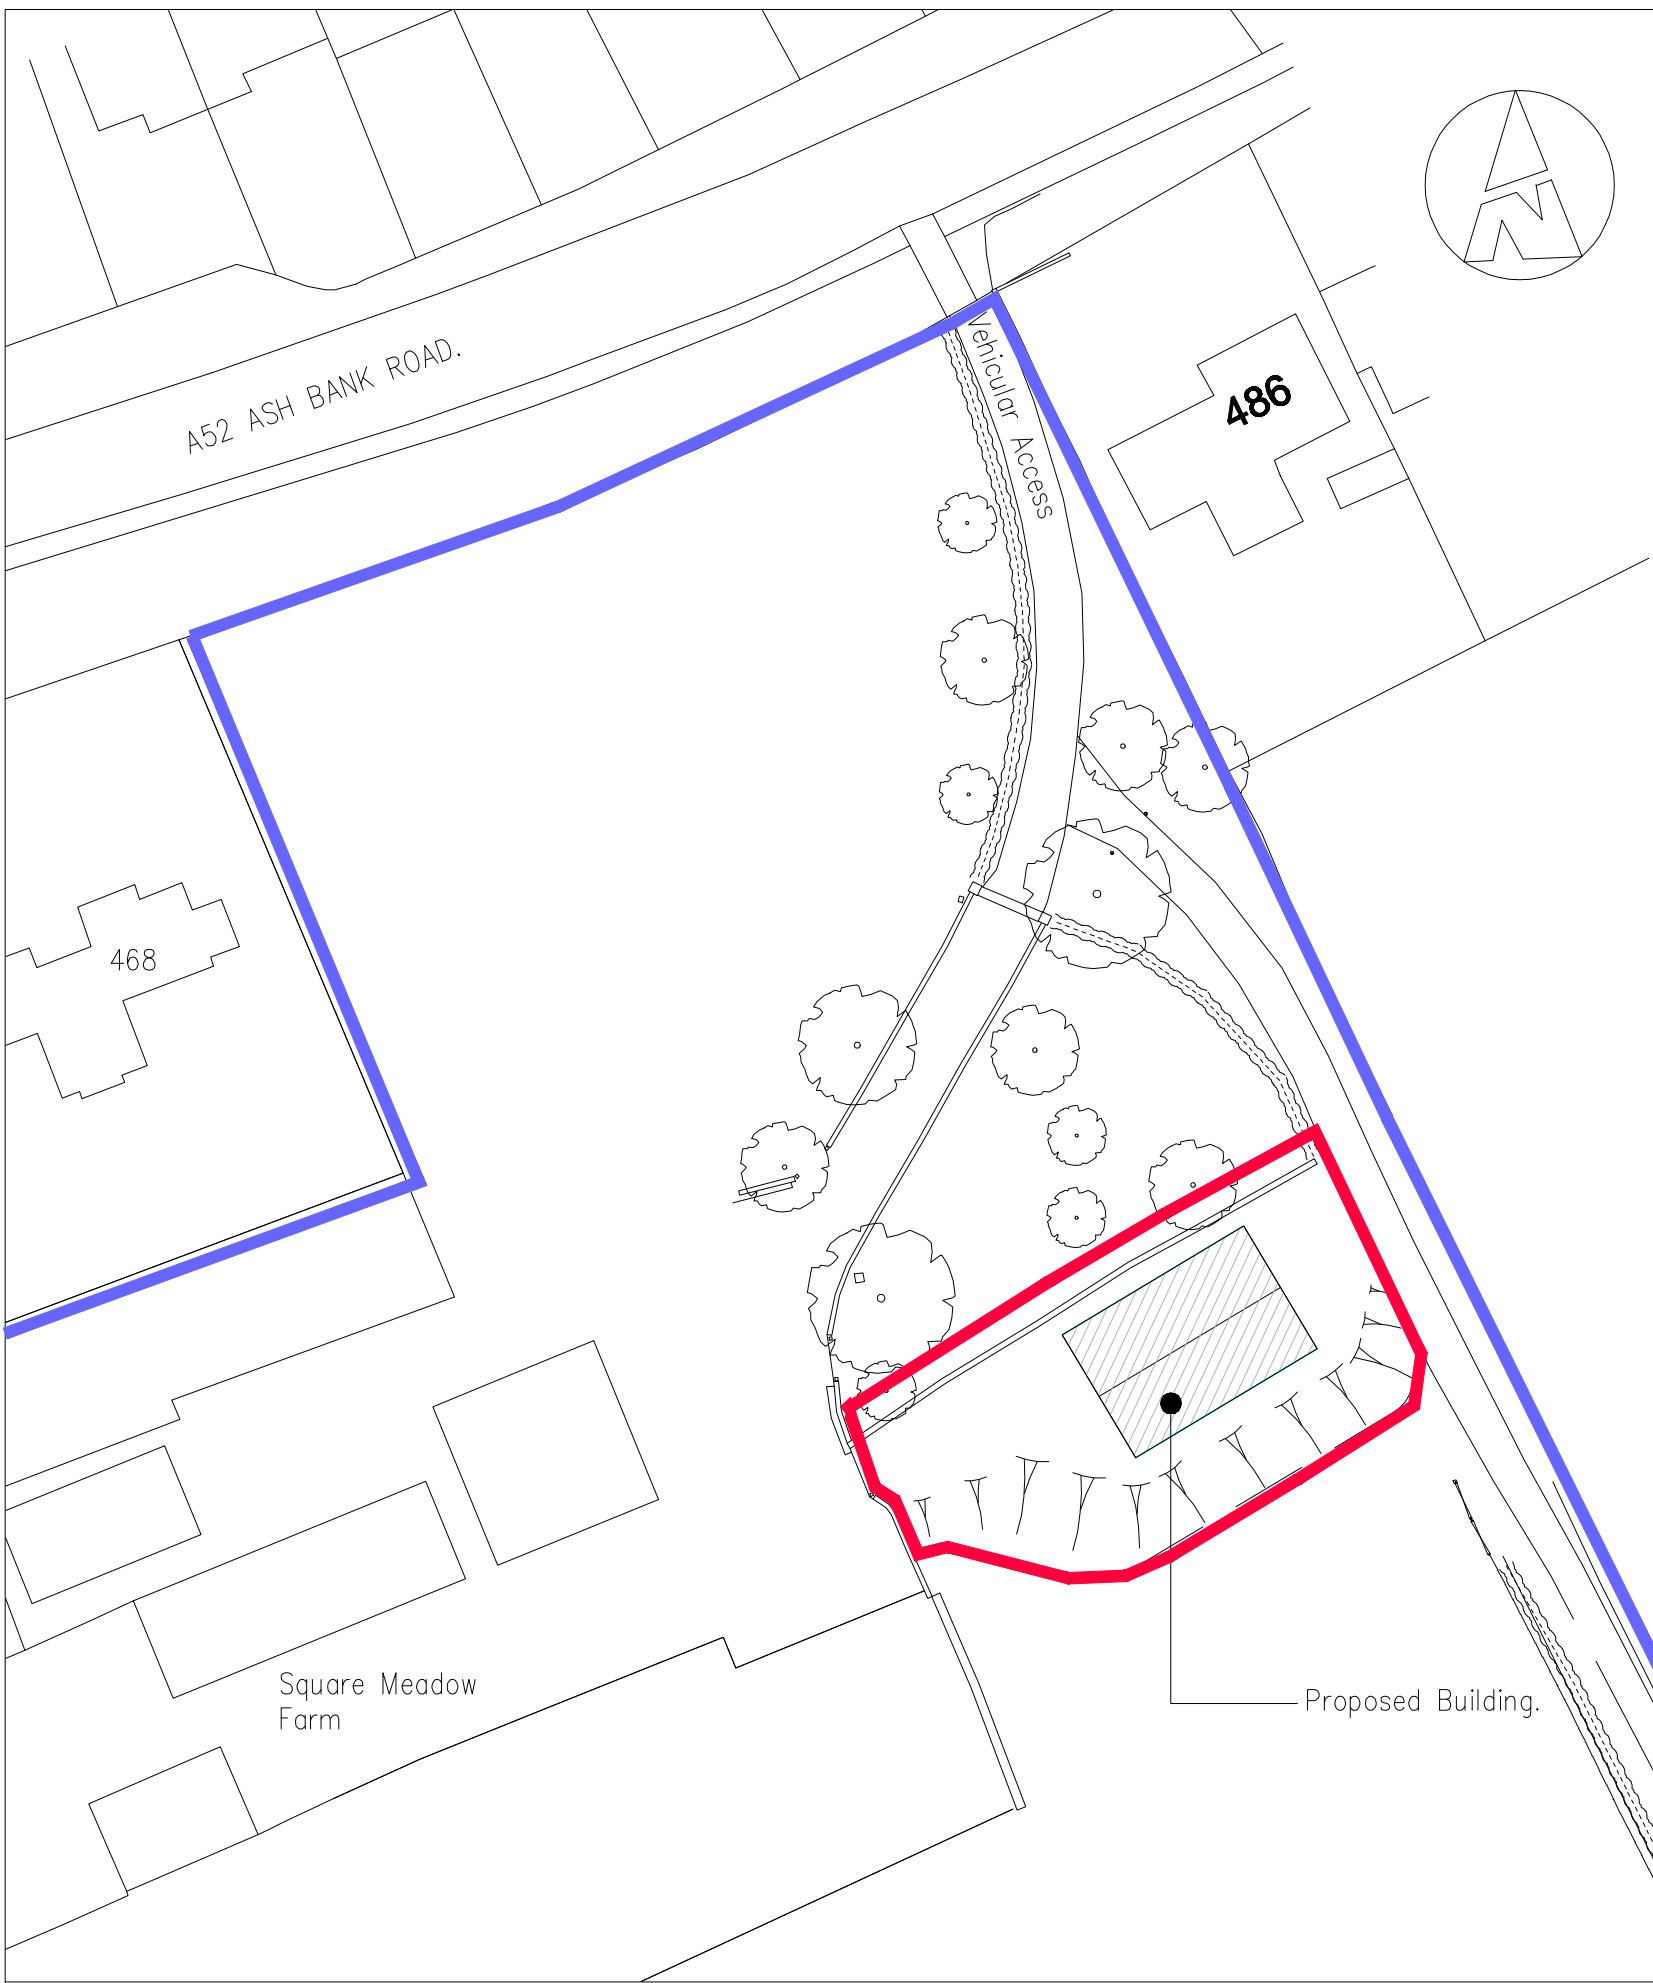

Block Plan Scale 1:500

MAC ARCHITECTURAL DESIGN LTD. All rights reserved.
This Drawing and its contents has been produced for the Client only and is not intended for any other person or for any other purpose than the Drawing Status. No part of this drawing and associated graphical contents may be reproduced, copied, modified or distributed, without the prior written consent of MAC Architectural Design Ltd.

260.000

259.000

258.000

257.000

256.000

255.000


254.000

253.000

252.000

251.000

250.000

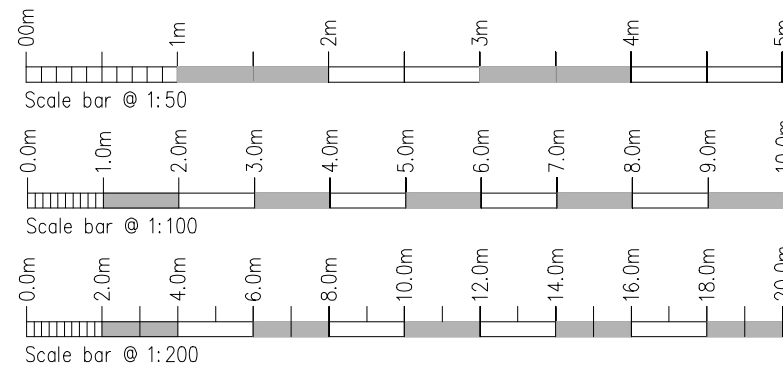

Rev.	Drawn	Comments.	Date

MAC
ARCHITECTURAL DESIGN LTD
Moorland House, 123 Moorland Road, Burslem, ST9 1JD.
T:01782 503302 E:admin@mac-arch.co.uk

Client:
Mr S Whiston.

Project:
Proposed agricultural implement storage building, Square Meadow Farm, Ash Bank Road, Werrington. Staffordshire ST9 0DT.

Title:
Plans, Elevations & Section.

Status:
Planning.

A1: Drawn: AC Bailey September 2021 Drawing Ref: 1739-01