






FRONT ELEVATION 1:50

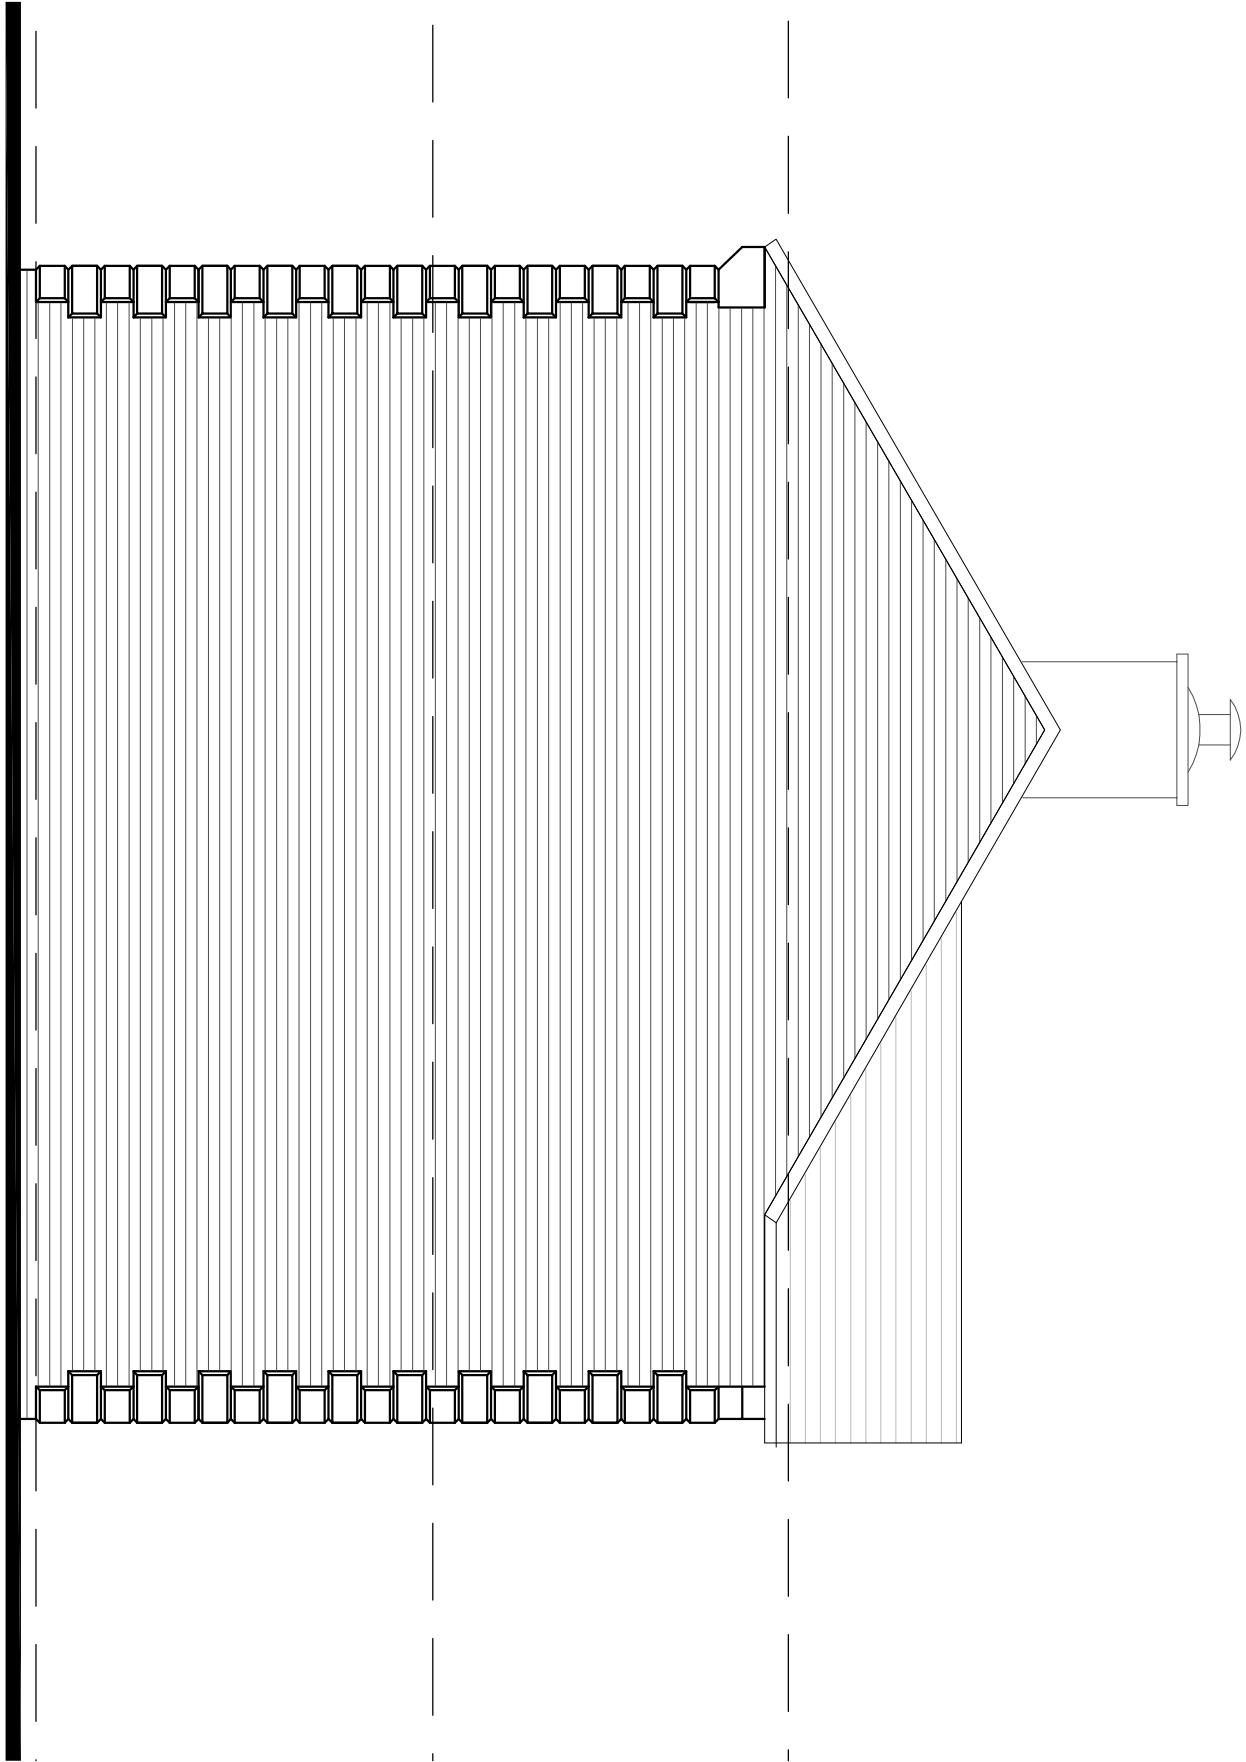

SIDE ELEVATION 1:50

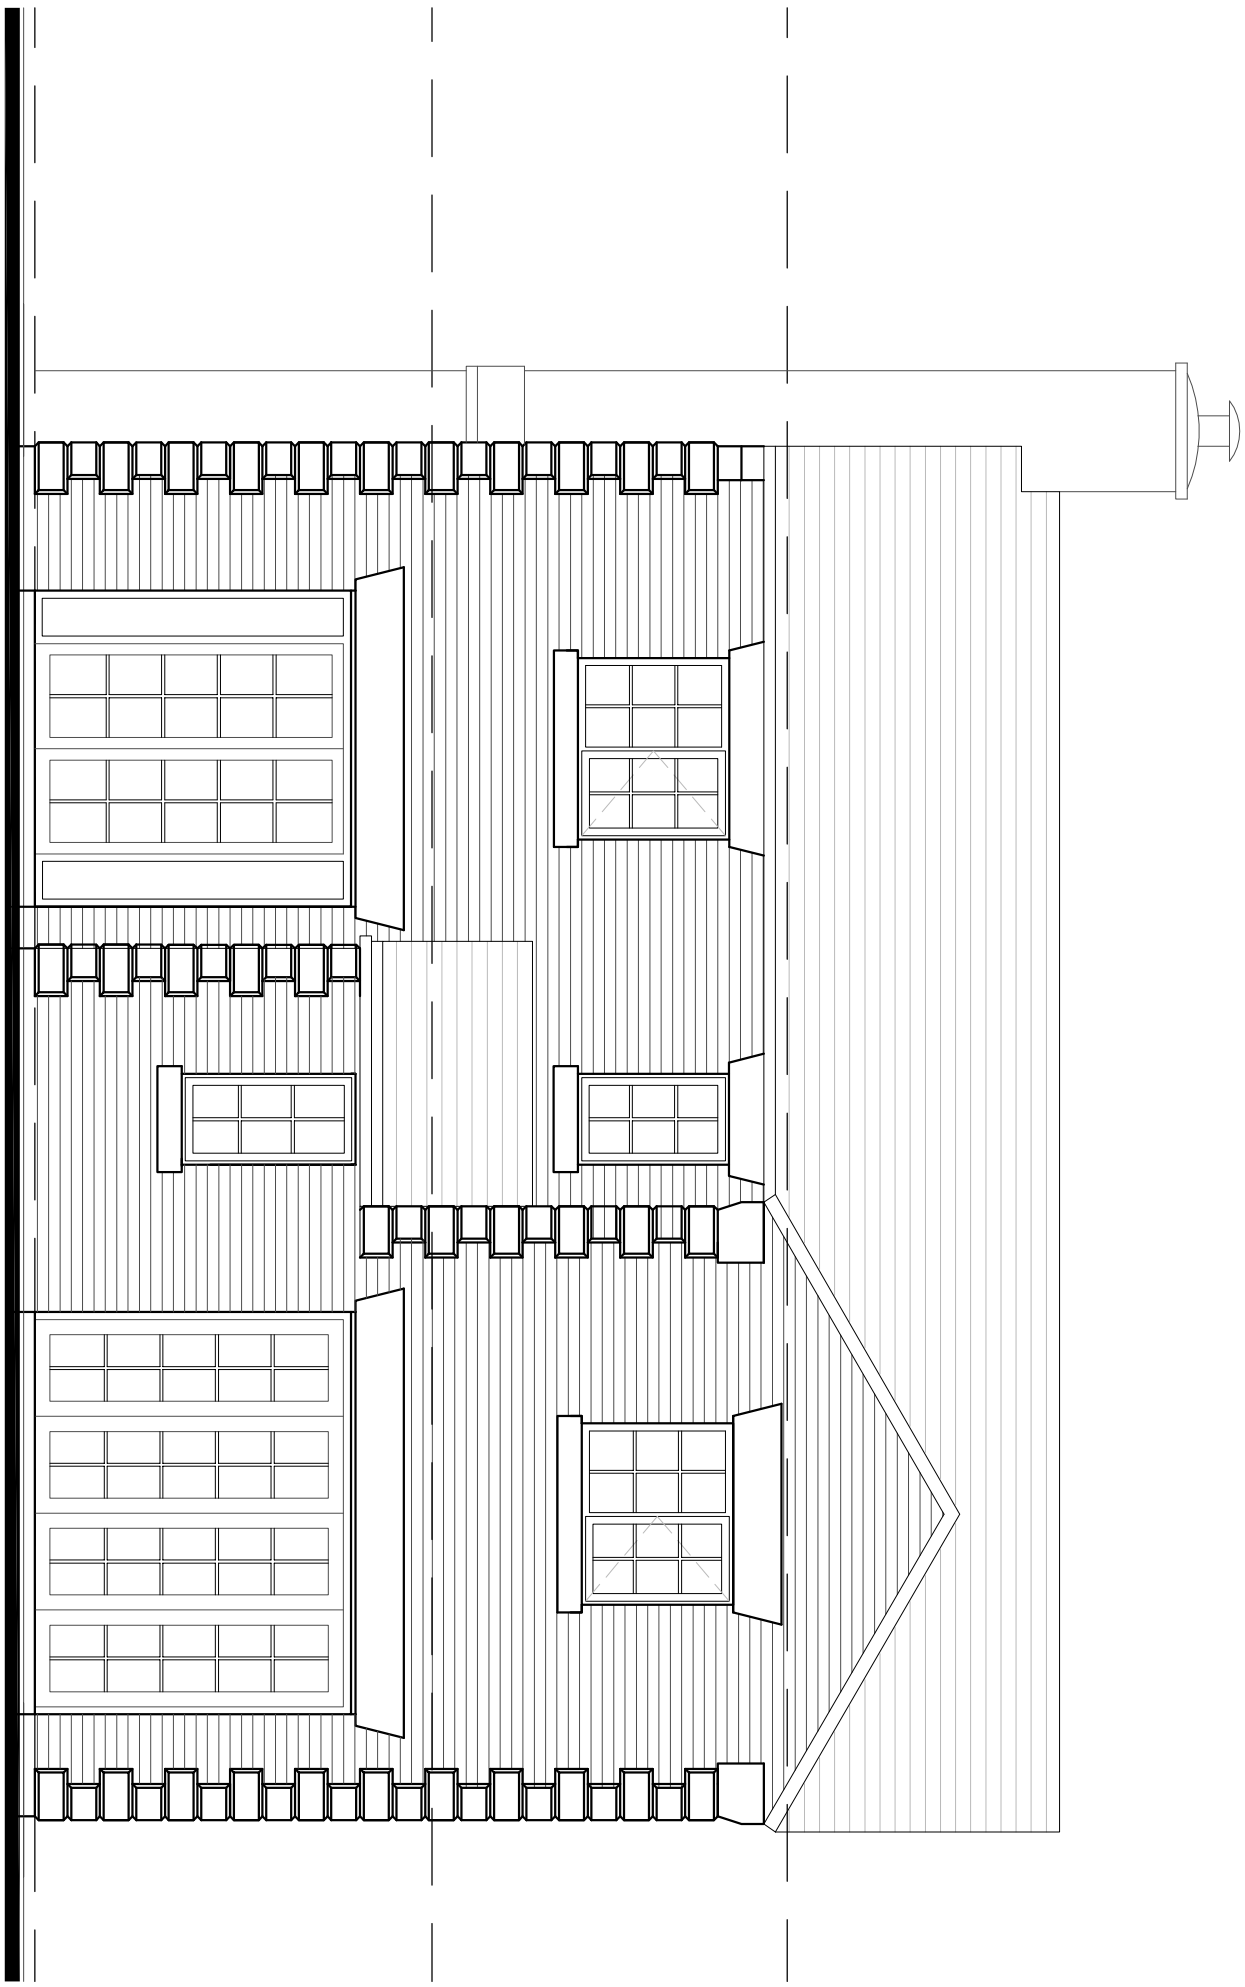

REAR ELEVATION 1:50

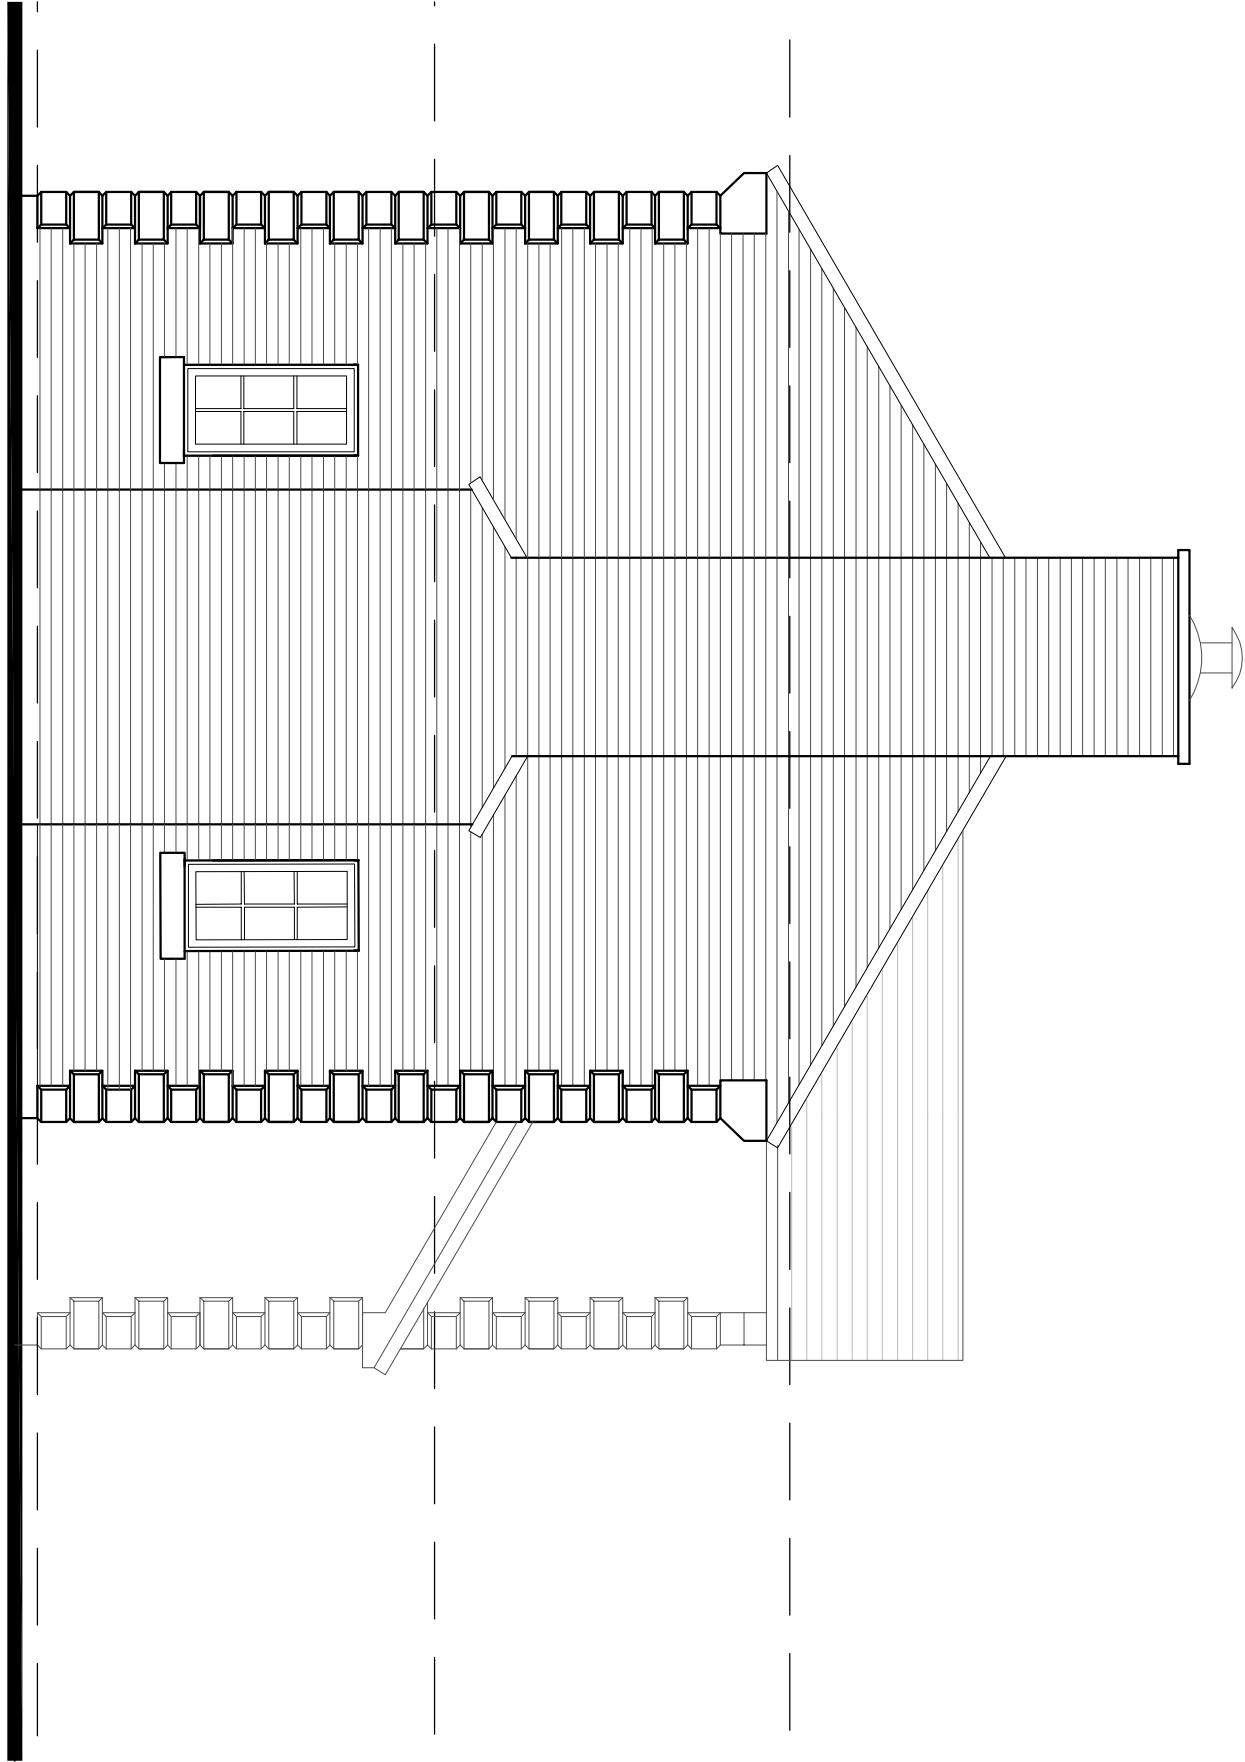

SIDE ELEVATION 1:50

Hewitt&Carr Architects
A. Design&Architect 17-19 Leek Road Creode ST10 1JE
T. 01832 55889
E. enquiries@hccarchitects.co.uk
W. www.hccarchitects.co.uk

Client
Mr and Mrs Challinor

Project
Proposed New Dwelling on Land
Adjacent to Dog Academy
Whiston, Staffordshire, ST10 2HZ
Title
Elevations As Proposed

State
Scheme

Date
Dec 2021

Scale
A1 1:50

Project No.
01134 AL(0)02

Drawing No.
Rev

Drawn
MJC

Checked

Rev