




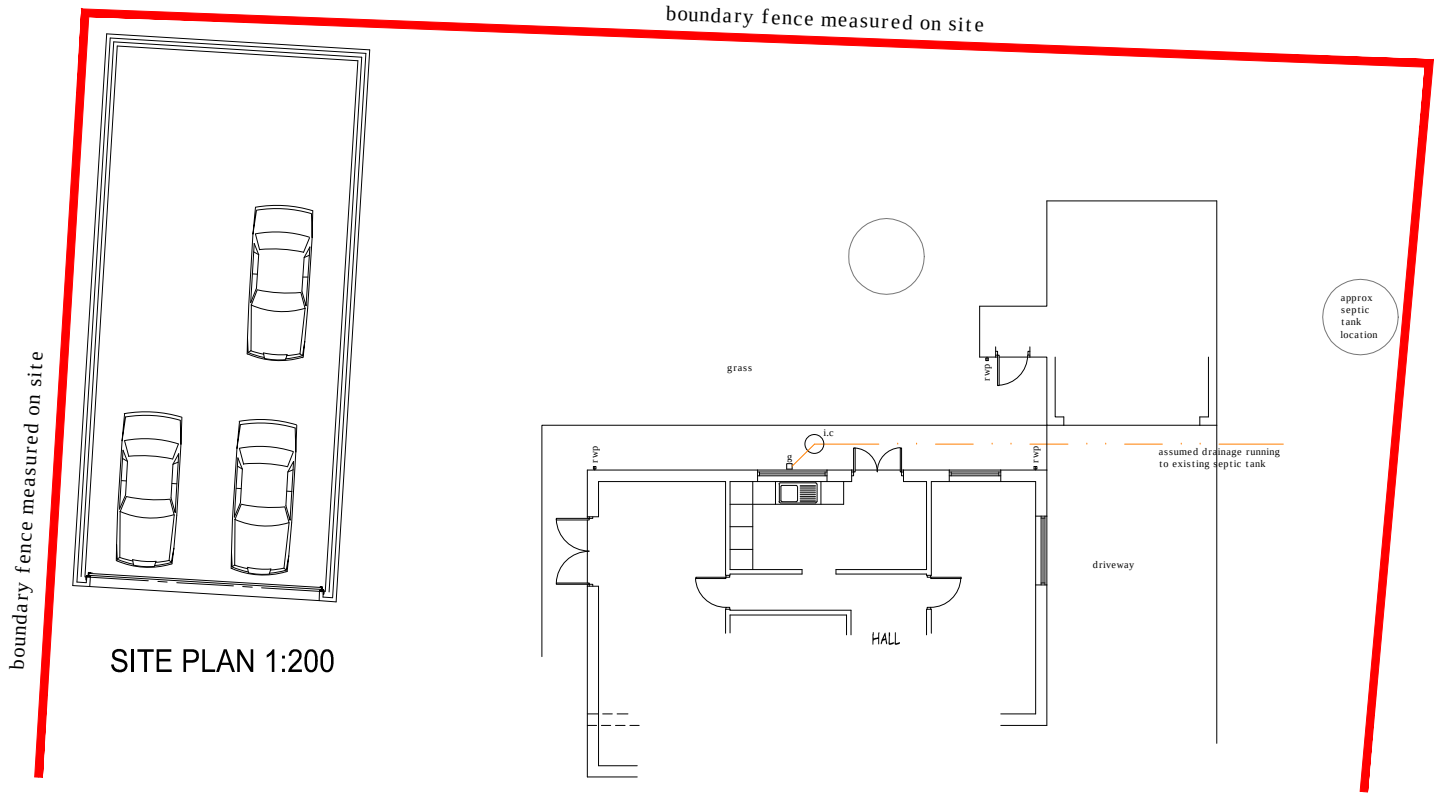


SITE PLAN 1:200

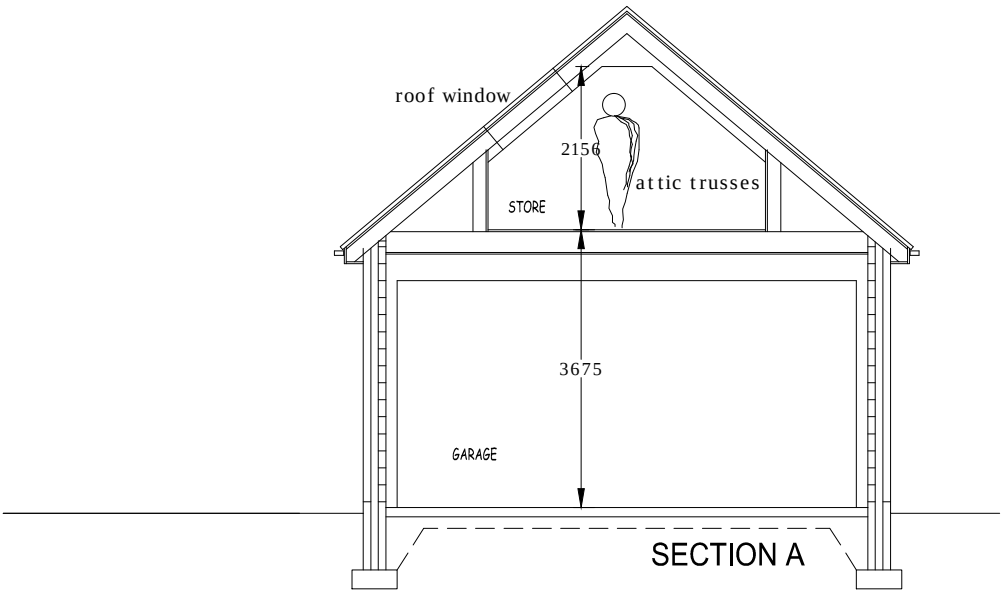

SECTION A

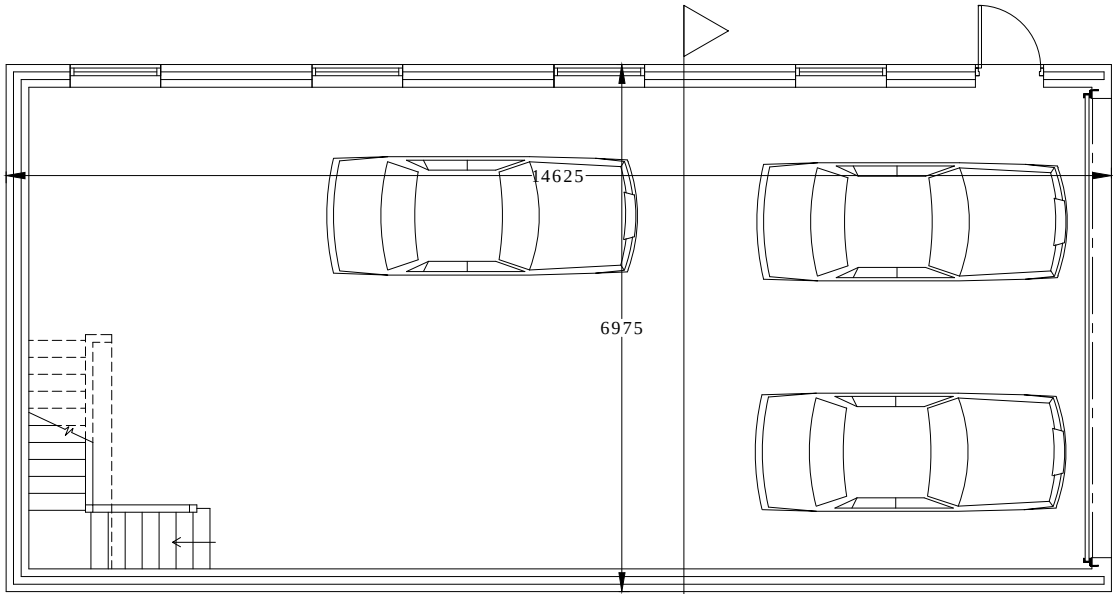


GROUND FLOOR PLAN

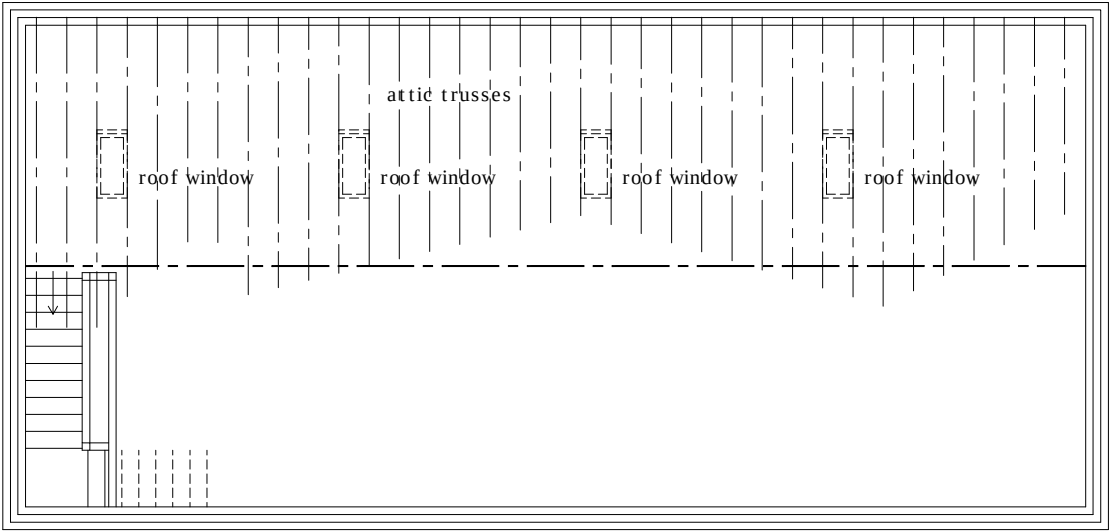


FIRST FLOOR PLAN


PROPOSED PLANS AND ELEVATIONS 1:100

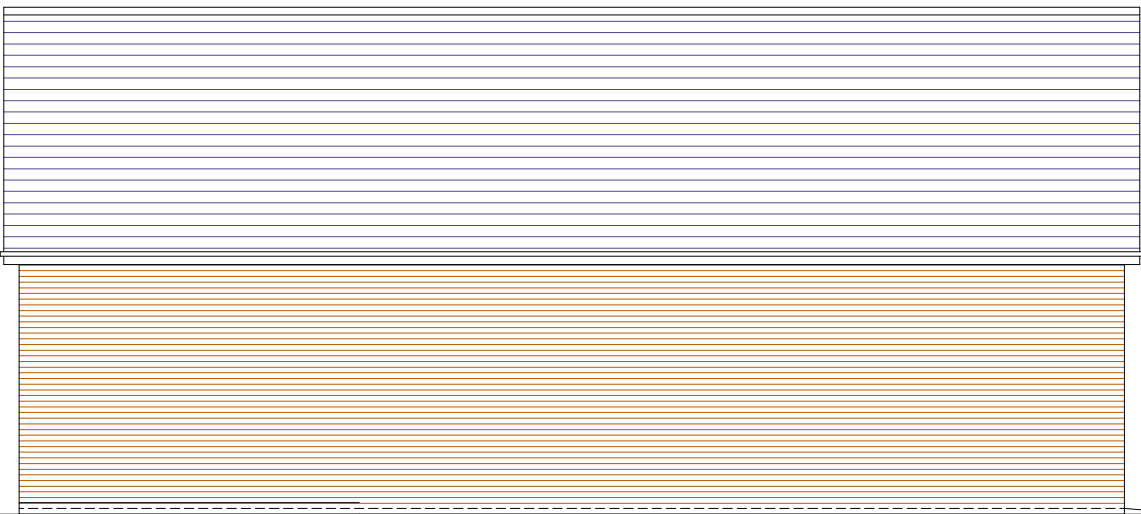


SOUTH WEST ELEVATION

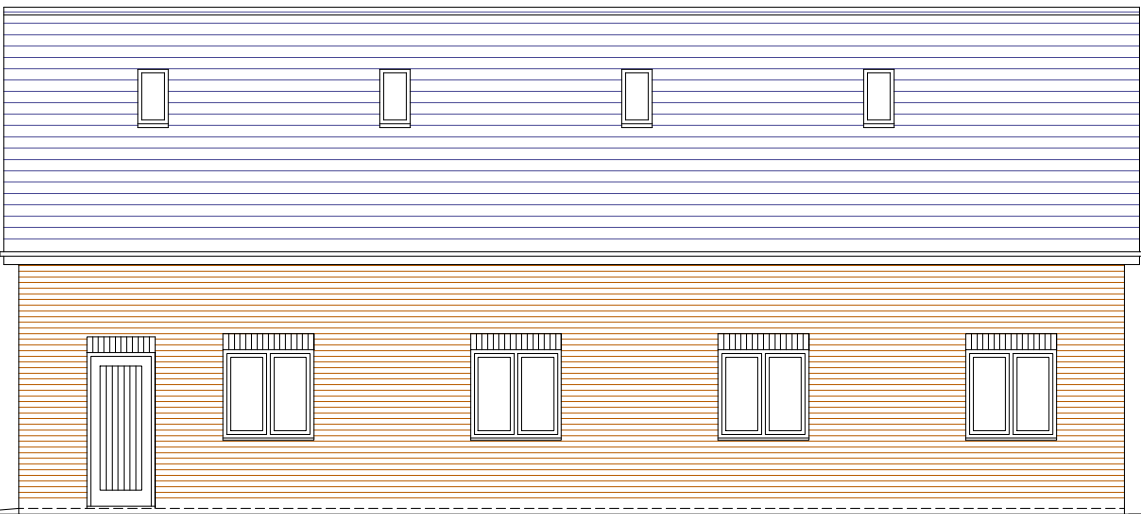

NORTH EAST ELEVATION

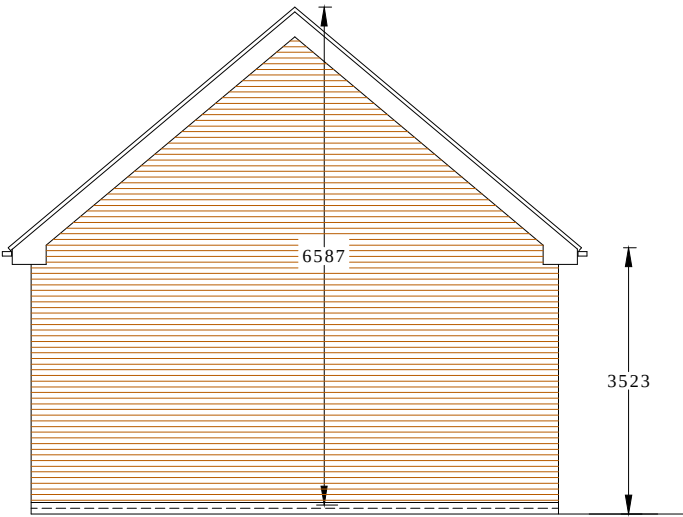

NORTH WEST ELEVATION

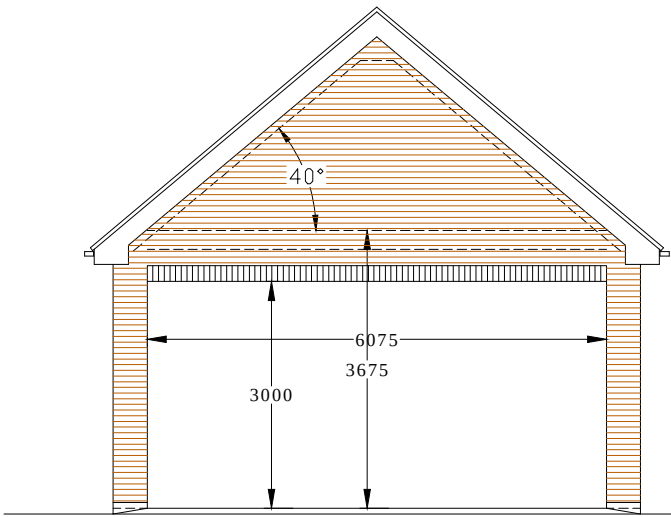


SOUTH EAST ELEVATION



©Crown Copyright and database rights 2021 OS Licence no. 100041041

SITE LOCATION PLAN 1:1250

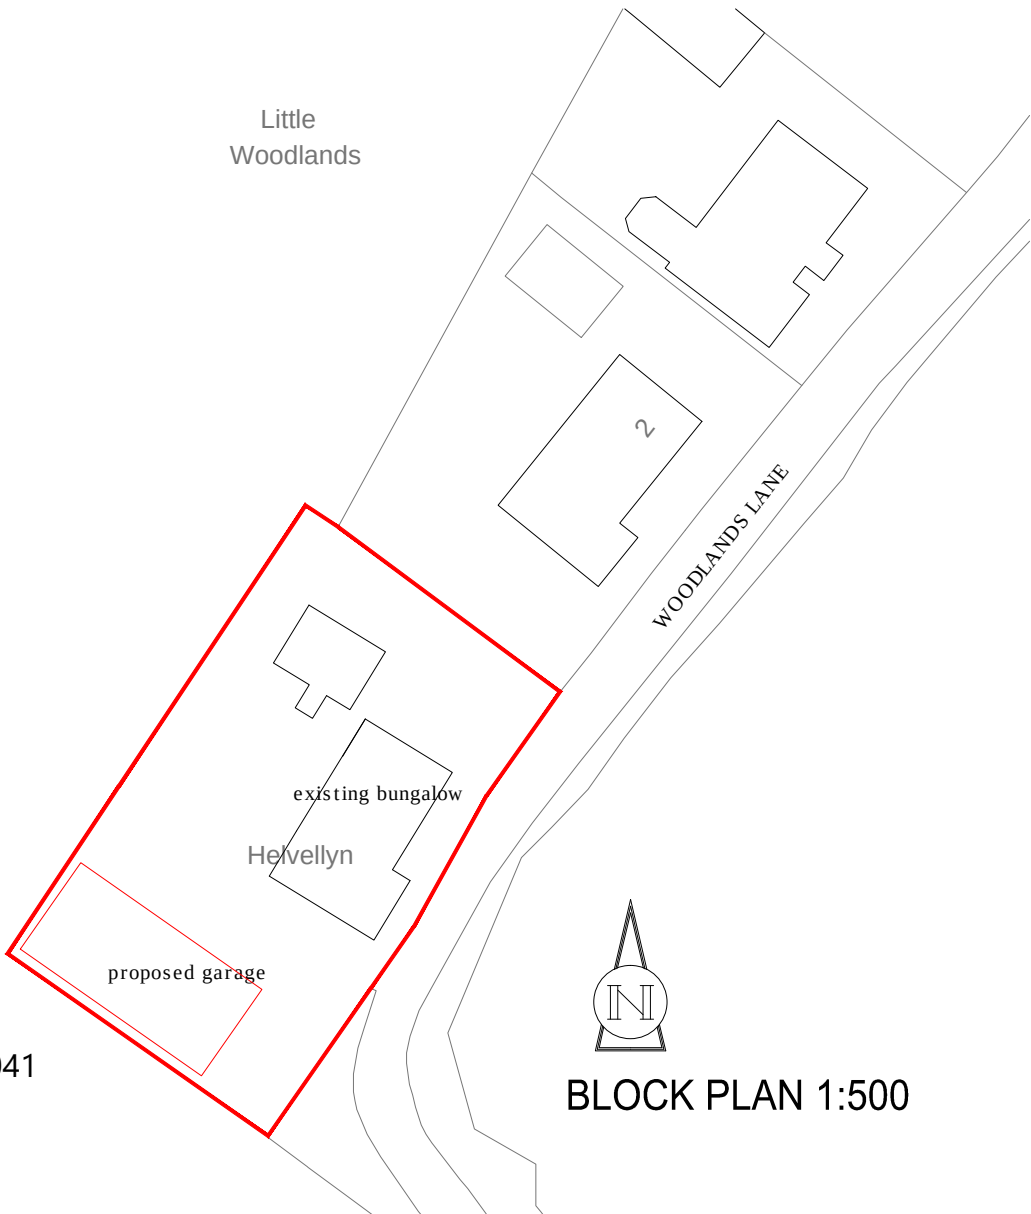

BLOCK PLAN 1:500

revisions:

This drawing is the property of MBD architecture Ltd. Copyright is reserved by them and the drawing is issued on the condition that it is not copied either wholly or in part without the consent in writing of MBD architecture Ltd. All dimensions are to take preference over those of any work or shop drawings. This drawing to be read in conjunction with the specification when a specification is issued.

project:
PROPOSED DOMESTIC GARAGE

site:
HELVELLYN, 3 WOODLANDS LANE, BLYTHE BRIDGE, ST

client:
MR AND MRS HUGHES

MBD architecture

ARCHITECTURE AND PLANNING CONSULTANTS

74 Newcastle Road
Stone Staffordshire ST15 8LB
Tel: 01785 814822 Email: mbd@jhda.co.uk

drawing:
PLANNING PROPOSALS

drawing number:
21S09P03

date:
04/02/22

plot:
A1/

scales:
1:100, 1:200 1:1250