






28 Asquith Close
(Ground Floor)

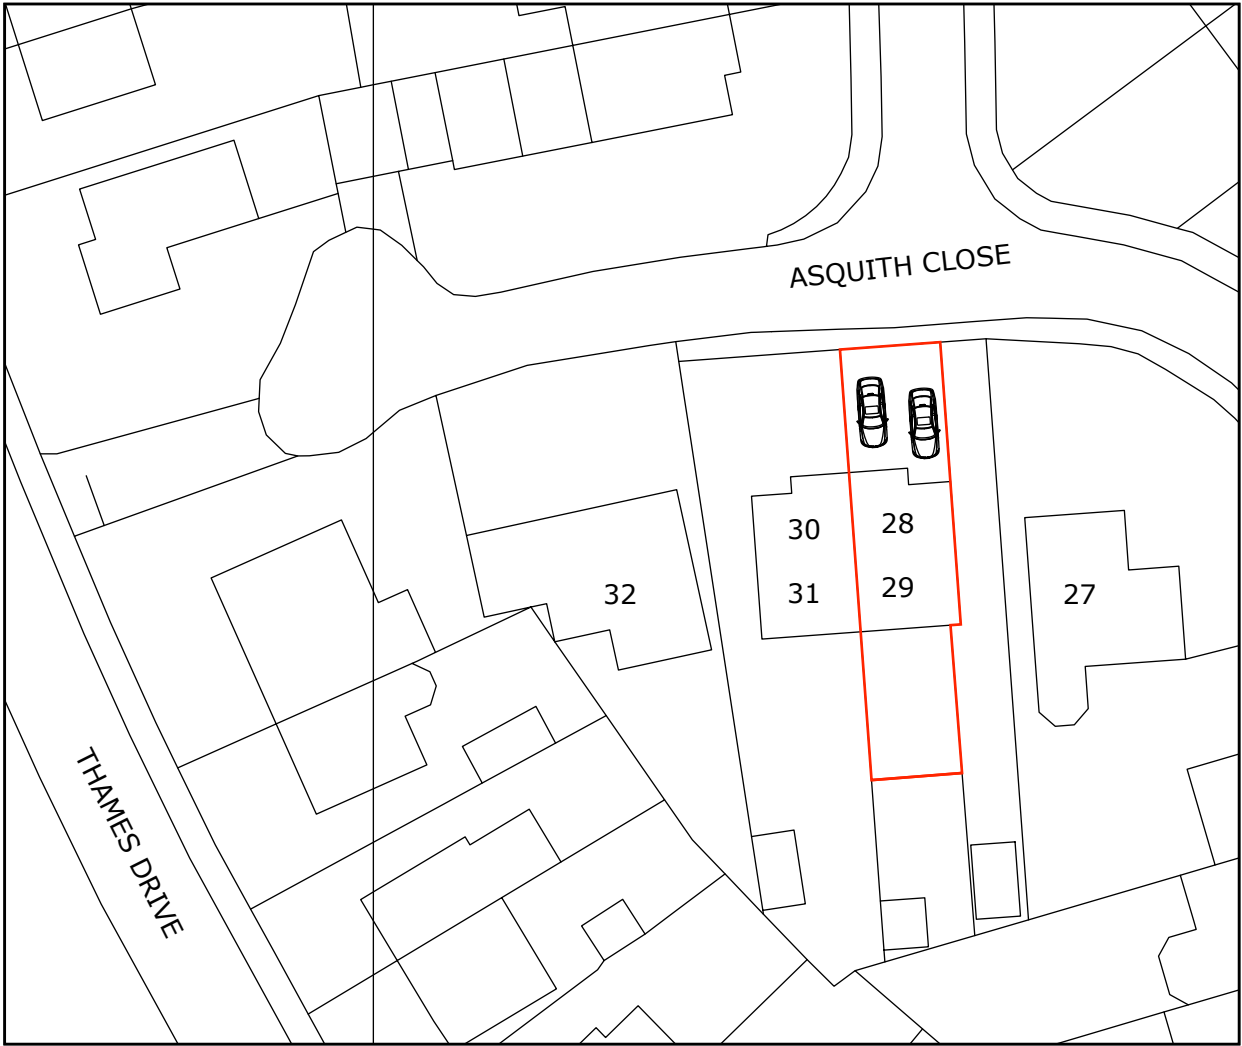


Proposed Site Plan 1: 500

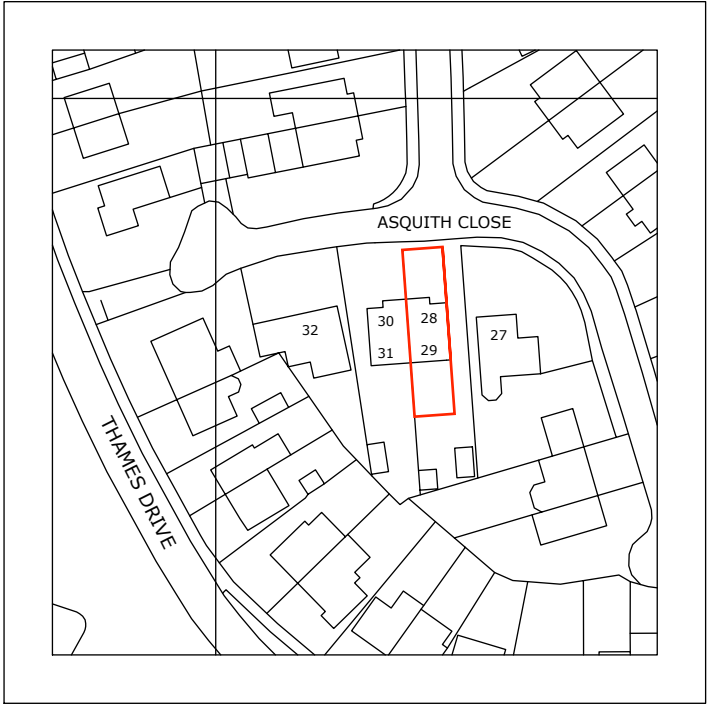


Location Plan 1: 1250

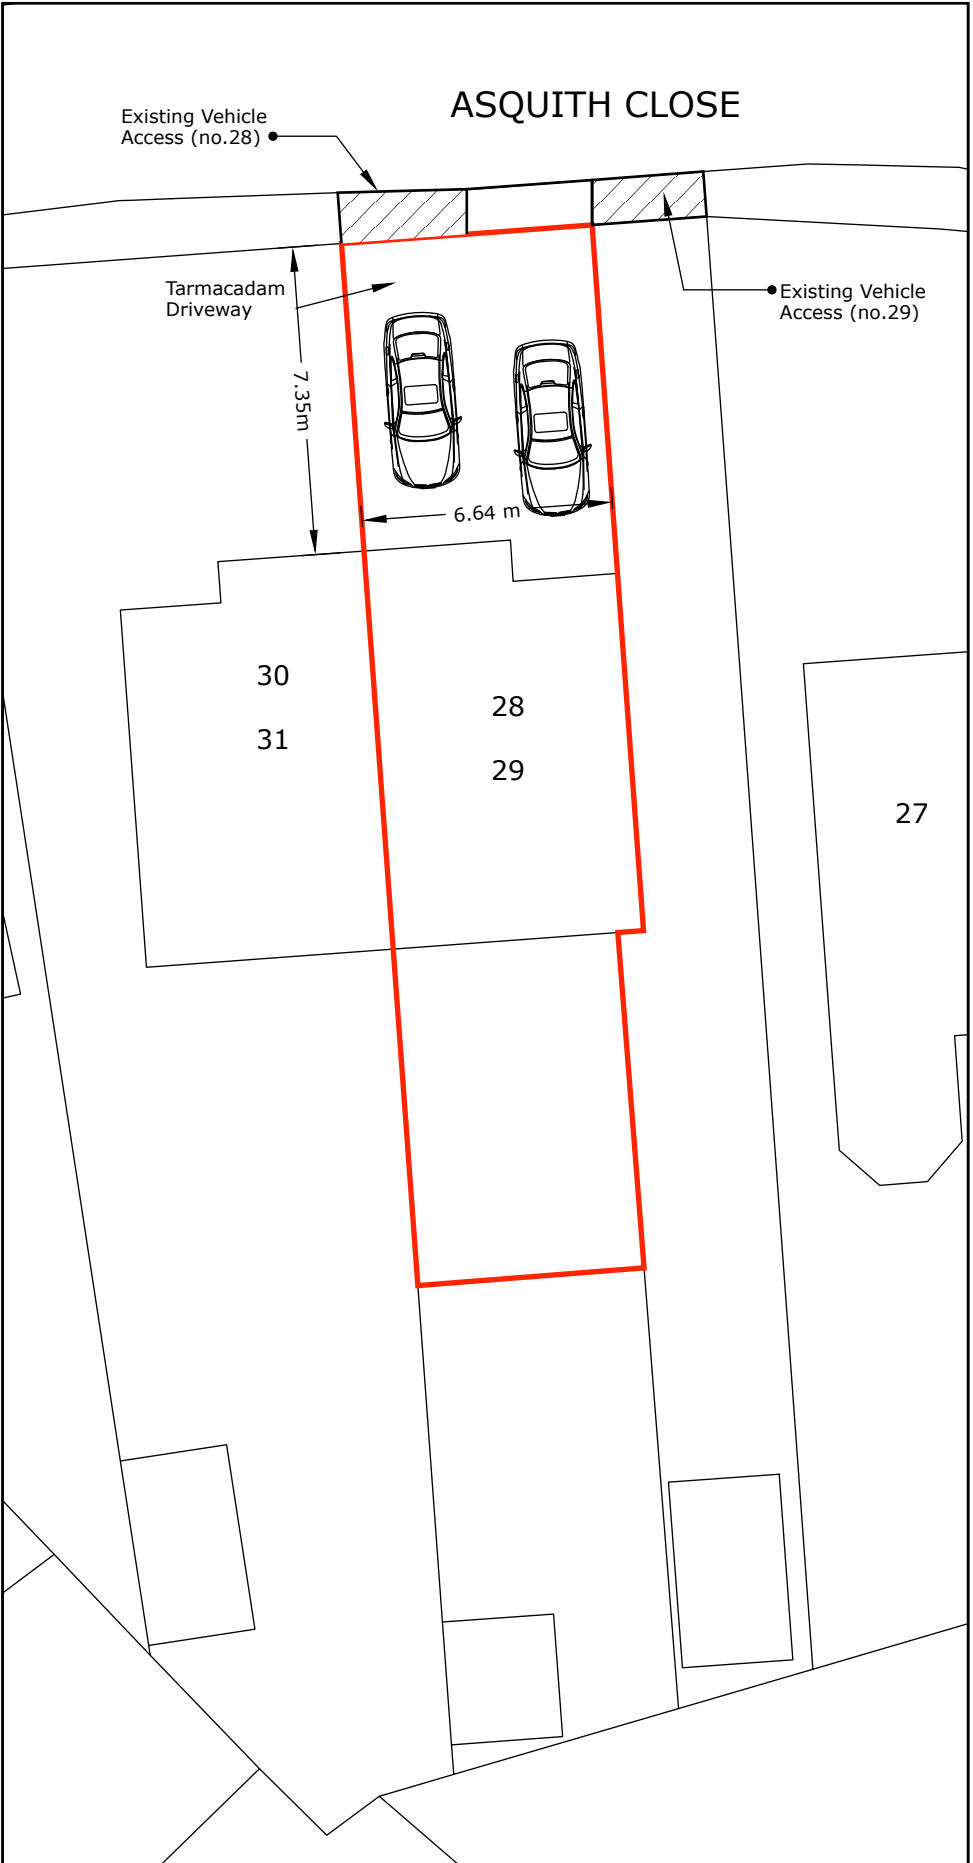

Proposed Block Plan 1: 200

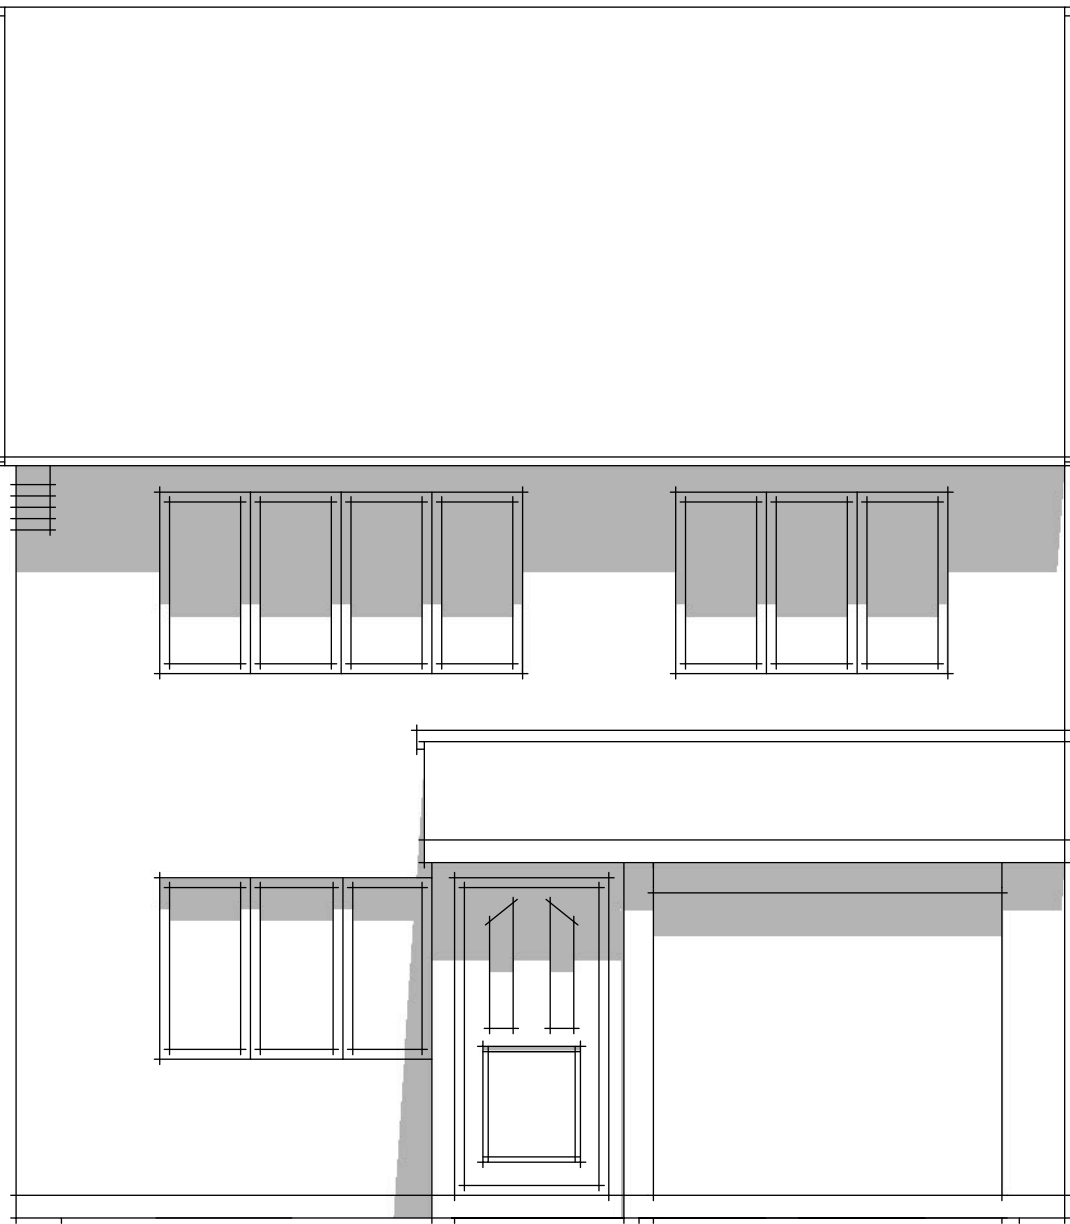


Existing Front Elevation 1: 50

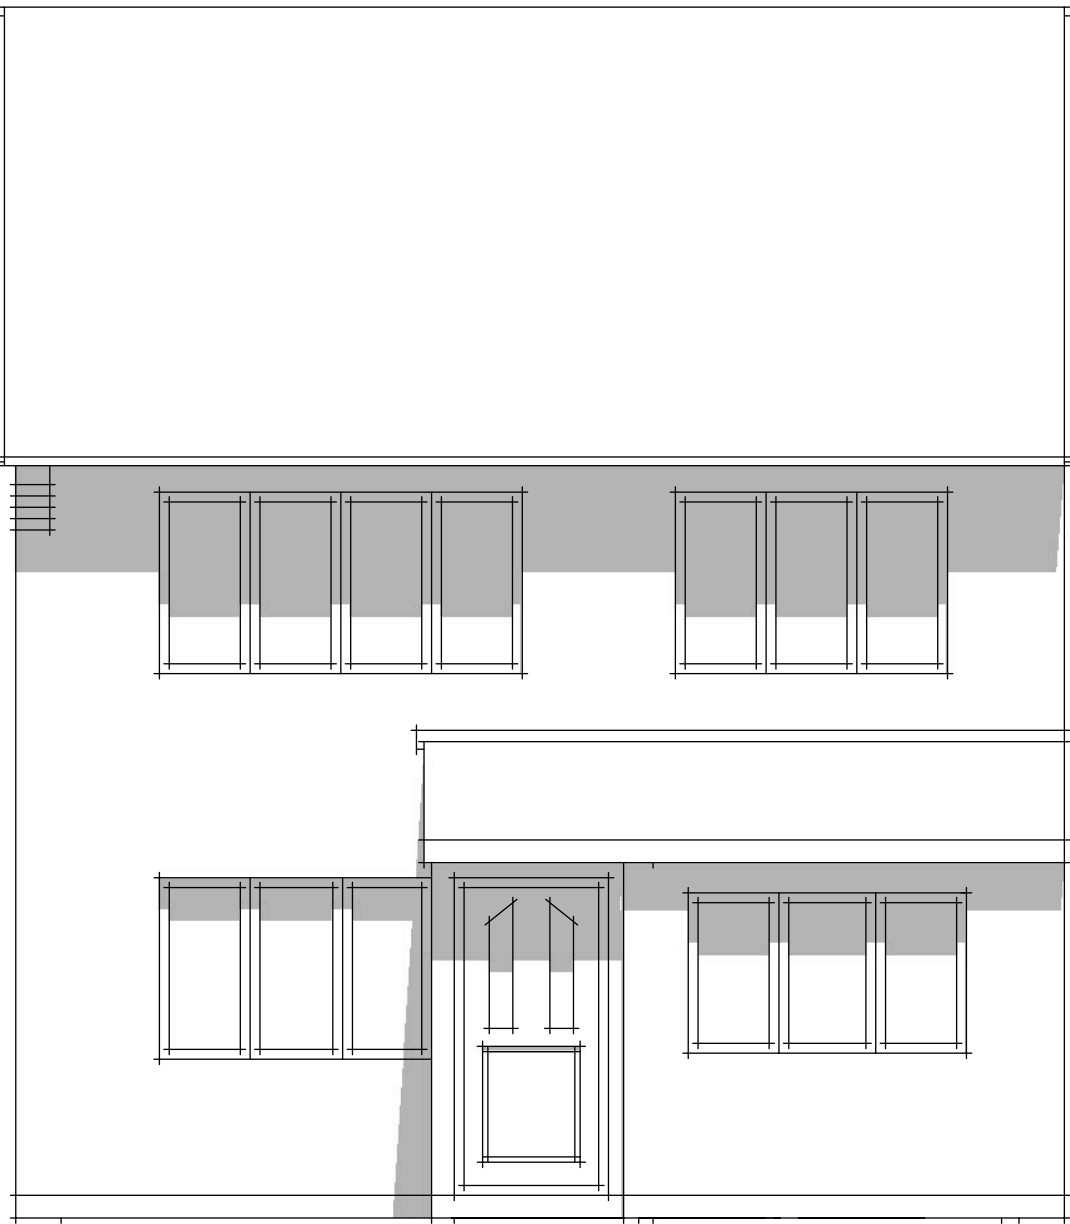


Proposed Front Elevation 1: 50




Existing/Proposed Side Elevation 1: 50

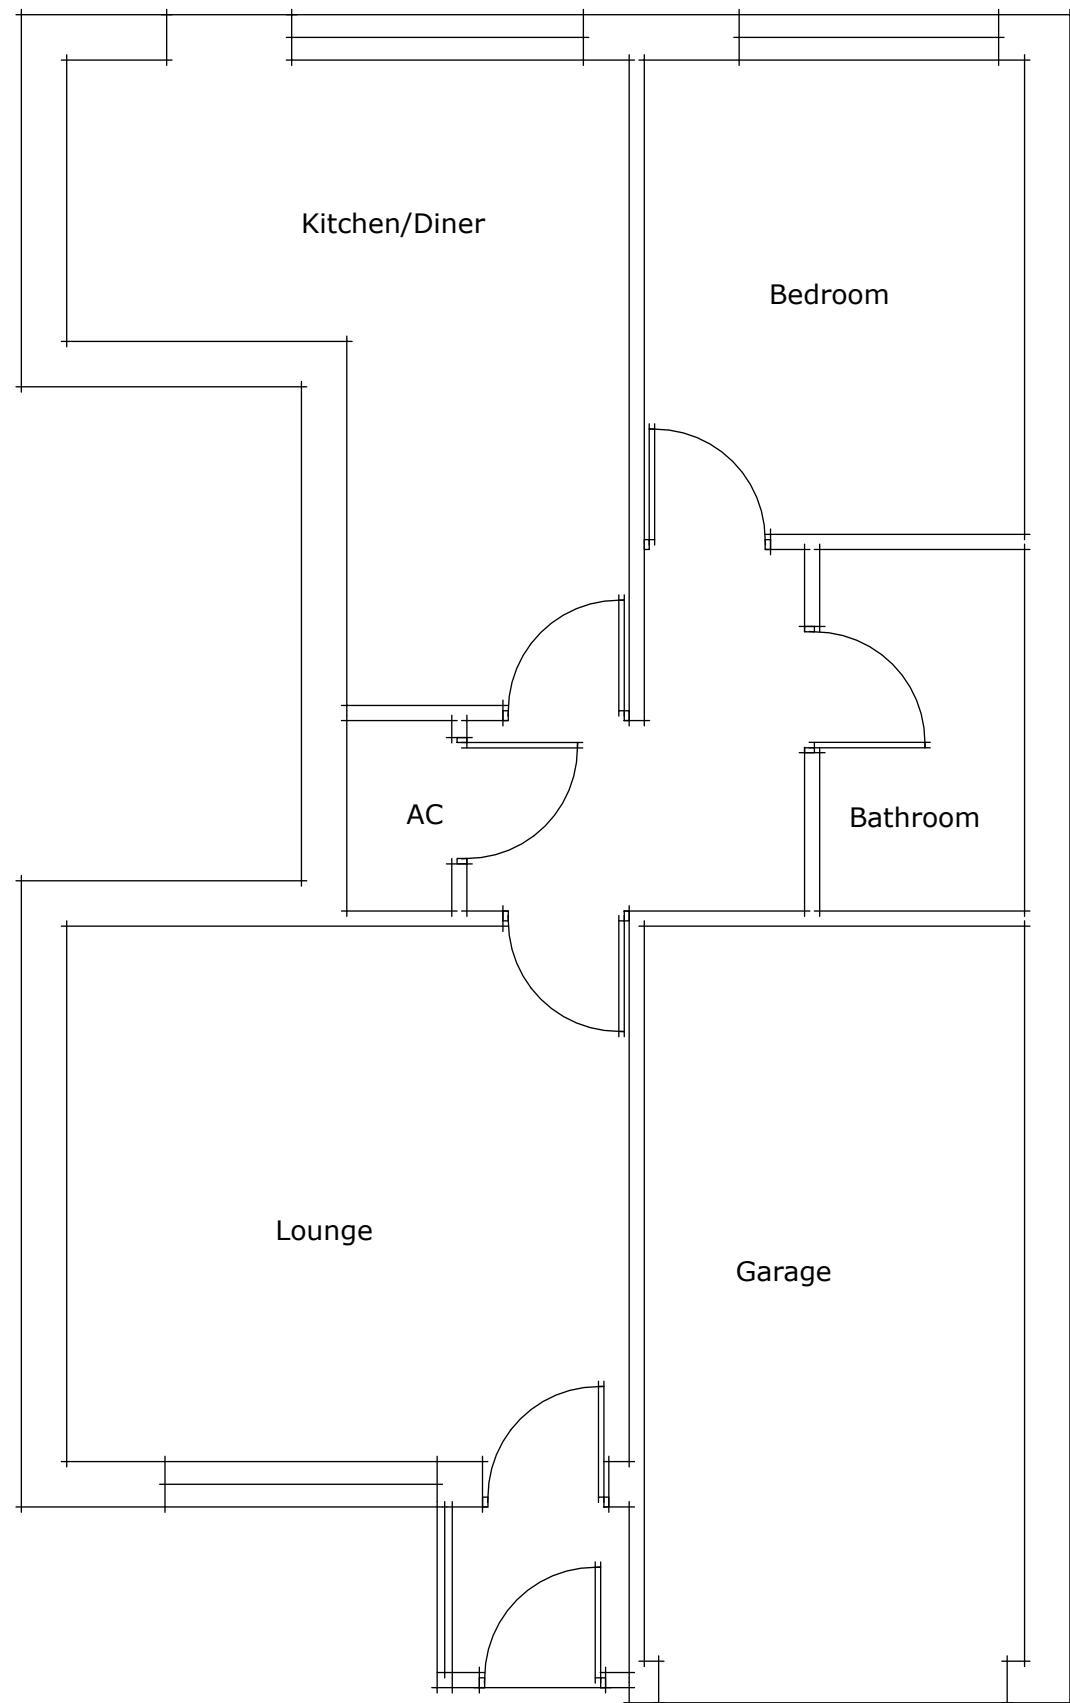


Existing Ground Floor 1: 50

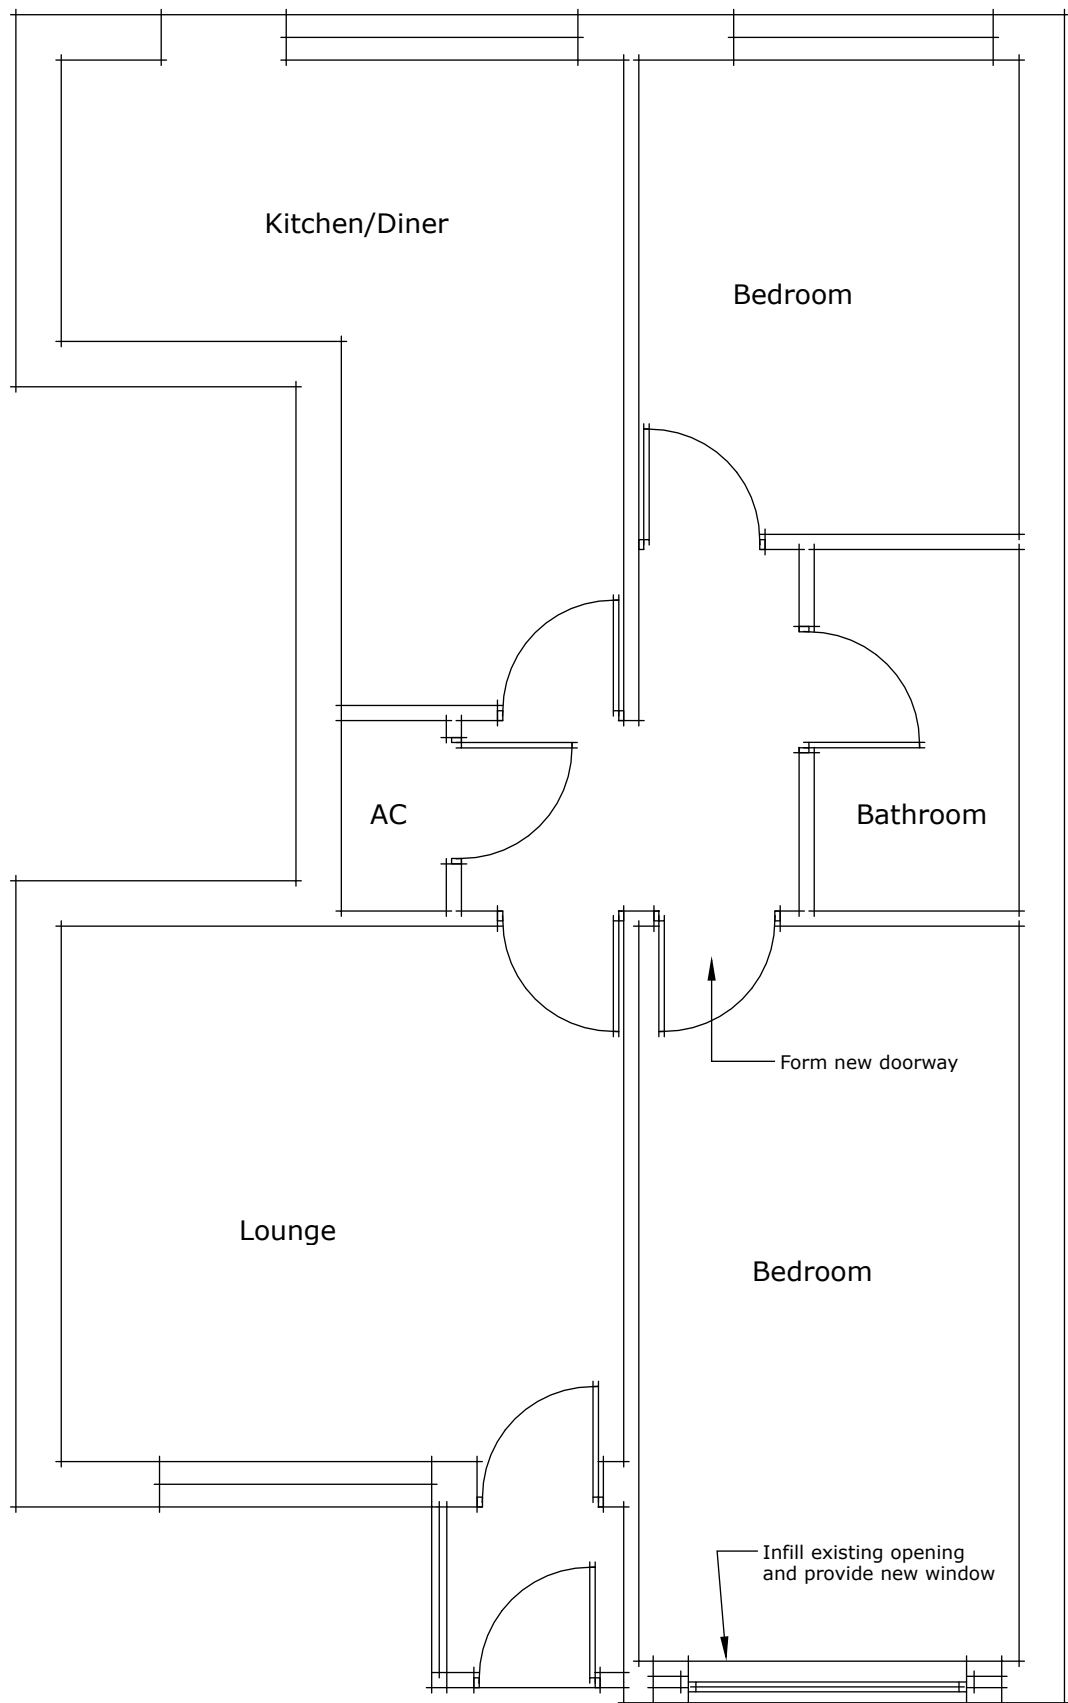

Proposed Ground Floor 1: 50

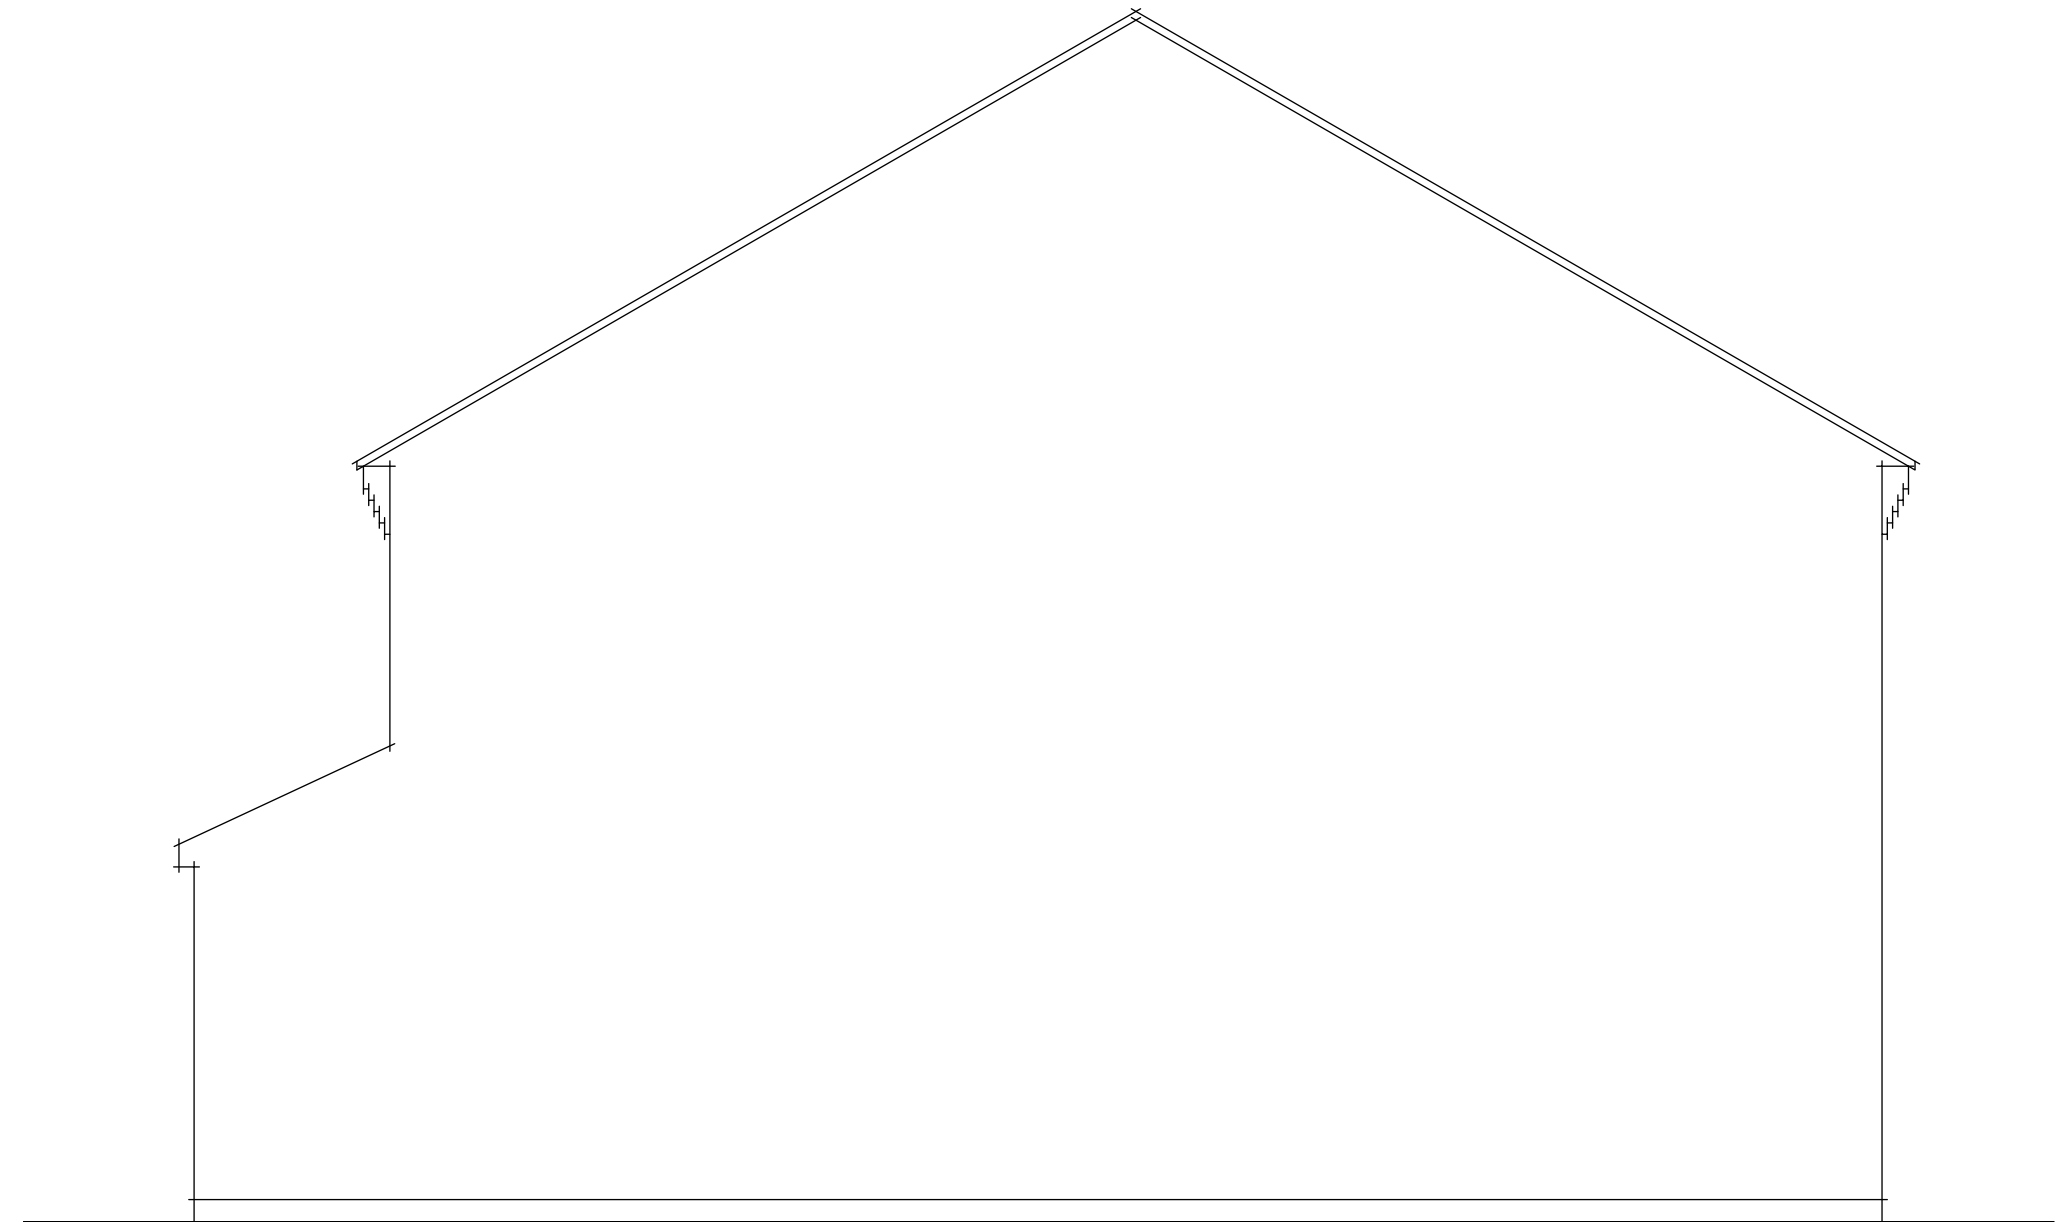

Existing/Proposed Side Elevation 1: 50

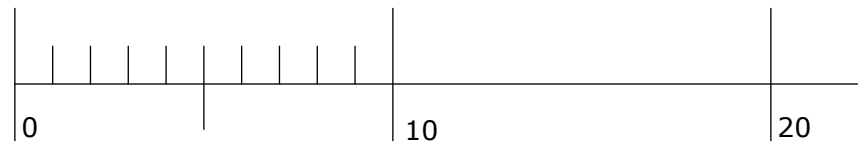

Rev.	Date	Remark
-	-	-

Site Address

28 Asquith Close
Biddulph
Stoke on Trent ST8 7LN

Project

Garage Conversion

Scale : As denoted @ A1 Paper

Drawing No. AC_28_01

Drawing Title : Location, Site
Survey & Proposed



47 Rockside Mow Cop ST7 4PG
Tel. 07889364105
Email phil@philipkelsall.co.uk