




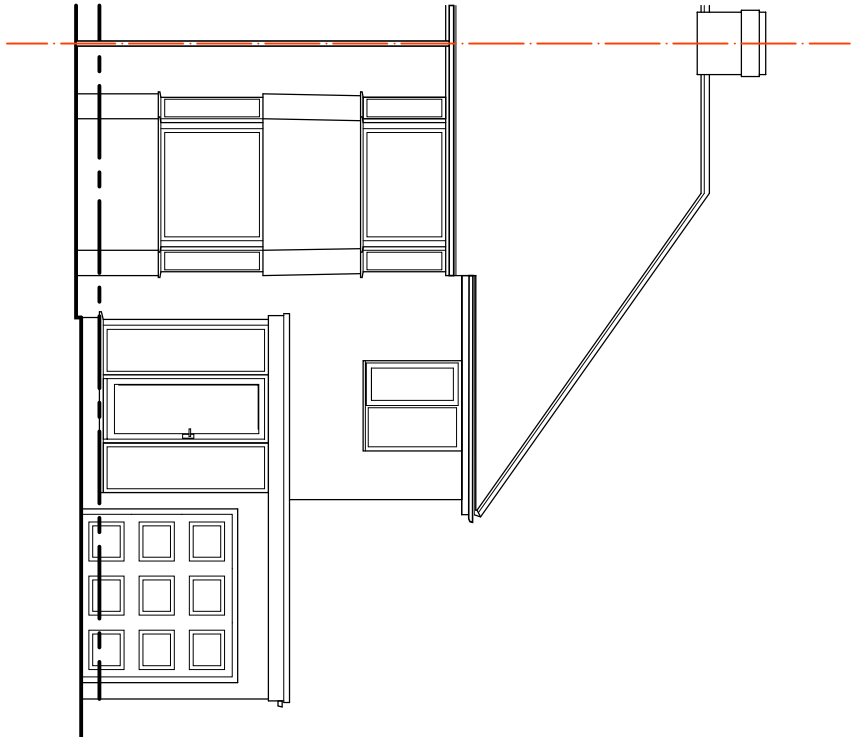


Existing Front Elevation

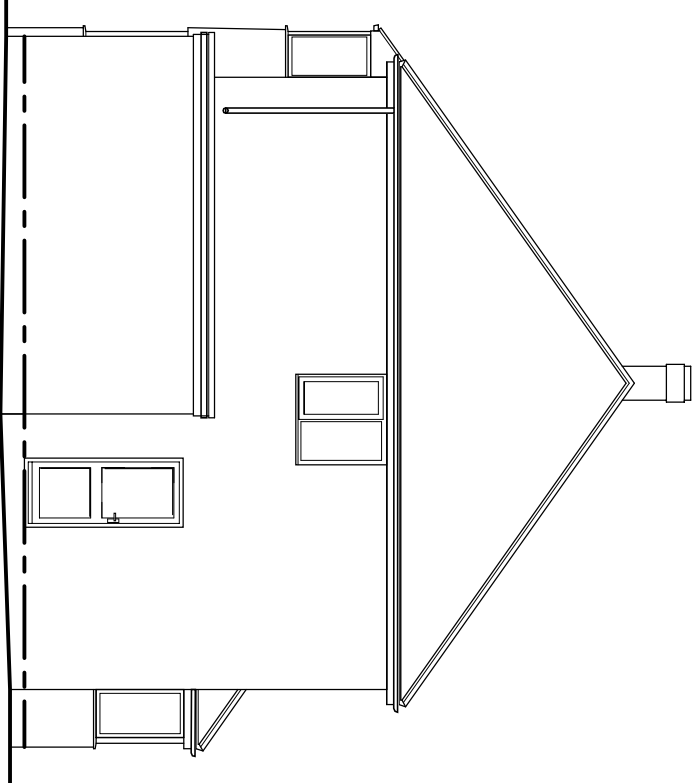


Existing Side Elevation

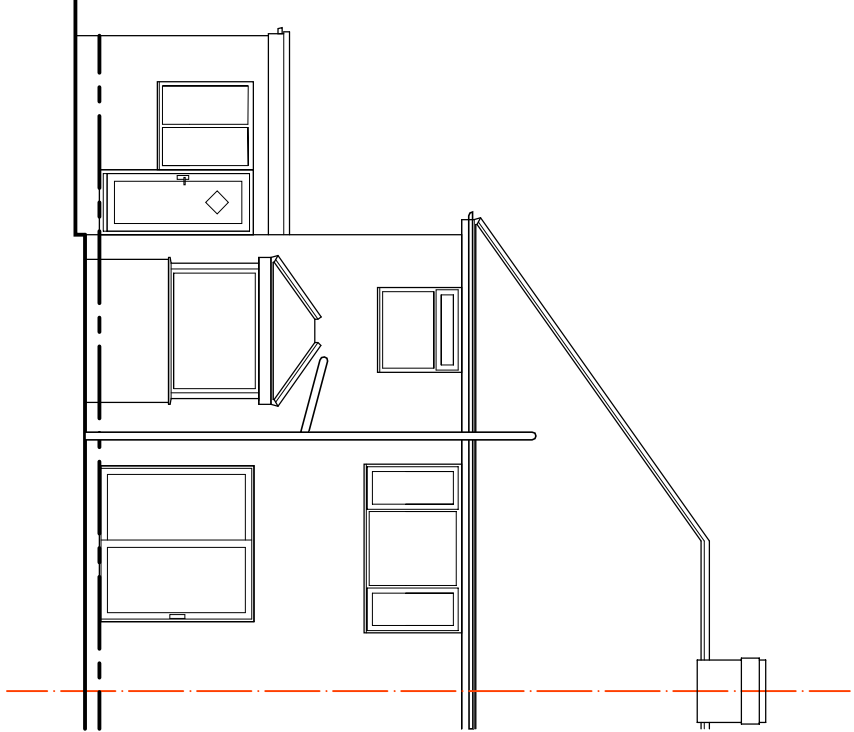





Existing Rear Elevation

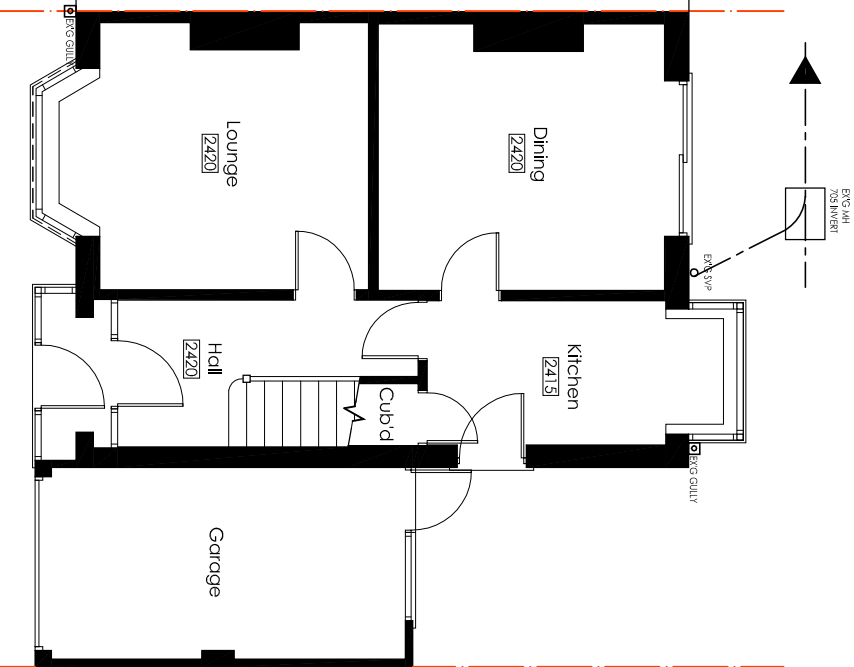


Existing Ground Floor Plan

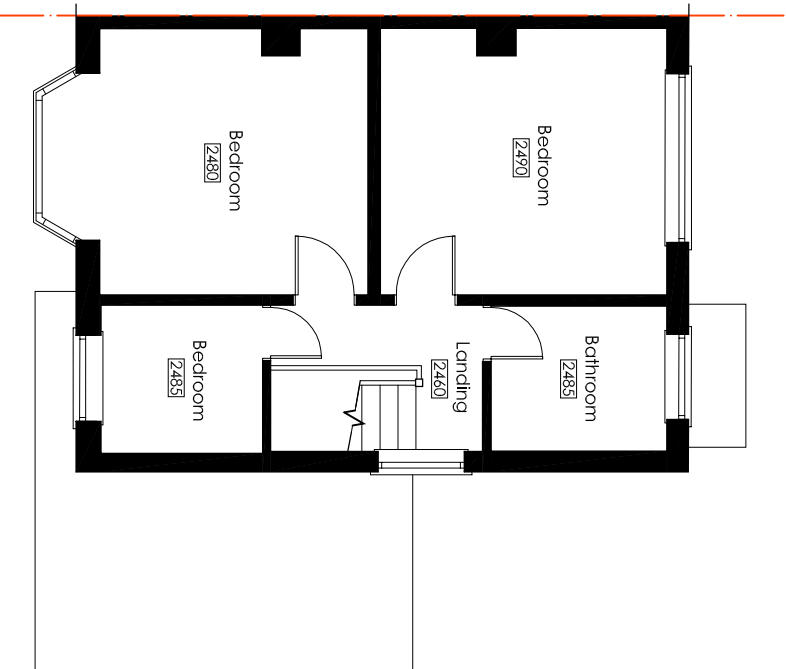


Existing First Floor Plan

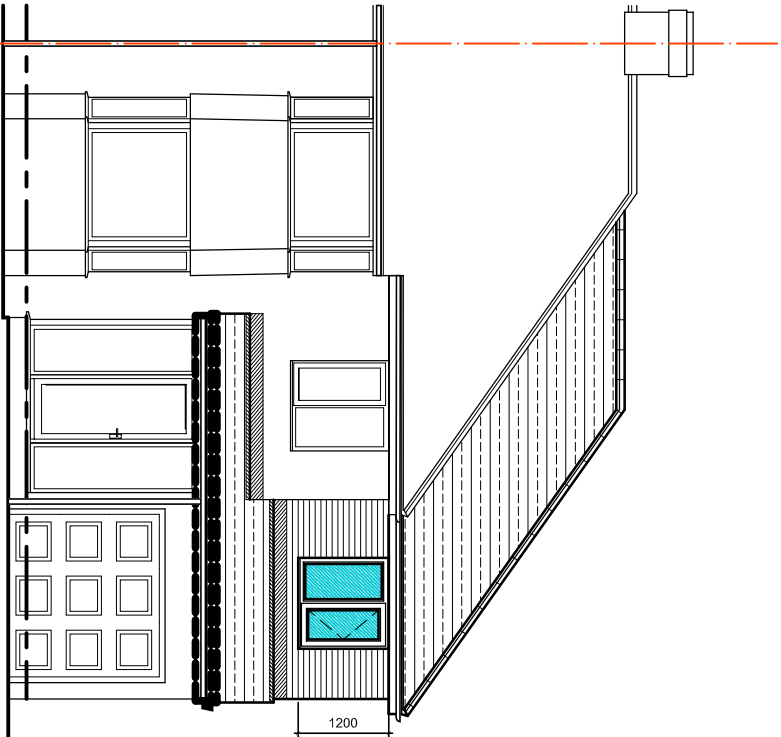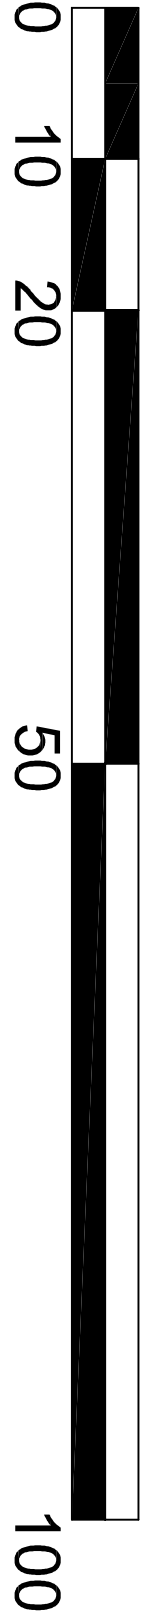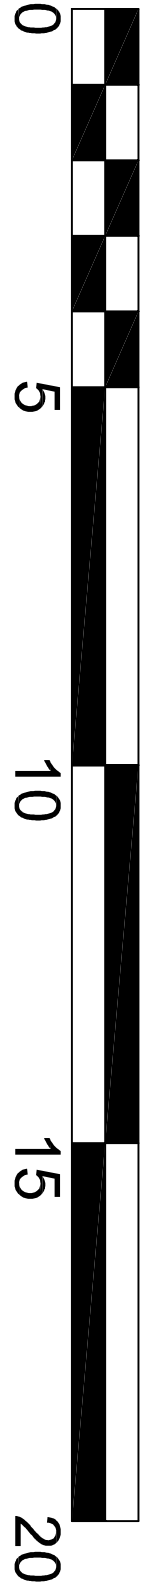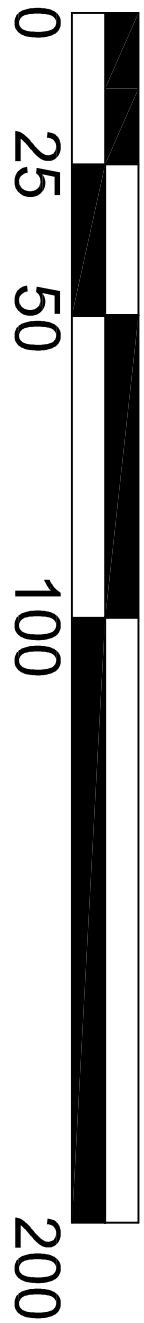


Proposed Front Elevation

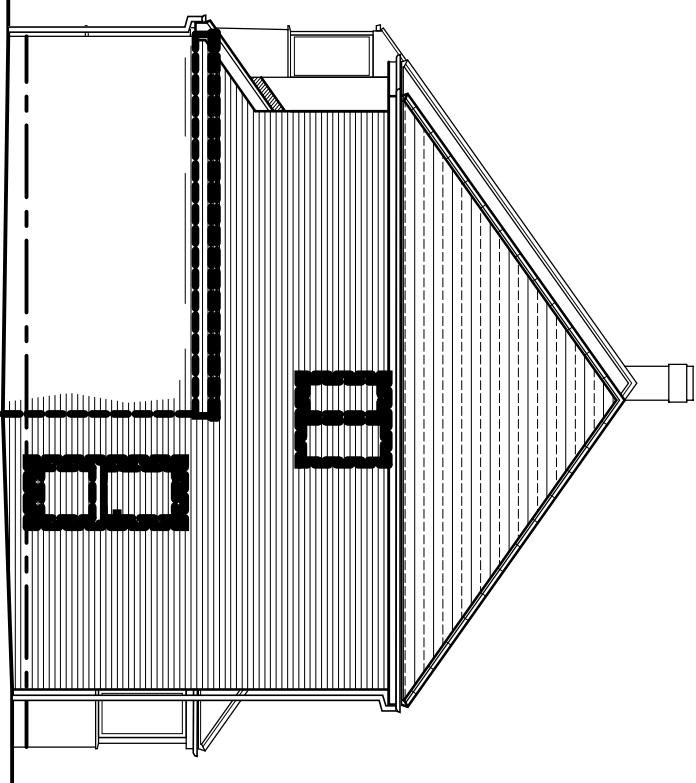


Proposed Side Elevation

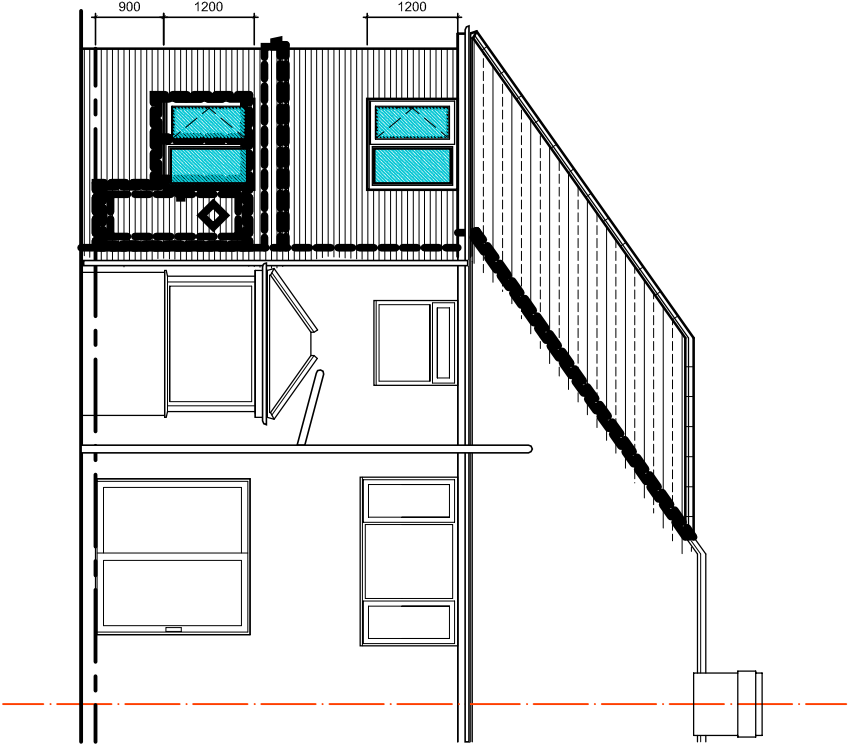

Proposed Rear Elevation

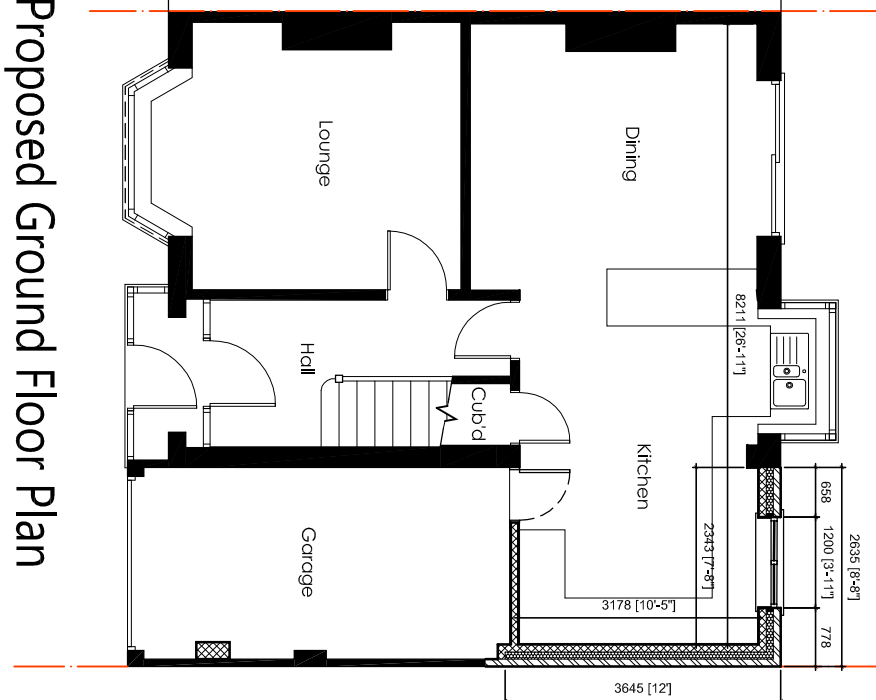

Proposed Ground Floor Plan

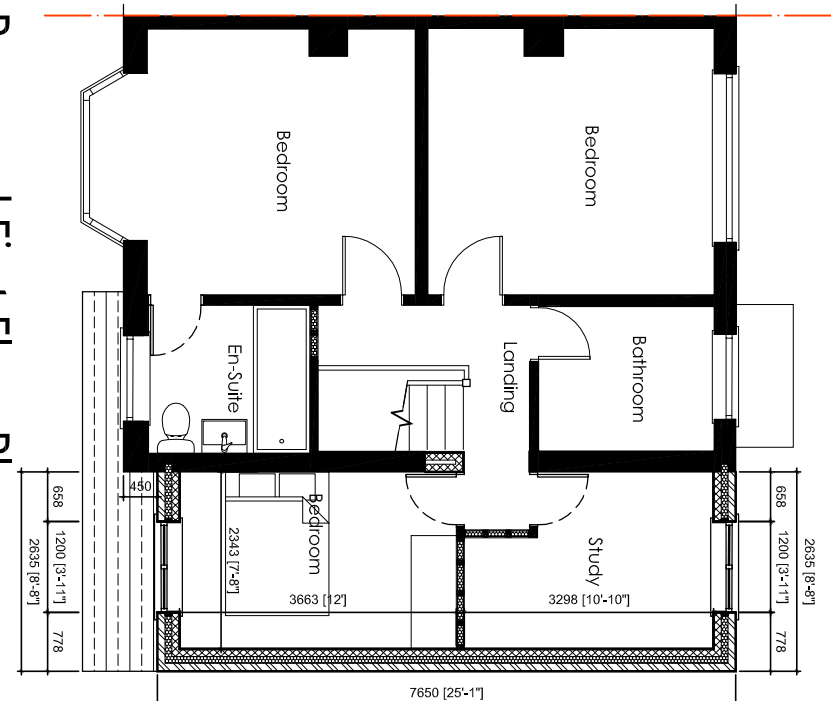

Proposed First Floor Plan


SCALE BAR 1:1250

SCALE BAR 1:100


SCALE BAR 1:500



Block Plan 1:500

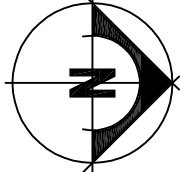

Location Plan 1:1250

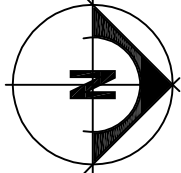

Site:		112 Heath Ave, Werrington, Stoke-on-Trent, Staffordshire, United Kingdom. ST9 0HU	
Project:		Proposed two-storey extension to side to form additional Bedroom, Kitchen and WC.	
Date:	January 2022	Scale @ A1:	1:100
Drawing No:	1/74/21	Drawing Title:	Planning Drawing
Dimensions only are to be taken from this drawing. All contractors must visit the site and be responsible for taking and checking all dimensions relative to their work. To be read in conjunction with other specialist drawings and documentation.		Revision:	