



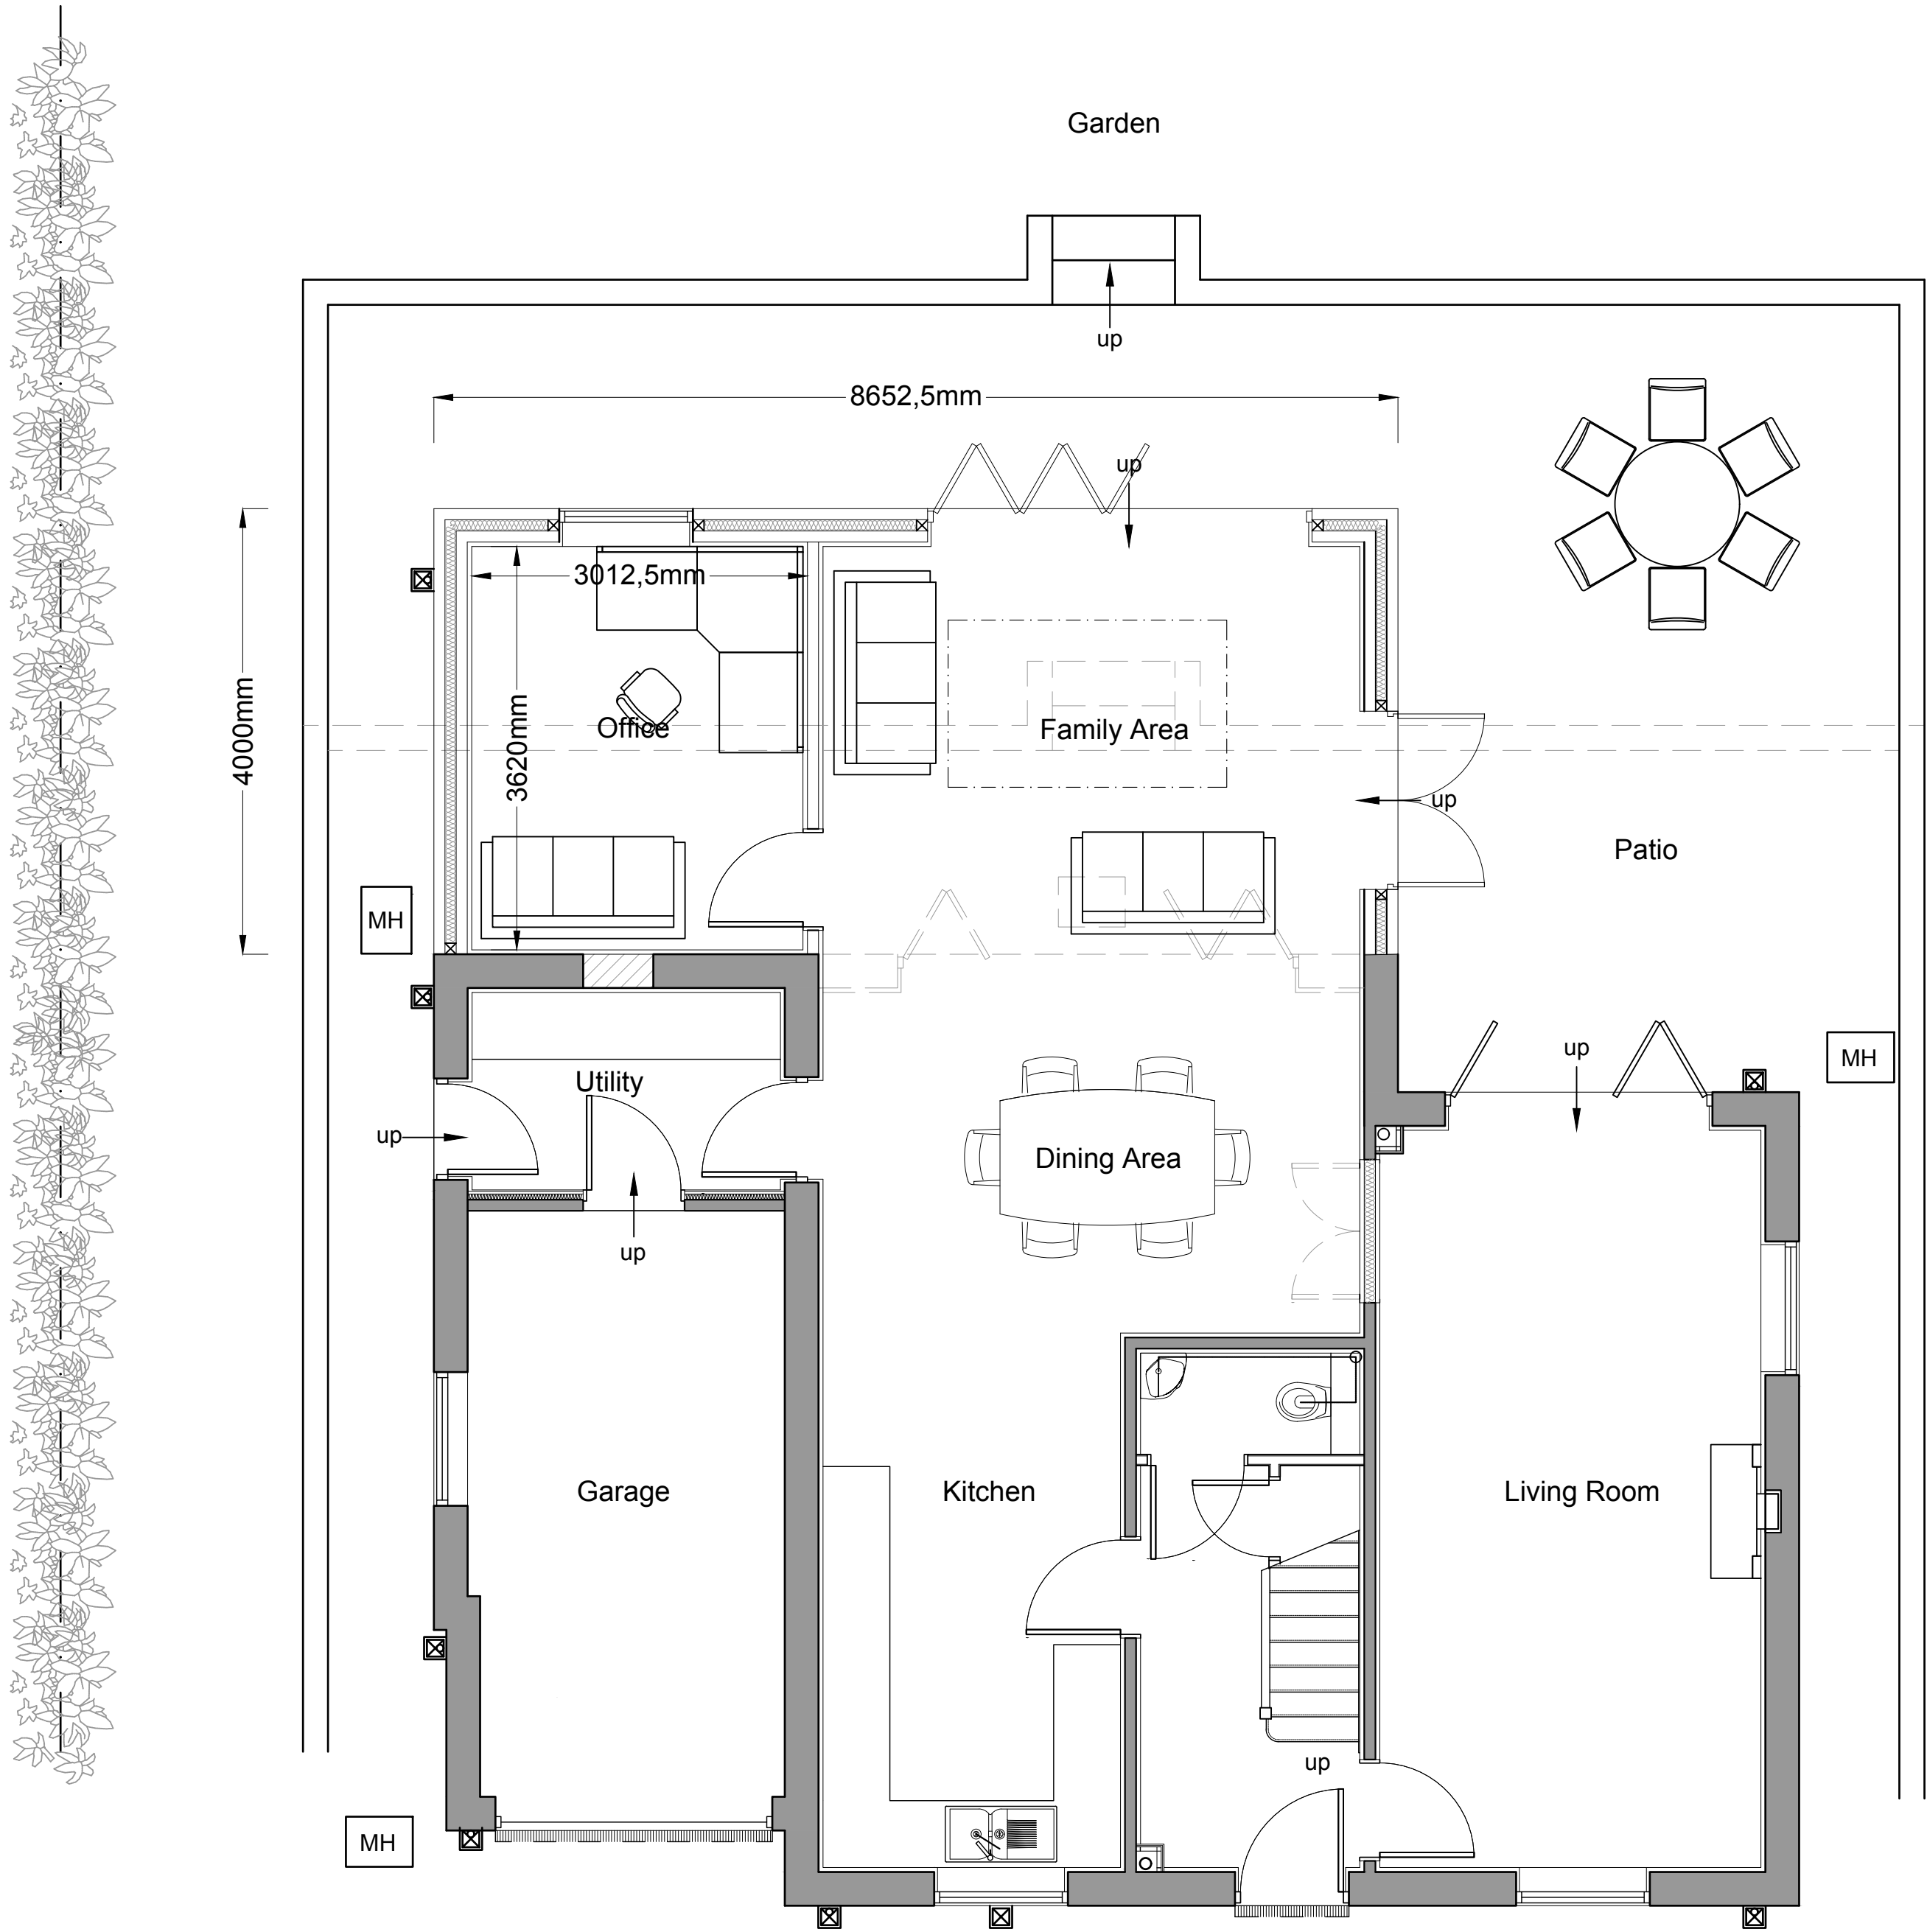

PROPOSED GROUND FLOOR PLAN

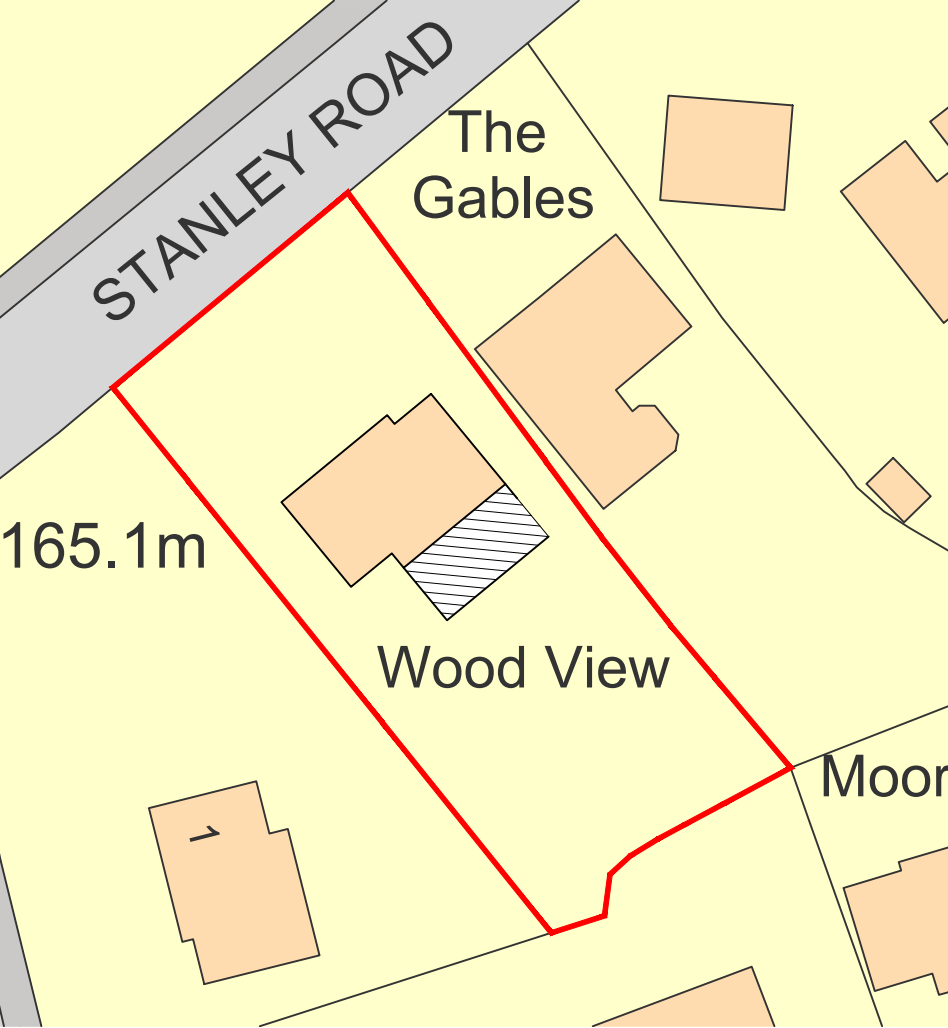

PROPOSED SITE PLAN - 1:500



PROPOSED LOCATION PLAN - 1:1250



4 Ridge House, Ridge House Drive, Festival Park, S.O.T. ST1 5SJ
Office 01782 216912 WWW.FOREFRONTDC.COM

CLIENT

MR & MRS LOTON

PROJECT

Proposed single storey rear extension forming Family Room and Office at Wood View, Stanley Road, Stockton Brook, Staffordshire. ST9 9LL

TITLE

Proposed Floor Plans and Location Plans
Crown copyright and Ordnance Survey 0100031673

SCALE

1:50 @ A1

DRG NO.

21-137-03

DRAWN

ATG

DATE

15 / 11 / 21

REV.

A

DESCRIPTION

Depth reduced/
side elevation amended

DATE

02-02-22