


- NOTES
- 07 Structural opening to be formed
 - External works
 - 10 Existing doors and windows to be painted in Daylesford Green- Facia & Eaves boards
 - 11 Existing gutters and RWP in poor condition to be replaced
 - 12 Proposed timber window
 - Proposed demolition works

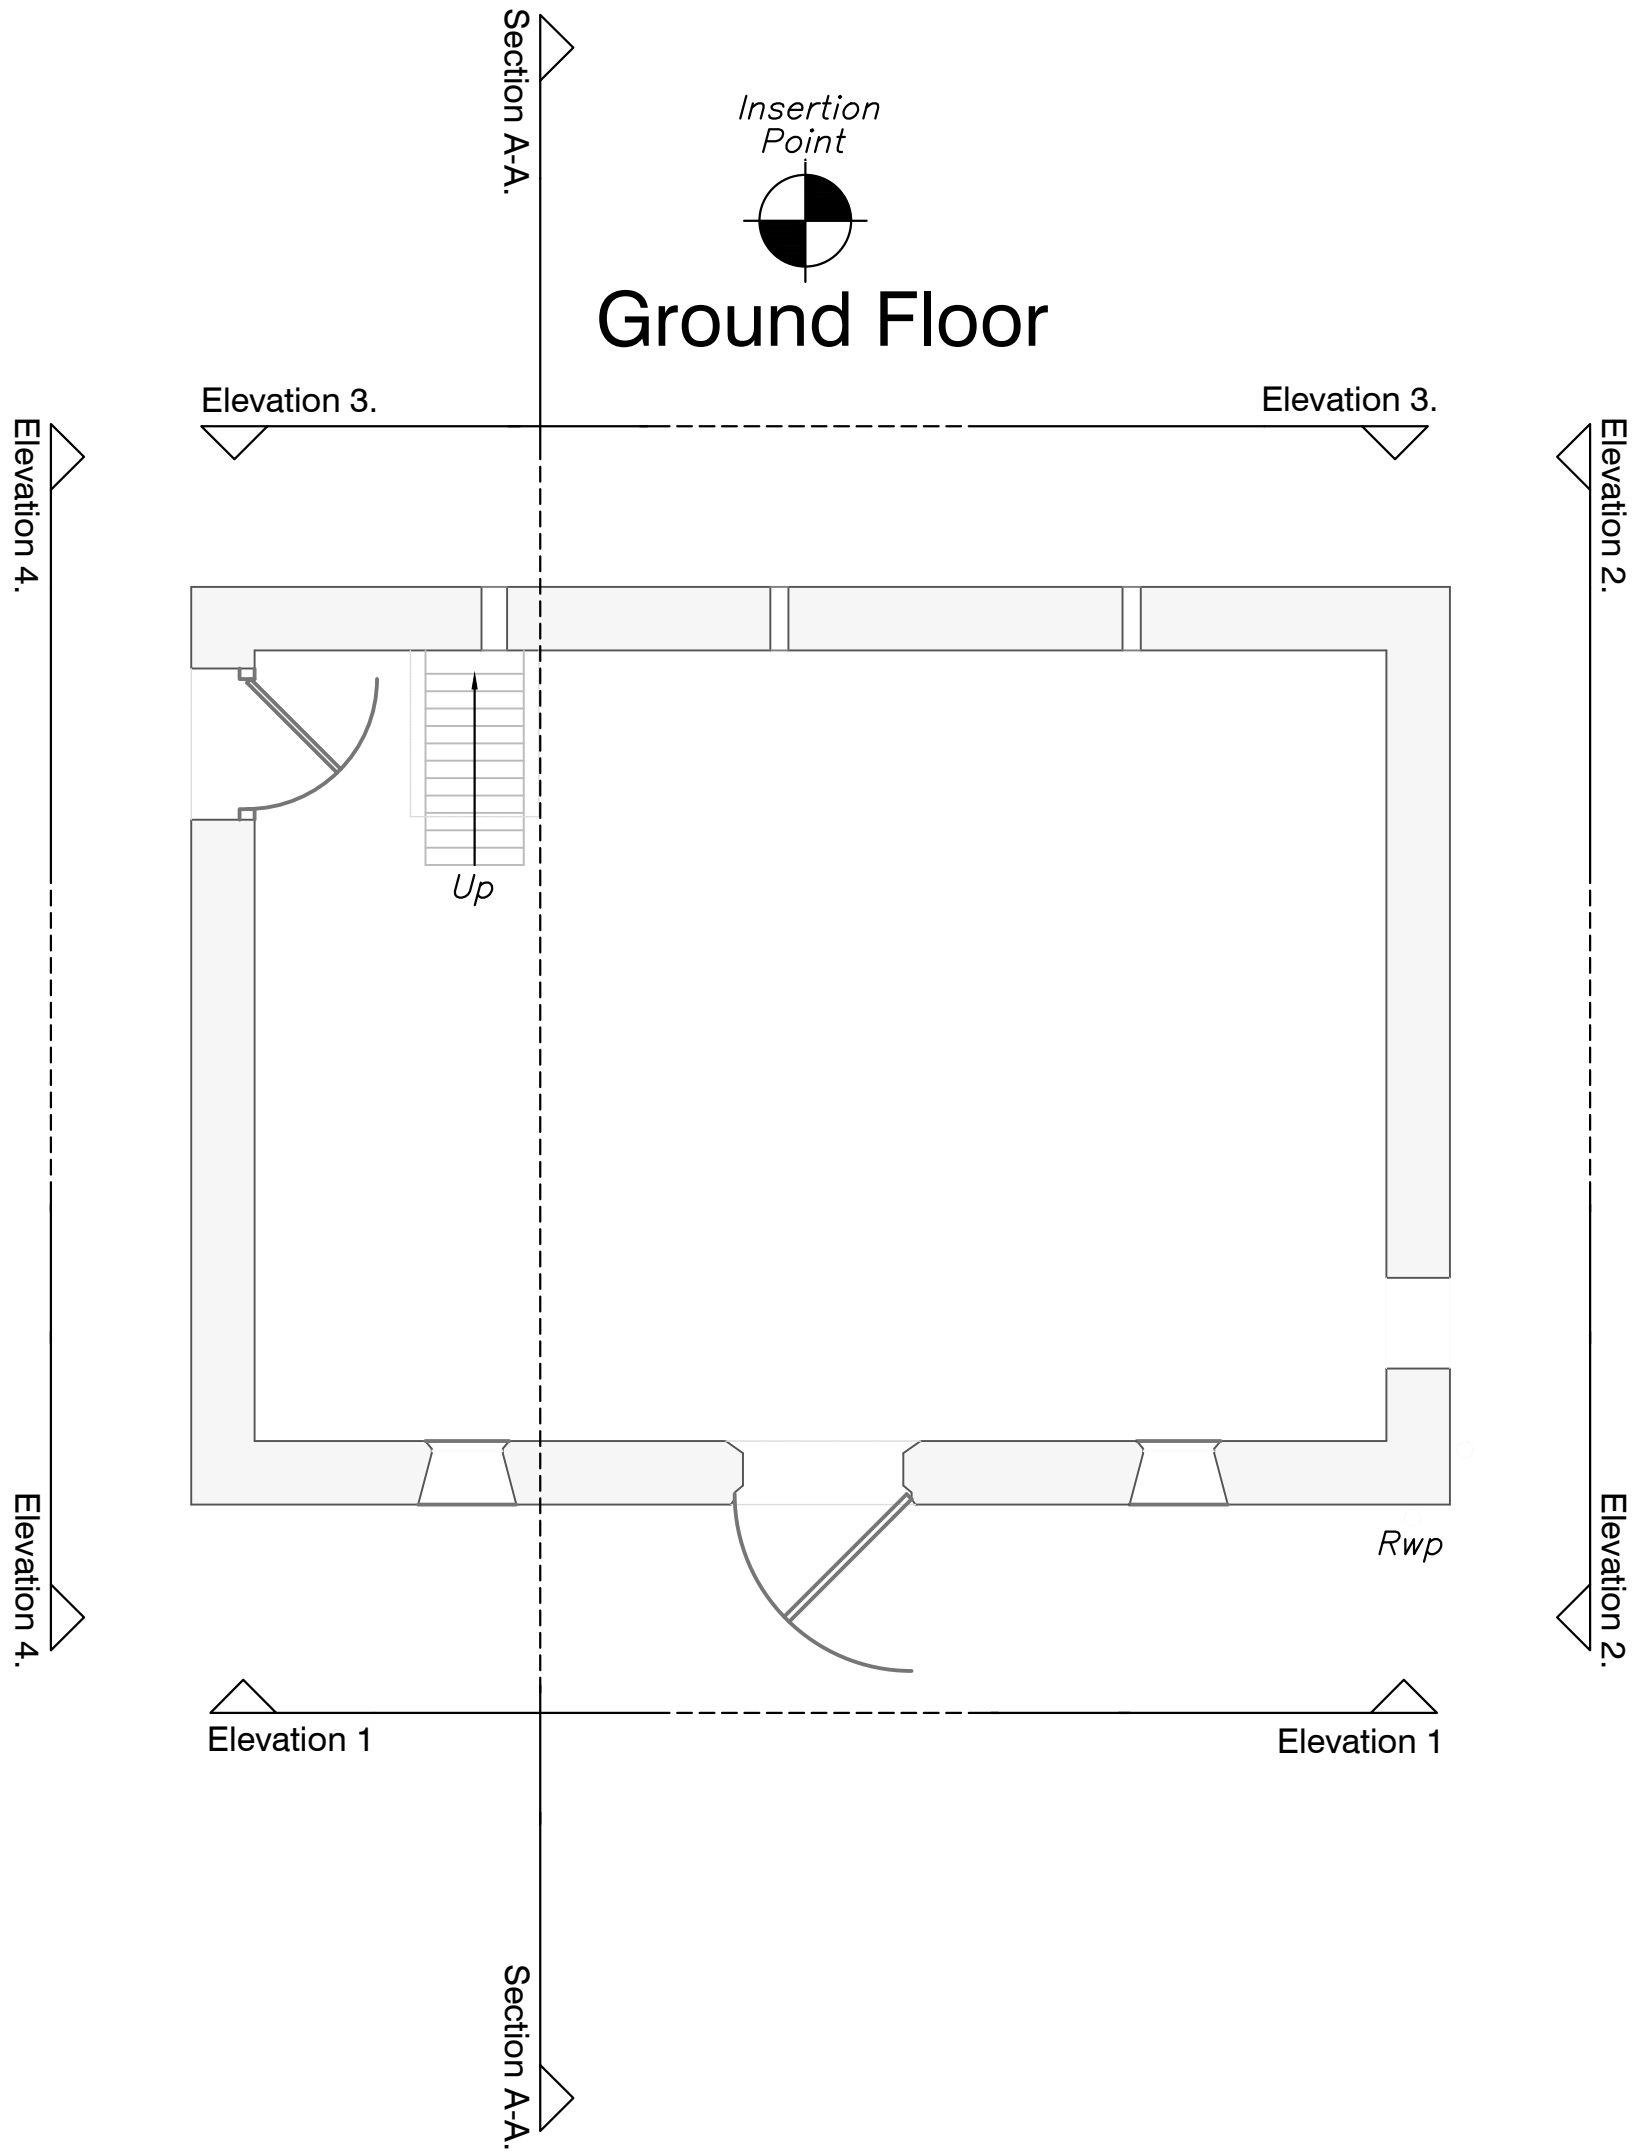

01
Existing Ground Floor Plan 1:50

REV - A	13.10.2021
REVISION	DATE

THE BARN

EXISTING GROUND FLOOR PLAN
1690.04_110_01

STATUS: Issued for Tender
DATE: October 2021
SCALE: 1:50 @ A1

DRAWN: AG
CHECKED: AC

CLIENT: daylesford
ORGANIC FARM GLOUCESTERSHIRE

The Barn, Farley, Staffordshire ST10 3BQ