


- NOTES
- 07 Structural opening to be formed
- External works
- 10 Existing doors and windows to be painted in Daylesford Green- Facia & Eaves boards
 - 11 Existing gutters and RWP in poor condition to be replaced
 - 12 Proposed timber window
- Proposed demolition works

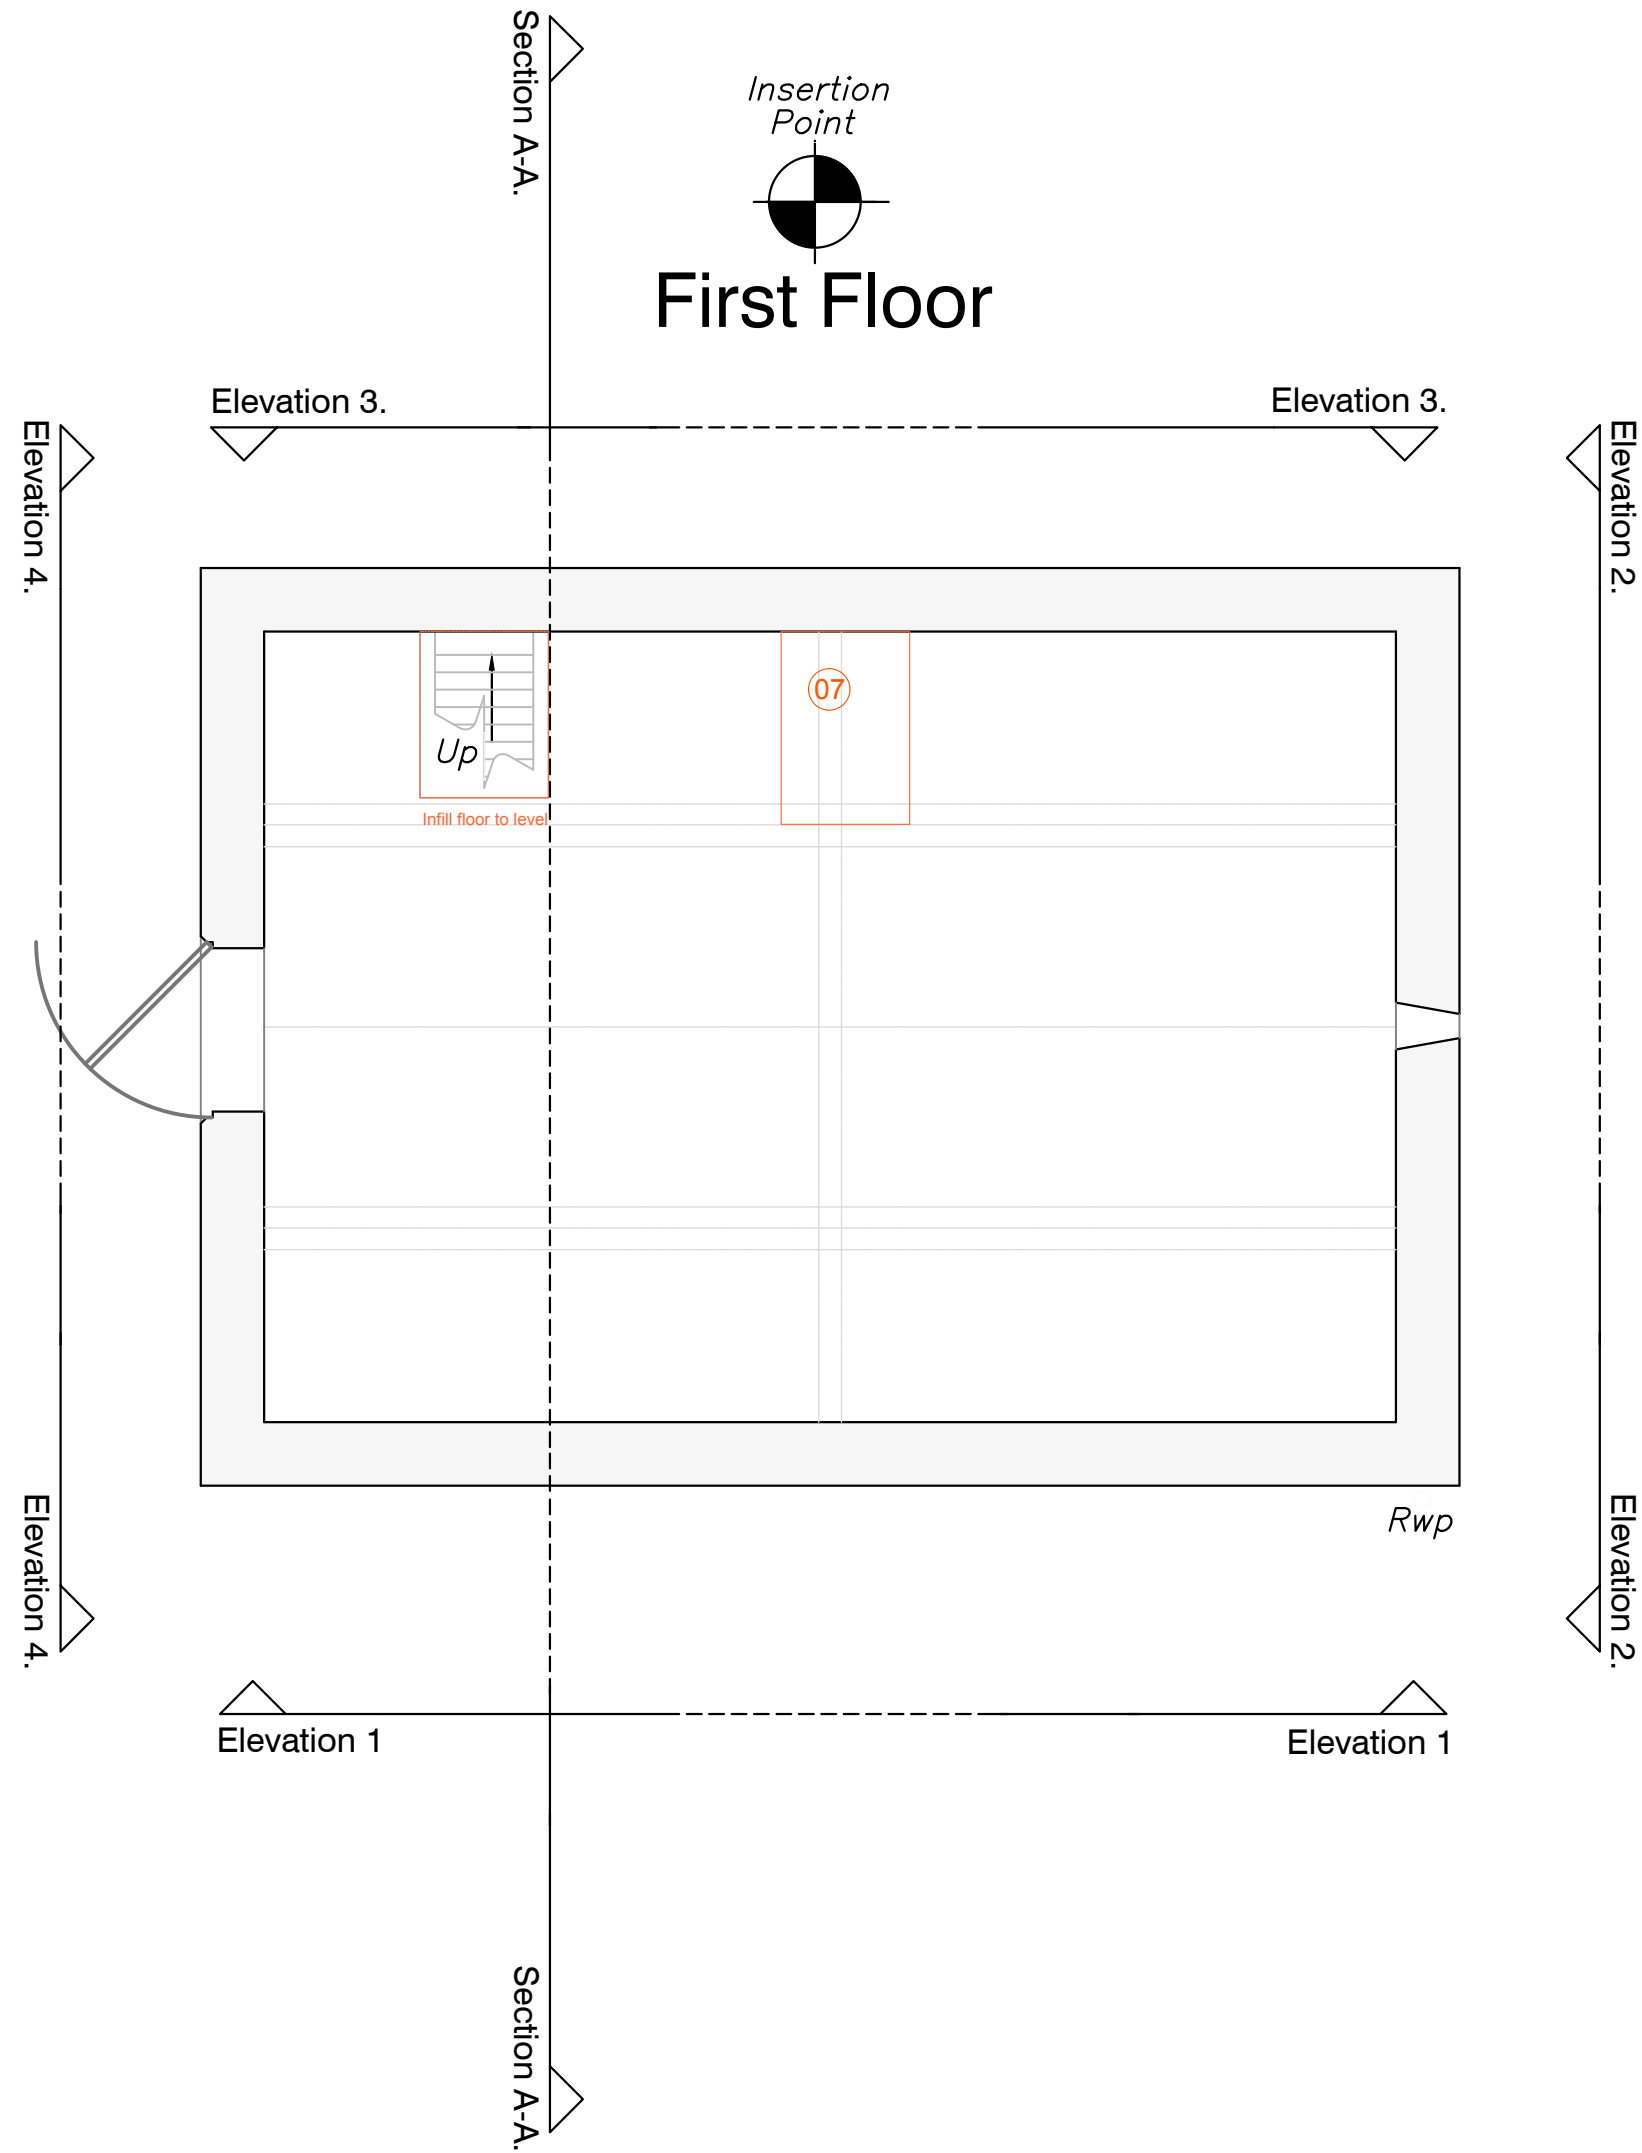

02
Existing First Floor Plan 1:50

REV - A	13.10.2021
REVISION	DATE

THE BARN

EXISTING FIRST FLOOR PLAN
1690.04_110_02

STATUS: Issued for Tender
DATE: October 2021
SCALE: 1:50 @ A1

DRAWN: AG
CHECKED: AC

CLIENT:
daylesford
ORGANIC FARM GLOUCESTERSHIRE

The Barn, Farley, Staffordshire ST10 3BQ