


- NOTES
- 07

Structural opening to be formed
- External works
- 10

Existing doors and windows to be painted in Daylesford Green- Facia & Eaves boards
- 11

Existing gutters and RWP in poor condition to be replaced
- 12

Proposed timber window
- Proposed demolition works

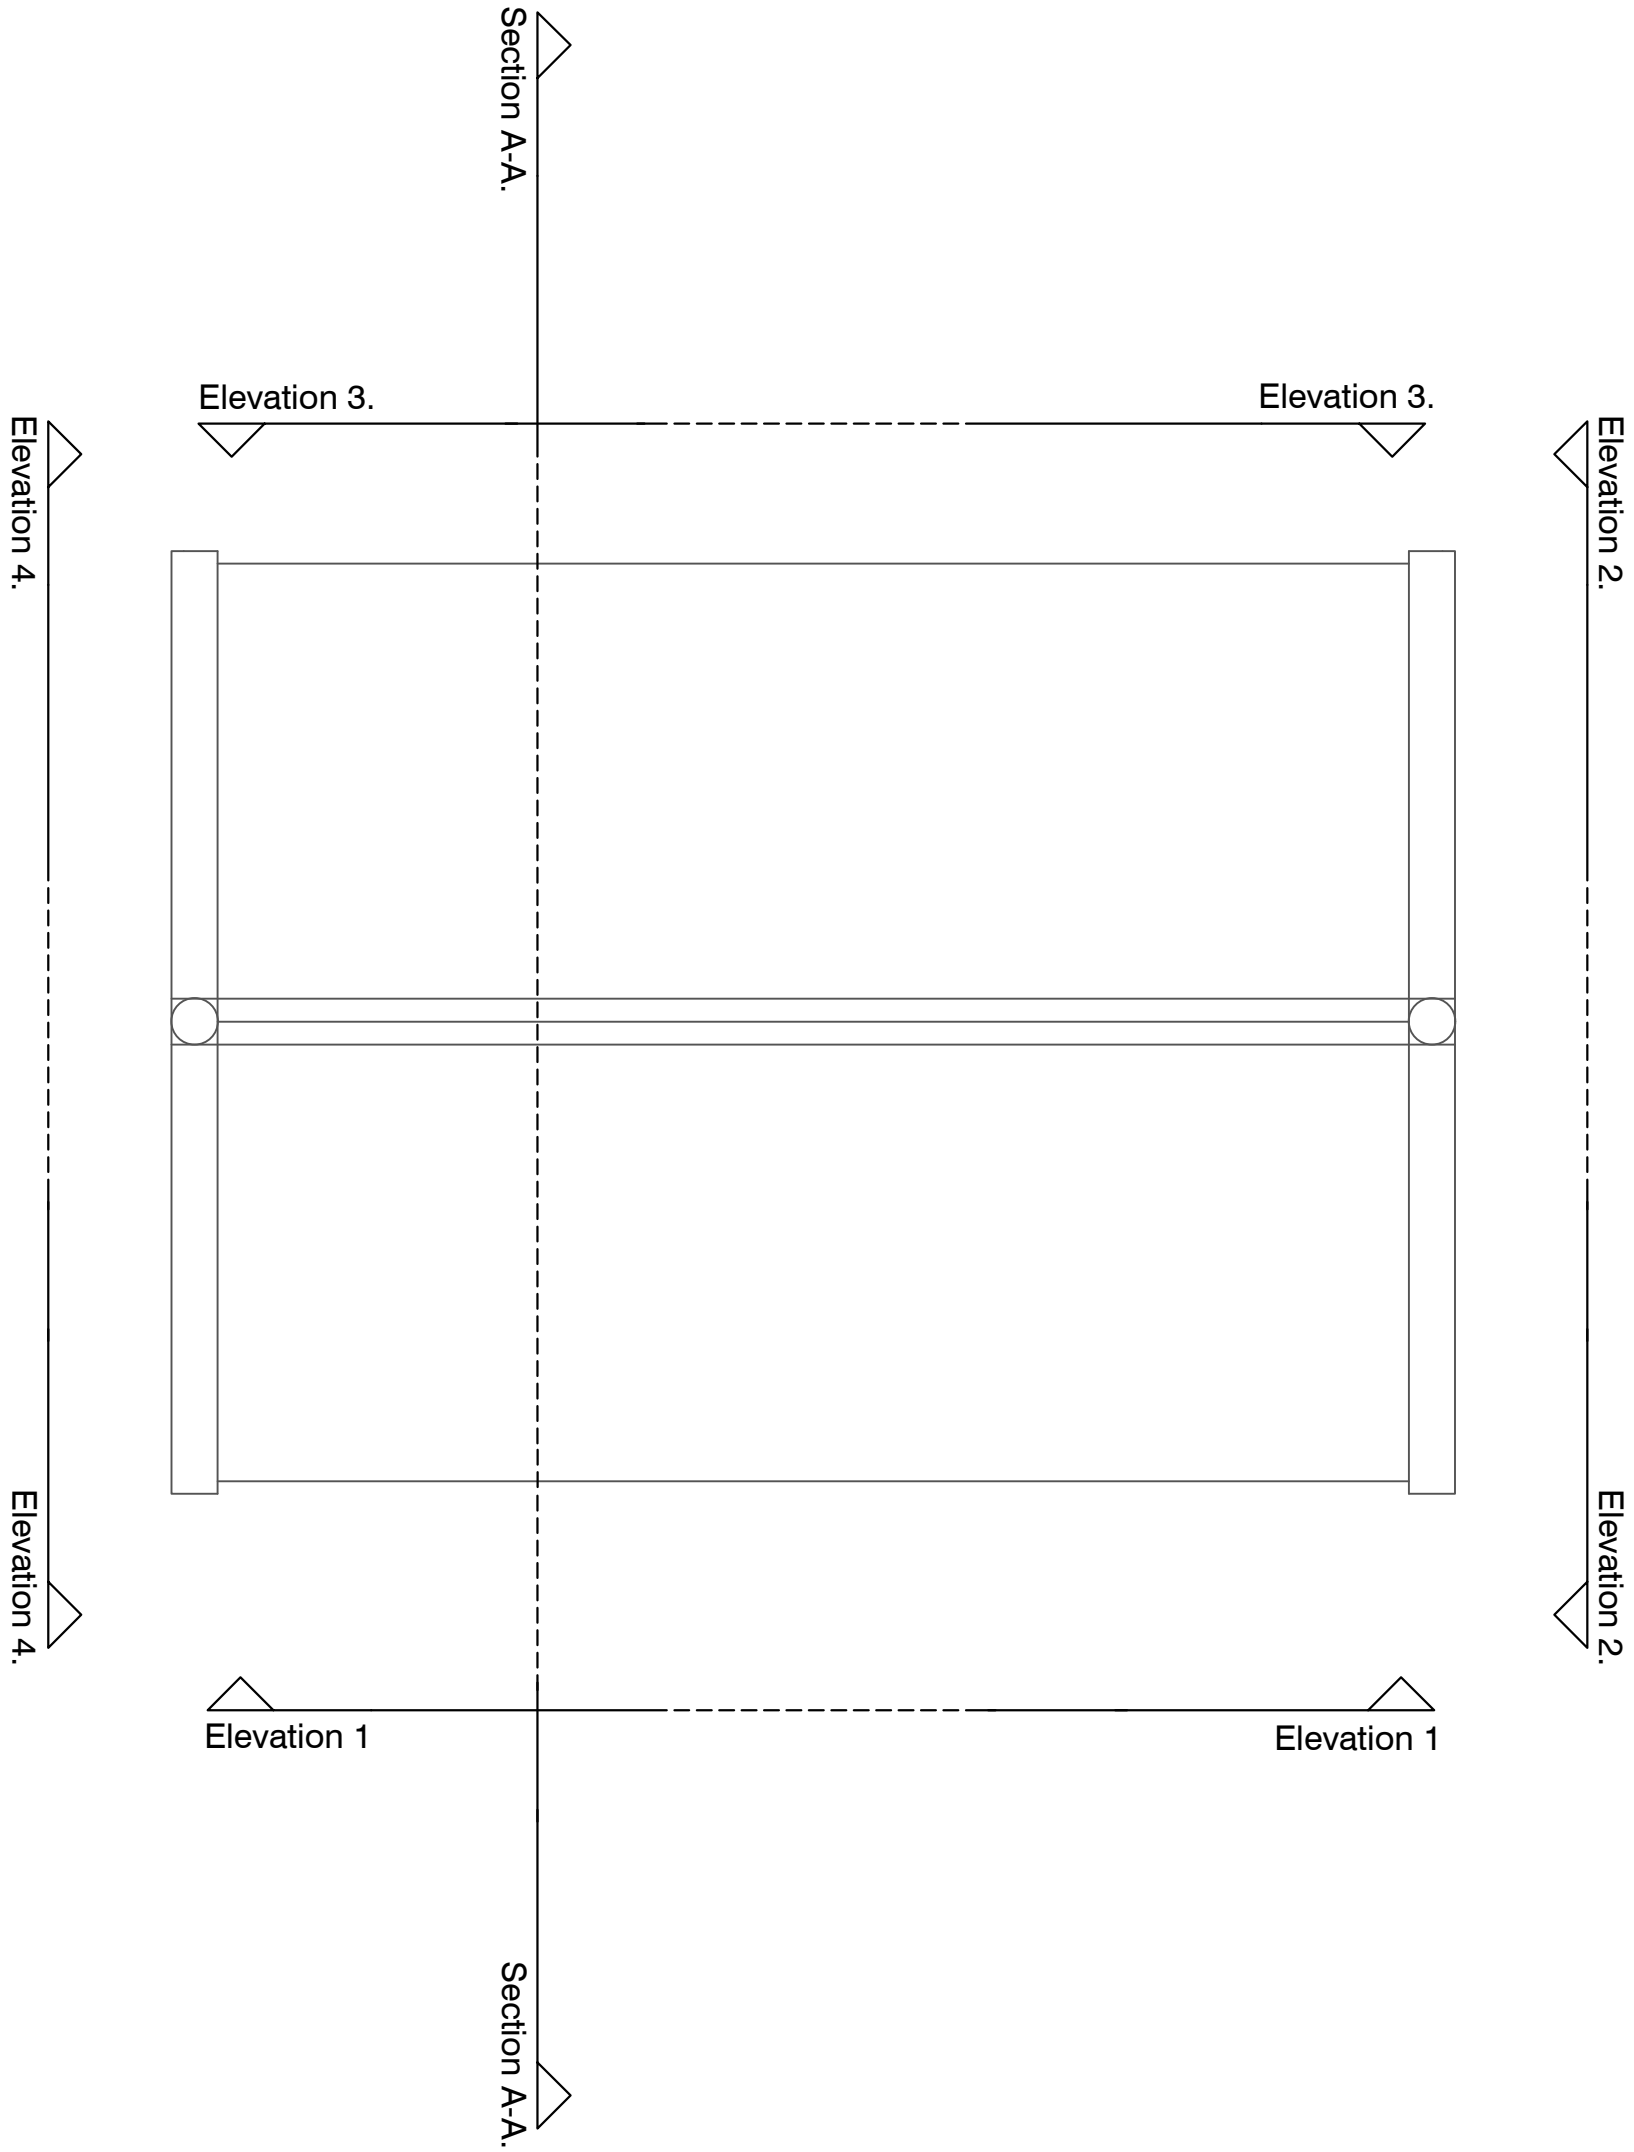

03

Existing Roof Plan

1:50

REV - A	13.10.2021
REVISION	DATE

THE BARN

EXISTING ROOF PLAN

1690.04_110_03

STATUS: Issued for Tender

DATE: October 2021

SCALE: 1:50 @ A1

DRAWN: AC

CHECKED: AC

CLIENT:

daylesford

ORGANIC FARM GLOUCESTERSHIRE

The Barn, Farley, Staffordshire ST10 3BQ