


- NOTES
- External works
- 10

Existing doors and windows to be painted in Daylesford Green- Facia & Eaves boards
- 11

Existing gutters and RWP in poor condition to be replaced
- 12

Proposed timber window
- 14

Glass behind existing door
- Proposed demolition works

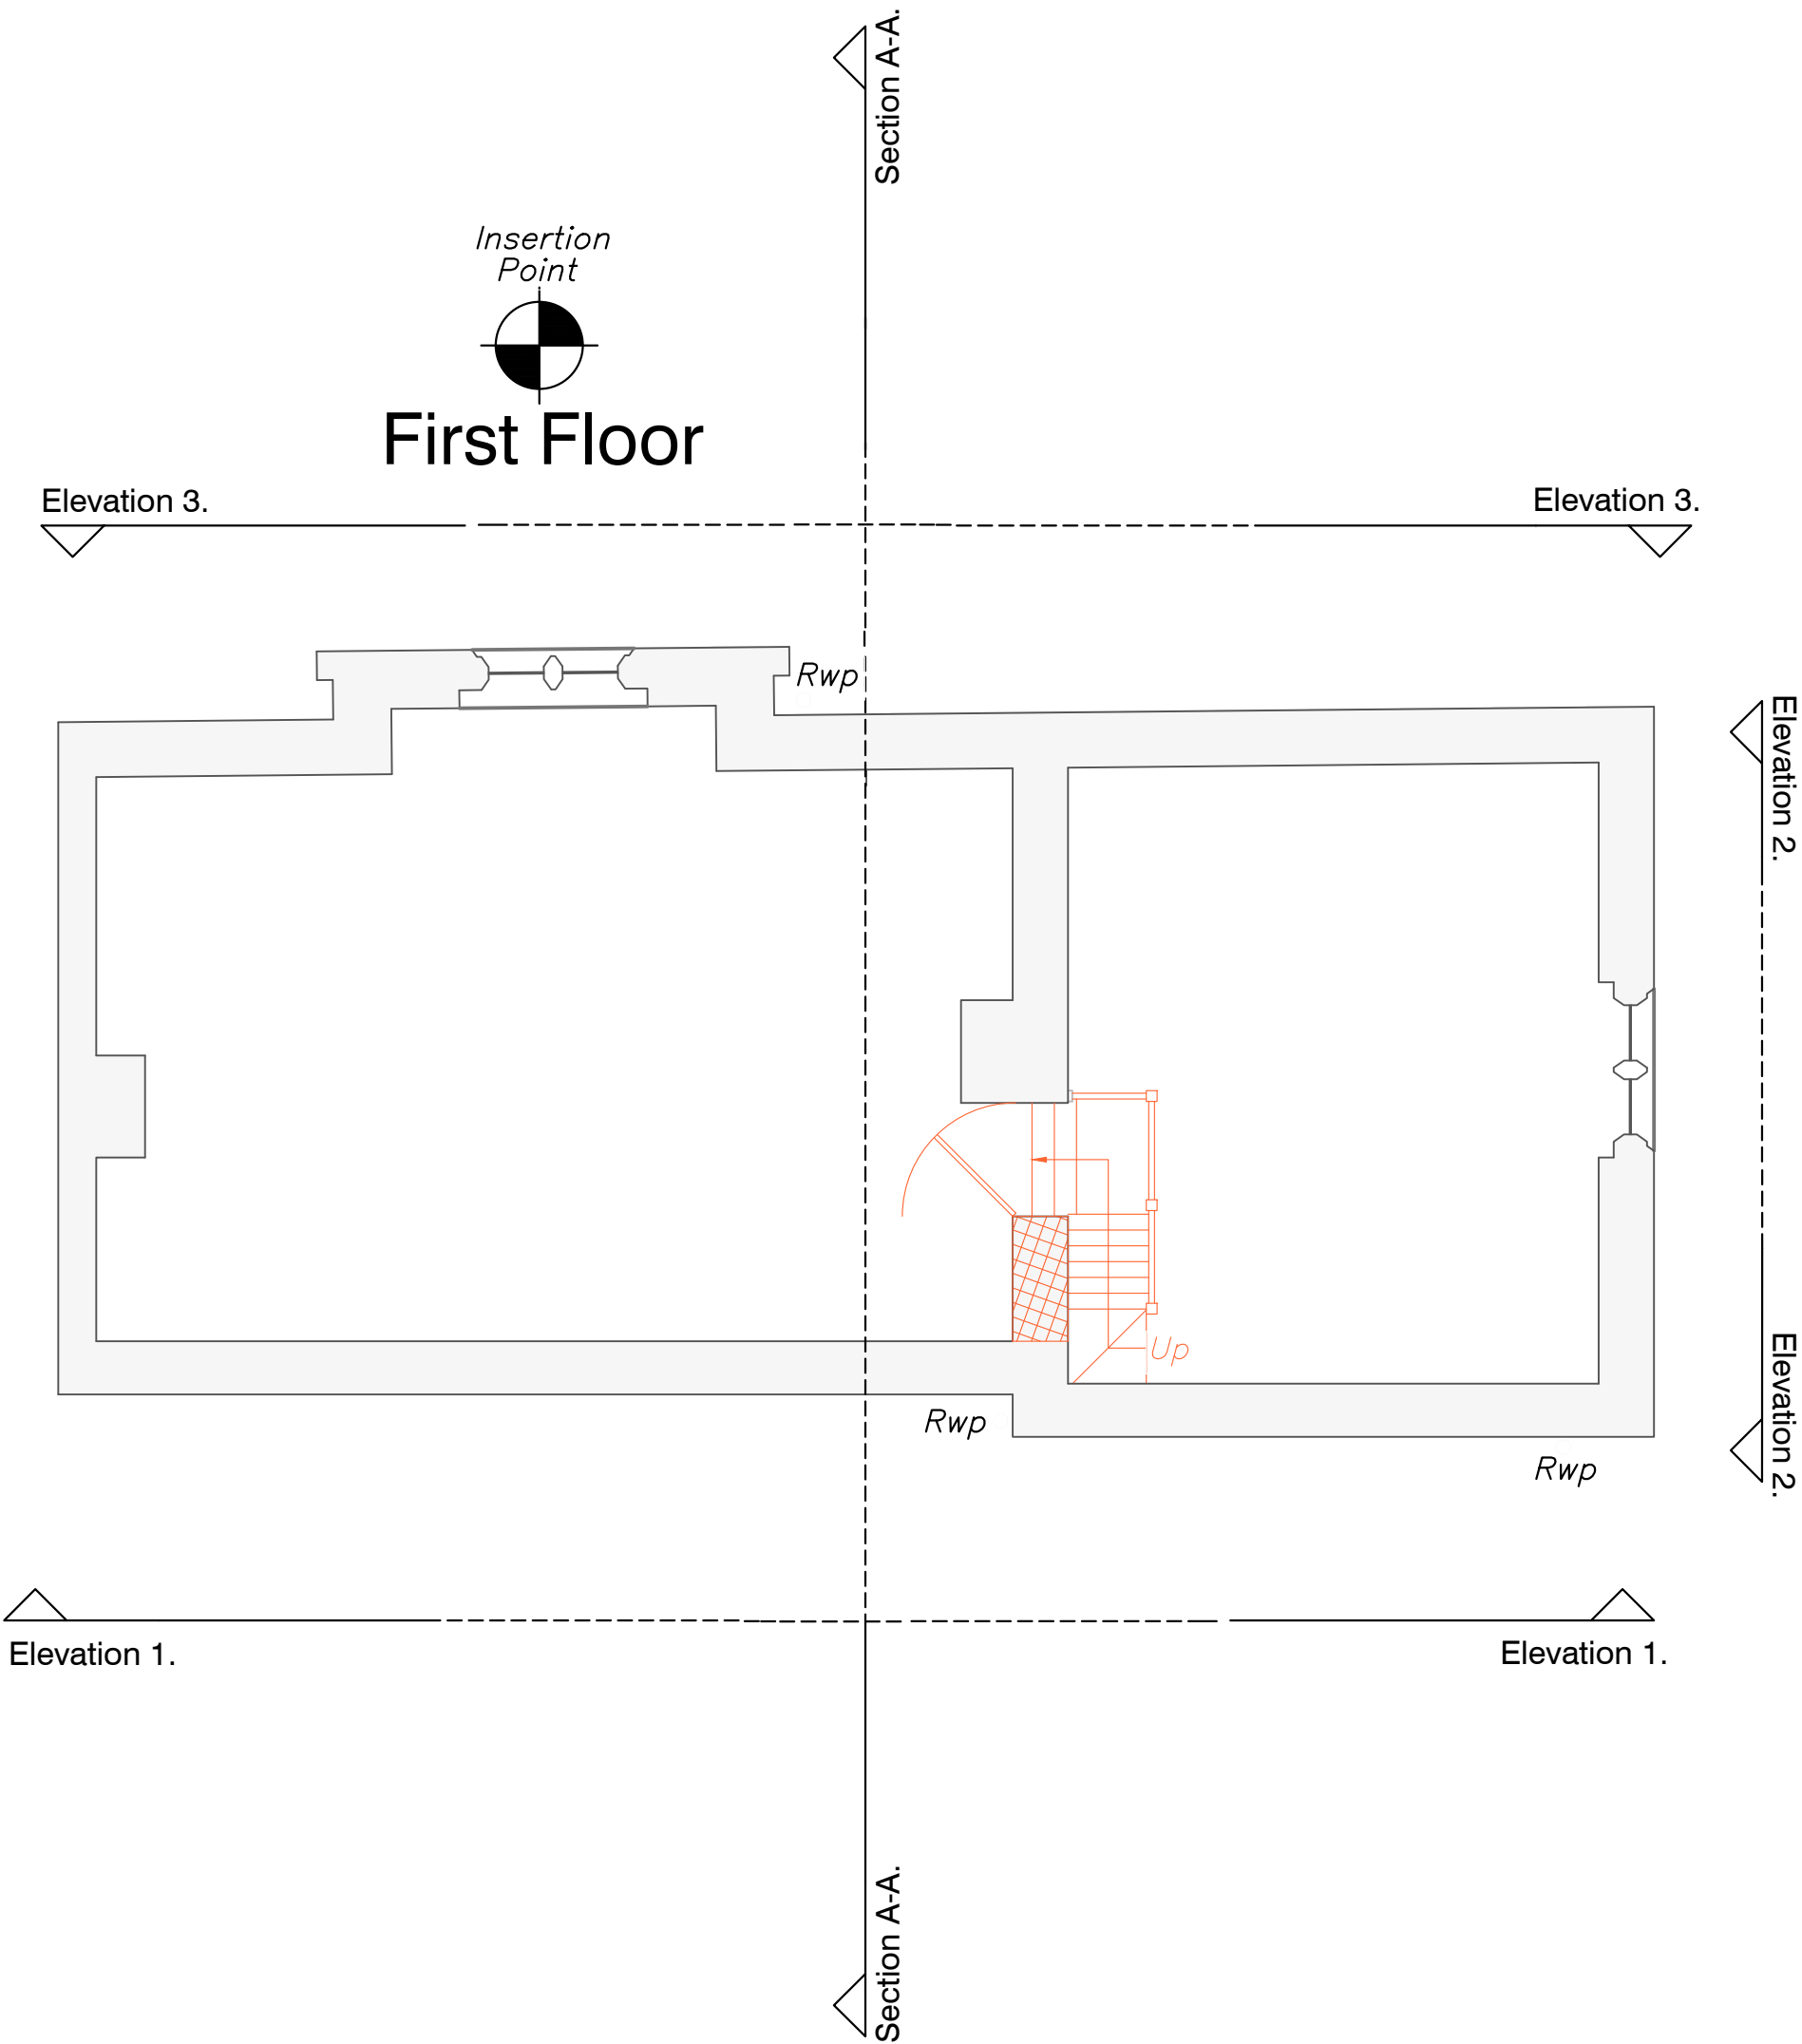

02

Existing First Floor Plan

1:50

REV -A	13.10.2021
REVISION	DATE

THE SMITHY

EXISTING FIRST FLOOR PLAN
1690.06_110_02

STATUS: Issued for Tender
DATE: October 2021
SCALE: 1:50 @ A1

DRAWN: AG
CHECKED: AC

CLIENT:
daylesford
ORGANIC FARM GLoucestershire

The Smithy, Farley Staffordshire ST10 3BQ