


NOTES

- 01 New balustrade to staircase
- 02 Structural works required - Refer to SE design
- 03 Replace existing fireplace
- 04 New 15kW Electric boiler- TBC
- 05 Plant room to be acoustic insulated
- 06 New Crittall window glass door
- 07 New conservation roof light by Velux with Glazing bar. Dimensions: 550mm W x 980mm L -if required

- Existing walls
- Proposed walls
- Freestanding furniture
- Marble worktops
- New layer of soil and turf
- New layer of stone on Tarmac

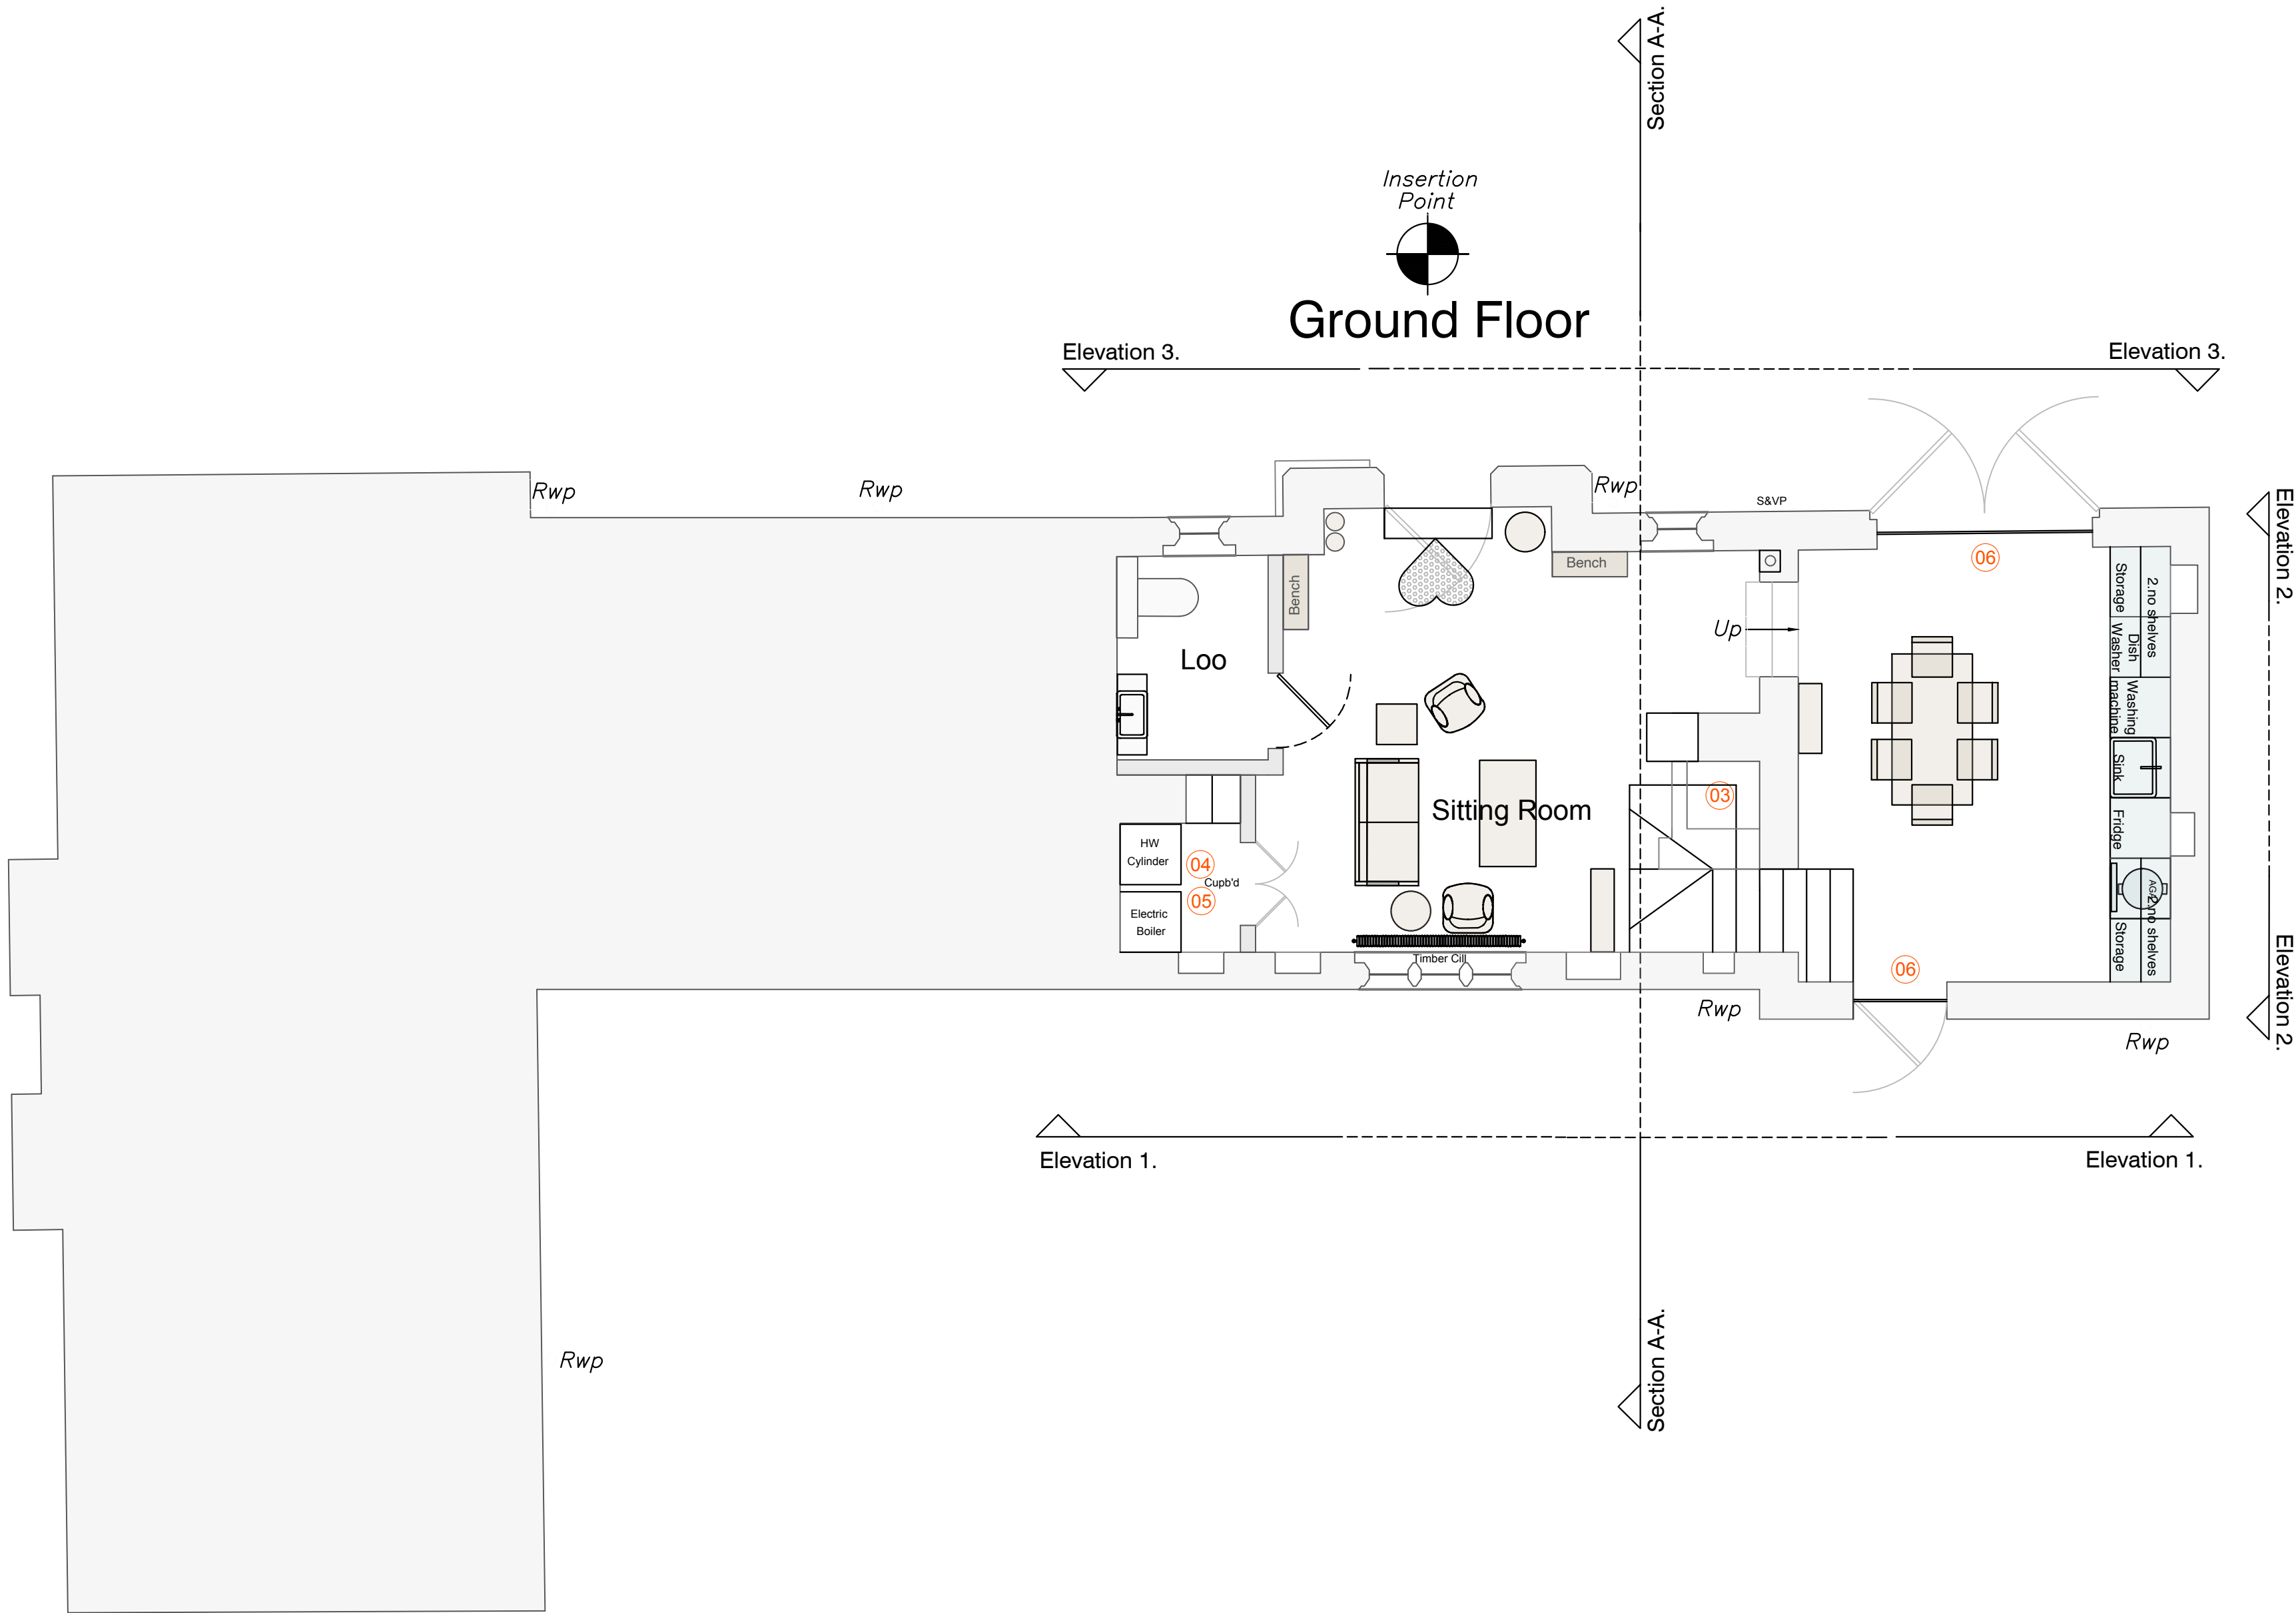

01
Proposed Ground Floor Plan 1:50

REV -A	13.10.2021
REVISION	DATE

THE SMITHY

PROPOSED GROUND FLOOR PLAN
1690.06_200_01

STATUS: Issued for Tender
DATE: October 2021
SCALE: 1:50 @ A1

DRAWN: AG
CHECKED: AC

CLIENT:
daylesford
ORGANIC FARM GLOUCESTERSHIRE

The Smithy, Farley Staffordshire ST10 3BQ