

NOTES

Legend

Stone wall existing

Stone to be sandblasted and lime mortar to match stone colour

Stone wall restored

Remove 25mm plaster, stone to be sandblasted and lime mortar to match stone colour

Plaster wall existing

Wall to be rendered and add reclaimed timber battens.


New Plaster & Timber wall

Wall to be rendered and add reclaimed timber battens.

Tile clad wall

Tanking the walls enclosure prior to apply the wall finish

External larch cladding

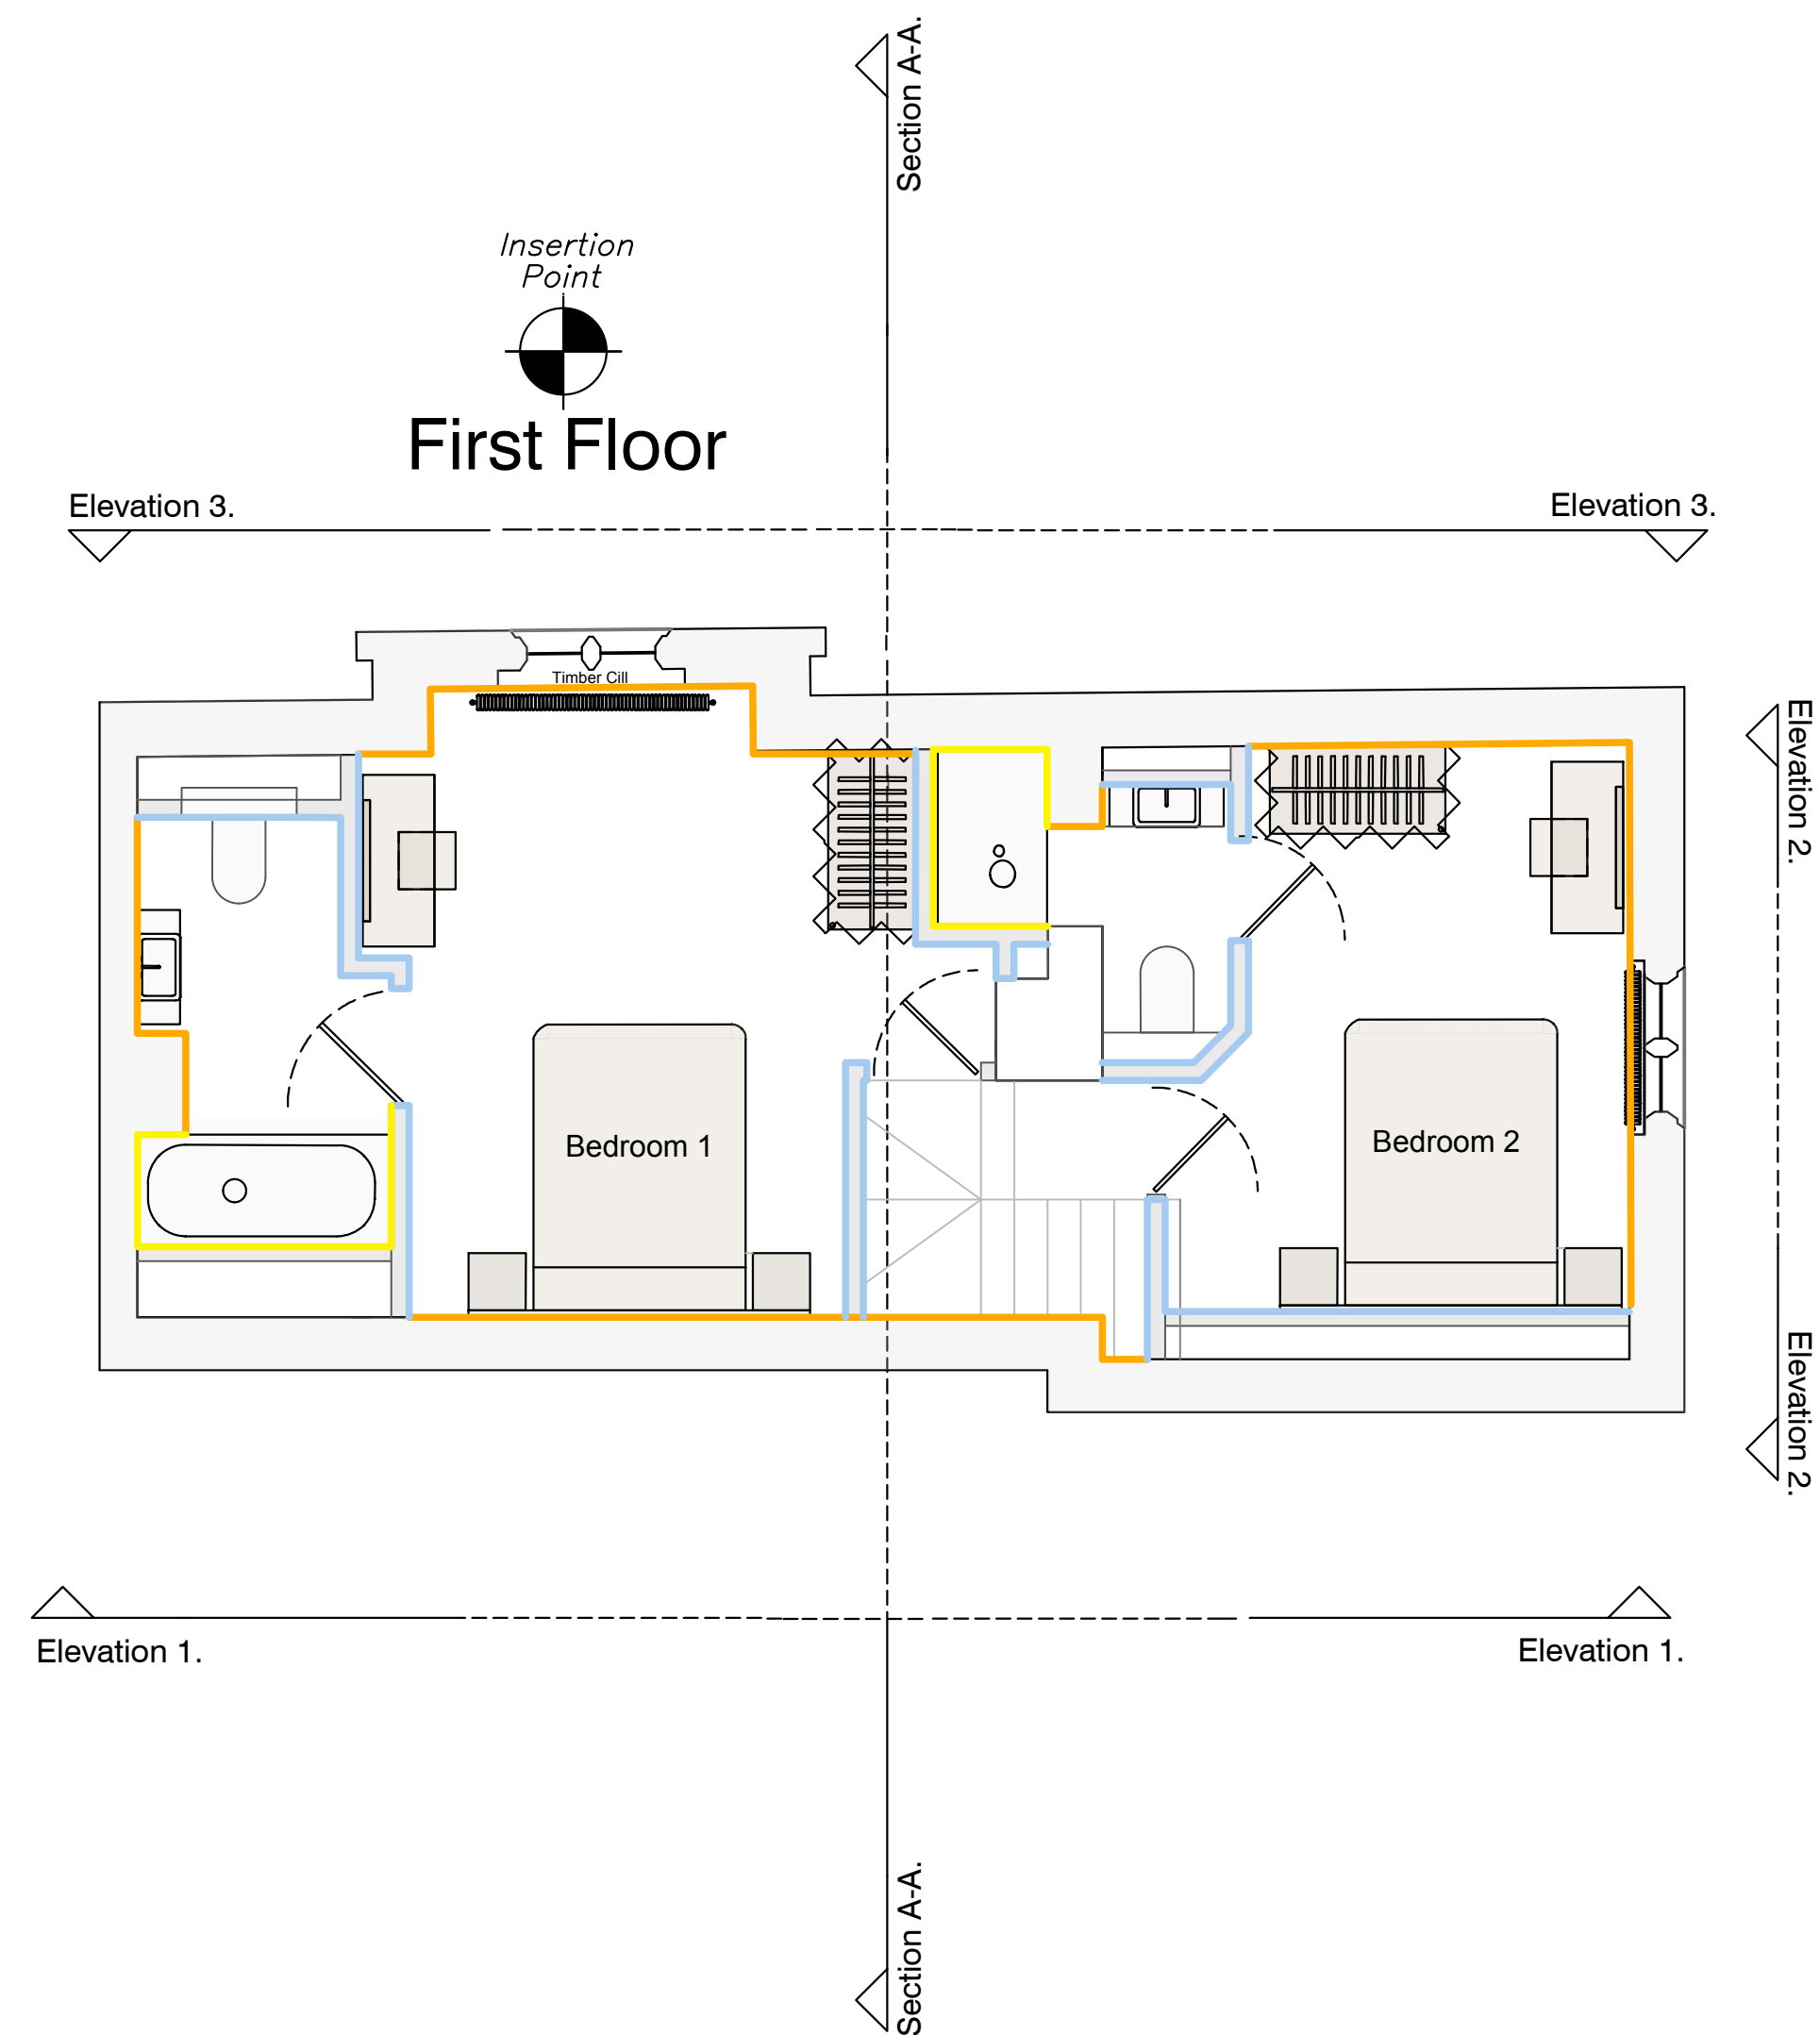

02

Proposed Wall Finishes

1:50

First Floor Plan

REV -A	14.10.2021
REVISION	DATE

THE SMITHY

PROPOSED WALL FINISHES FIRST FLOOR PLAN

1690.06_250_02

STATUS: Issued for Tender

DATE: October 2021

SCALE: 1:50 @ A1

DRAWN: AG

CHECKED: AC

CLIENT:

daylesford

ORGANIC FARM GLOUCESTERSHIRE

The Smithy, Farley Staffordshire ST10 3BQ