


- NOTES
- Legend
- Stone wall existing
Stone to be sandblasted and lime mortar to match stone colour
 - Stone wall restored
Remove 25mm plaster, stone to be sandblasted and lime mortar to match stone colour
 - Plaster wall existing
Wall to be rendered and add reclaimed timber battens.
 - New Plaster & Timber wall
Wall to be rendered and add reclaimed timber battens.
 - Tile clad wall
Tanking the walls enclosure prior to apply the wall finish
 - External larch cladding

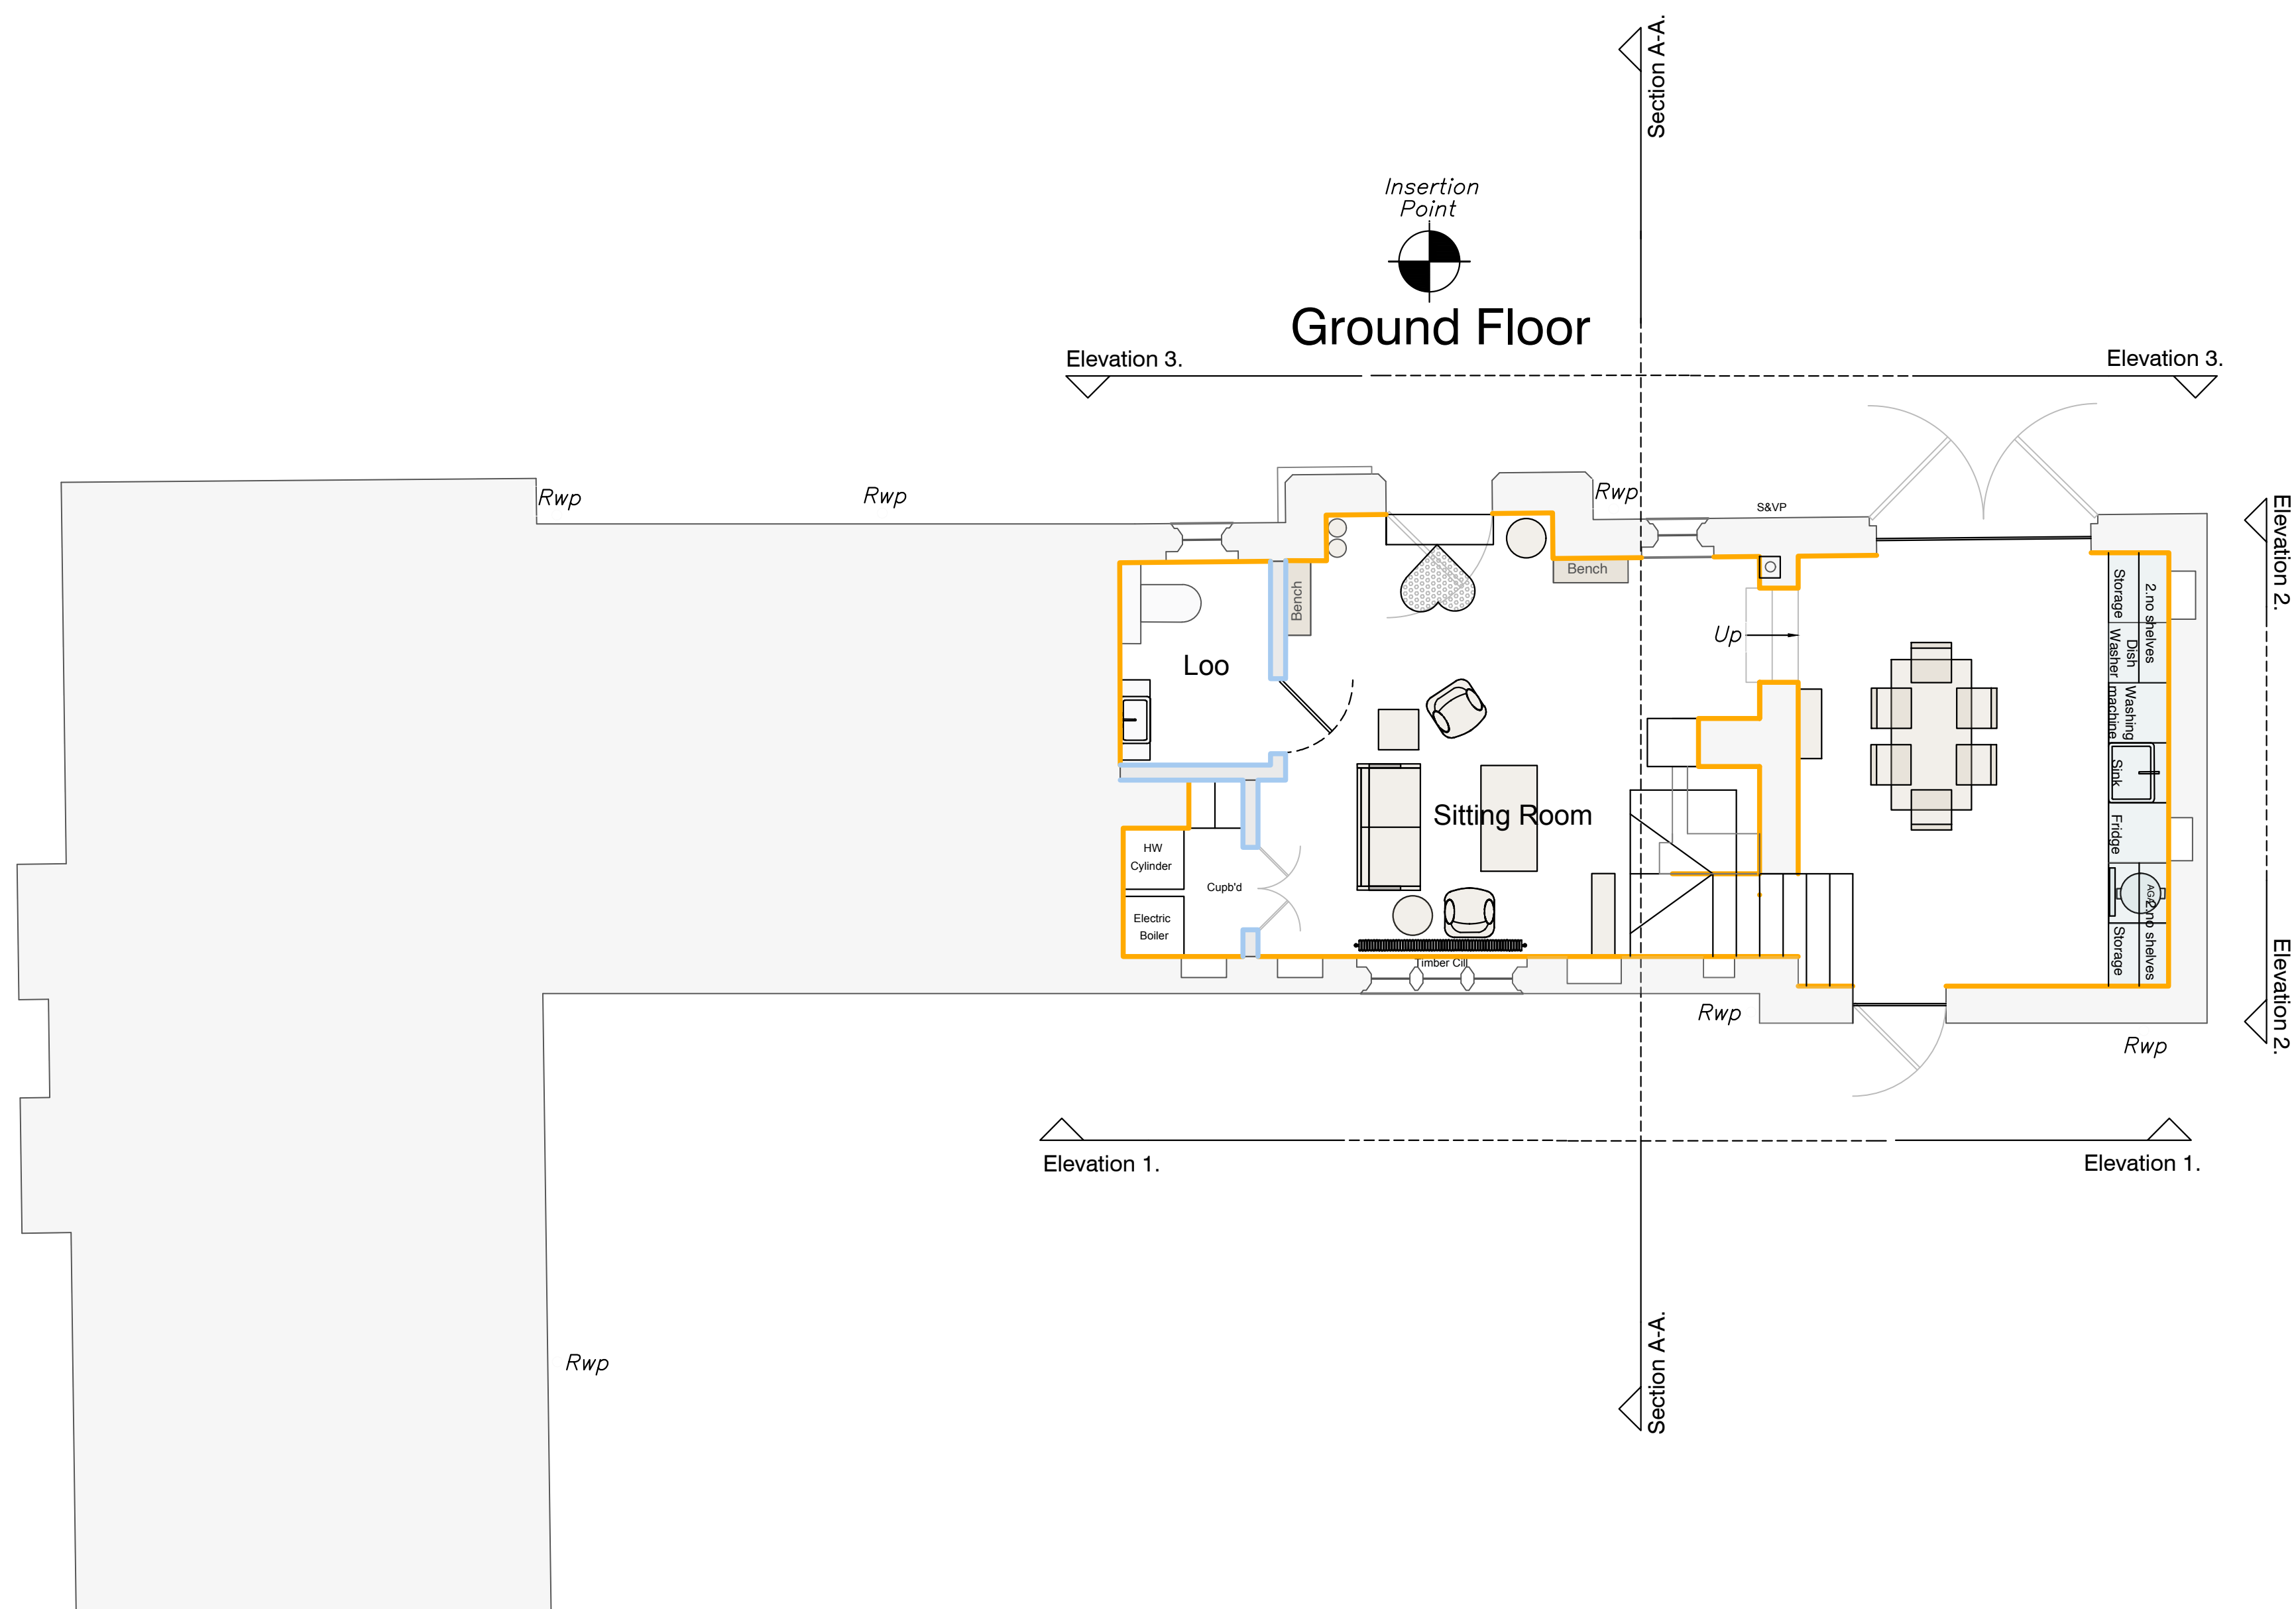

01
Proposed Wall Finishes
Ground Floor Plan
1:50

REV -A	14.10.2021
REVISION	DATE

THE SMITHY

PROPOSED WALL FINISHES GROUND FLOOR PLAN
1690.06_250_01

STATUS: Issued for Tender
DATE: October 2021
SCALE: 1:50 @ A1

DRAWN: AG
CHECKED: AC

CLIENT:
daylesford
ORGANIC FARM GLOUCESTERSHIRE

The Smithy, Farley Staffordshire ST10 3BQ