




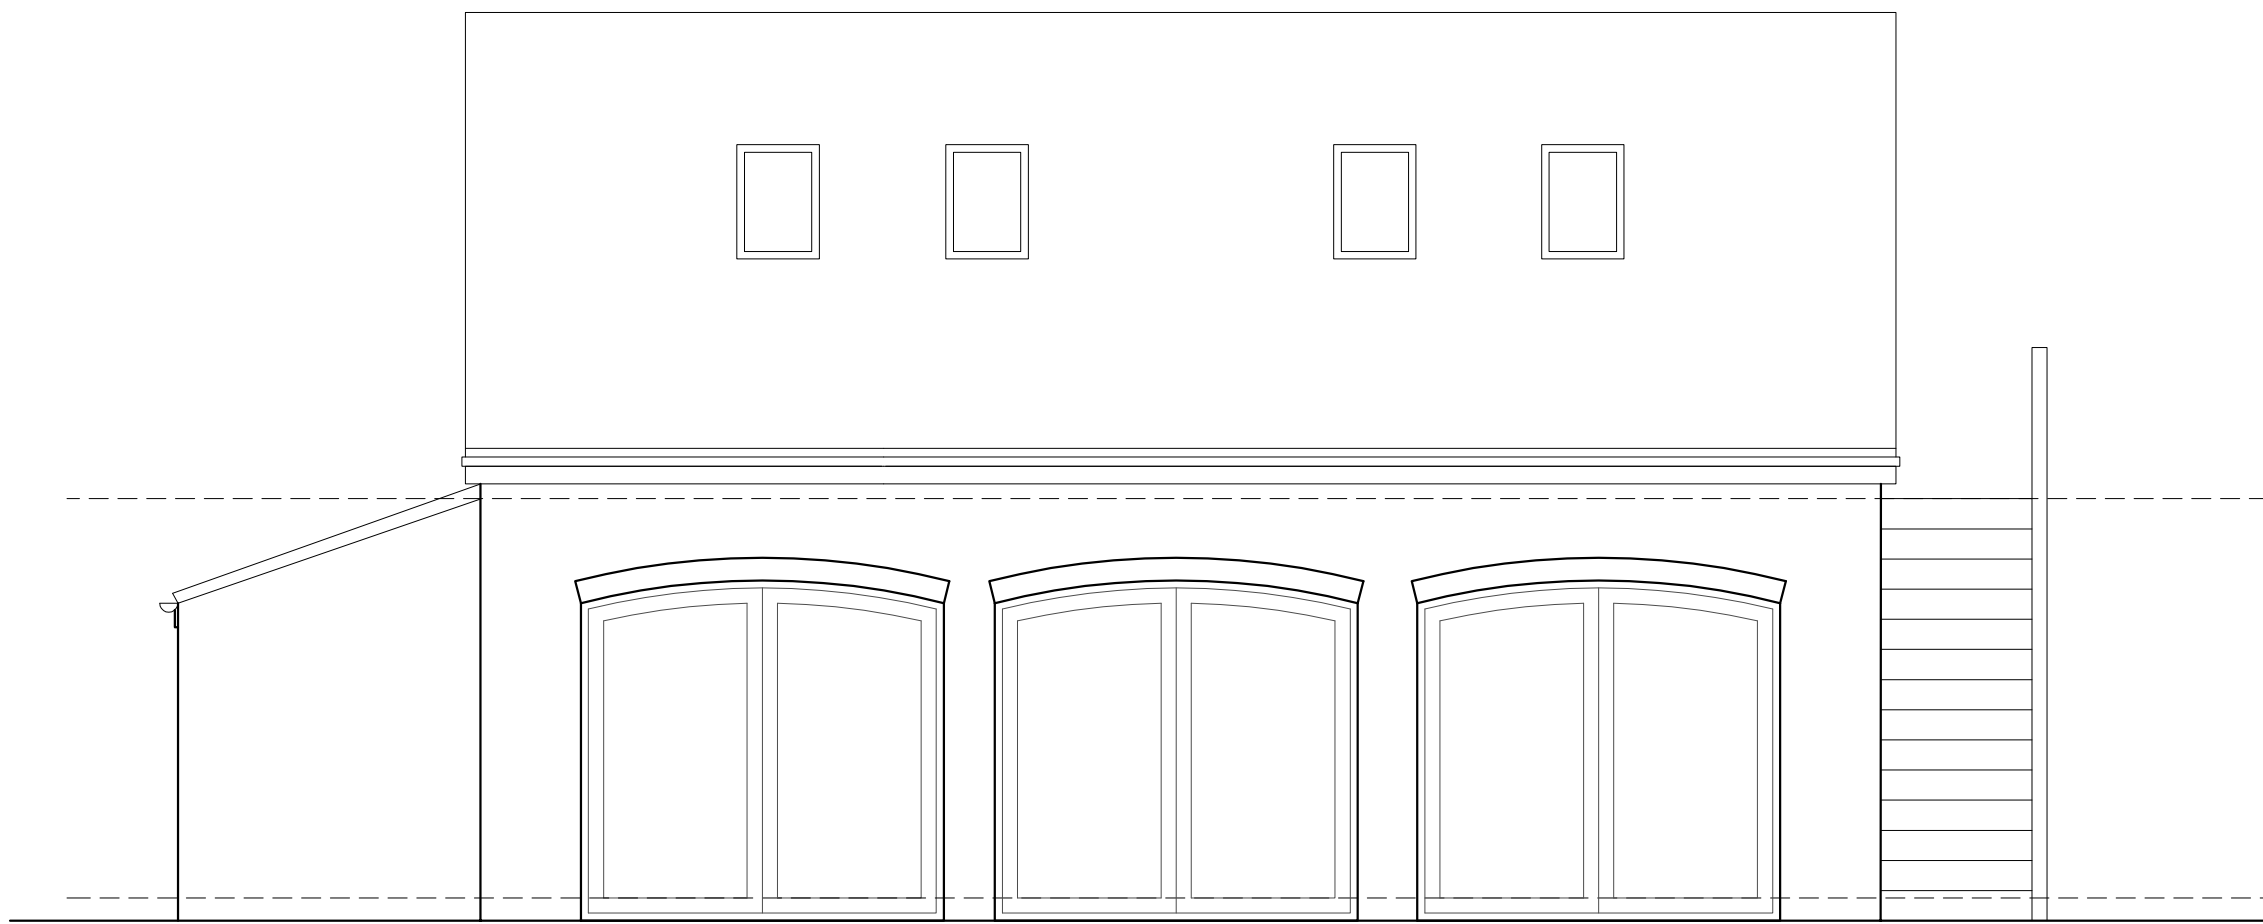

FRONT ELEVATION 1:50

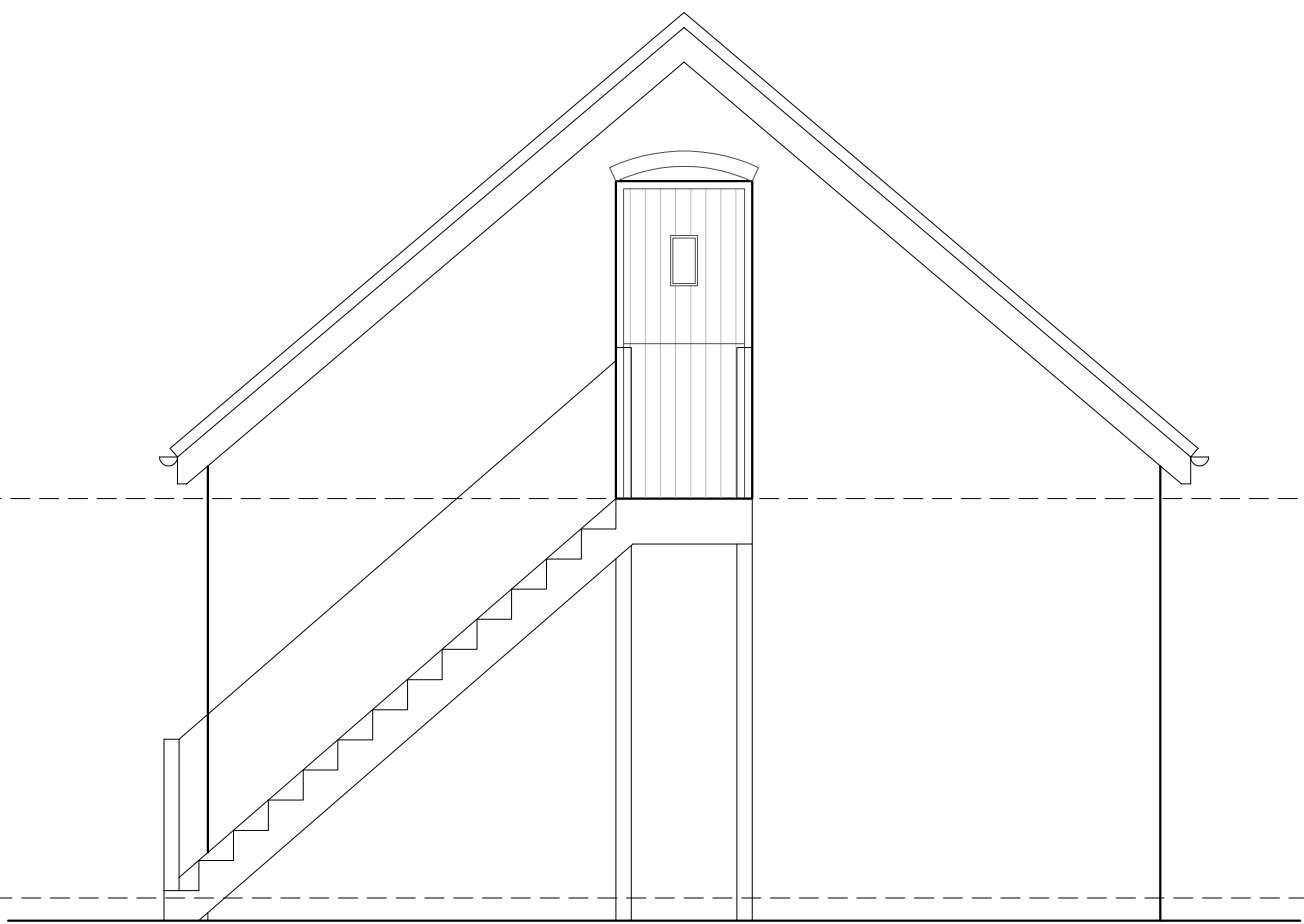


SIDE ELEVATION 1:50

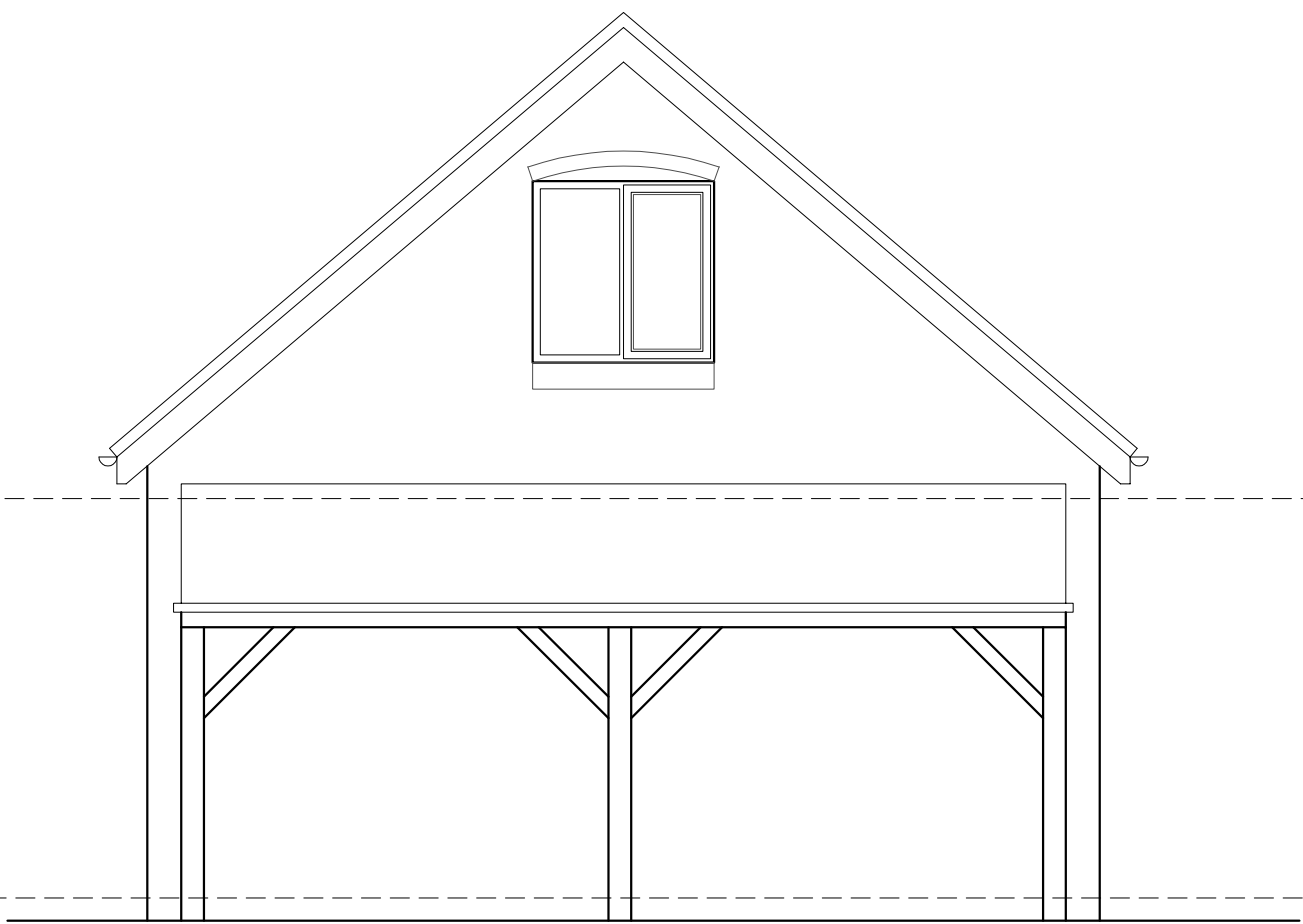


SIDE ELEVATION 1:50




REAR ELEVATION 1:50

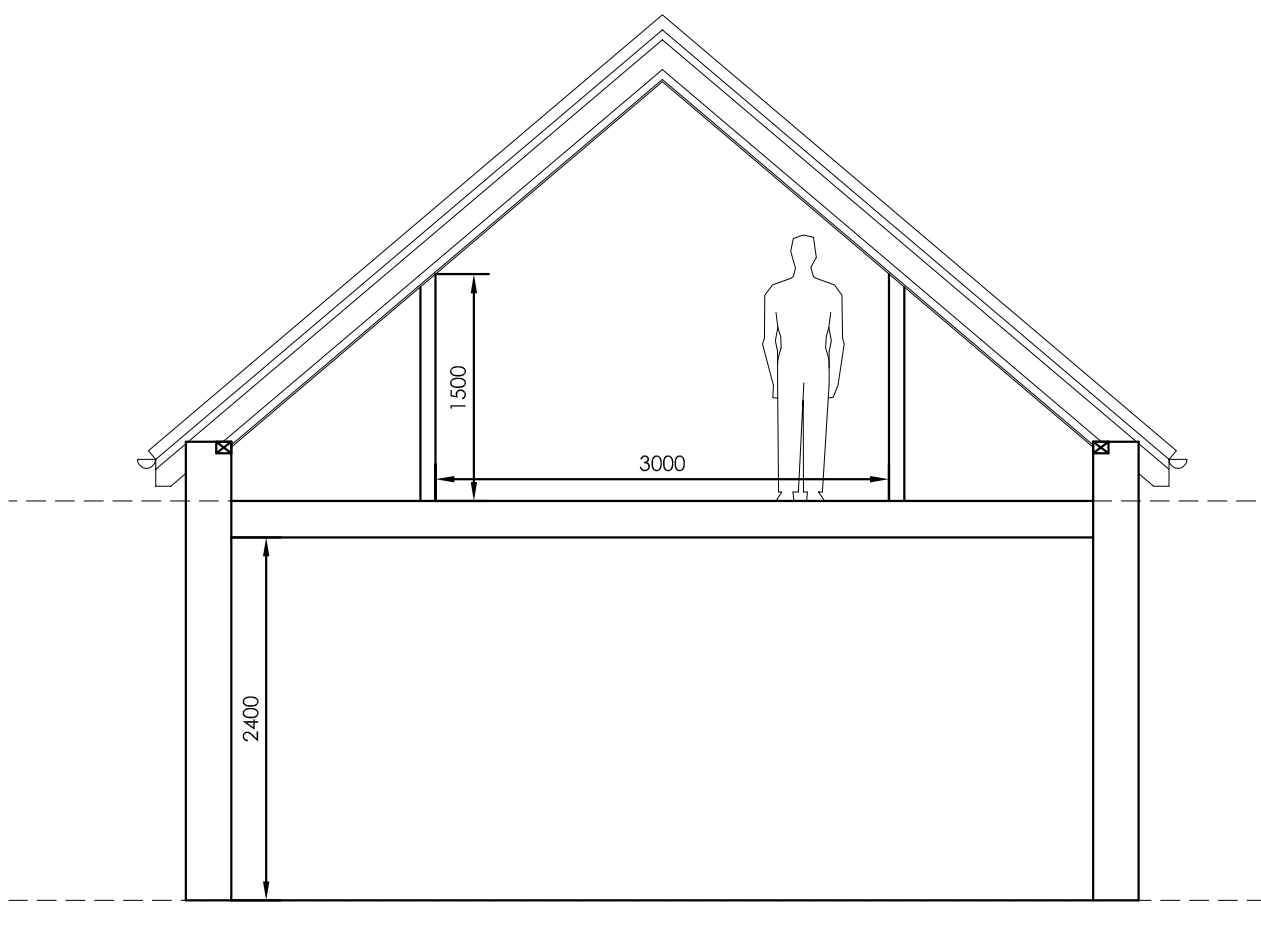



TYPICAL SECTION 1:50

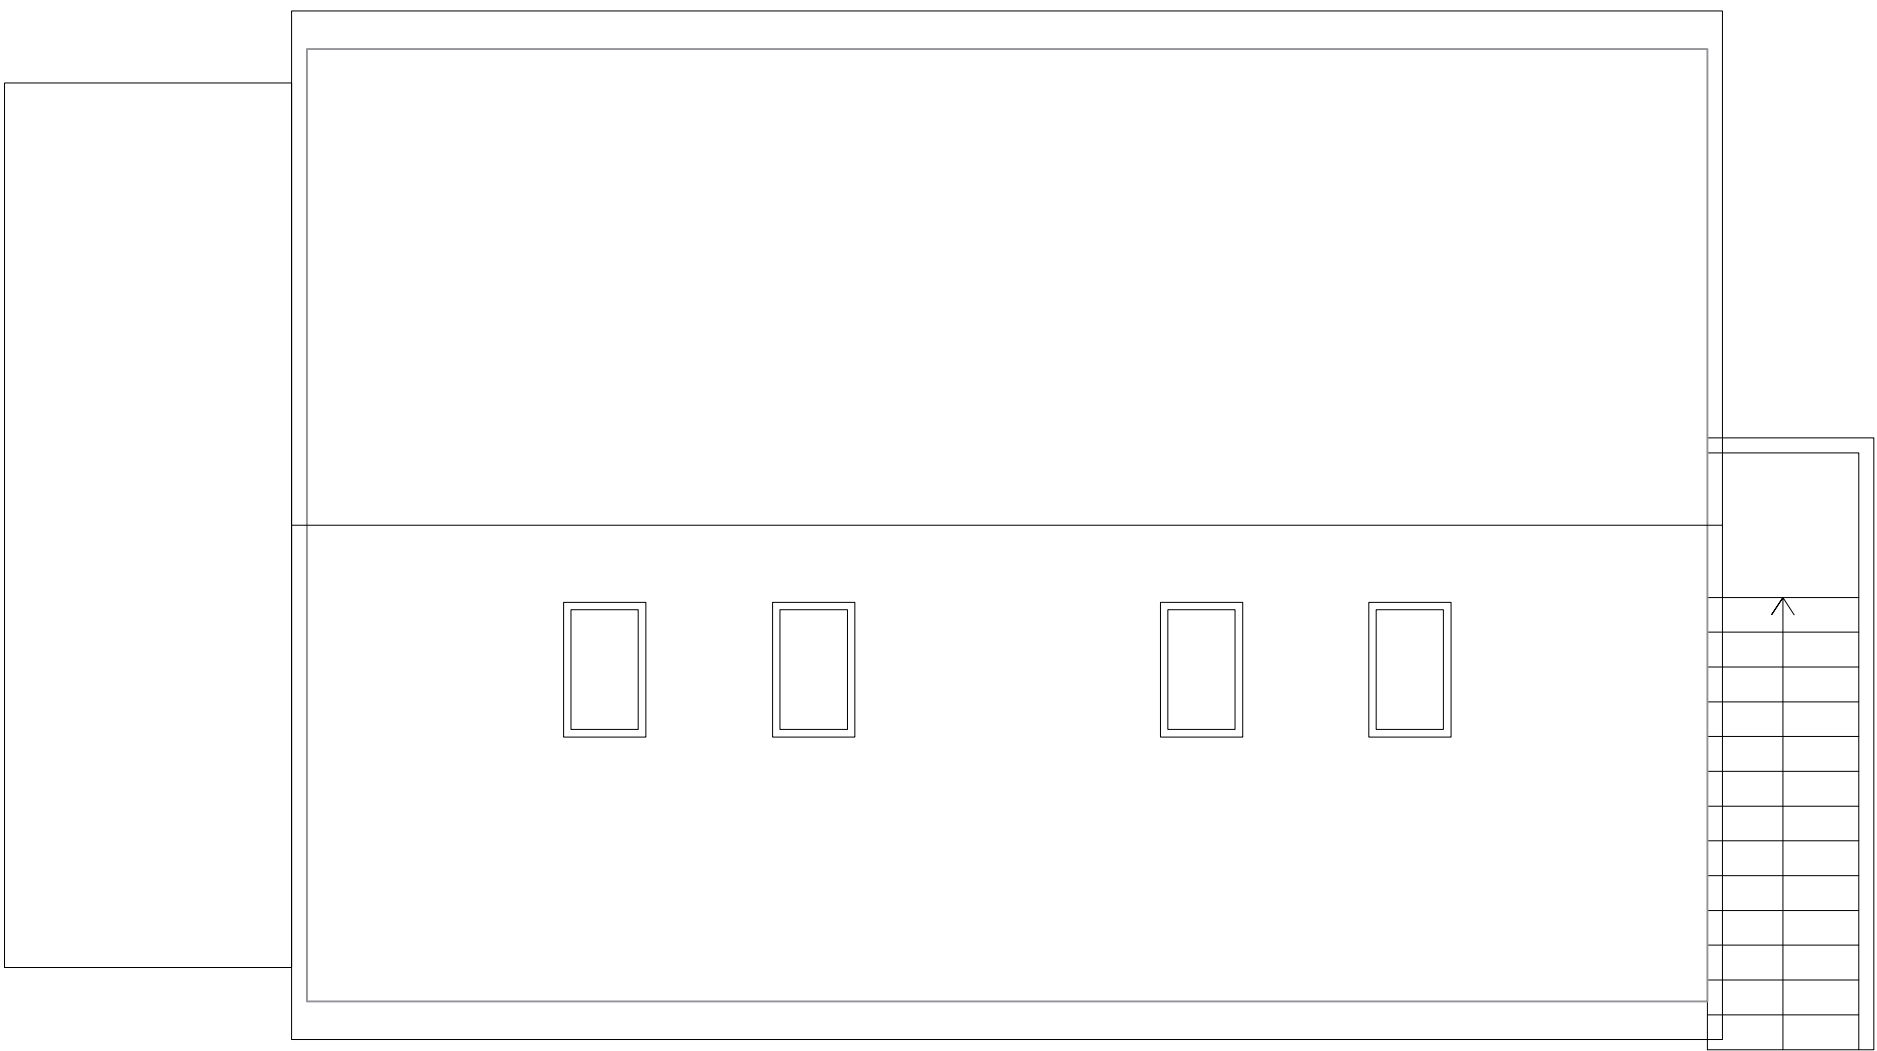

ROOF PLAN 1:50

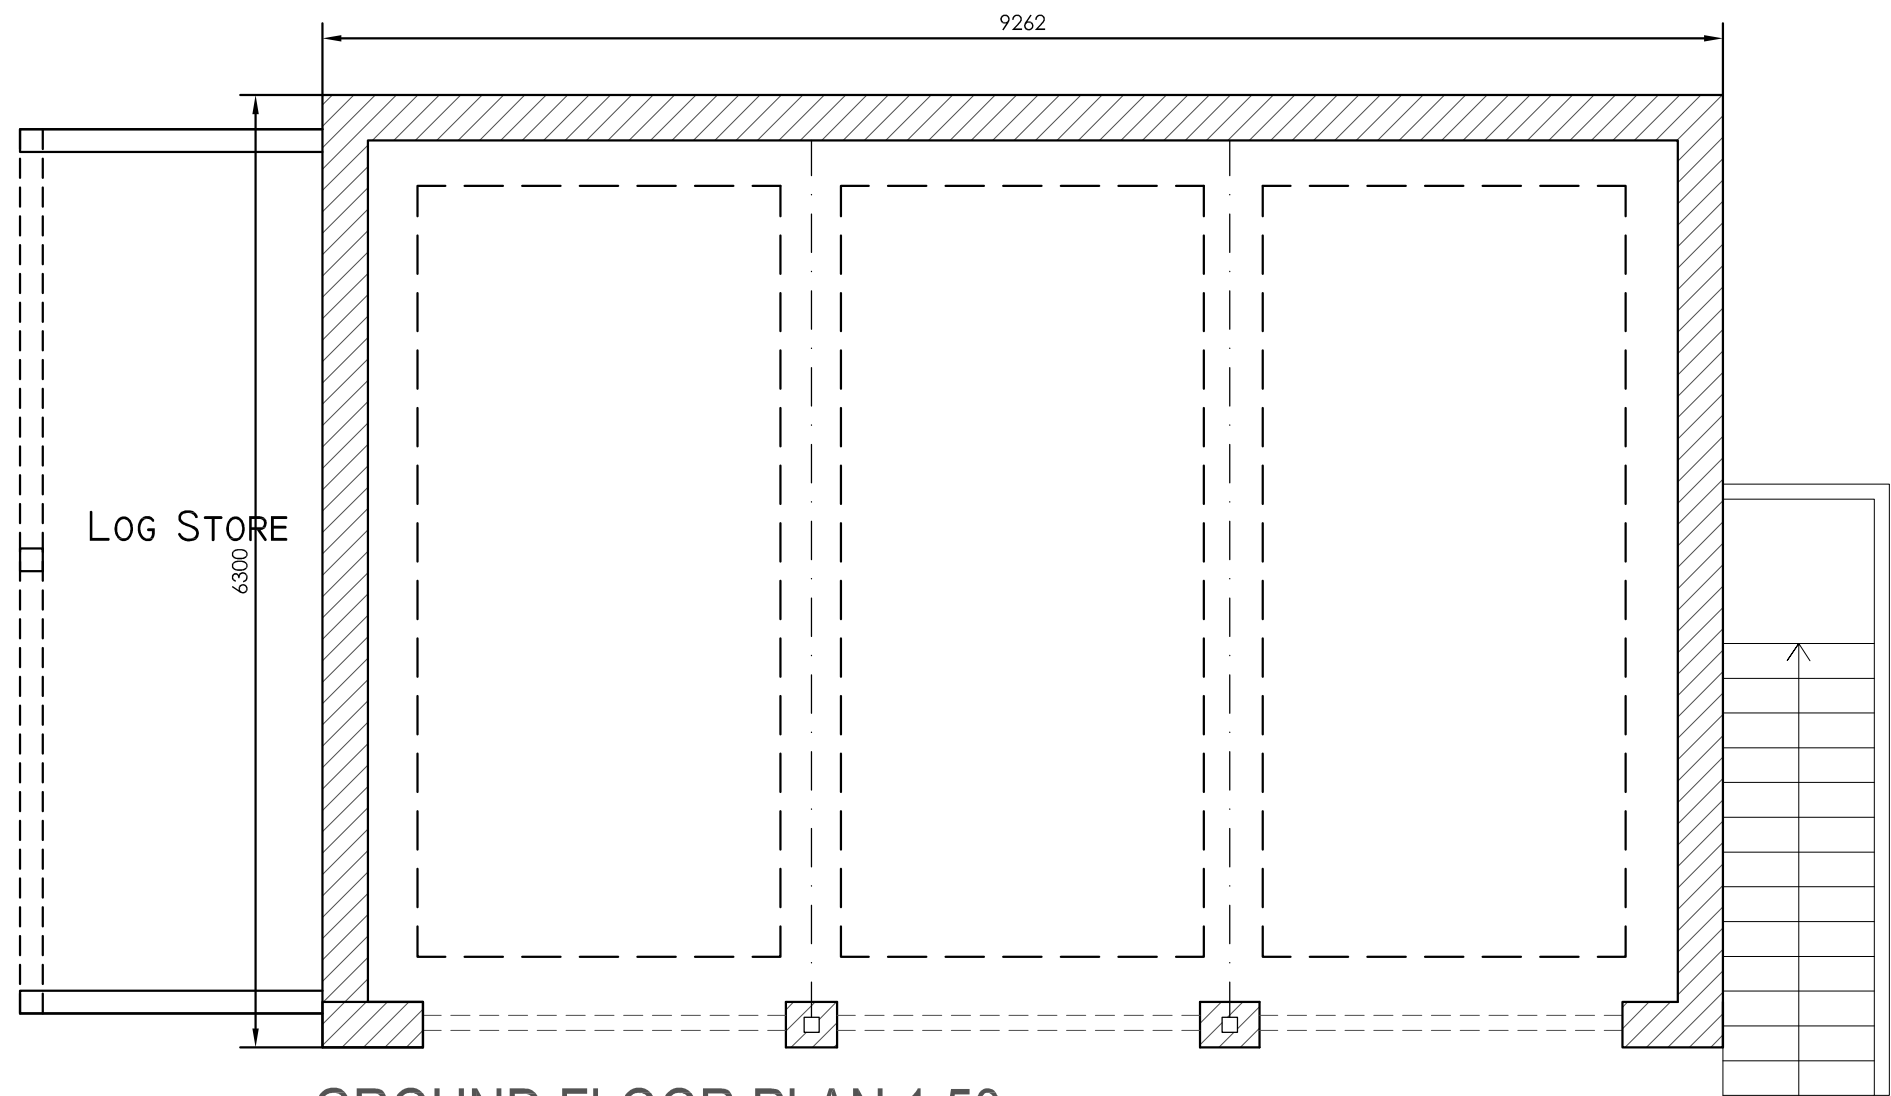

GROUND FLOOR PLAN 1:50

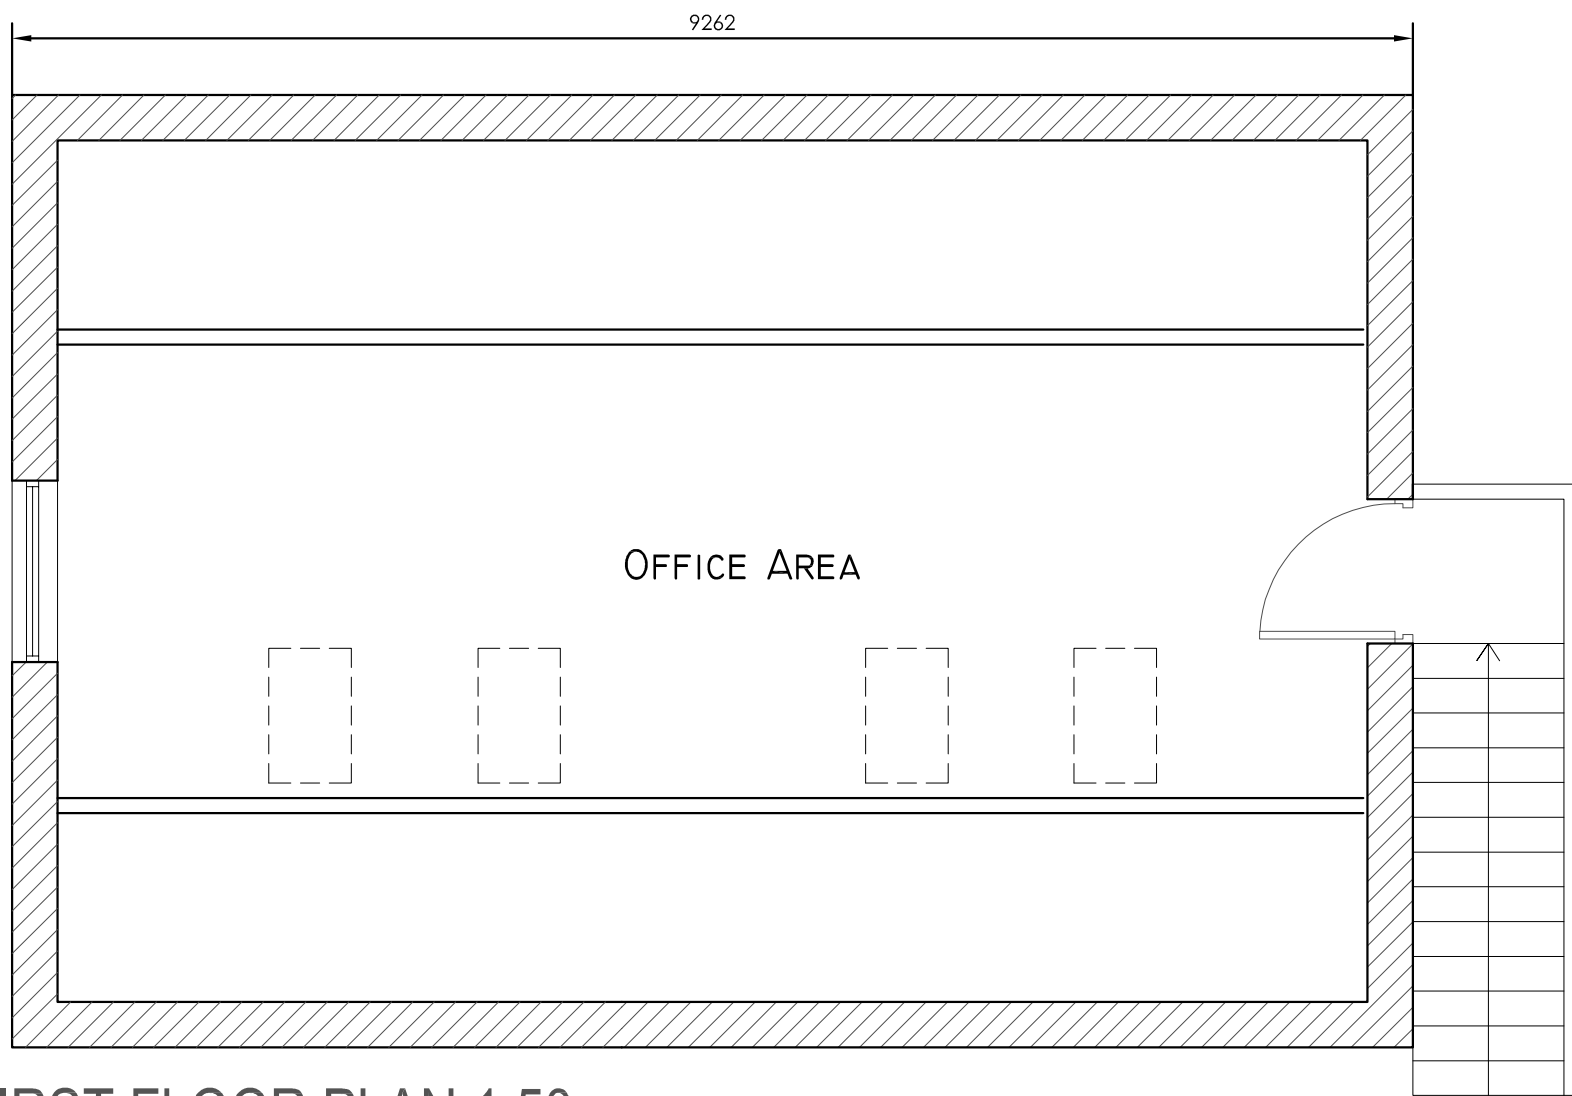 

FIRST FLOOR PLAN 1:50

Hewitt&CarrArchitects

A: DaisyBank House | 17-19 Leek Road | Cheadle | ST10 1JE
T: 01538 756888
E: enquiries@hcarchitects.co.uk
W: www.hcarchitects.co.uk

Client
Mr L Bagnall

Project
**Proposed new garage with office over,
together with relocating route of drive
within site**

Title
Plans and elevations as proposed

Status
SCHEME

Date
Dec 2021

Scale @A1
AS NOTED

Project No
01105

Drawing No.
AL(0)03

Drawn
HMM

Checked

Rev

SCHEME