



Notes-
Figured dimensions only to be taken from drawings.
All dimensions to be checked on site by contractor before work commences.
All work is to comply with the current Building Regulations.
This drawing is copyright.

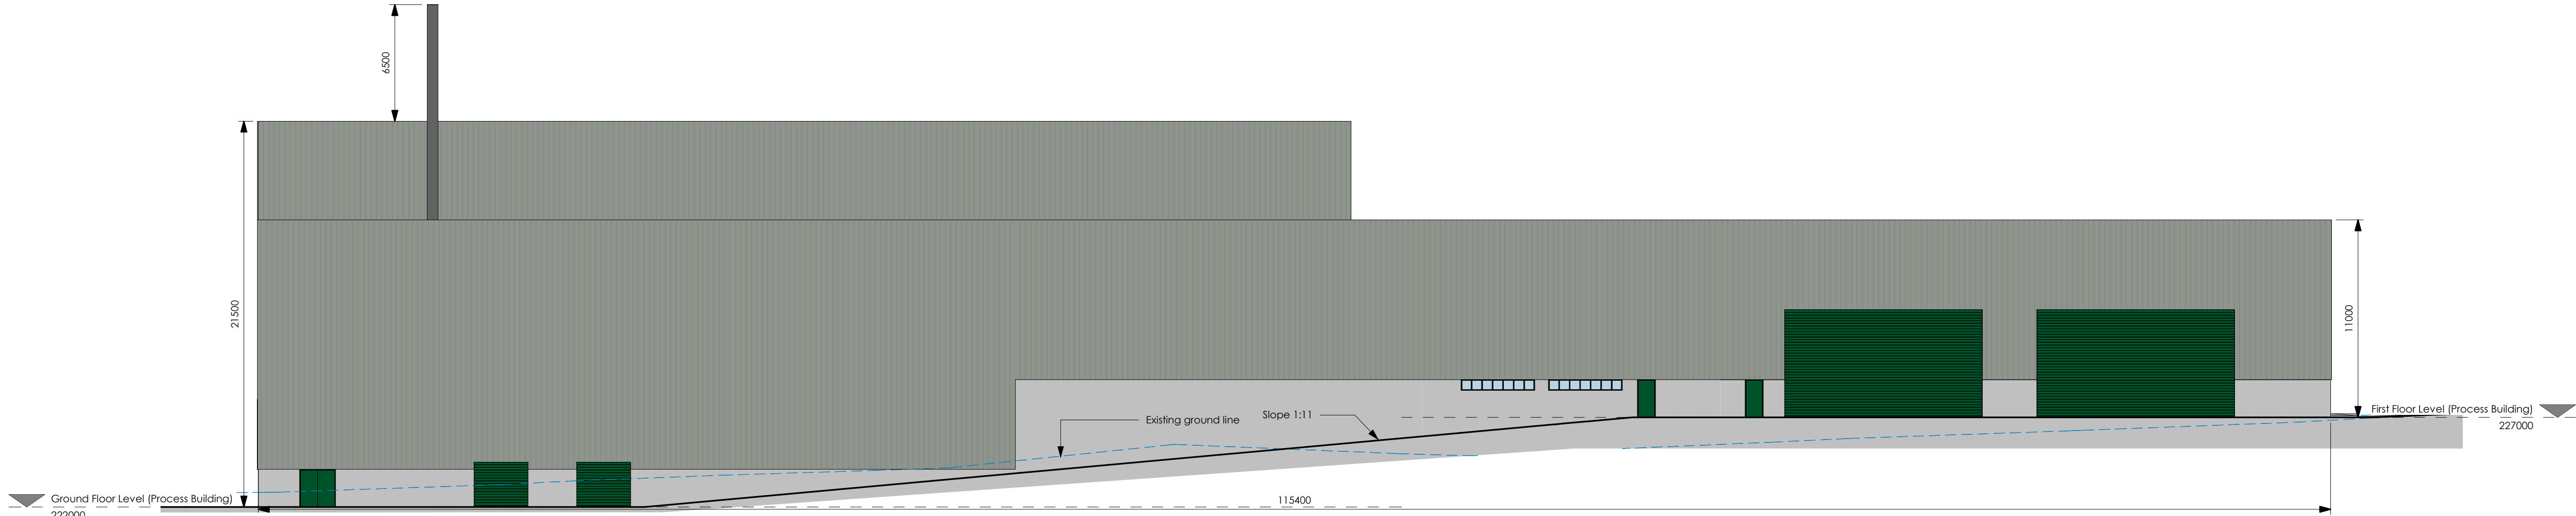

Proposed North East Elevation (Process Building)

1 : 200

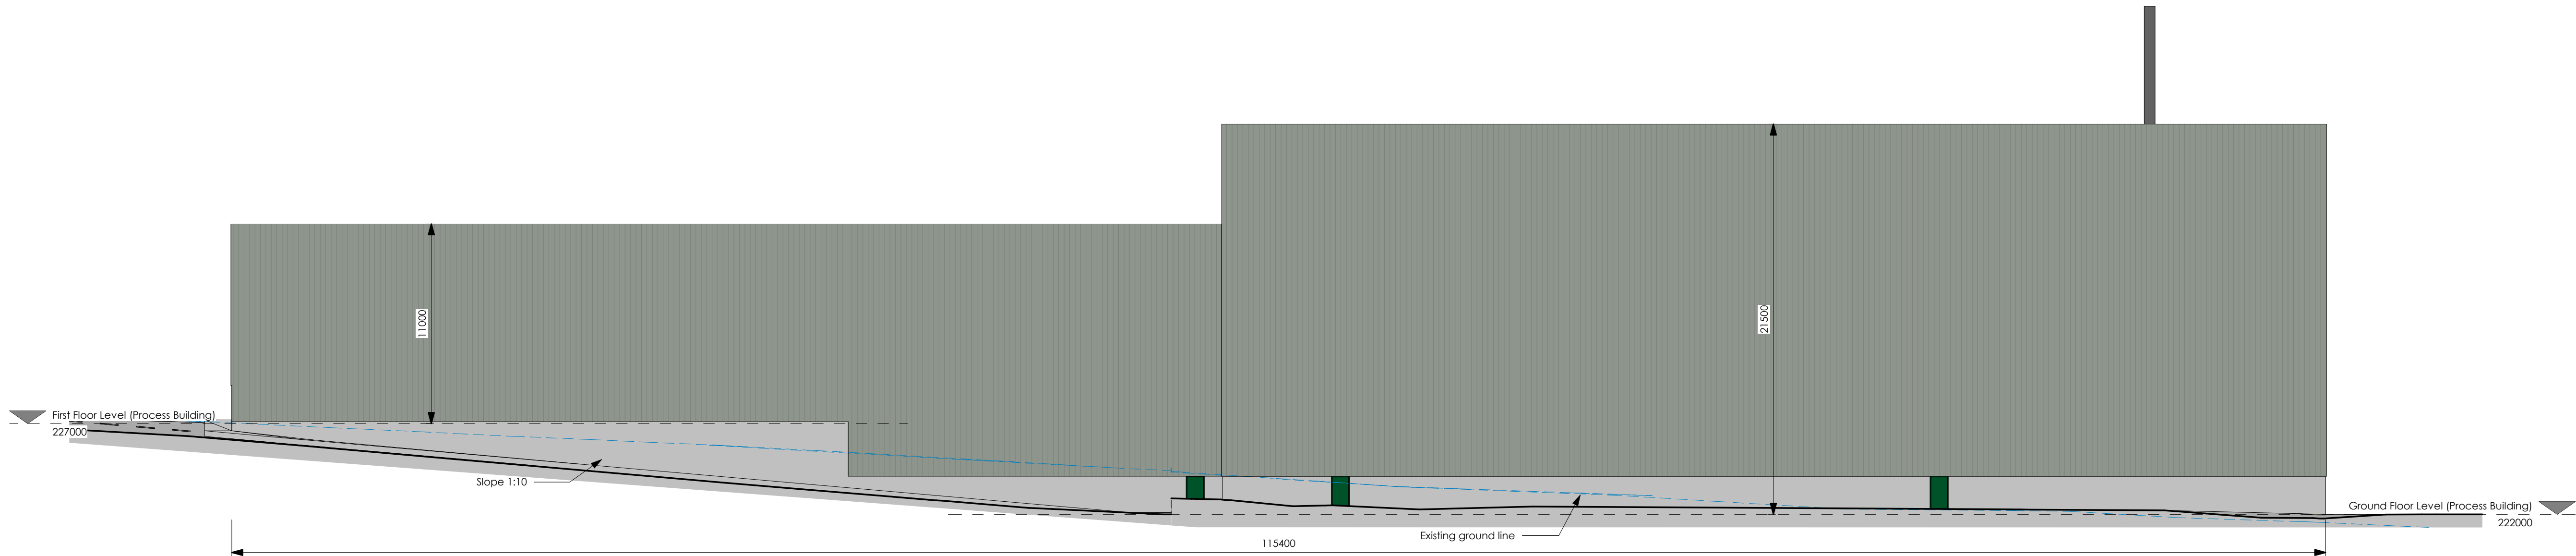


Proposed South West Elevation (Process Building)

1 : 200




Proposed North West Elevation (Process Building)

1 : 200

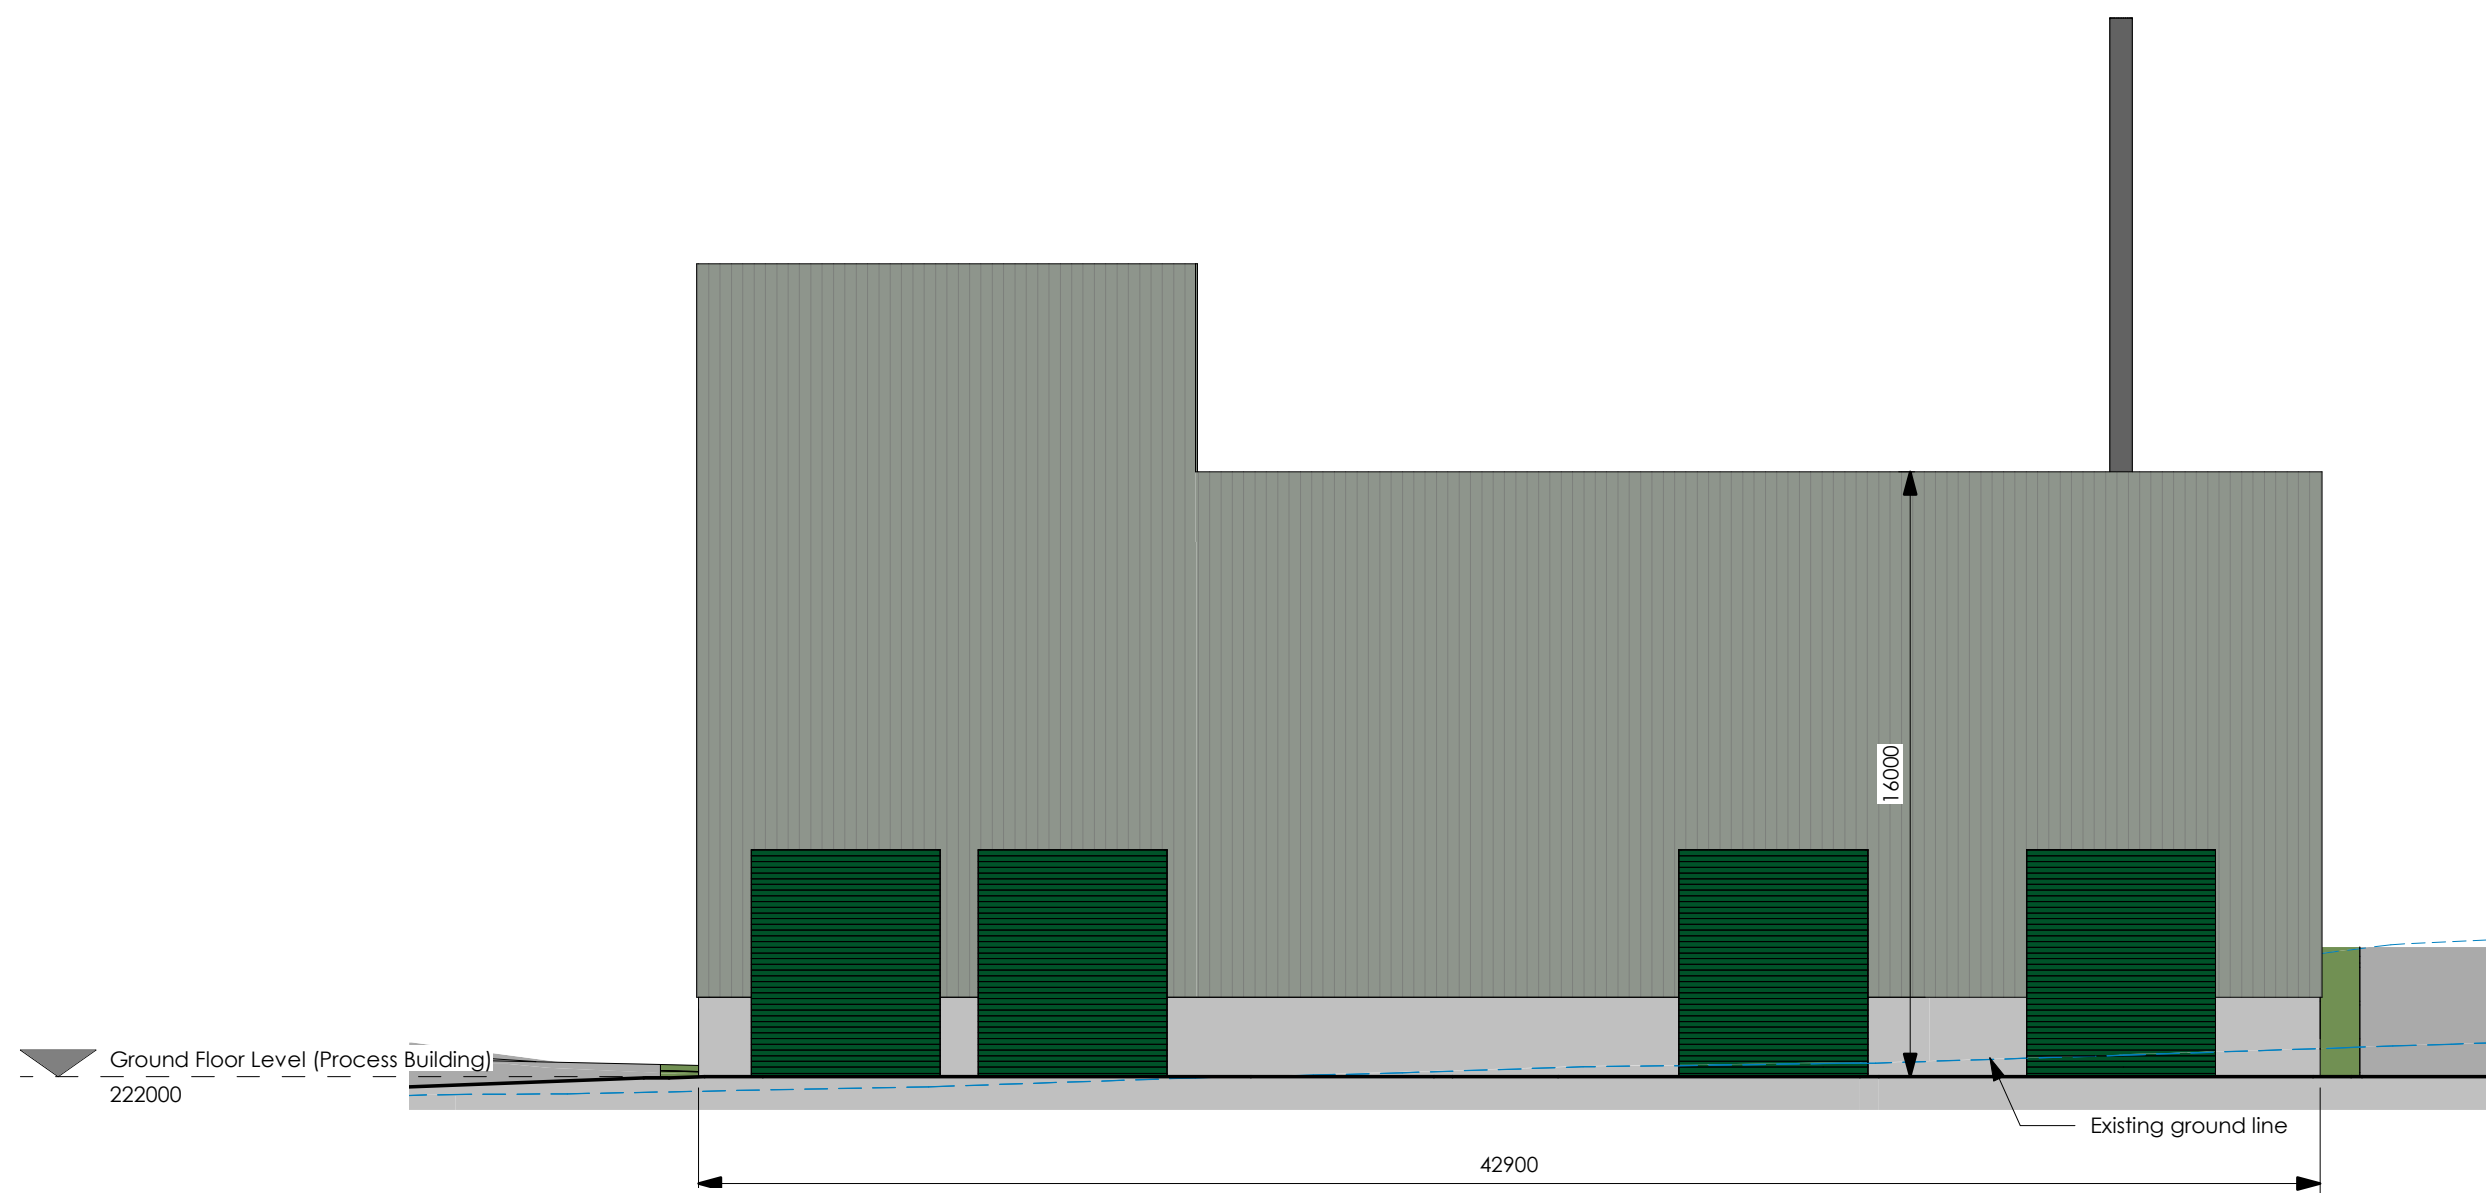

Proposed South East Elevation (Process Building)

1 : 200

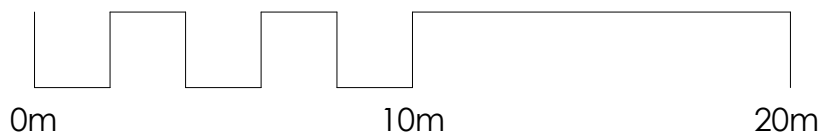

No.	Date	Revision
Revision Schedule		
Project FIE - Cheddleton		
Title Elevations (Process Building)		
Date	15/12/21	Drg no
Drawn	N McCullough	CT-204-PP-4-01
Scale	1 : 200	Size A1 Revision
Project Status		Planning