




Notes-
Figured dimensions only to be taken from drawings.
All dimensions to be checked on site by contractor before work commences.
All work is to comply with the current Building Regulations.
This drawing is copyright.

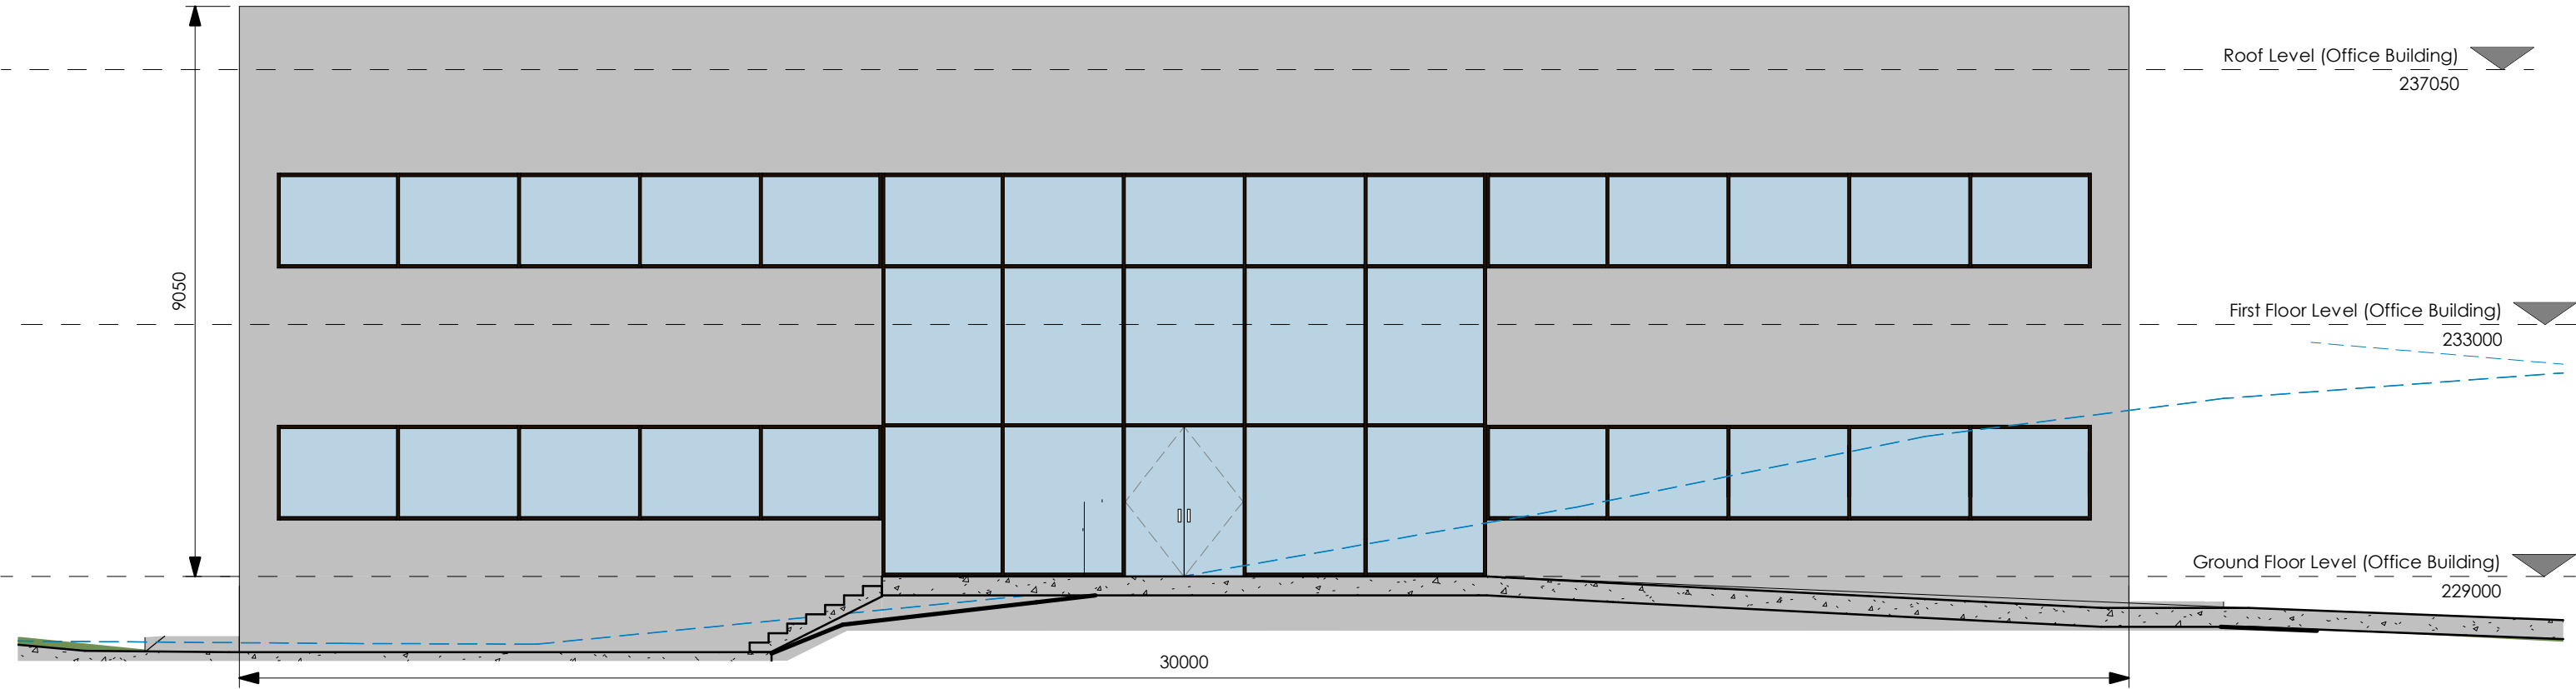


Proposed South East Elevation (Office Building)
1 : 100

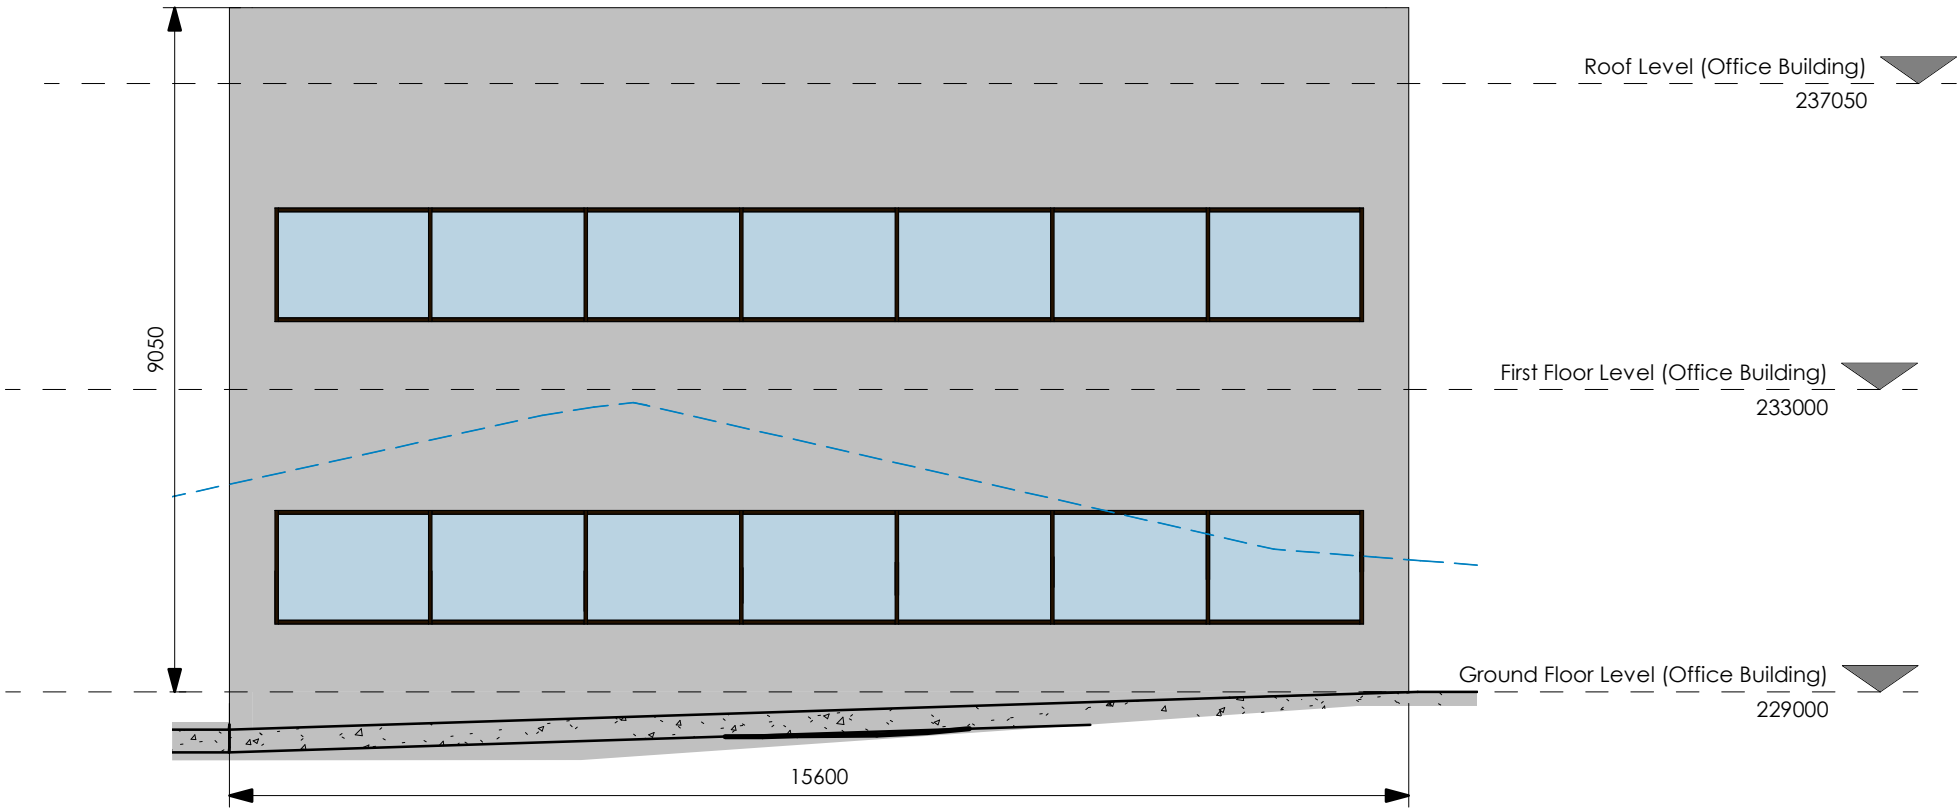


Proposed North East Elevation (Office Building)
1 : 100

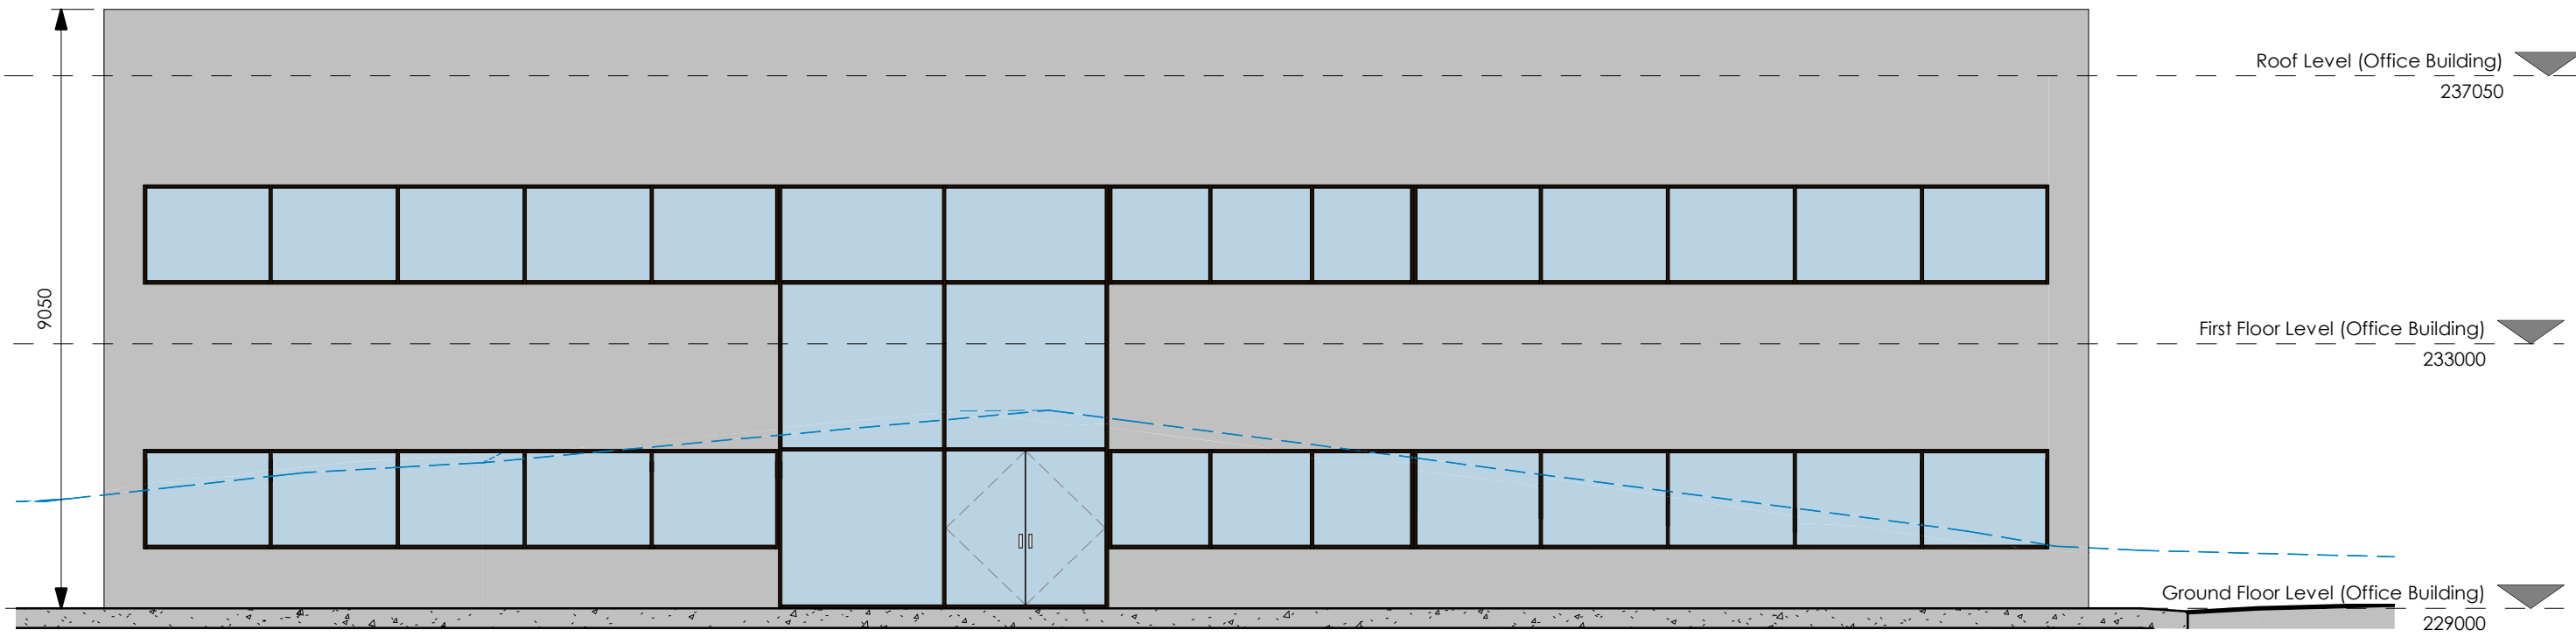

Proposed North West Elevation (Office Building)
1 : 100

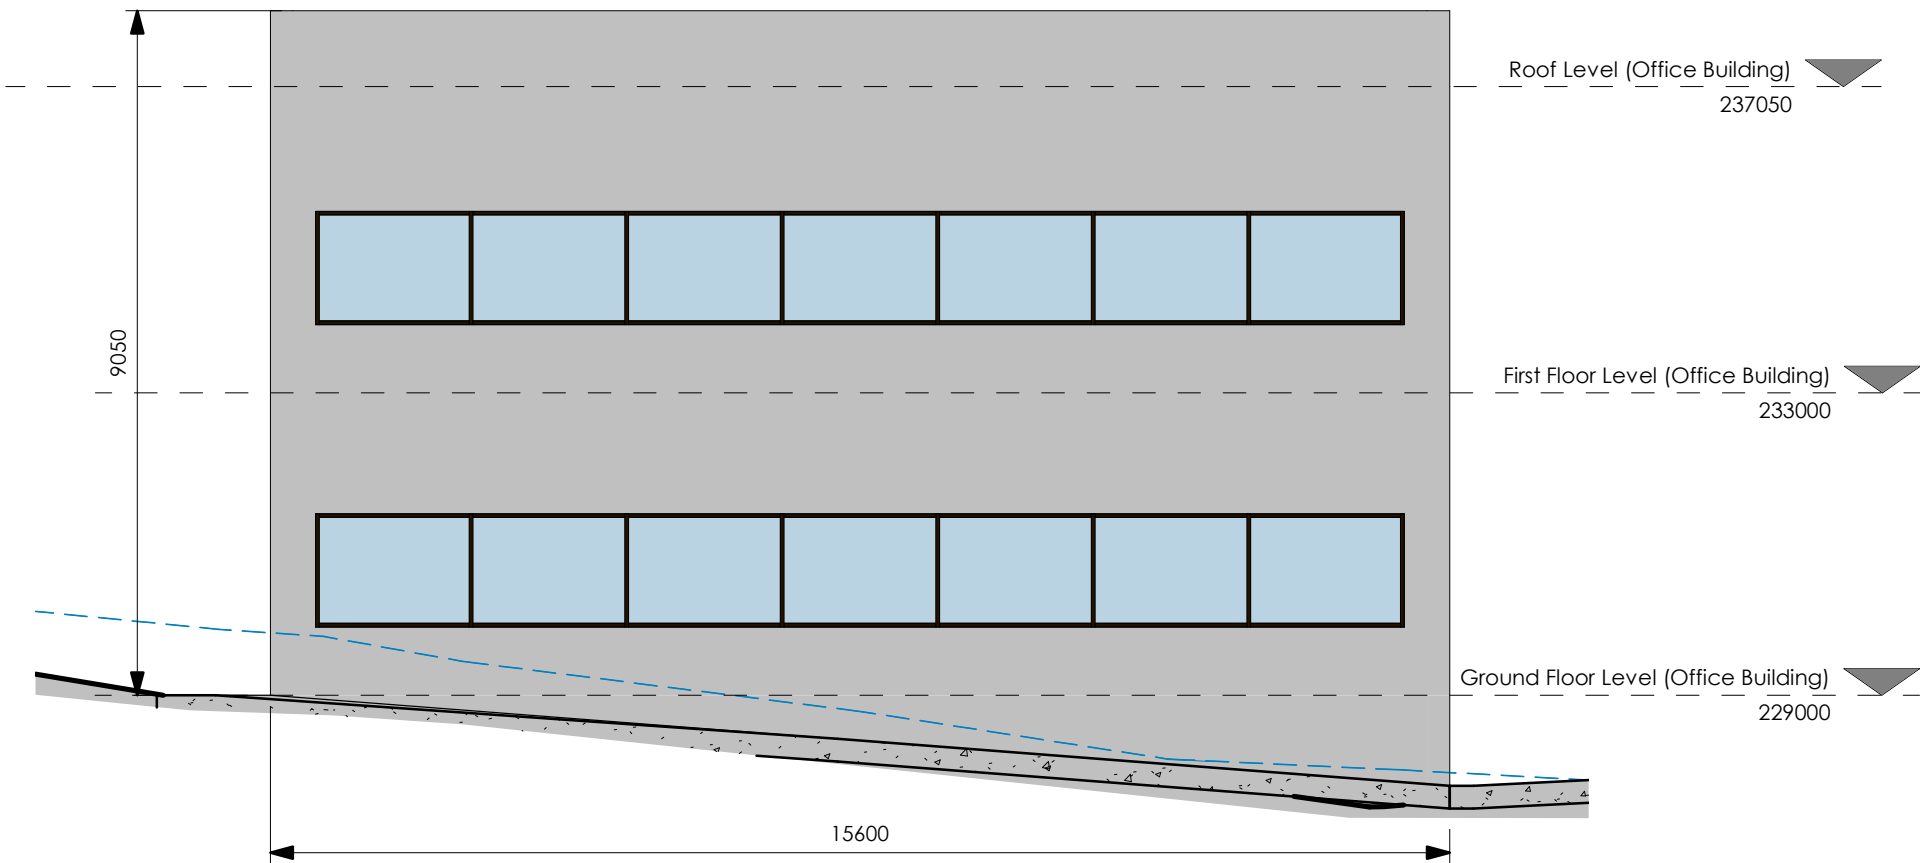

Proposed South West Elevation (Office Building)
1 : 100

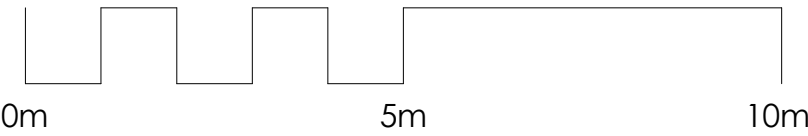

No.	Date	Revision	
Revision Schedule			
Project FIE - Cheddleton			
Title Office Building Elevations			
Date 15/12/21		Drg no	
Drawn N McCullough		CT-204-PP-4-02	
Scale 1 : 100		Size A1	Revision
Project Status		Planning	