




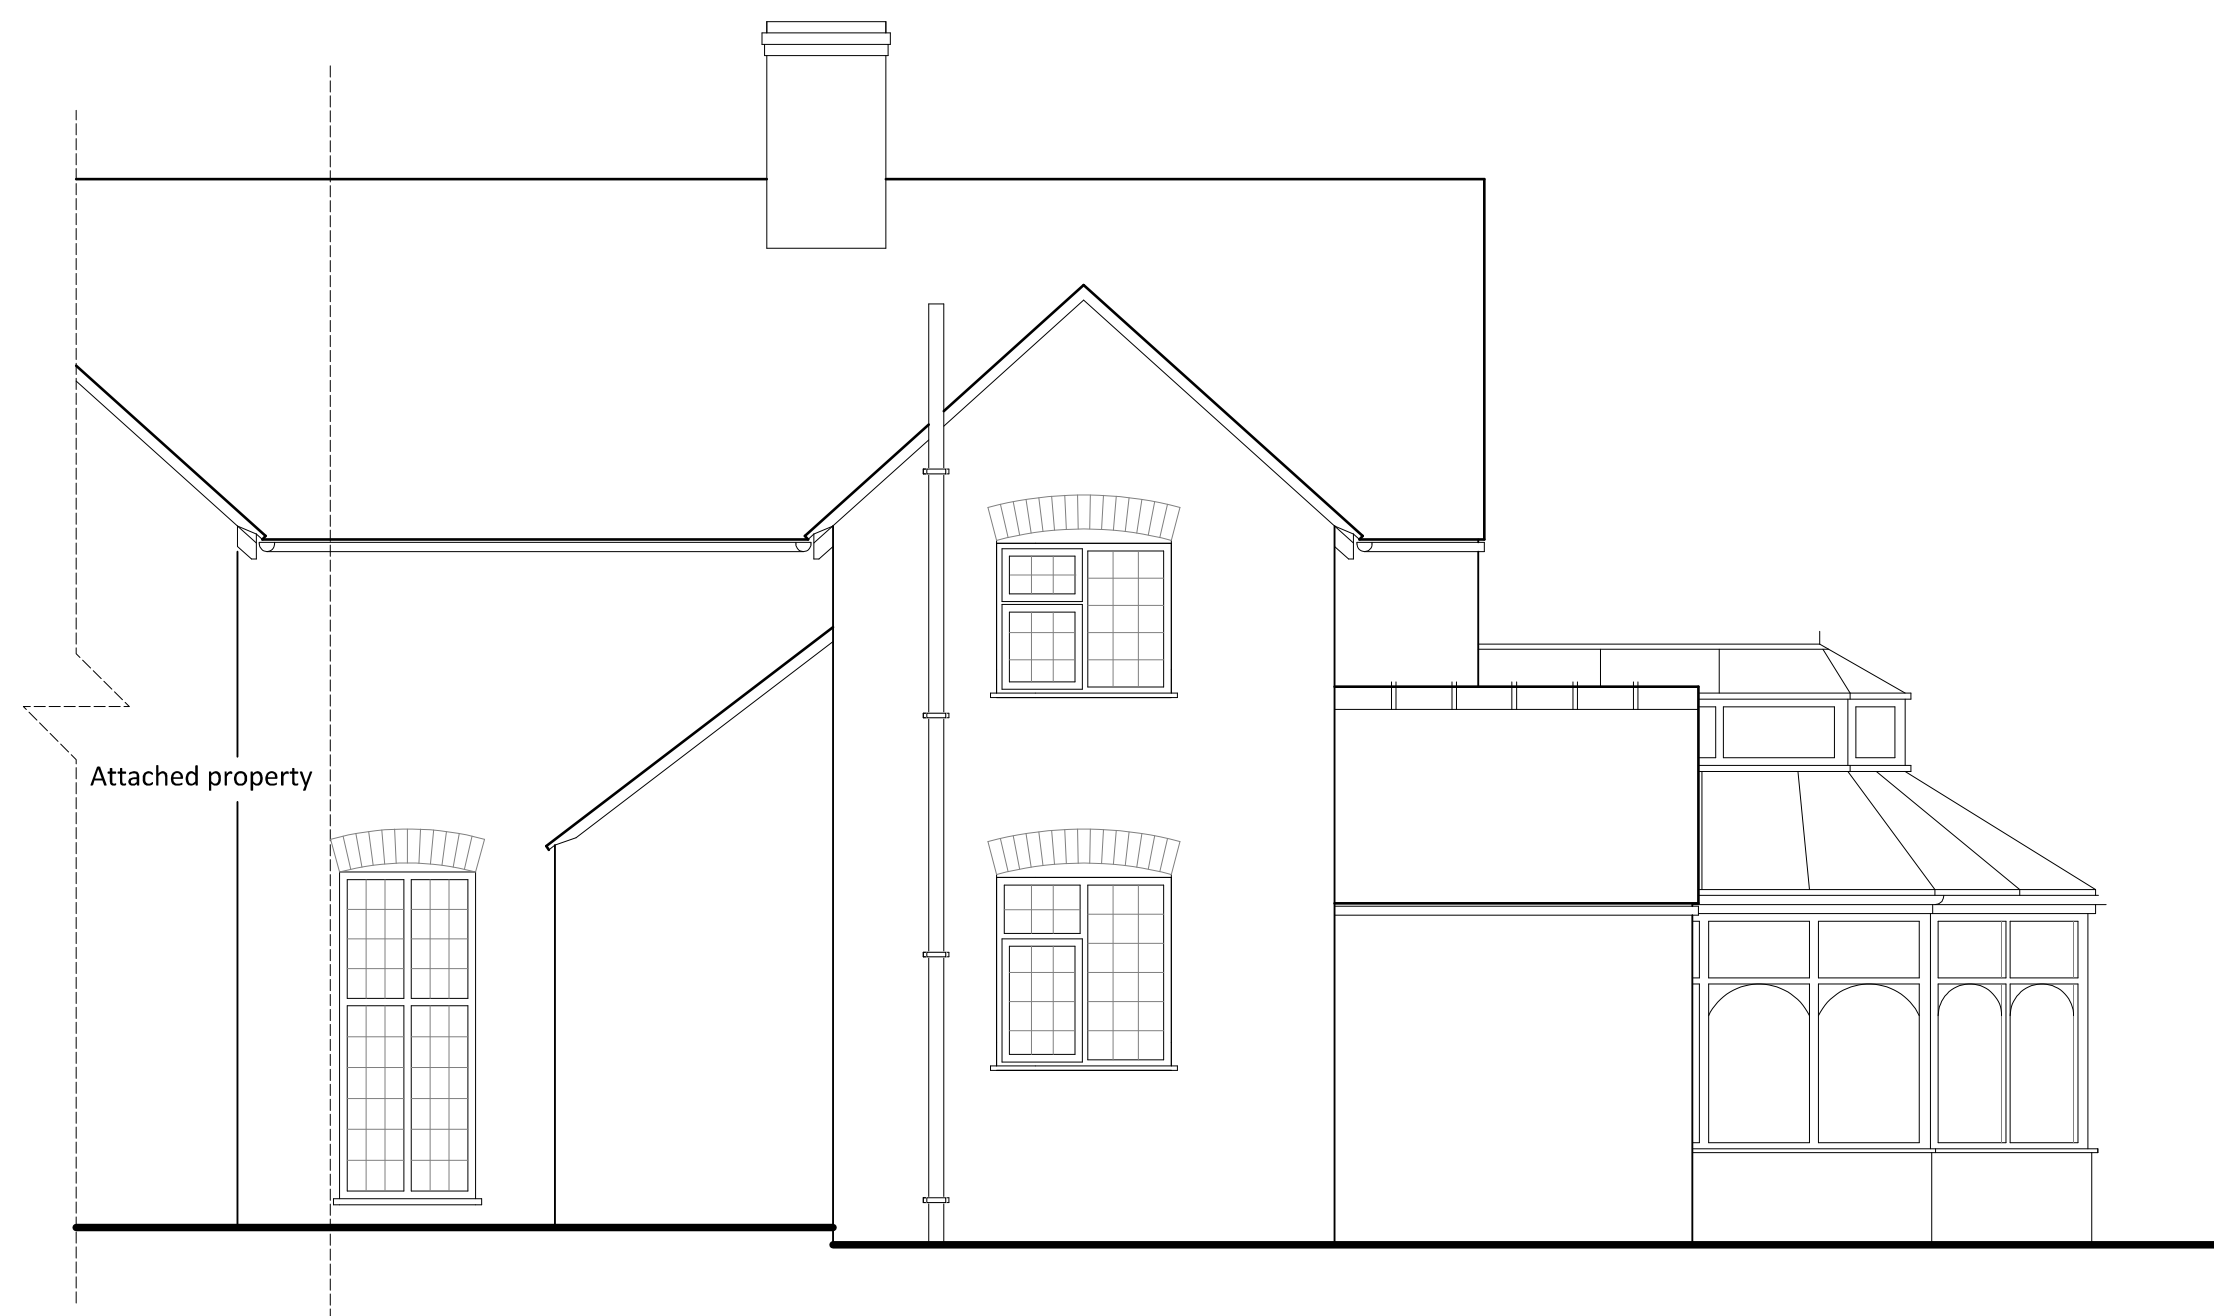

EXISTING FRONT ELEVATION

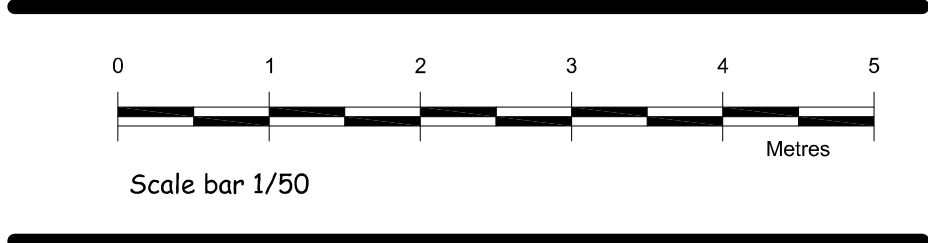

EXISTING SIDE ELEVATION

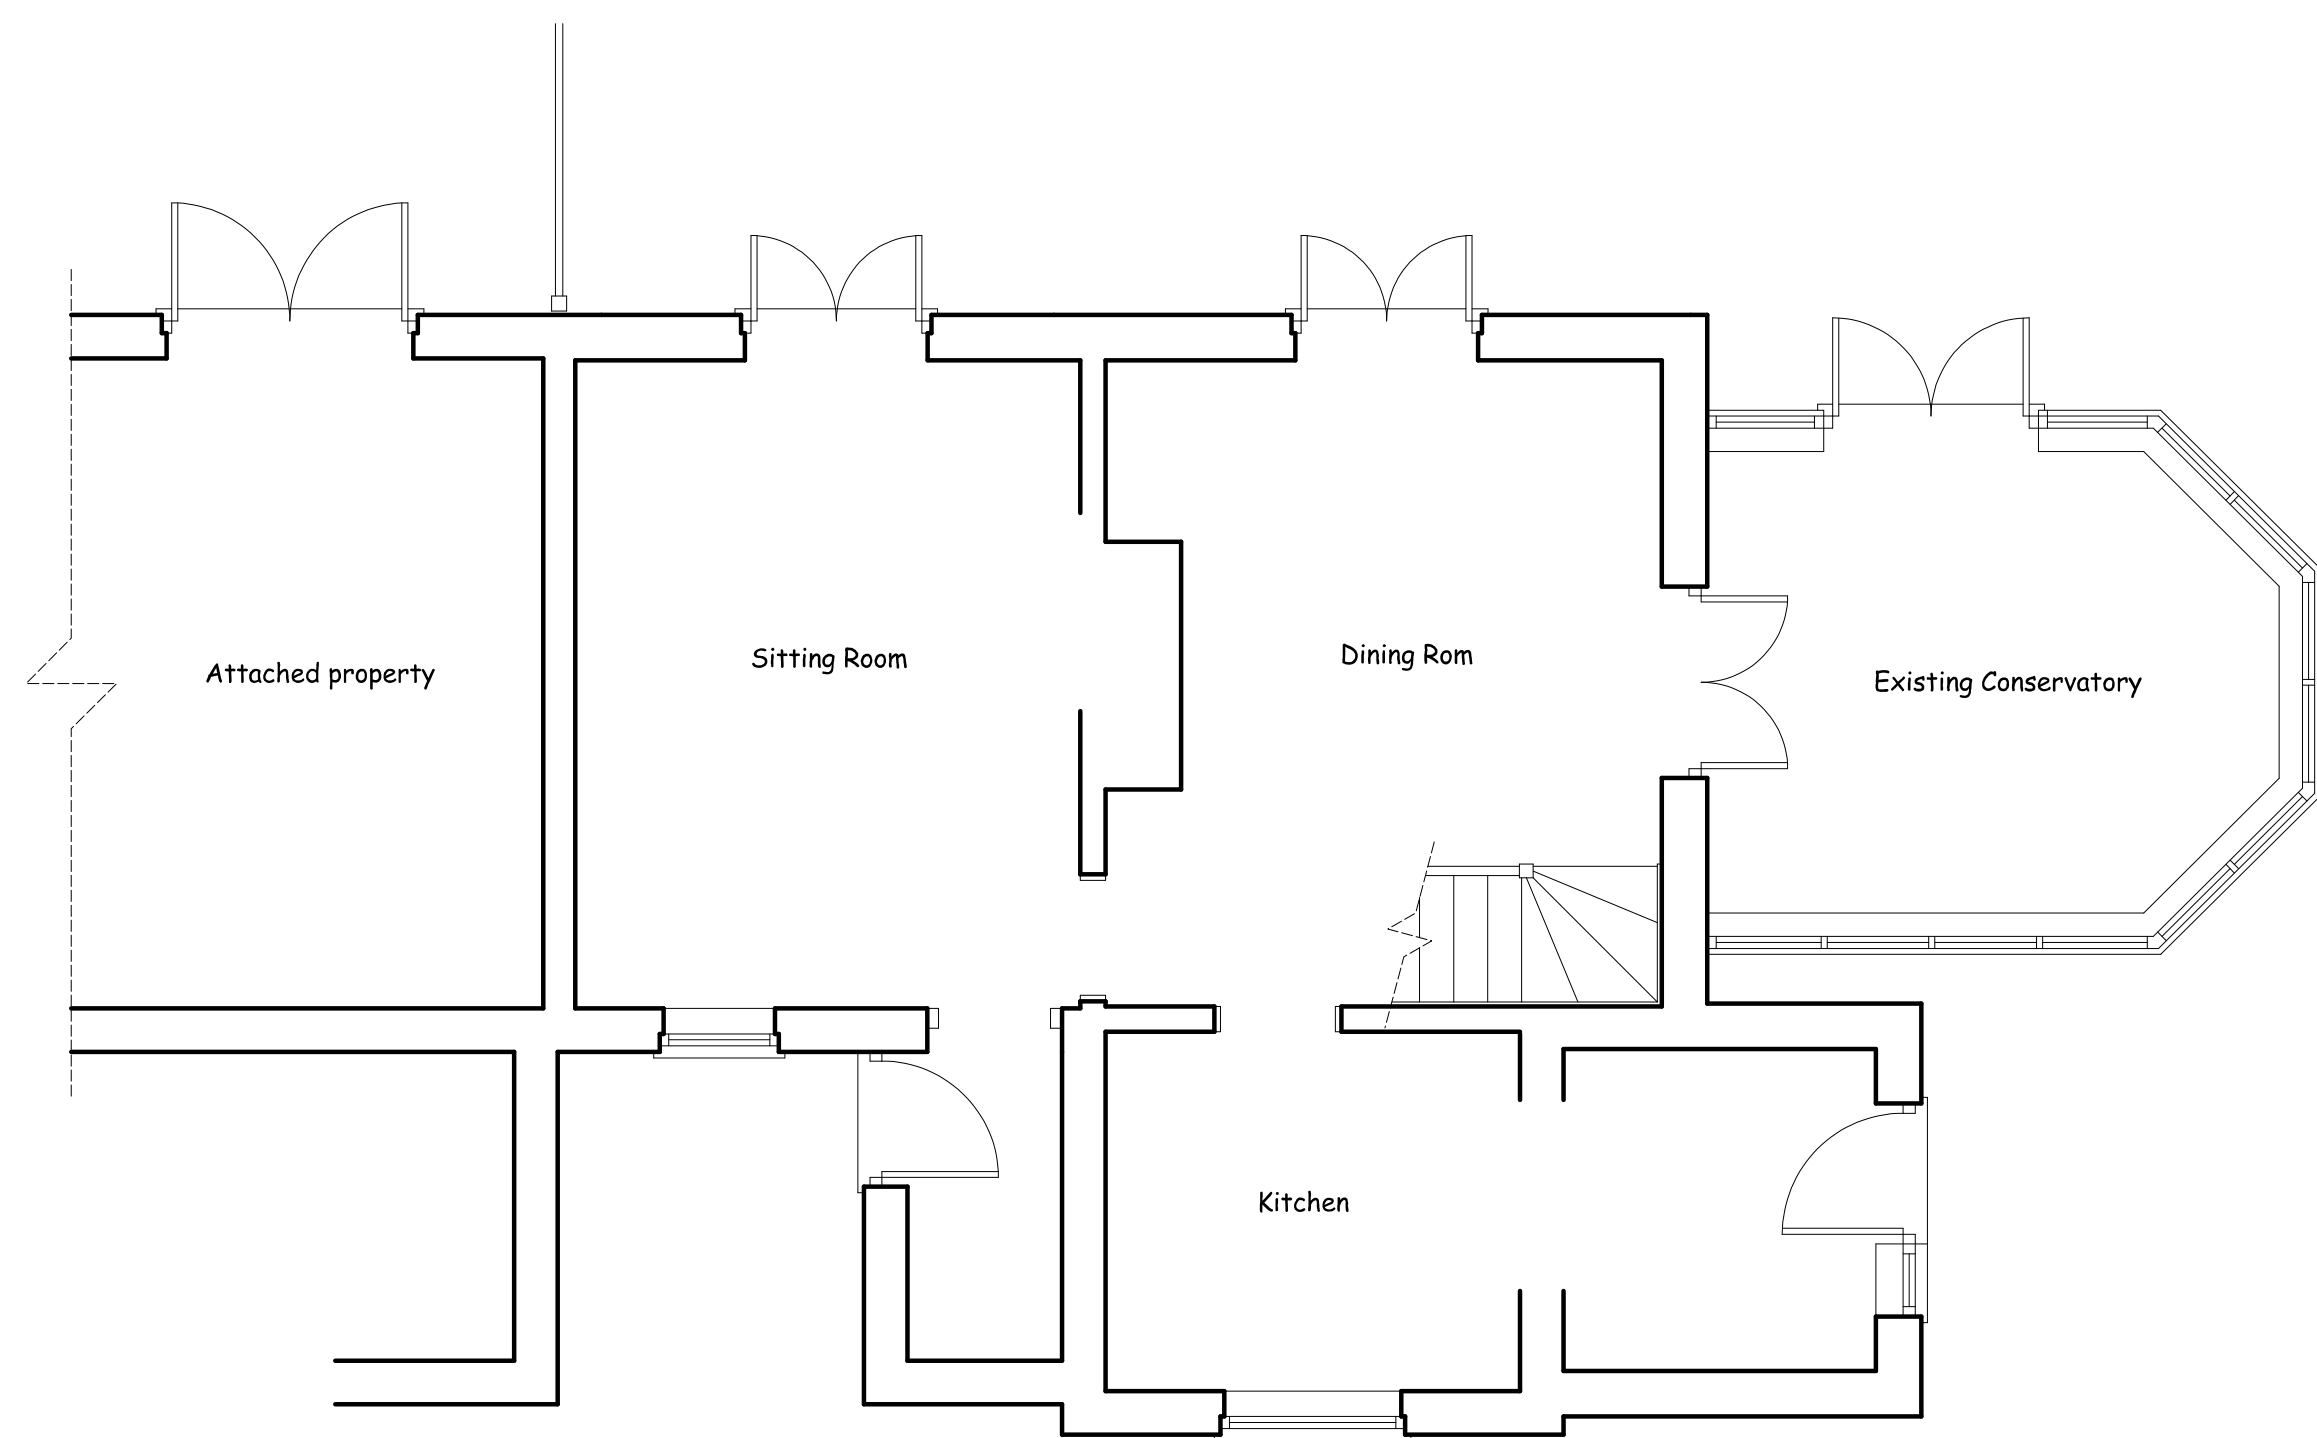


EXISTING GROUND FLOOR PLAN



EXISTING REAR ELEVATION

Drawing Status: Planning

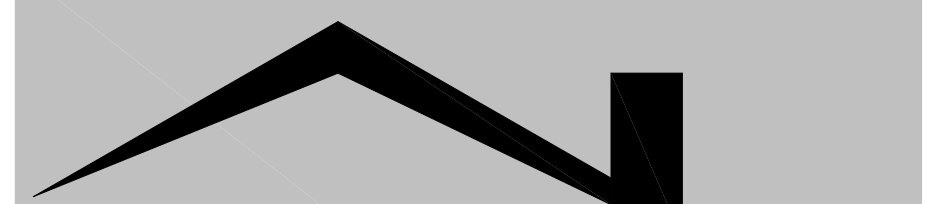
Nigel Forrester MCIOS
Building Design Services

ILETT HOUSE, SMITHY BANK, ALTON, STAFFS, ST10 4AD
TEL 01538 702164
www.nigelforrester.co.uk www.sap-calc.co.uk

CLIENT

Mr and Mrs P Drake

PROJECT

Proposed extension replacing the
existing conservatory
at
No 6 The Hurstones
Alton
ST10 4AP

DRAWING NUMBER 22/632/01

Existing conservatory

SCALES 1/50 @ A1