

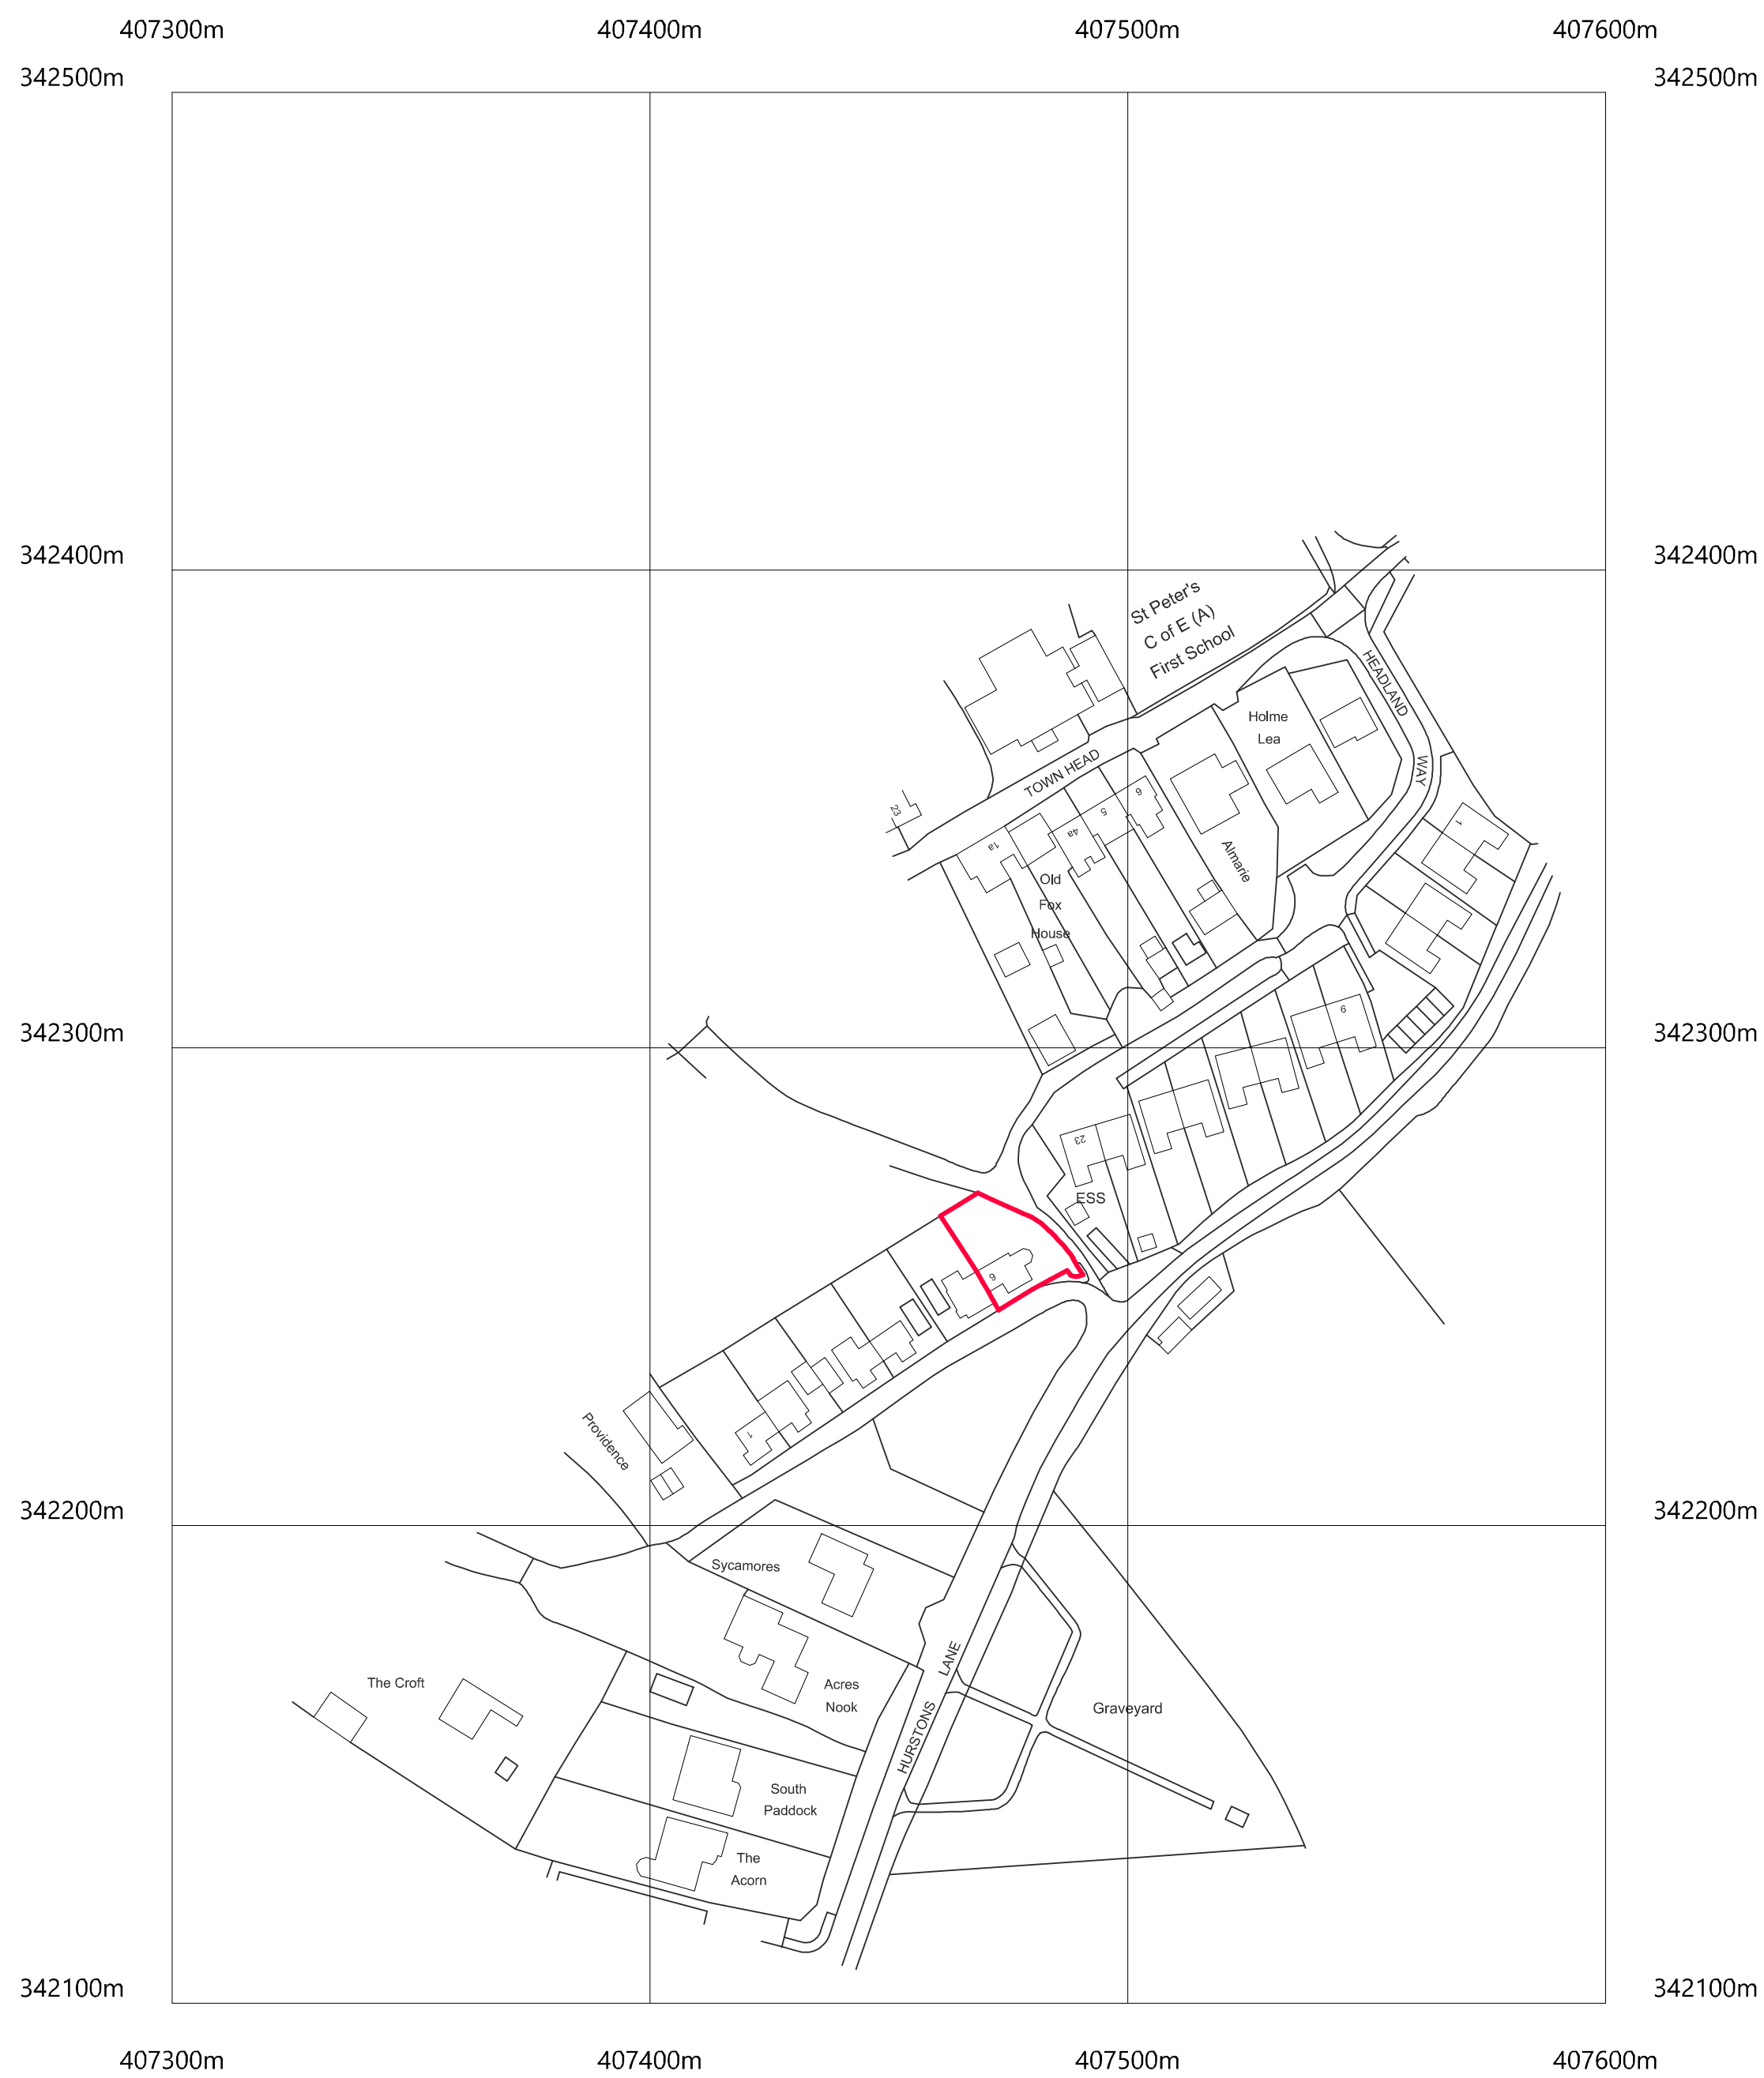
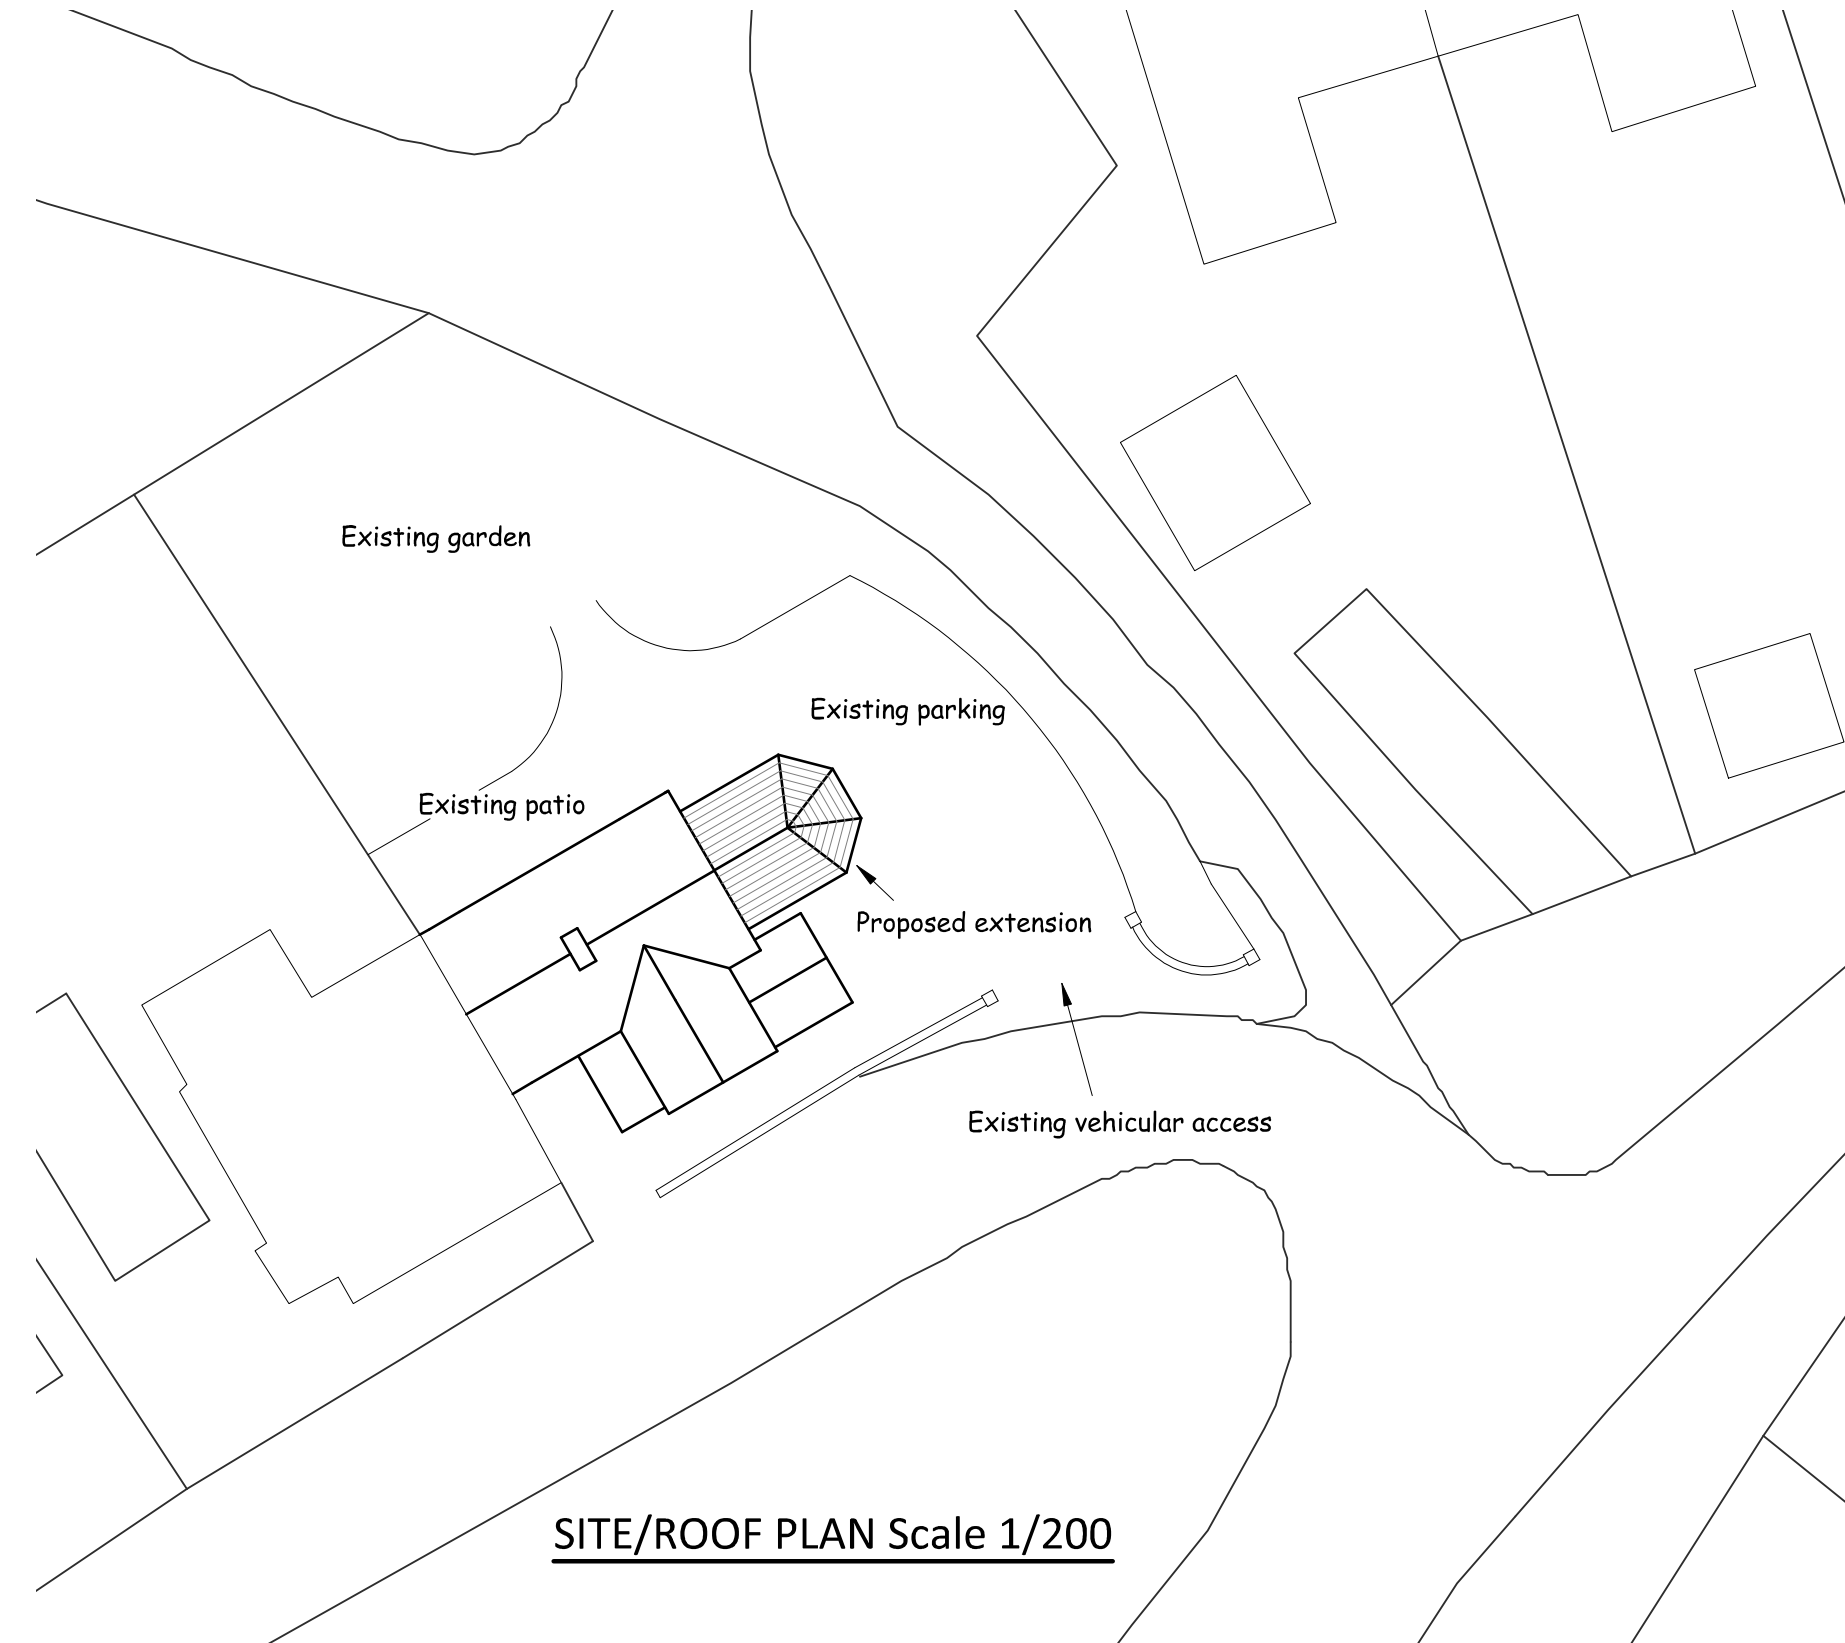


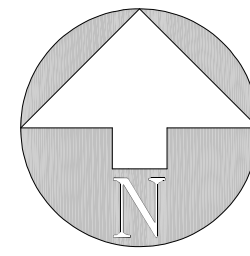

©Crown Copyright and database rights 2020 OS Licence no. 100019980

LOCATION PLAN Scale 1/1250

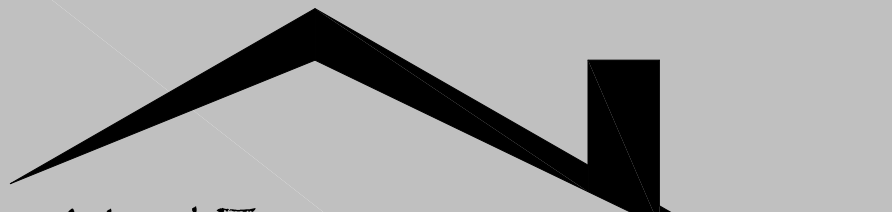


Nigel Forrester MCIOB
Building Design Services

ILETT HOUSE, SMITHY BANK, ALTON, STAFFS, ST10 4AD
TEL 01538 702164
www.nigelforrester.co.uk www.sap-calc.co.uk

CLIENT

Mr and Mrs P Drake

PROJECT

Proposed extension replacing the
existing conservatory
at
No 6 The Hurstones
Alton
ST10 4AP

DRAWING NUMBER 22/632/03

Location & site/roof plan

SCALES 1/1250 & 1/200 @ A1