


Copyright of this drawing is vested in the Architect and it must not be copied or reproduced without consent. Figured dimensions only are to be taken from this drawing. All contractors must visit the site and be responsible for taking and checking all dimensions relative to their work. Hewitt&Carr Architects Ltd are to be advised of any variation between drawings and site conditions. CLIENTS ARE ADVISED TO CLARIFY DIMENSIONS WITH THE ARCHITECT PRIOR TO SETTING OUT AND NOT TO SCALE FROM THE DRAWING.


Rev.	Drawn	Comments	Date
A	MF	ij Room name relabelled following Client comment	10/02/22




Existing Roof Plan
Scale 1:100

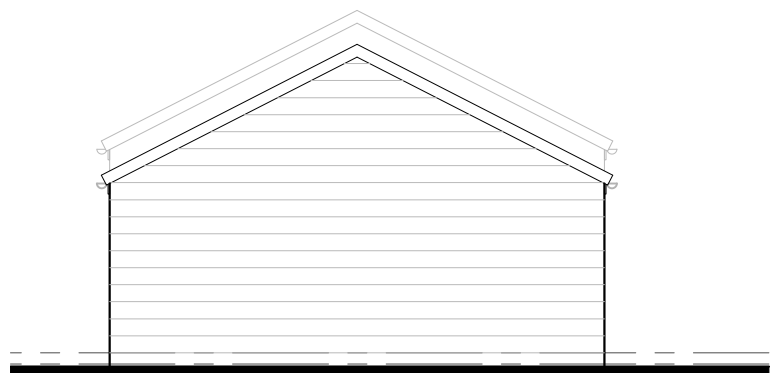


Existing Side Elevation (2)
Scale 1:100

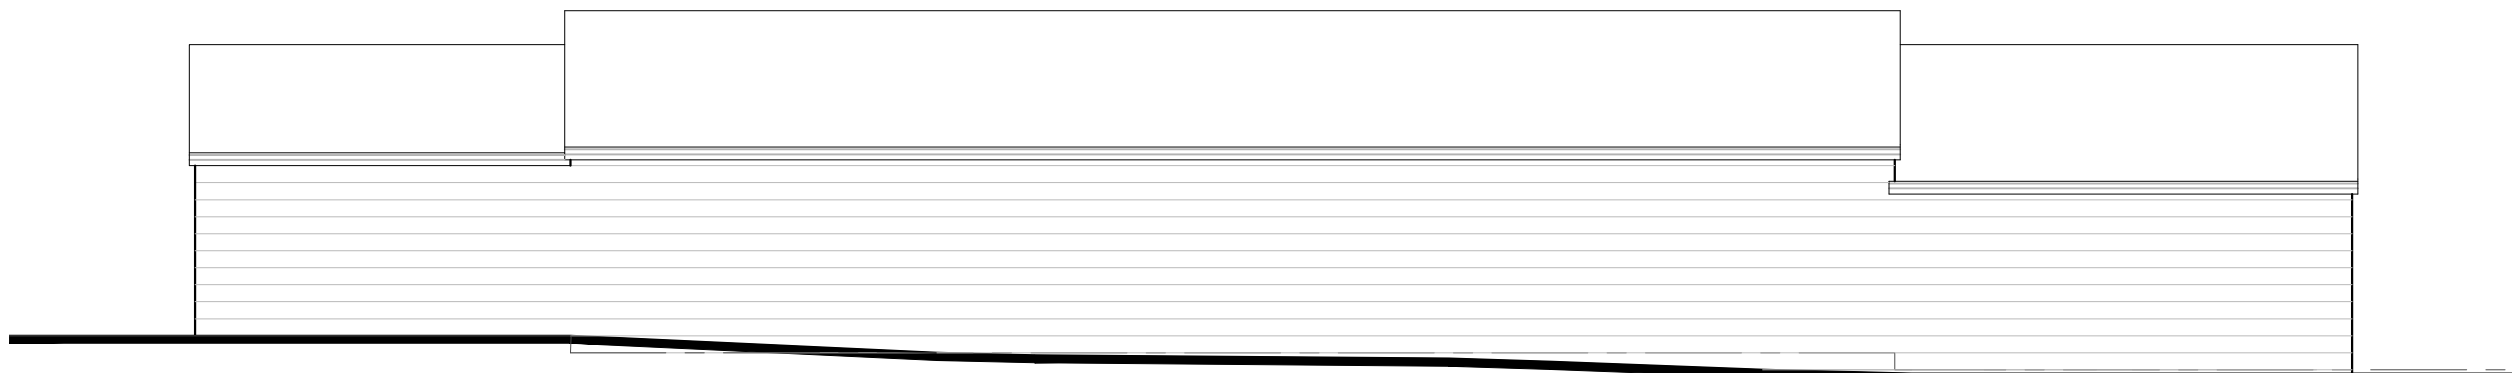



Existing Rear Elevation (3)
Scale 1:100

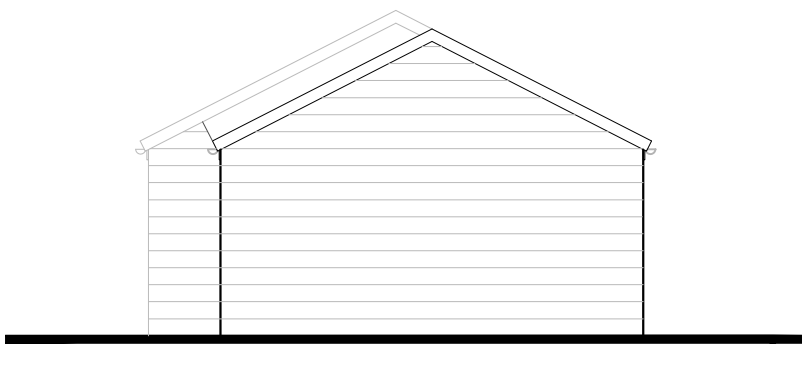


Existing Side Elevation (4)
Scale 1:100

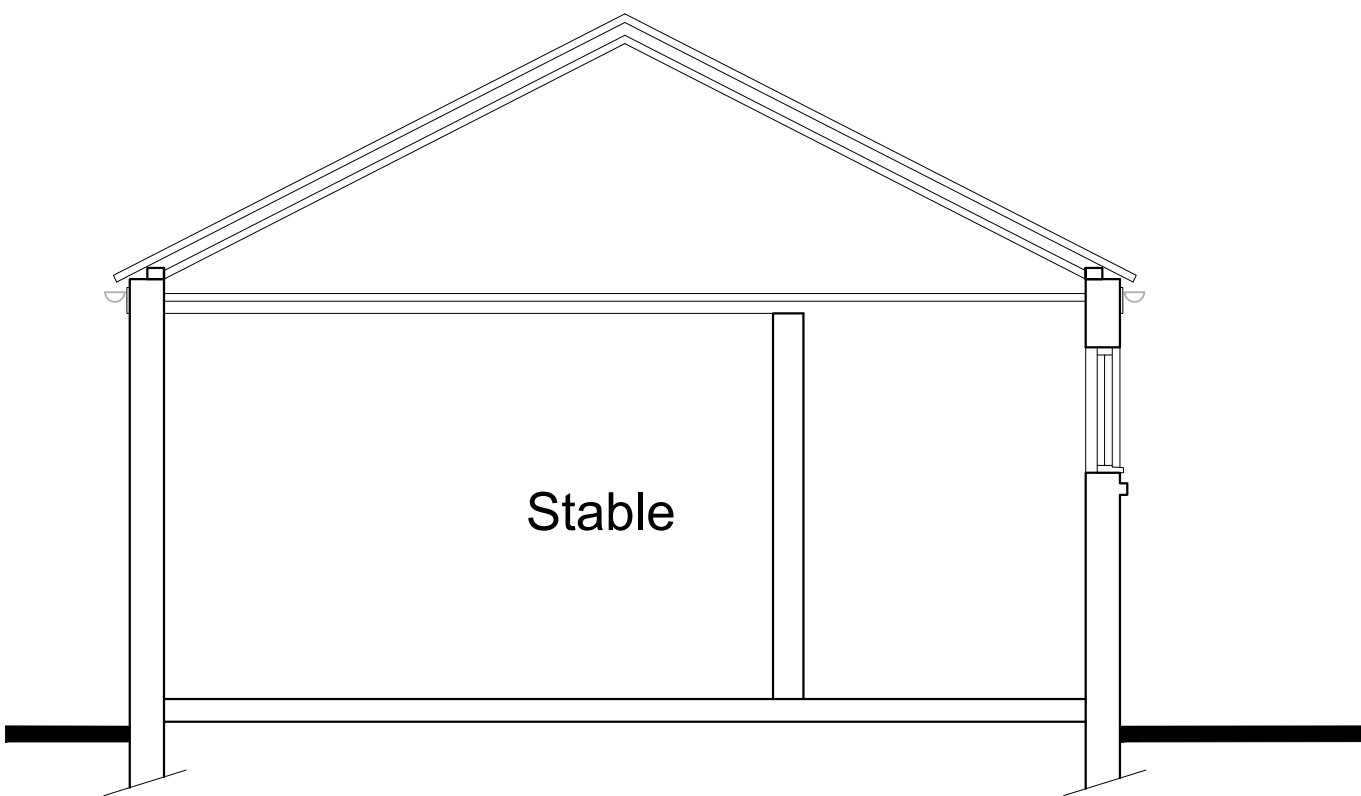

Existing Section AA
Scale 1:50

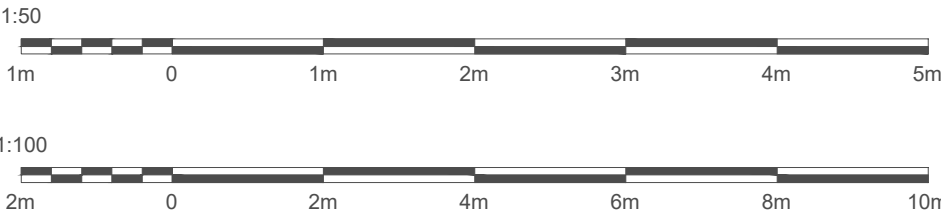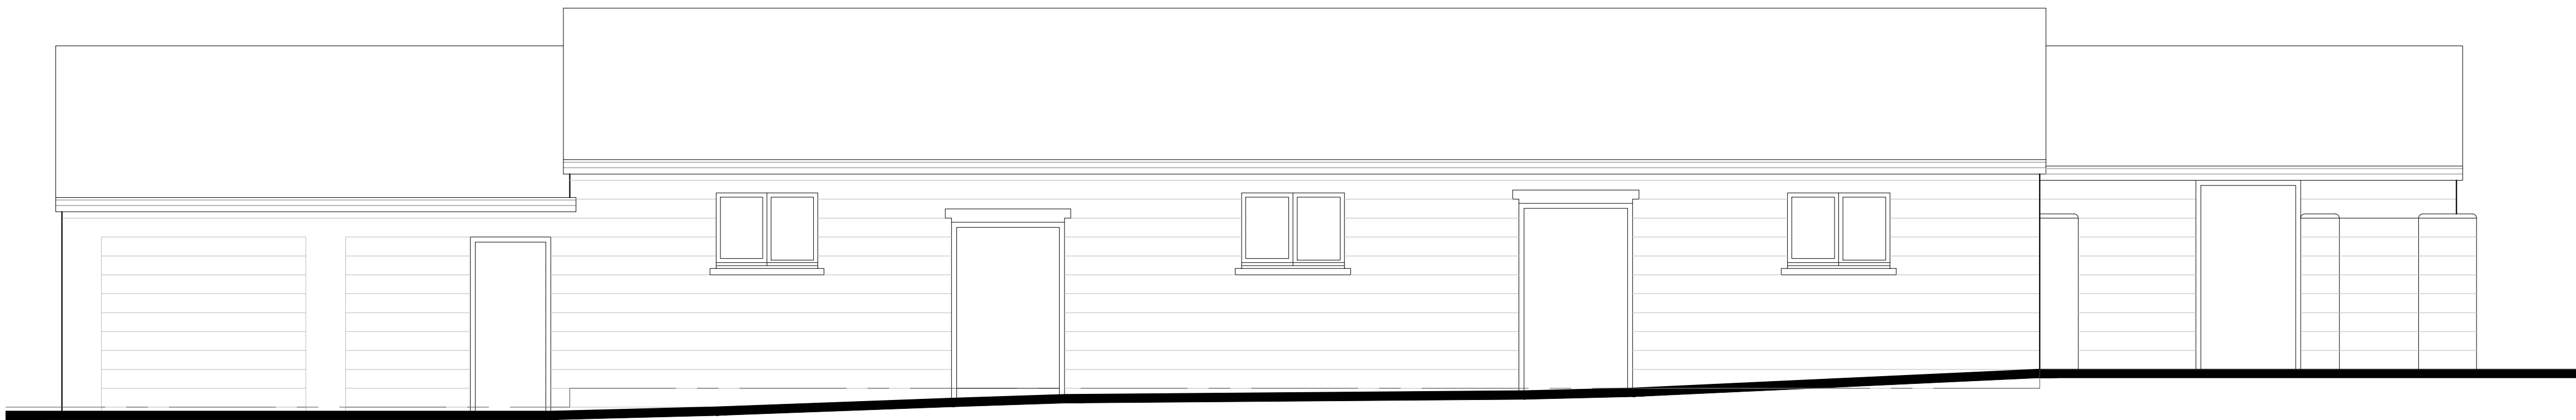

Existing Front Elevation (1)
Scale 1:50

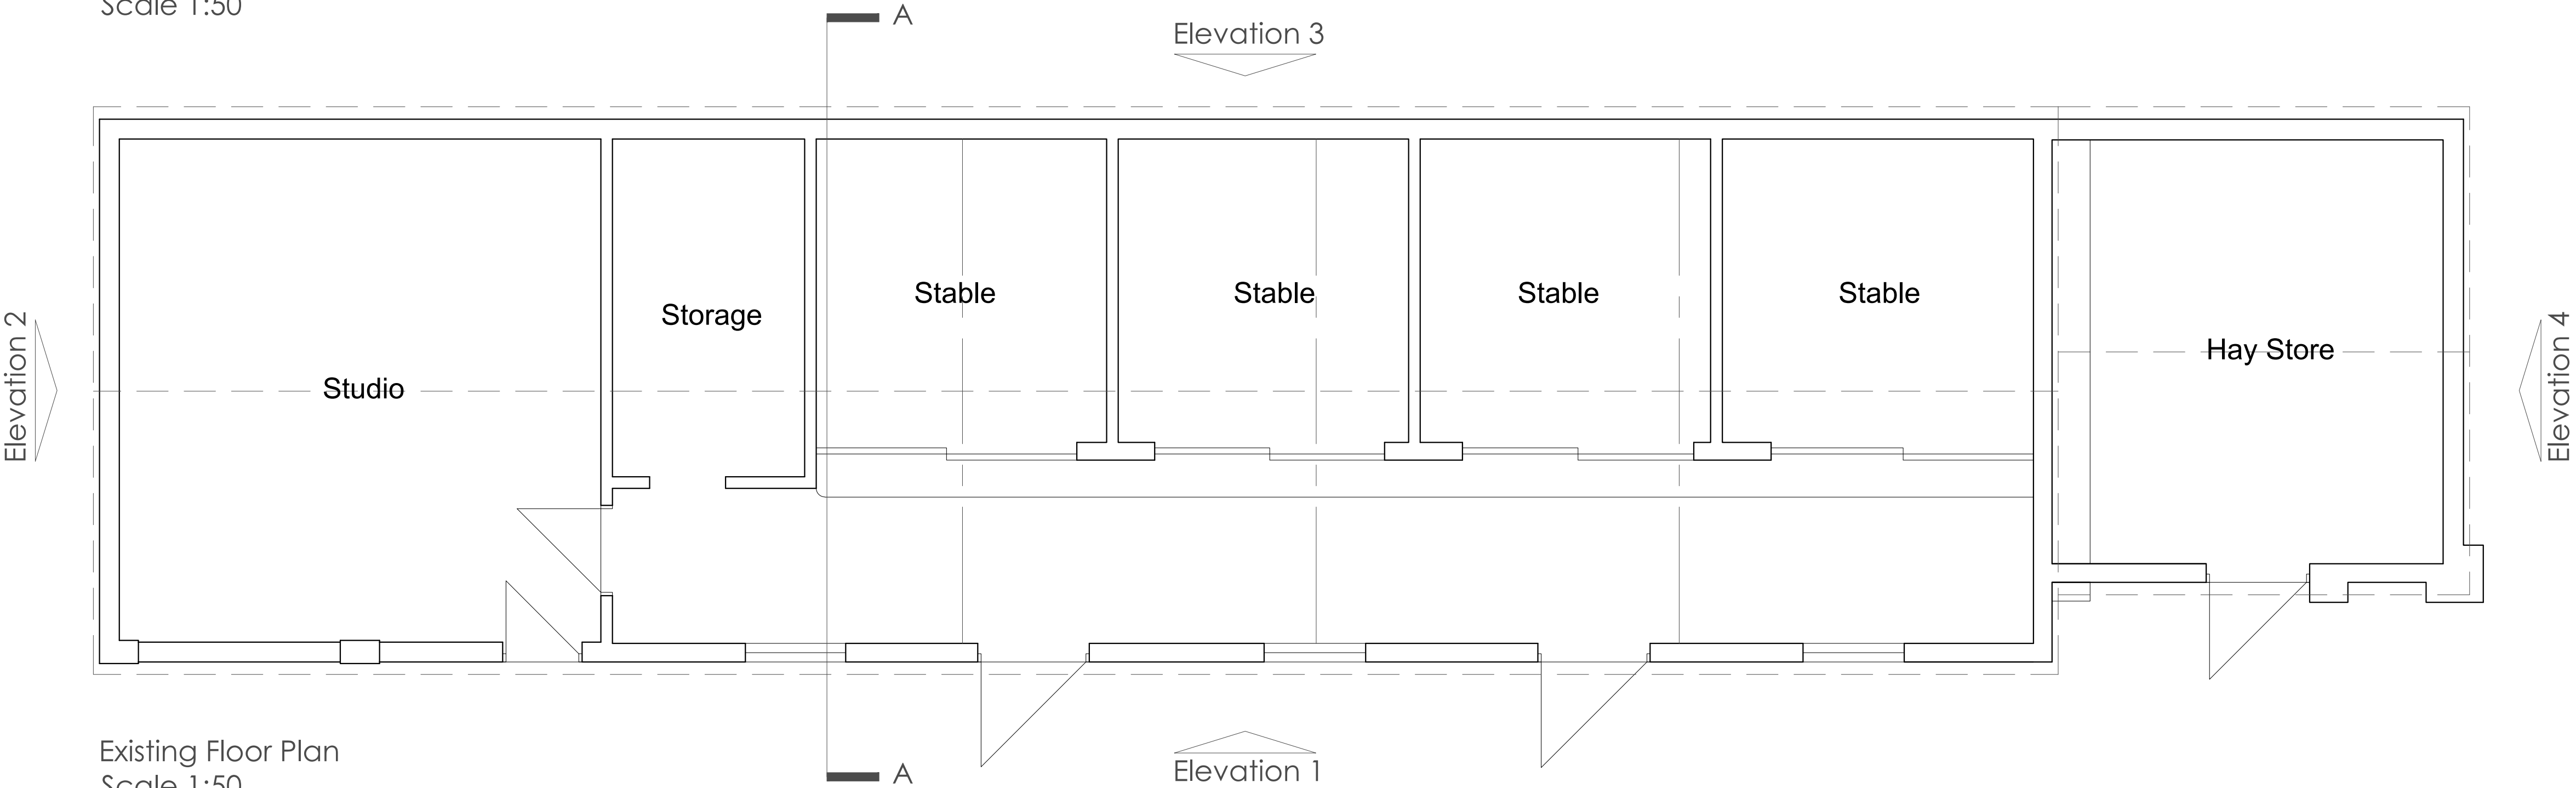

Existing Floor Plan
Scale 1:50

Hewitt&CarrArchitects

A: DaisyBank House | 17-19 Leek Road | Cheadle | ST10 1JE
T: 01538 756888
E: enquiries@hcarchitects.co.uk
W: www.hcarchitects.co.uk

Client
Mrs K Hurst

Project
Change of Use to Riding School
Lower Grange Farm, Oakamoor
Road, Cheadle, Staffs, ST10 4QR
Title
Stable Block Plans, Sections
and Elevations as Existing

Status
PLANNING

Date
JAN 2022

Scale @A1
1:100 & 1:50

Project No
01147

Drawing No.
AL(0)03

Drawn
MF

Checked

Rev
A

PLANNING

File Ref: H-98F