

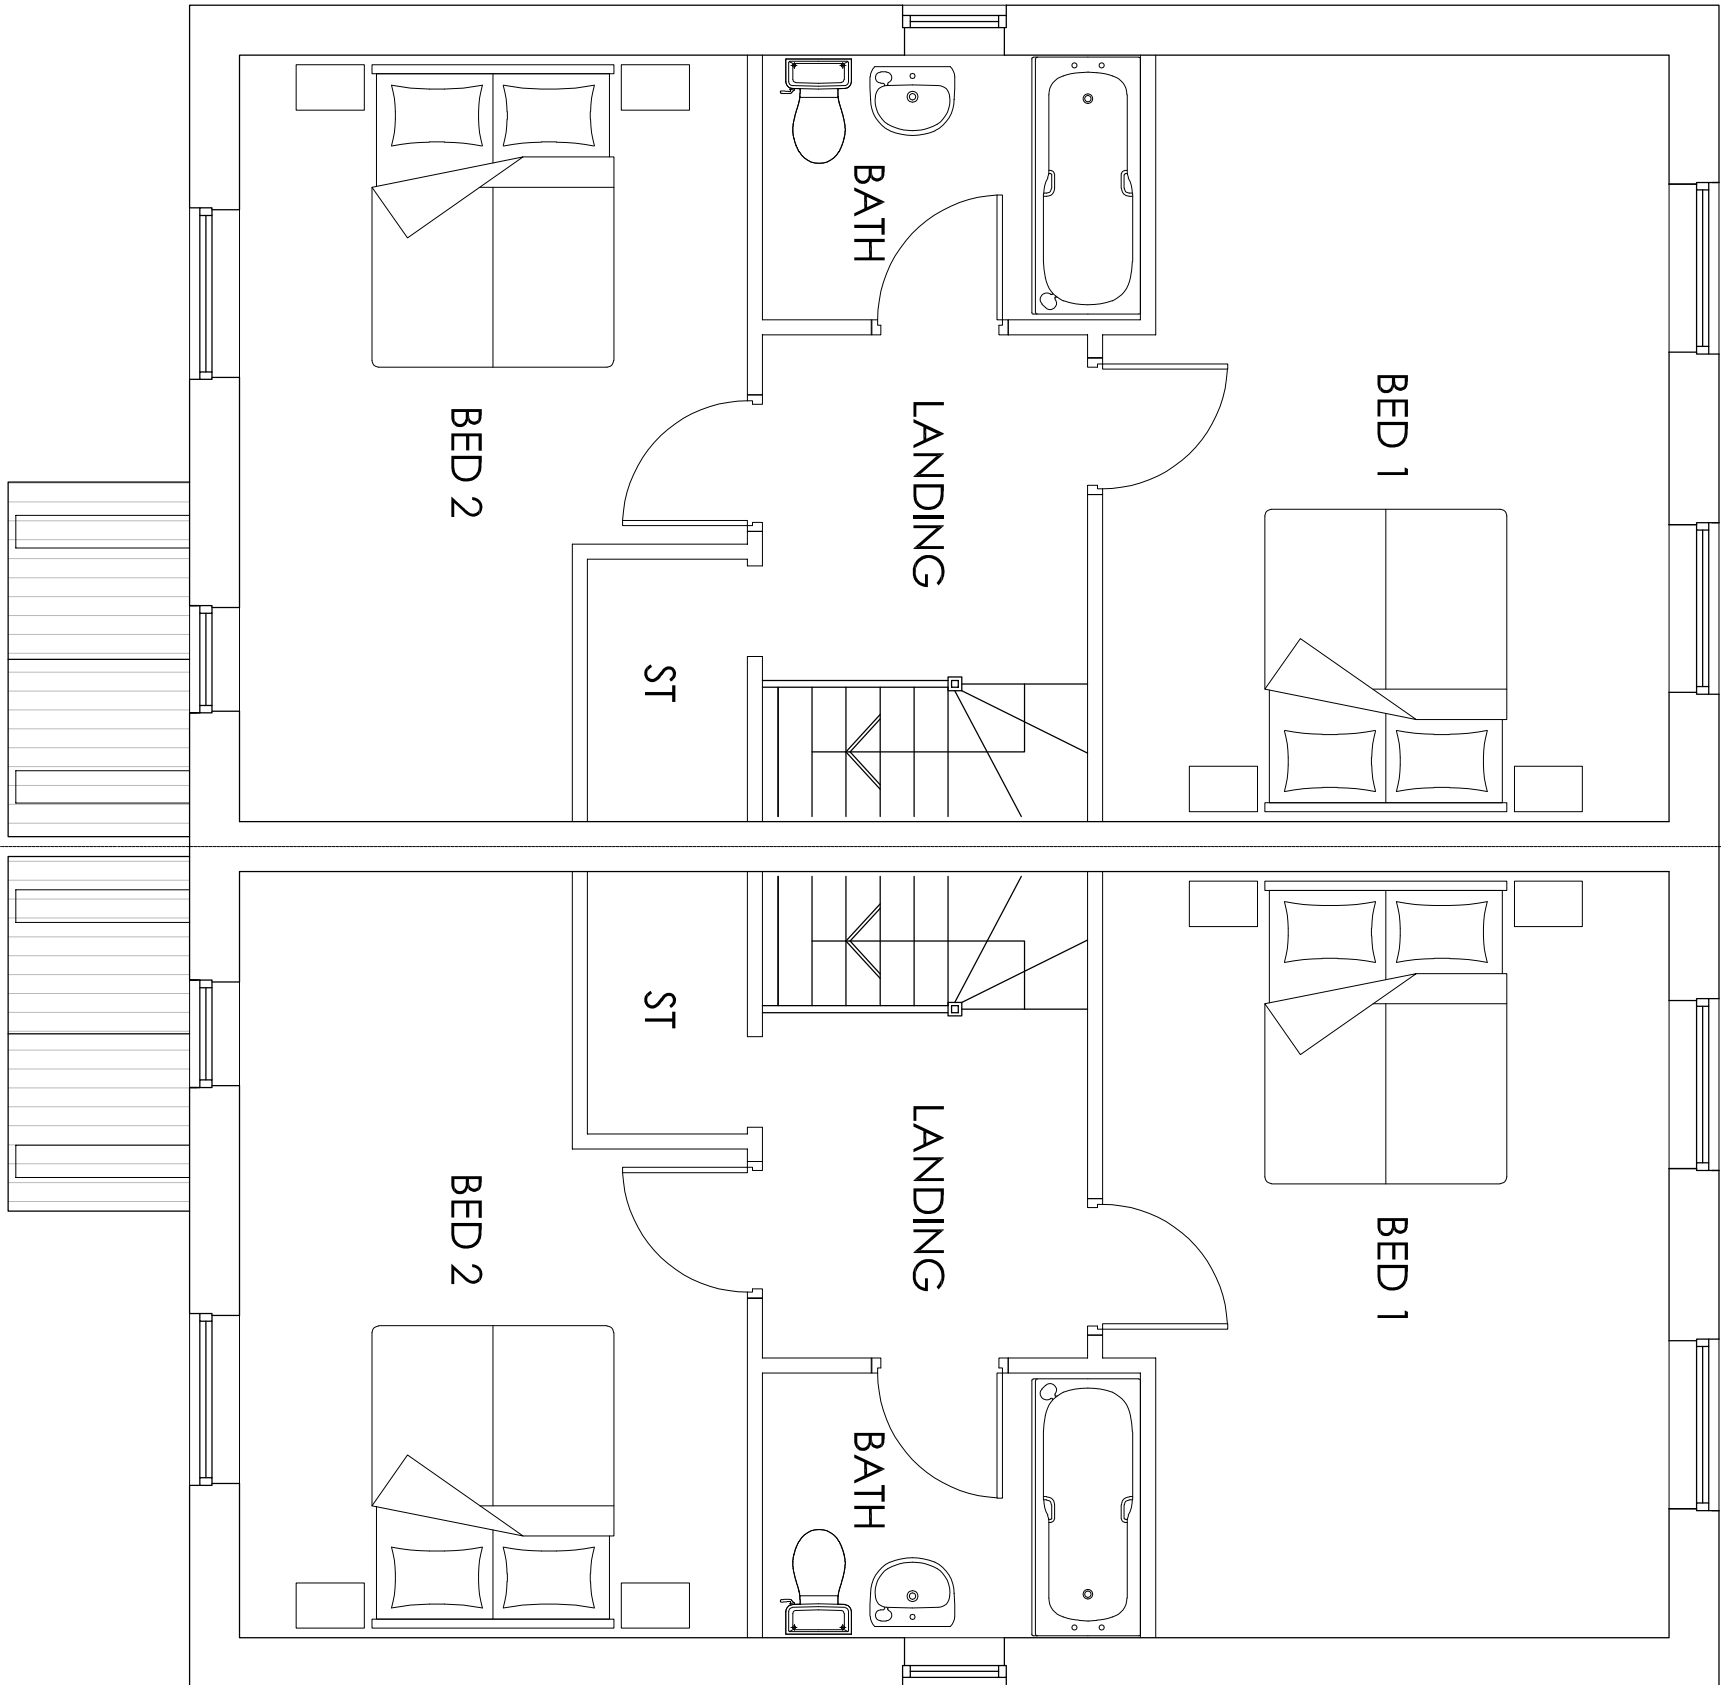


Copyright of this drawing is vested in the Architect and it must not be copied or reproduced without consent. If any dimensions are shown on this drawing, they shall be taken from the drawing. All dimensions shall be in millimetres unless otherwise stated. The Architect shall be responsible for checking and verifying the accuracy of all dimensions and shall be responsible for any variation between drawing and site conditions. It shall be the responsibility of the Client to ensure that the drawing is used in accordance with the Architect's terms and conditions. This drawing is not to be used for any other purpose without the written consent of the Architect. THIS DRAWING IS NOT TO BE USED FOR ANY OTHER PURPOSE WITHOUT THE WRITTEN CONSENT OF THE ARCHITECT. THIS DRAWING IS NOT TO BE USED FOR ANY OTHER PURPOSE WITHOUT THE WRITTEN CONSENT OF THE ARCHITECT.


Rev	Down	Comments	Date
A	SC	Changed to 2 Bed gite	30/11/2020

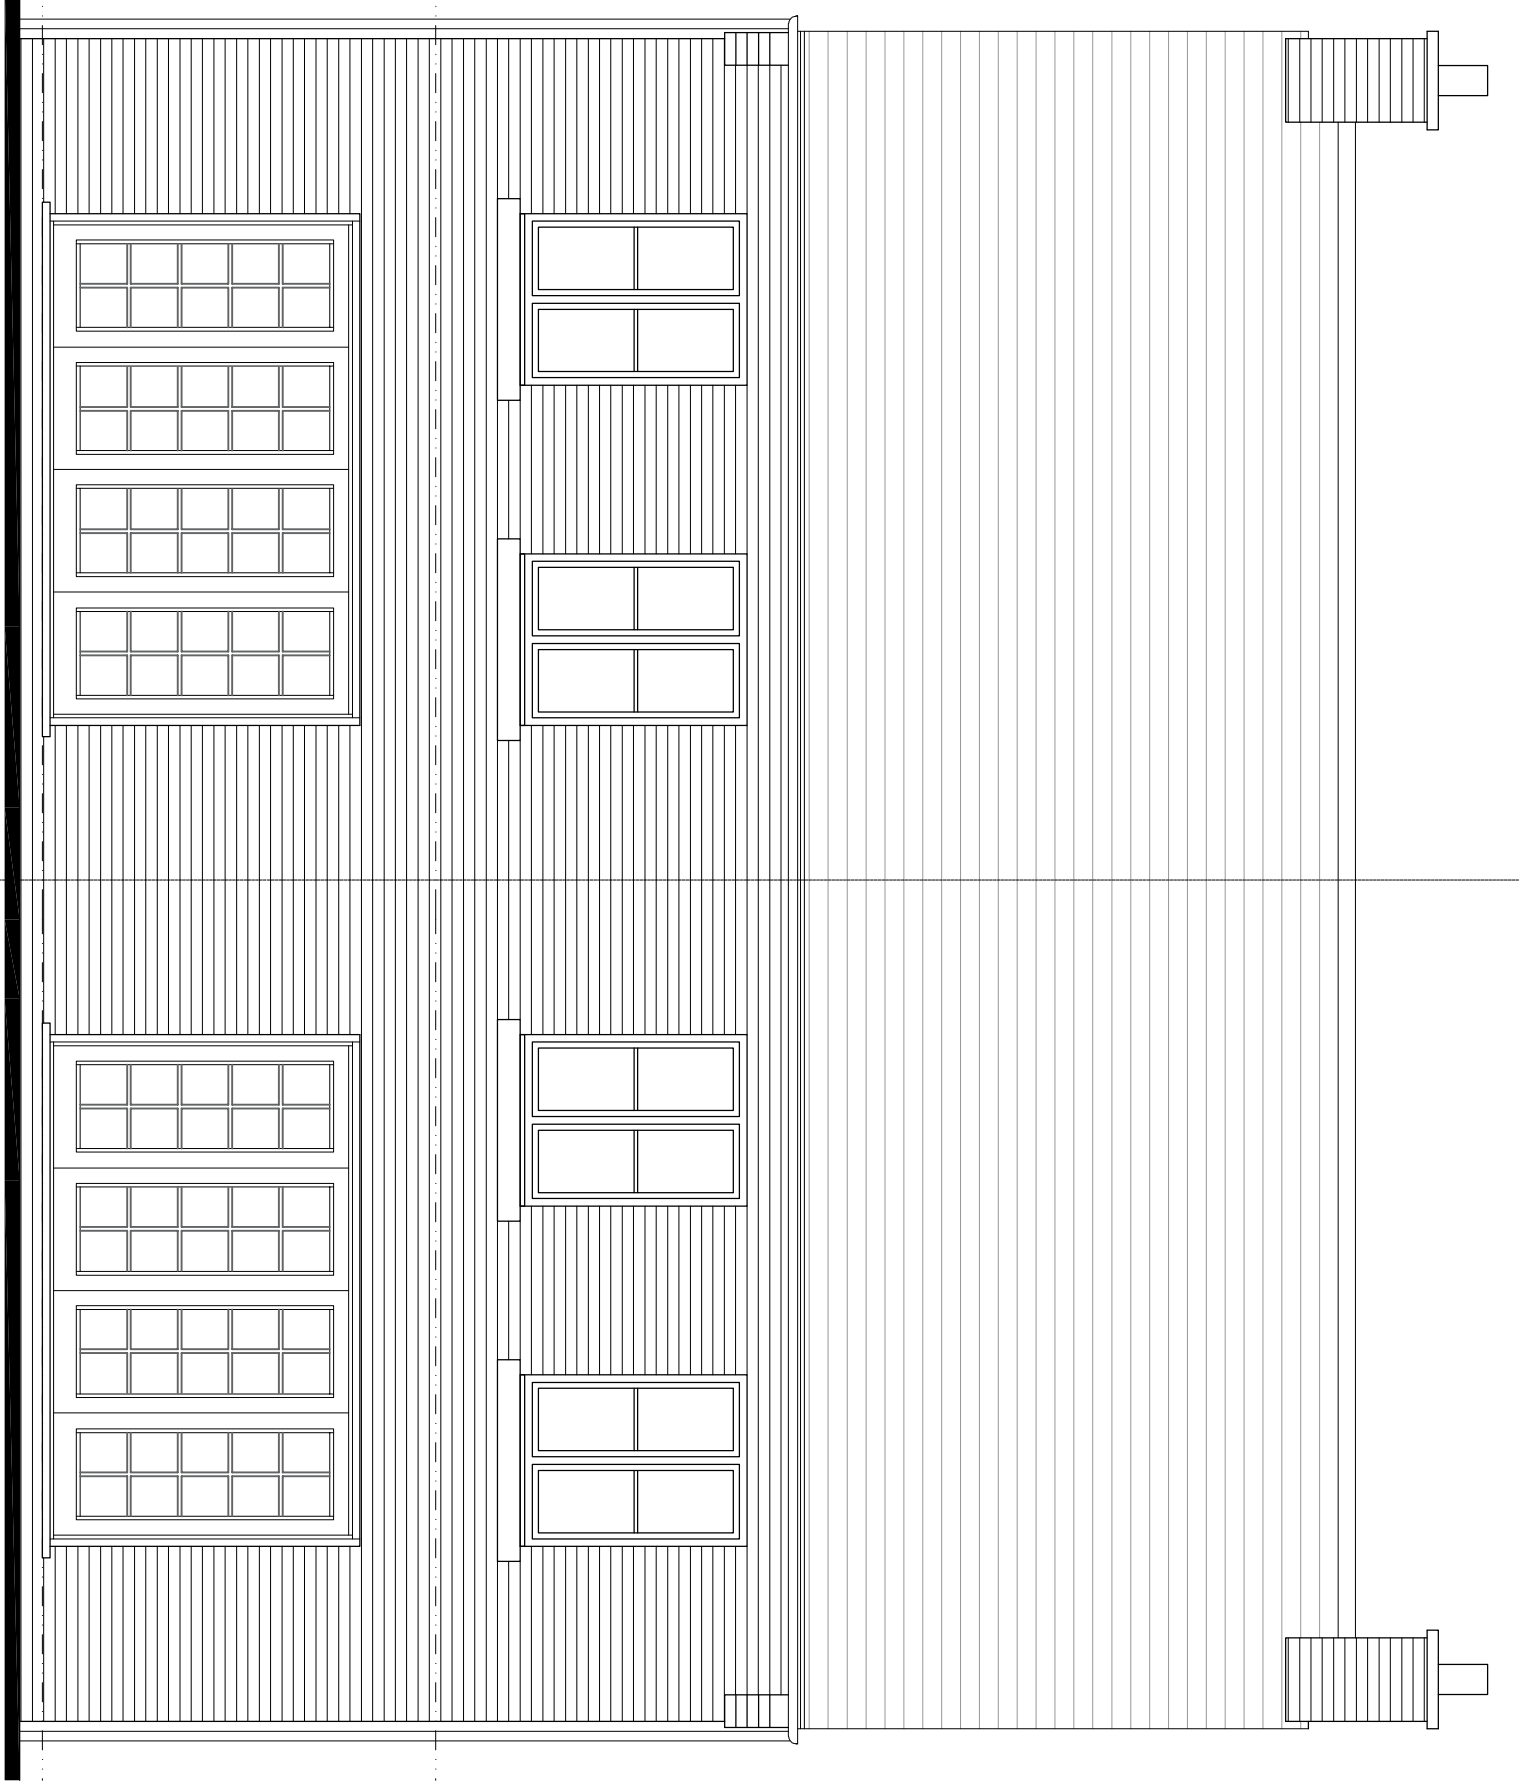


First Floor Plan 1:50

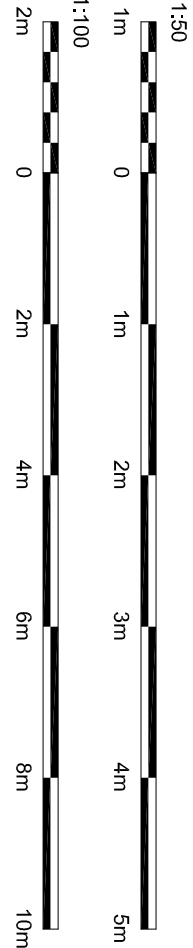


Rear Elevation 1:50

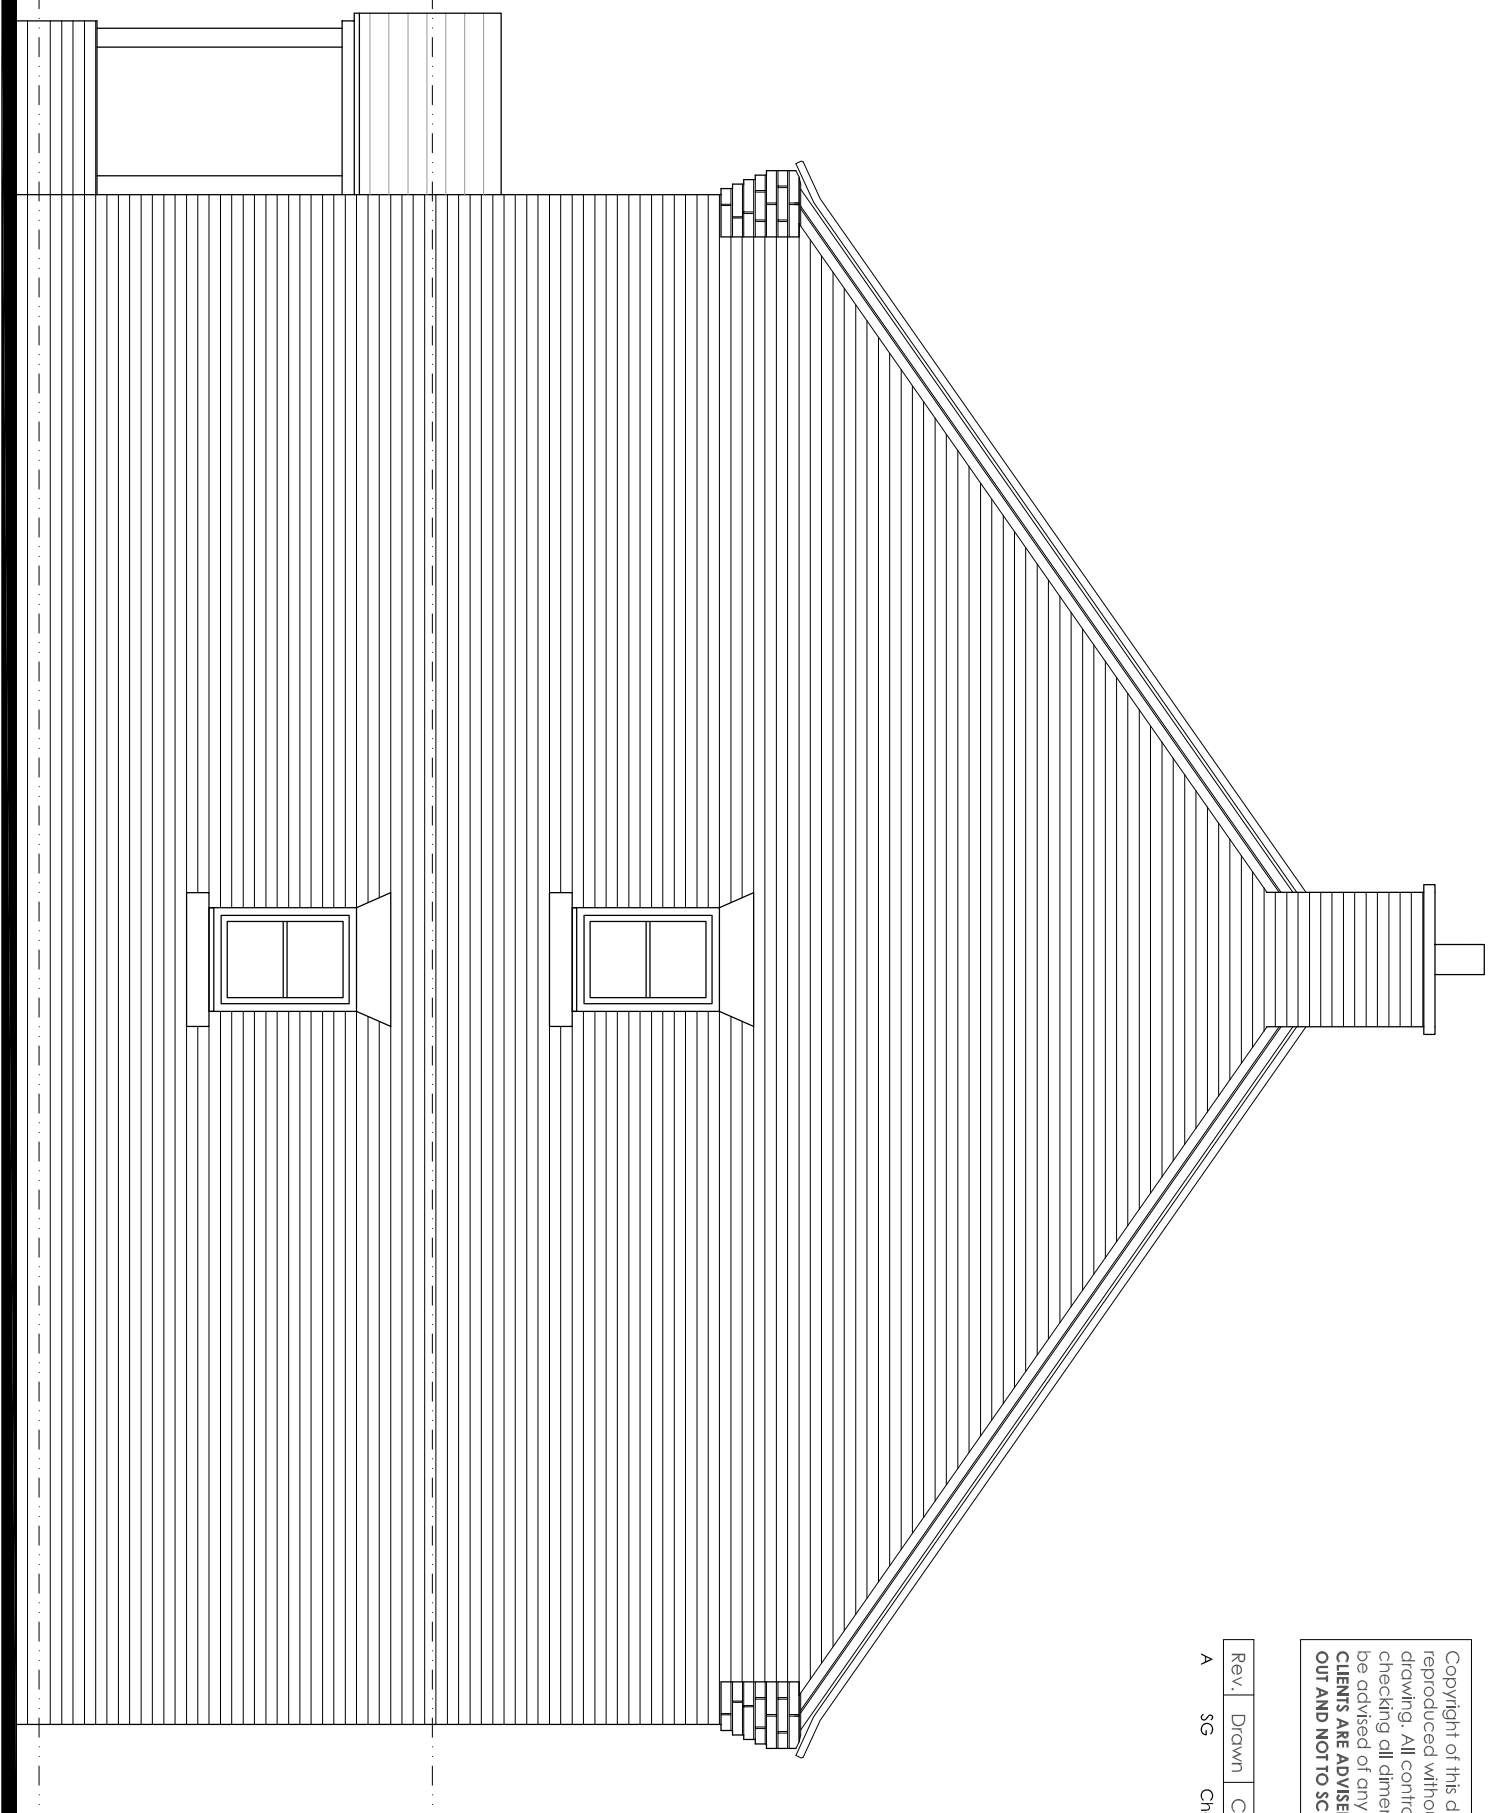


Side Elevation 1:50

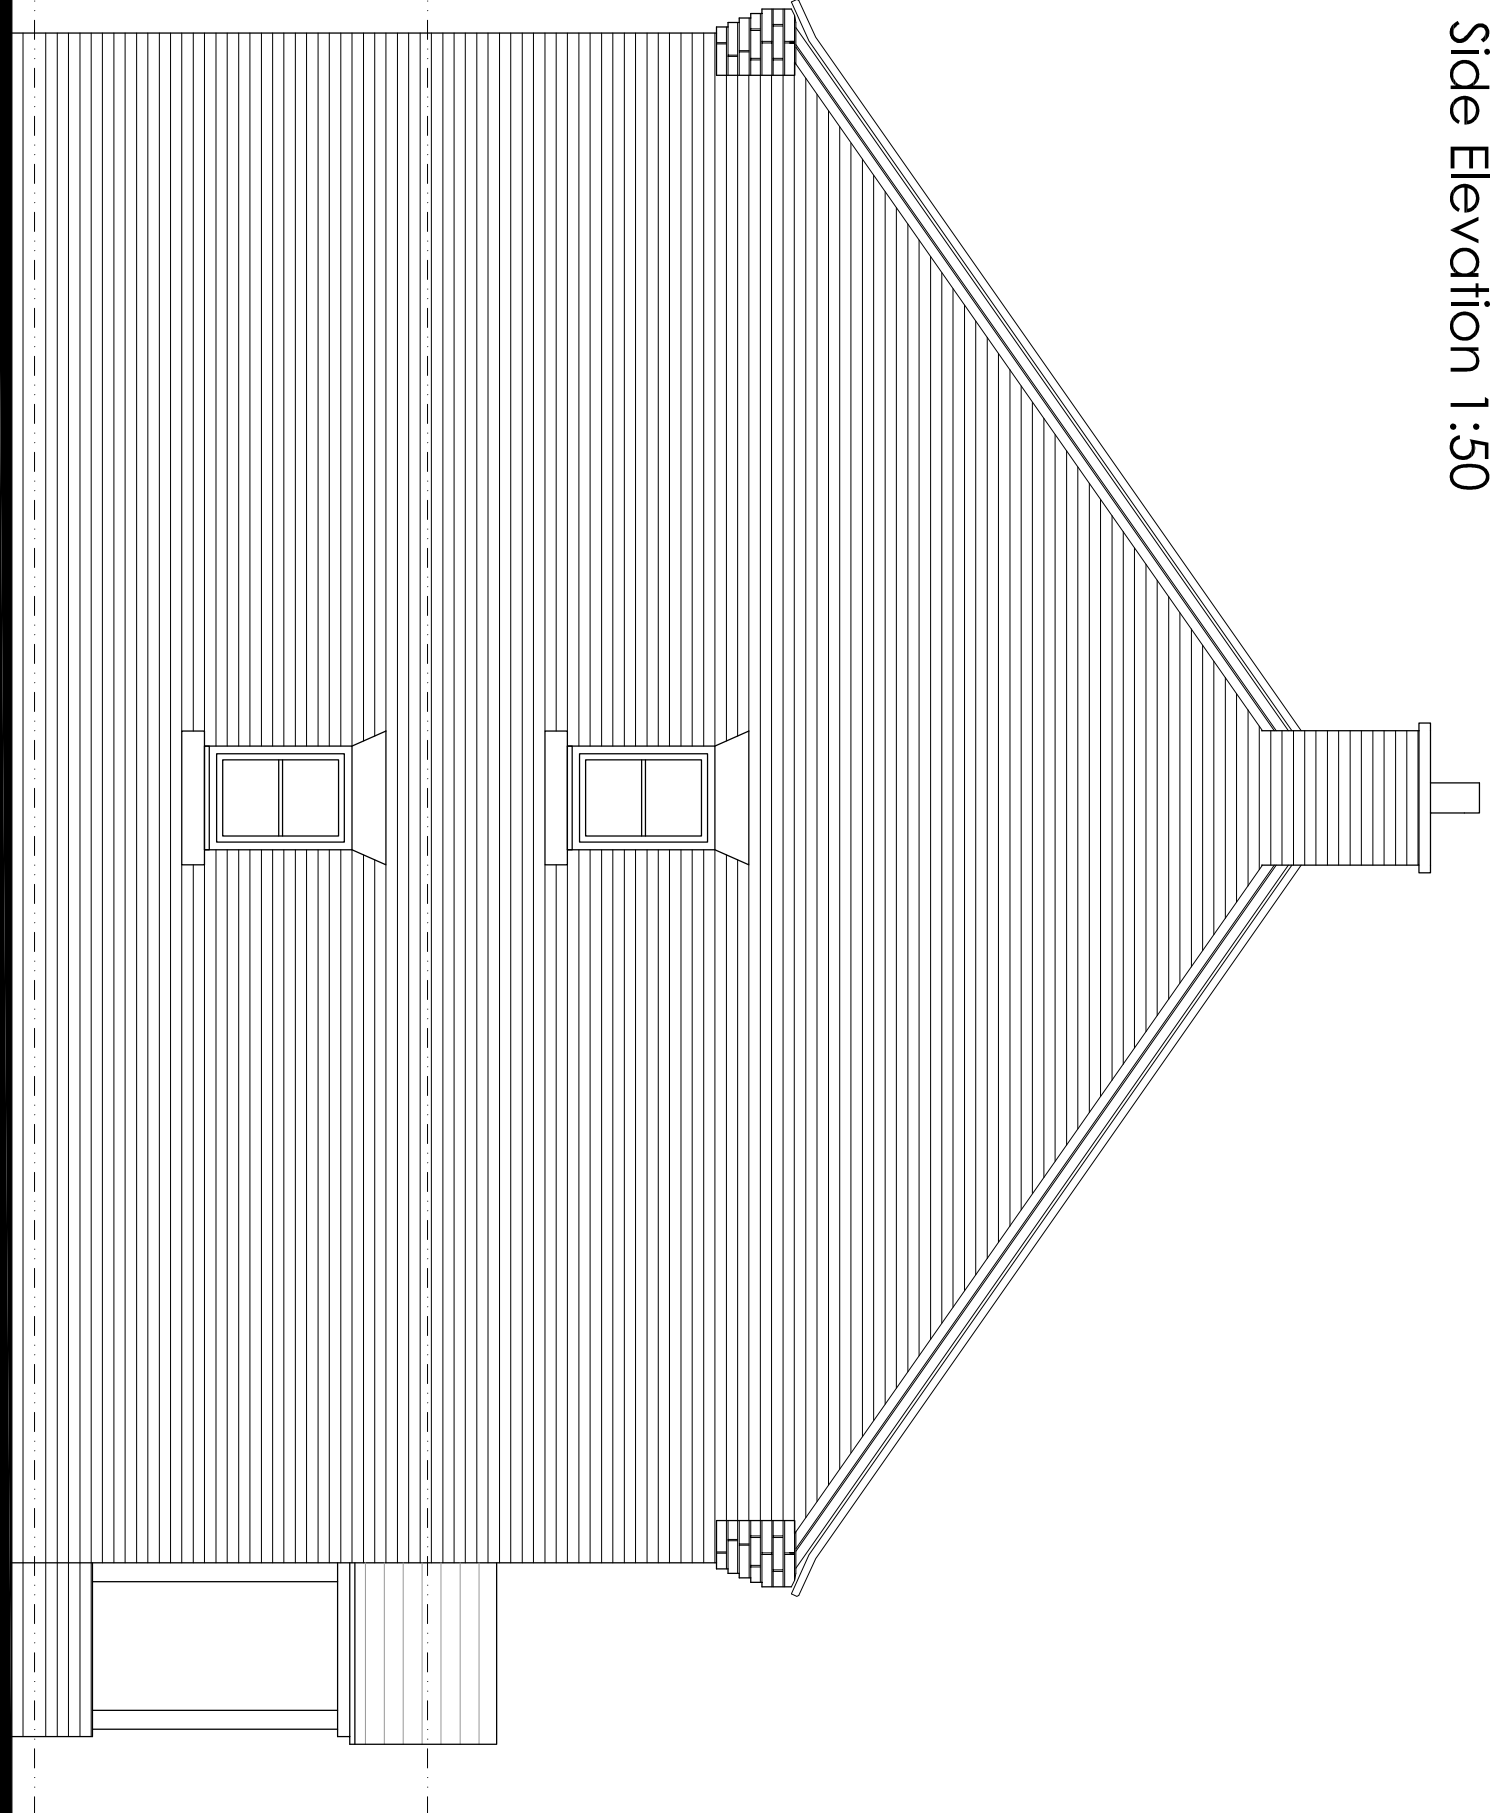


Side Elevation 1:50

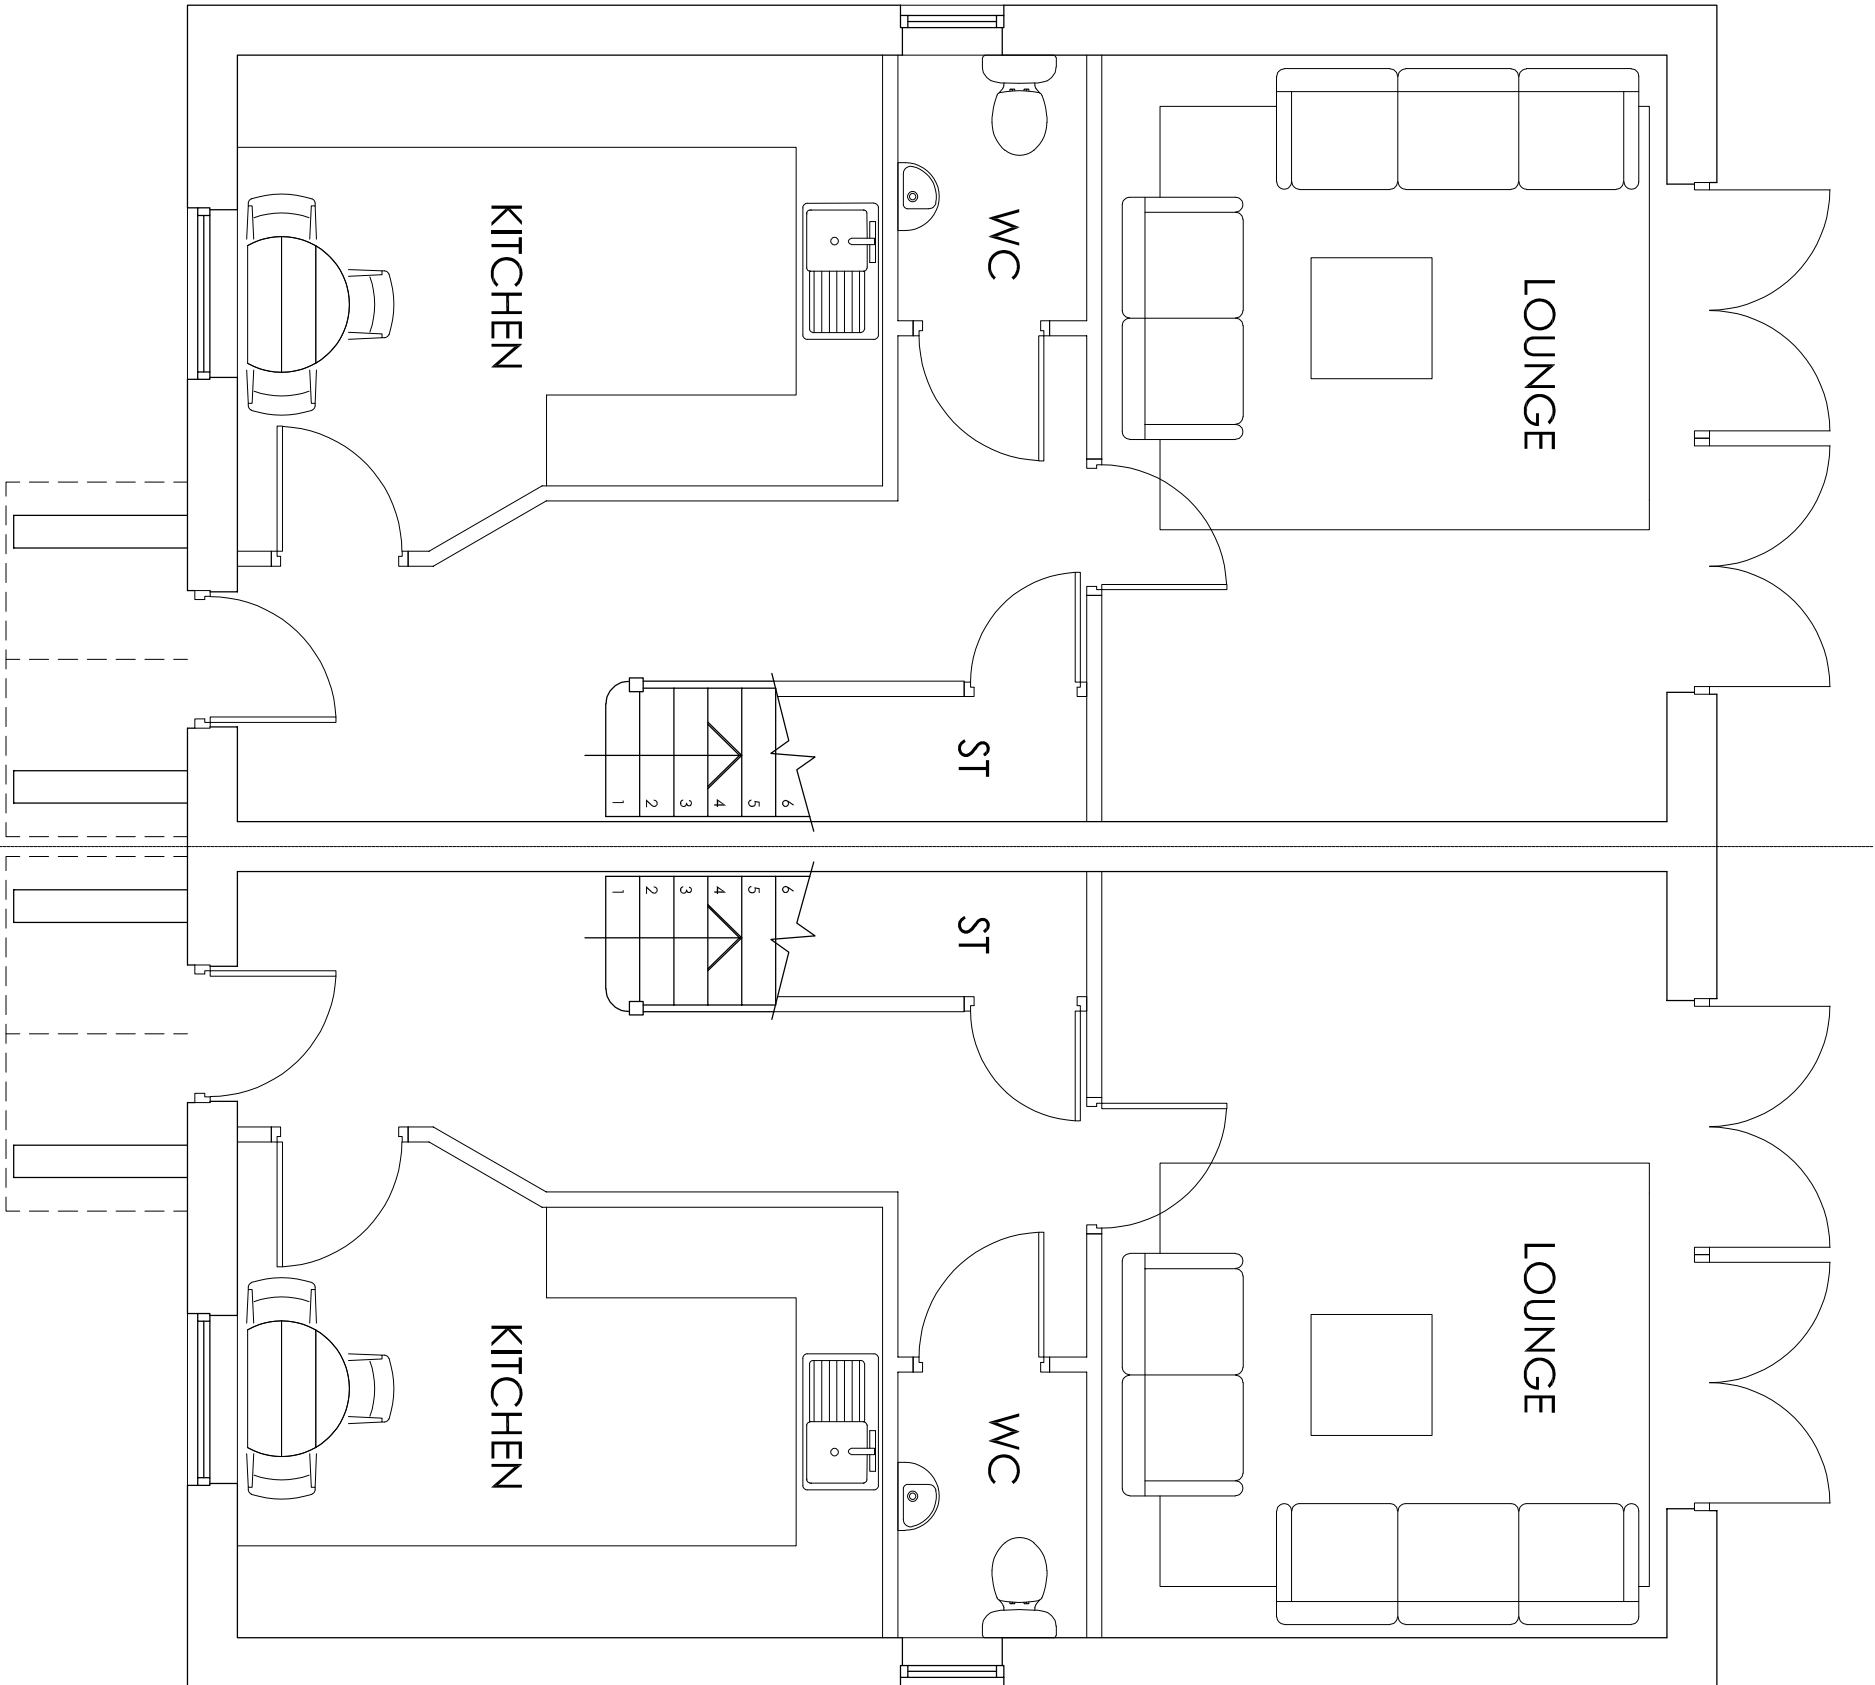

Ground Floor Plan 1:50

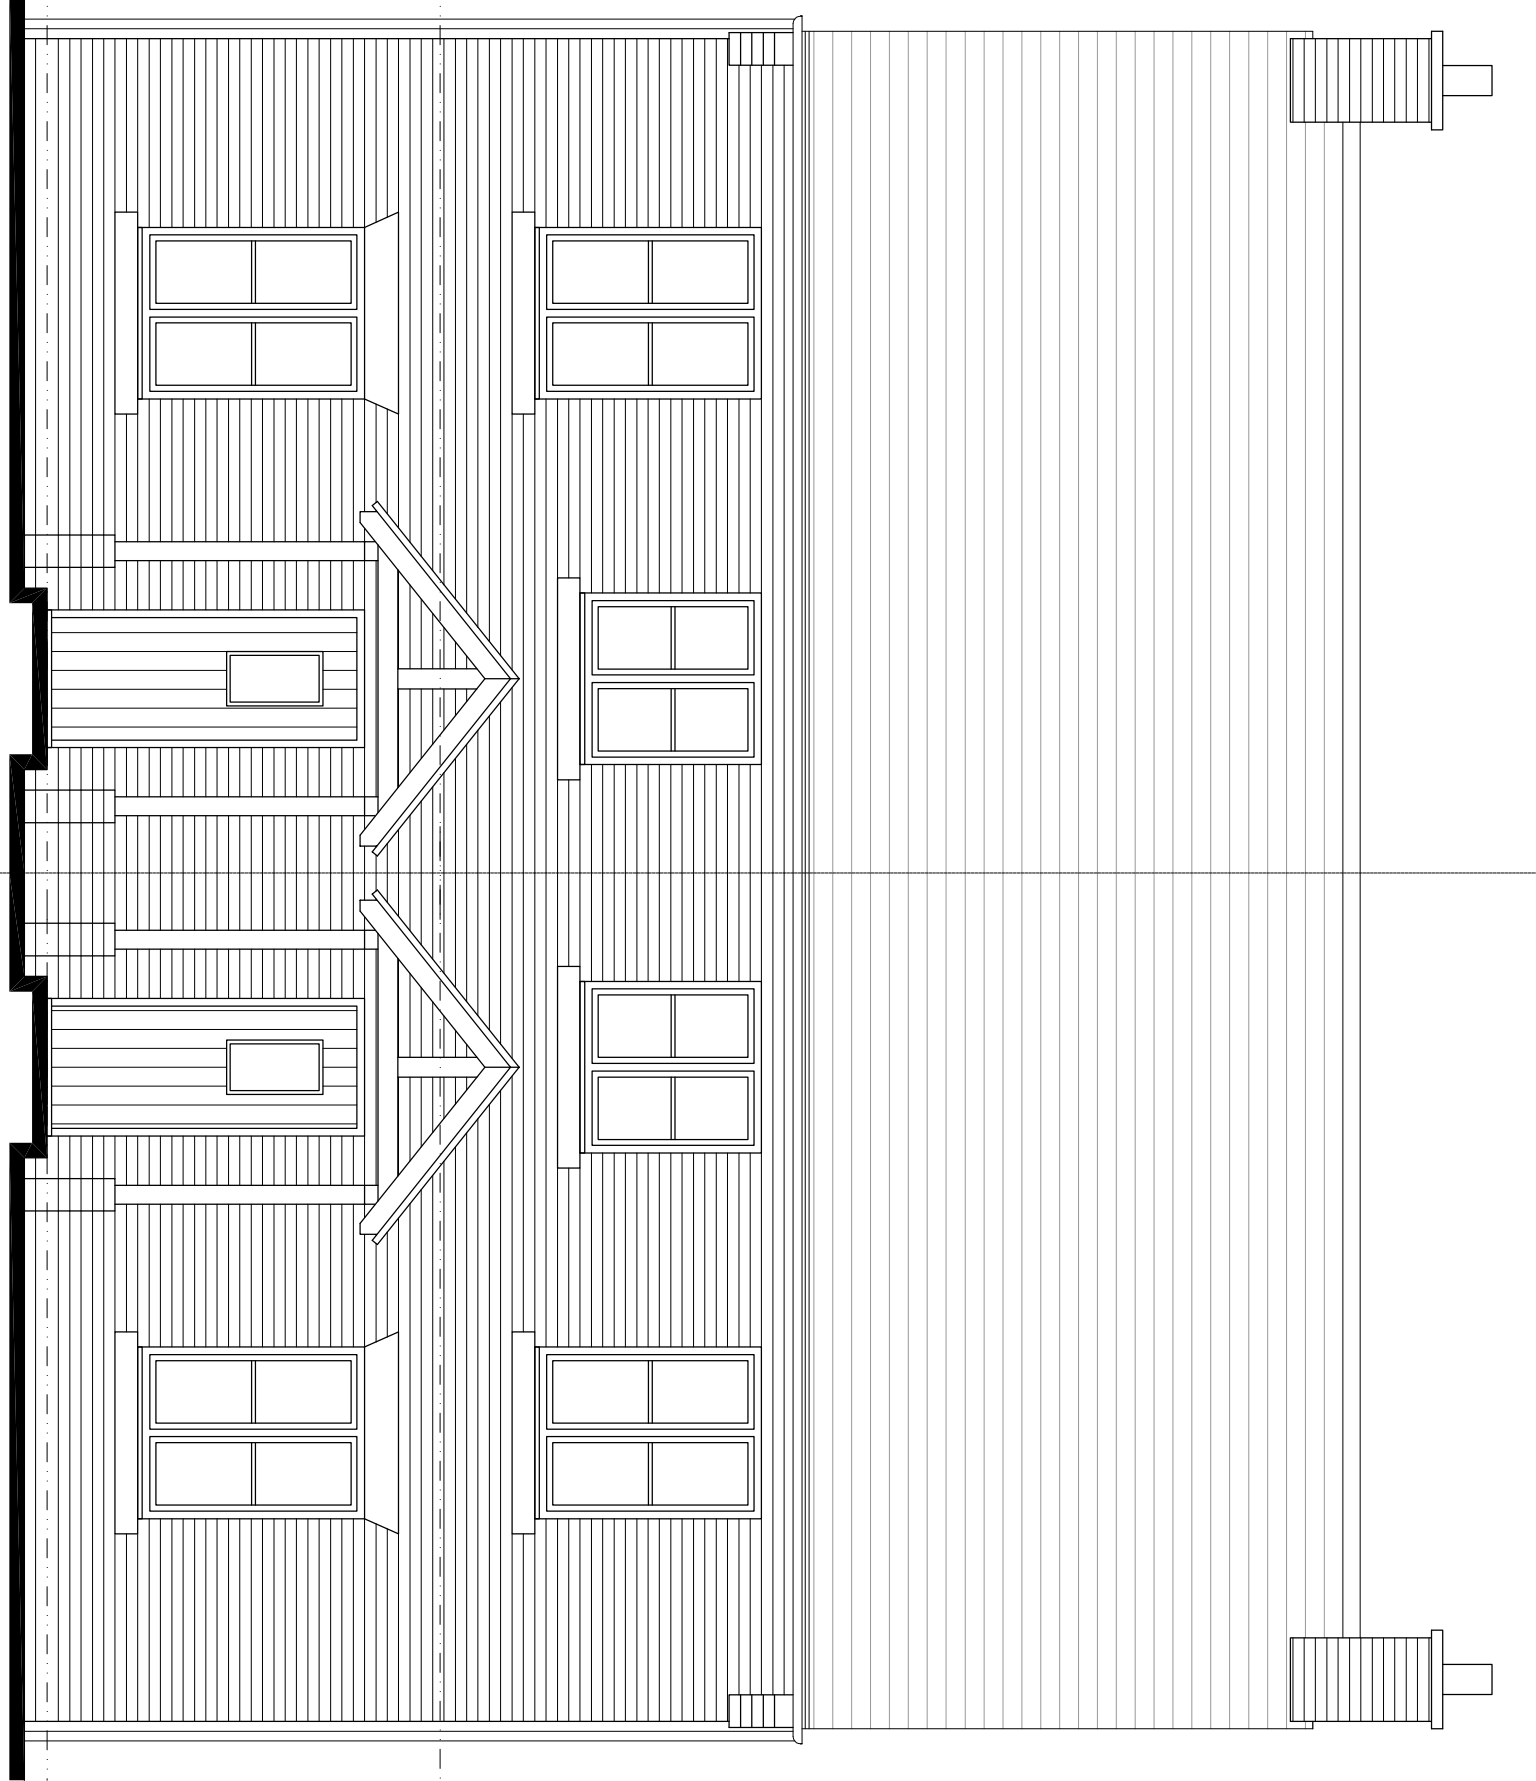

Front Elevation 1:50

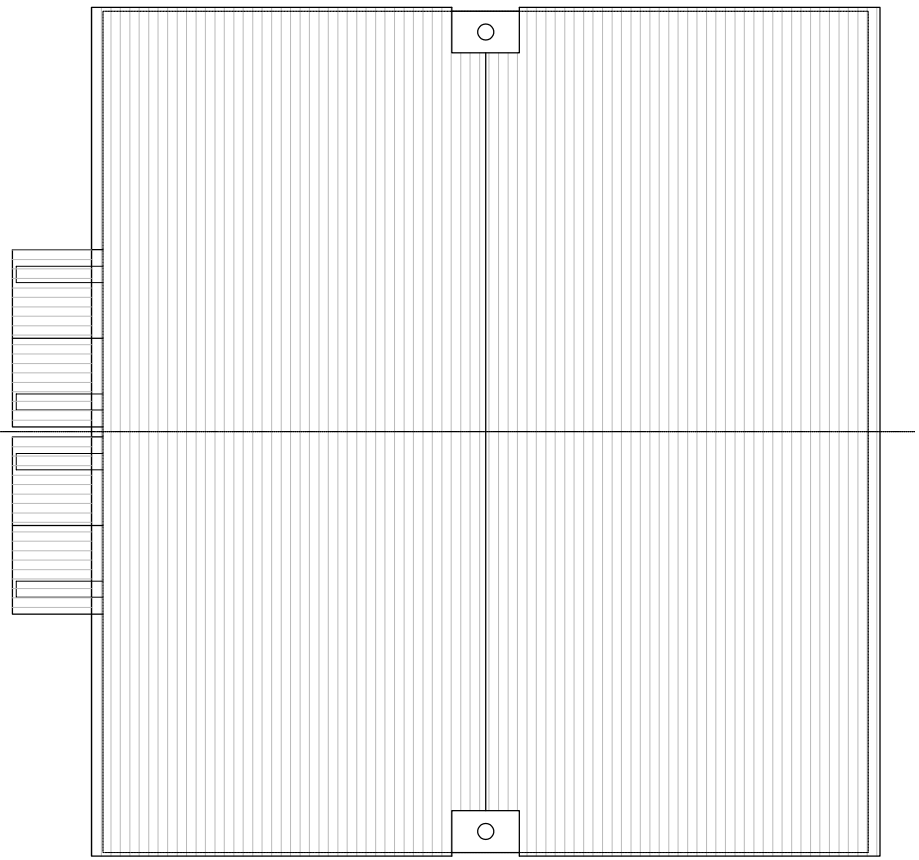

Roof Plan 1:100

Hewitt&Carr Architects
A. Design House 117-119 Leek Road | Cheddleton ST10 1JE
T. 0189 252589
E. enquiries@hccarchitects.co.uk
W. www.hccarchitects.co.uk

Client
A.R. Alcock
Project
Residential Development at Land Off
Tenford Lane, Upper Tean

Title
House Type 4: Semi-Detached 2 Bed
Plans and Elevations

Drawn
Scheme
Date
Sep 2020
Scale
As Stated
Checked
N.H.

Project No.
00438
Drawing No.
AL(0)14
Rev
A