




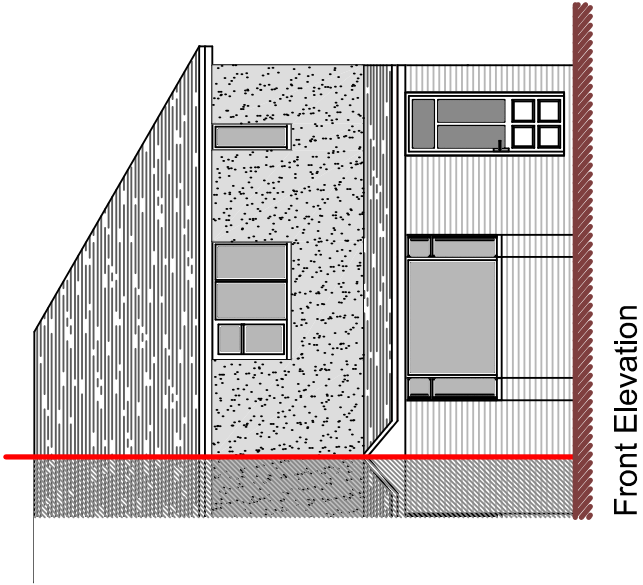

Front Elevation

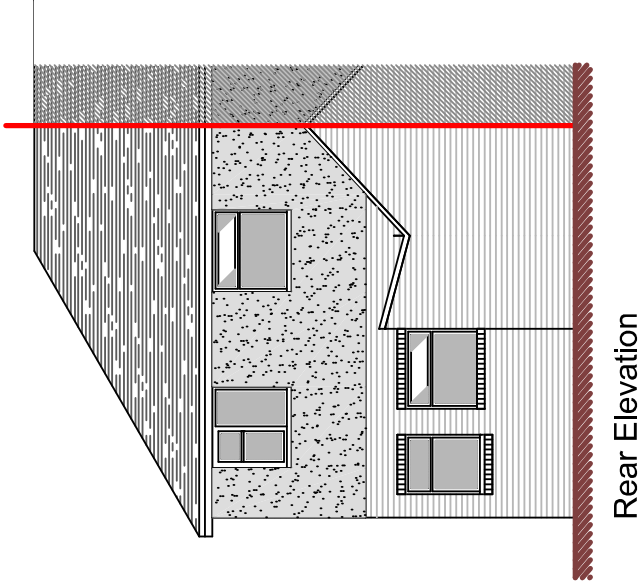

Rear Elevation

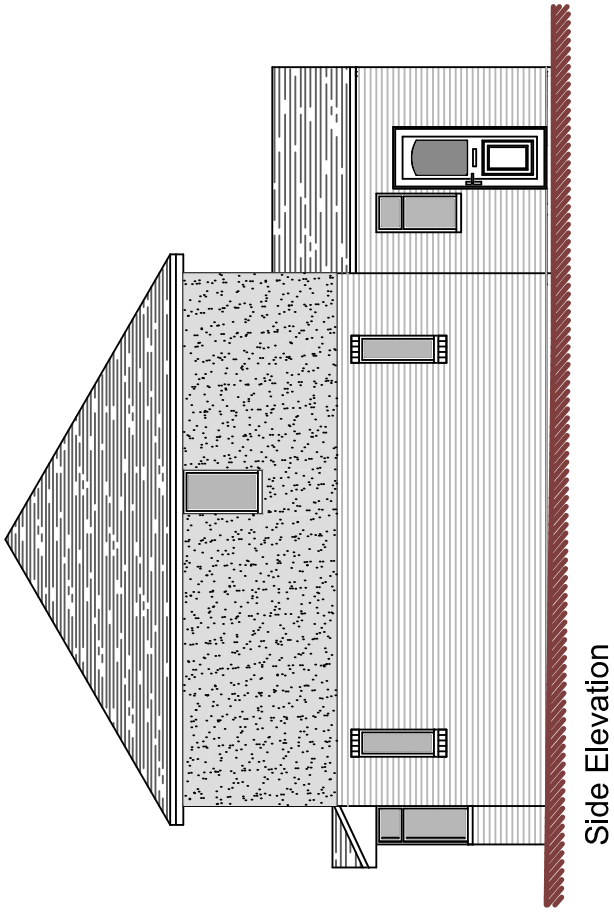

Side Elevation

DBD Architectural
Consultancy Ltd ©2021

1. Copyright is vested with DBD Architectural Consultancy Ltd.
2. All dimensions to be checked on site before proceeding.
3. Contractor to check/adjust dimensions of new work to suit existing conditions.
Do not assume existing structure or details are plumb, square or level.
4. Contractor must notify the architect of any discrepancies before proceeding.
5. All drawings to be read in conjunction with all other consultants drawings and specs.

Rev	Date	Description



DBD Architectural Consultancy Ltd
50 Broad Street Leek,
Staffordshire ST13 5NS
01538 383118
mail@dbdconsultants.co.uk
www.dbdconsultants.co.uk



Miss S Boden
17 Ostlers Lane
Cheddleton
Staffordshire
ST13 7HS
Client

Two storey side extension with double
and single storey rear extension
Project

Title

Plans as Existing

Stage: Planning	Date: 08.11.21	Job No: 2178
Size: A3		
Scale: 1:100		
Drawing Number:	PL 02	

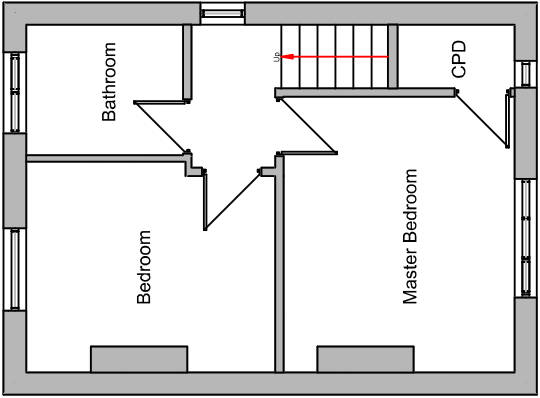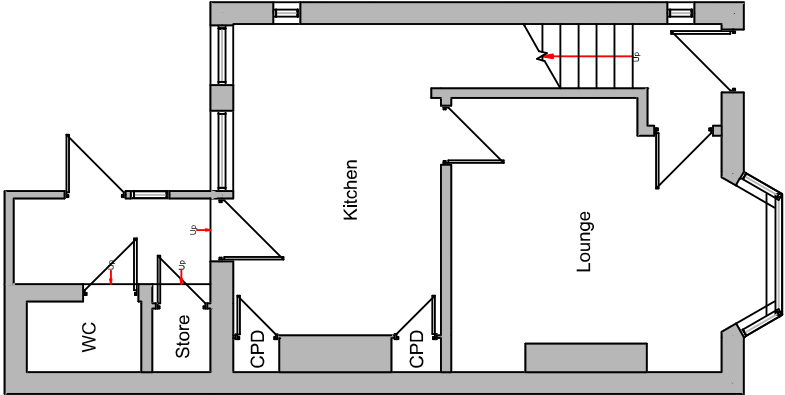

Ground Floor Plan

