





LOCATION PLAN 1:1250


Osborne Survey, (c) Crown Copyright 2014. All rights reserved. Licence number 10002342

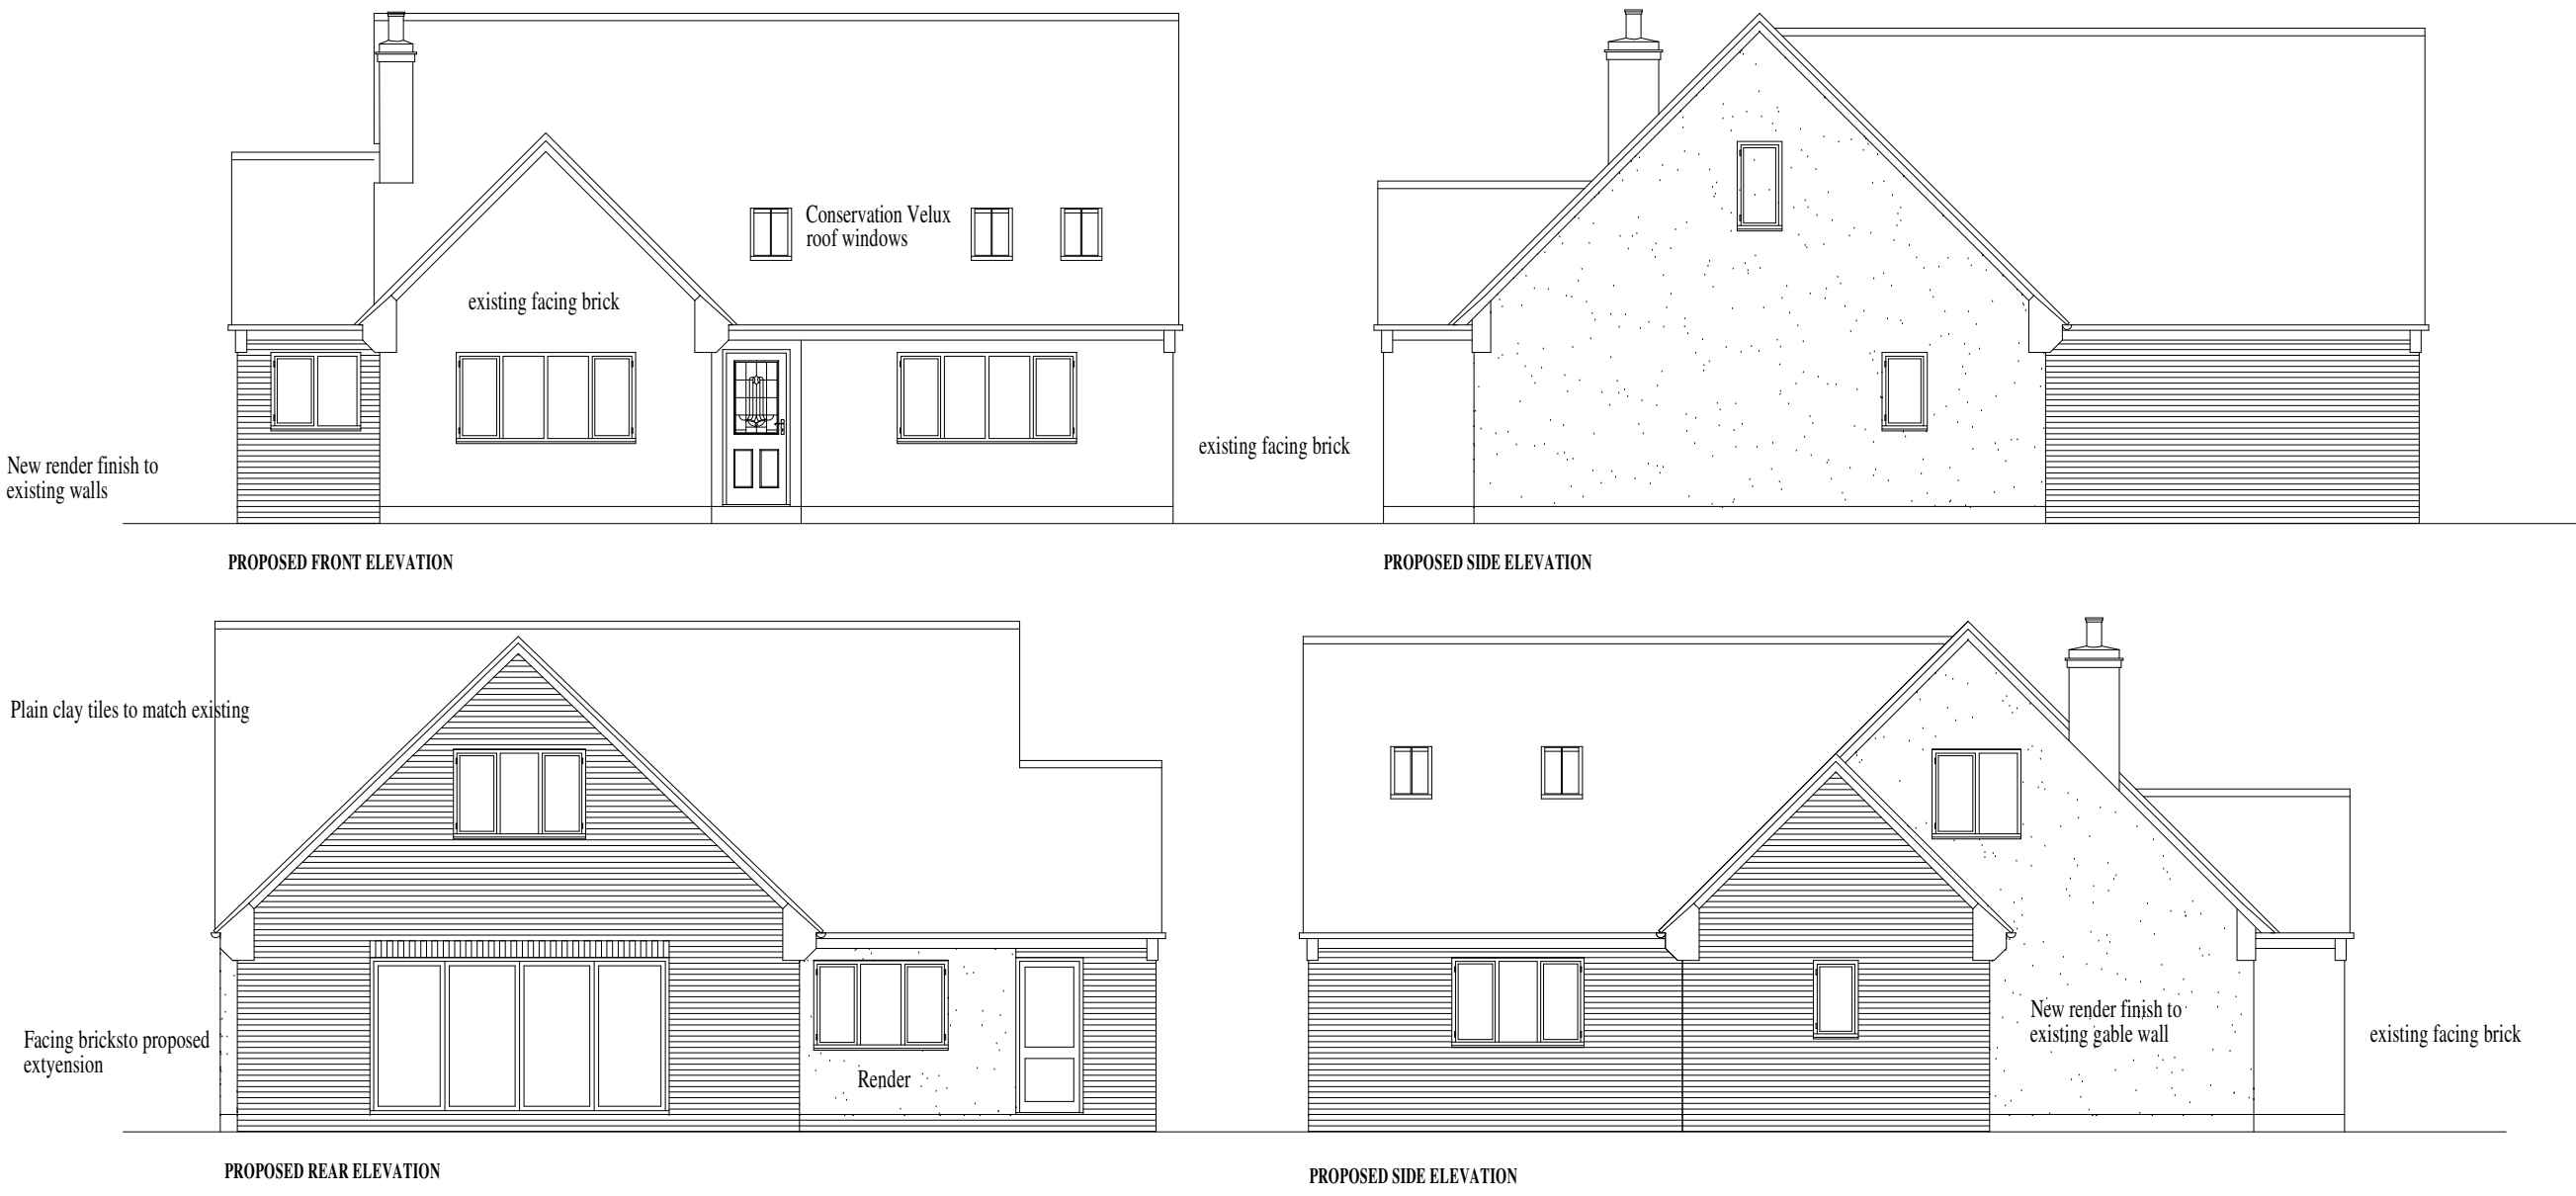



SITE PLAN 1:500

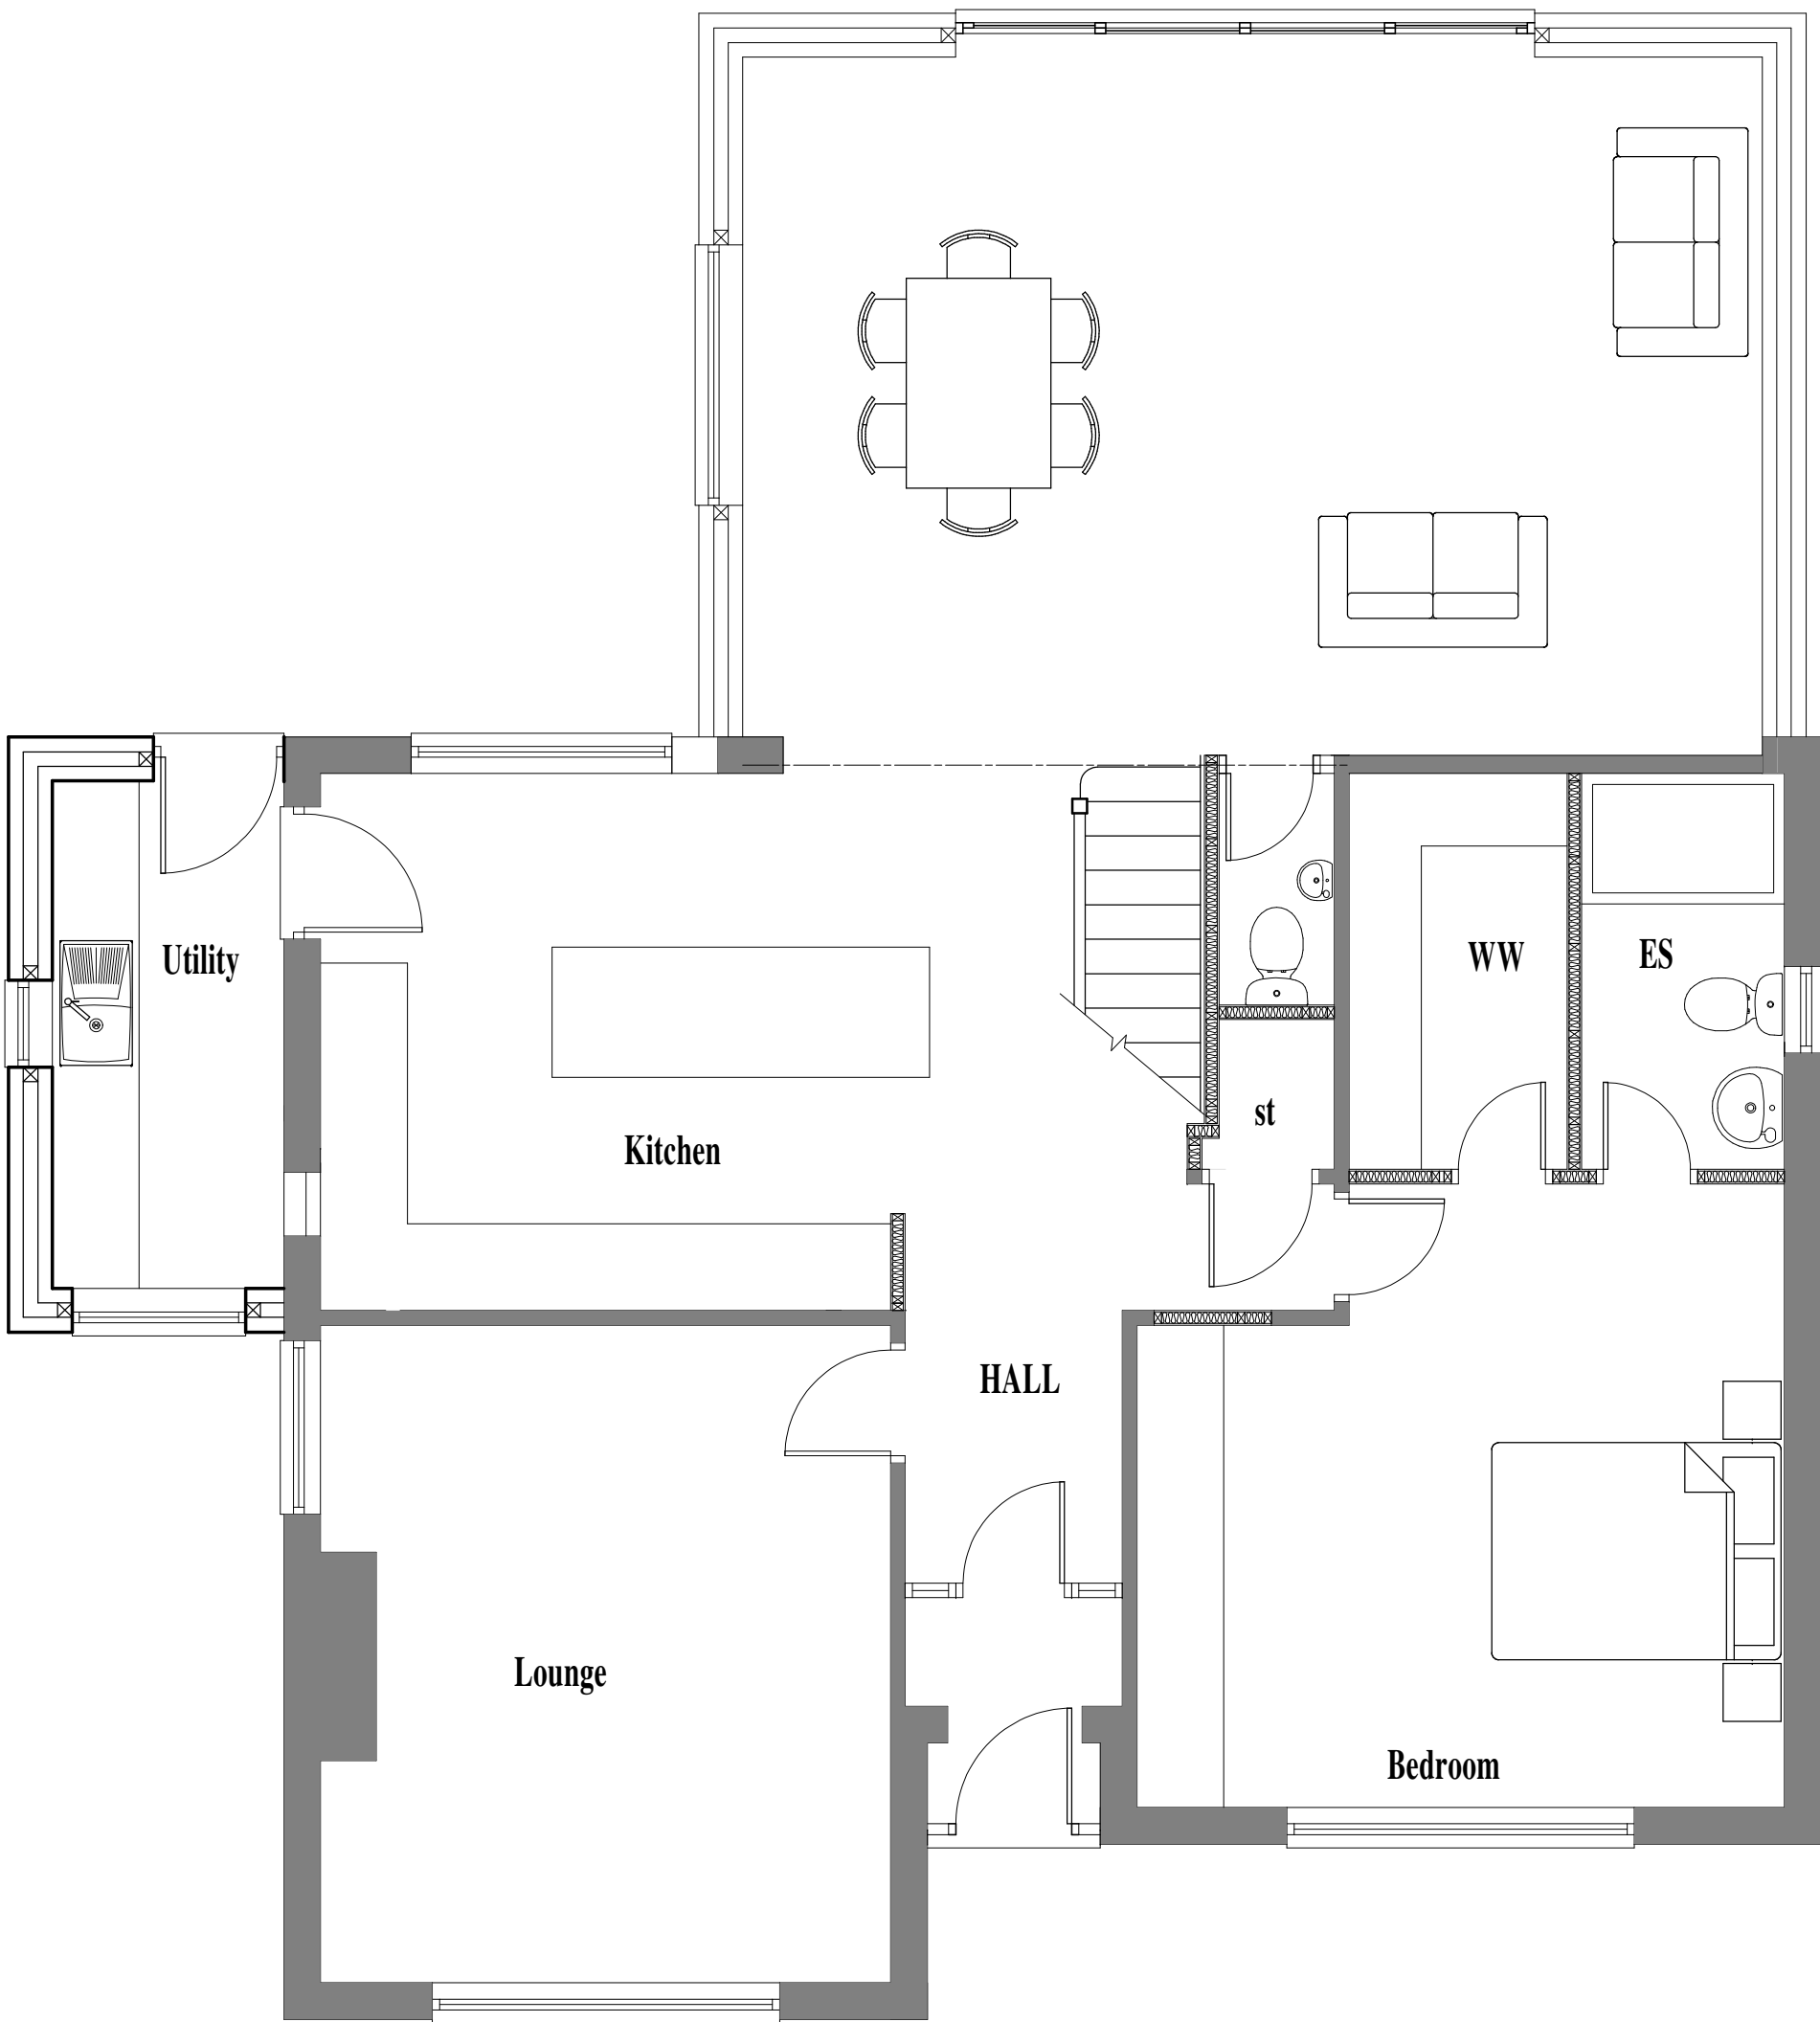

PROPOSED GROUND FLOOR PLAN

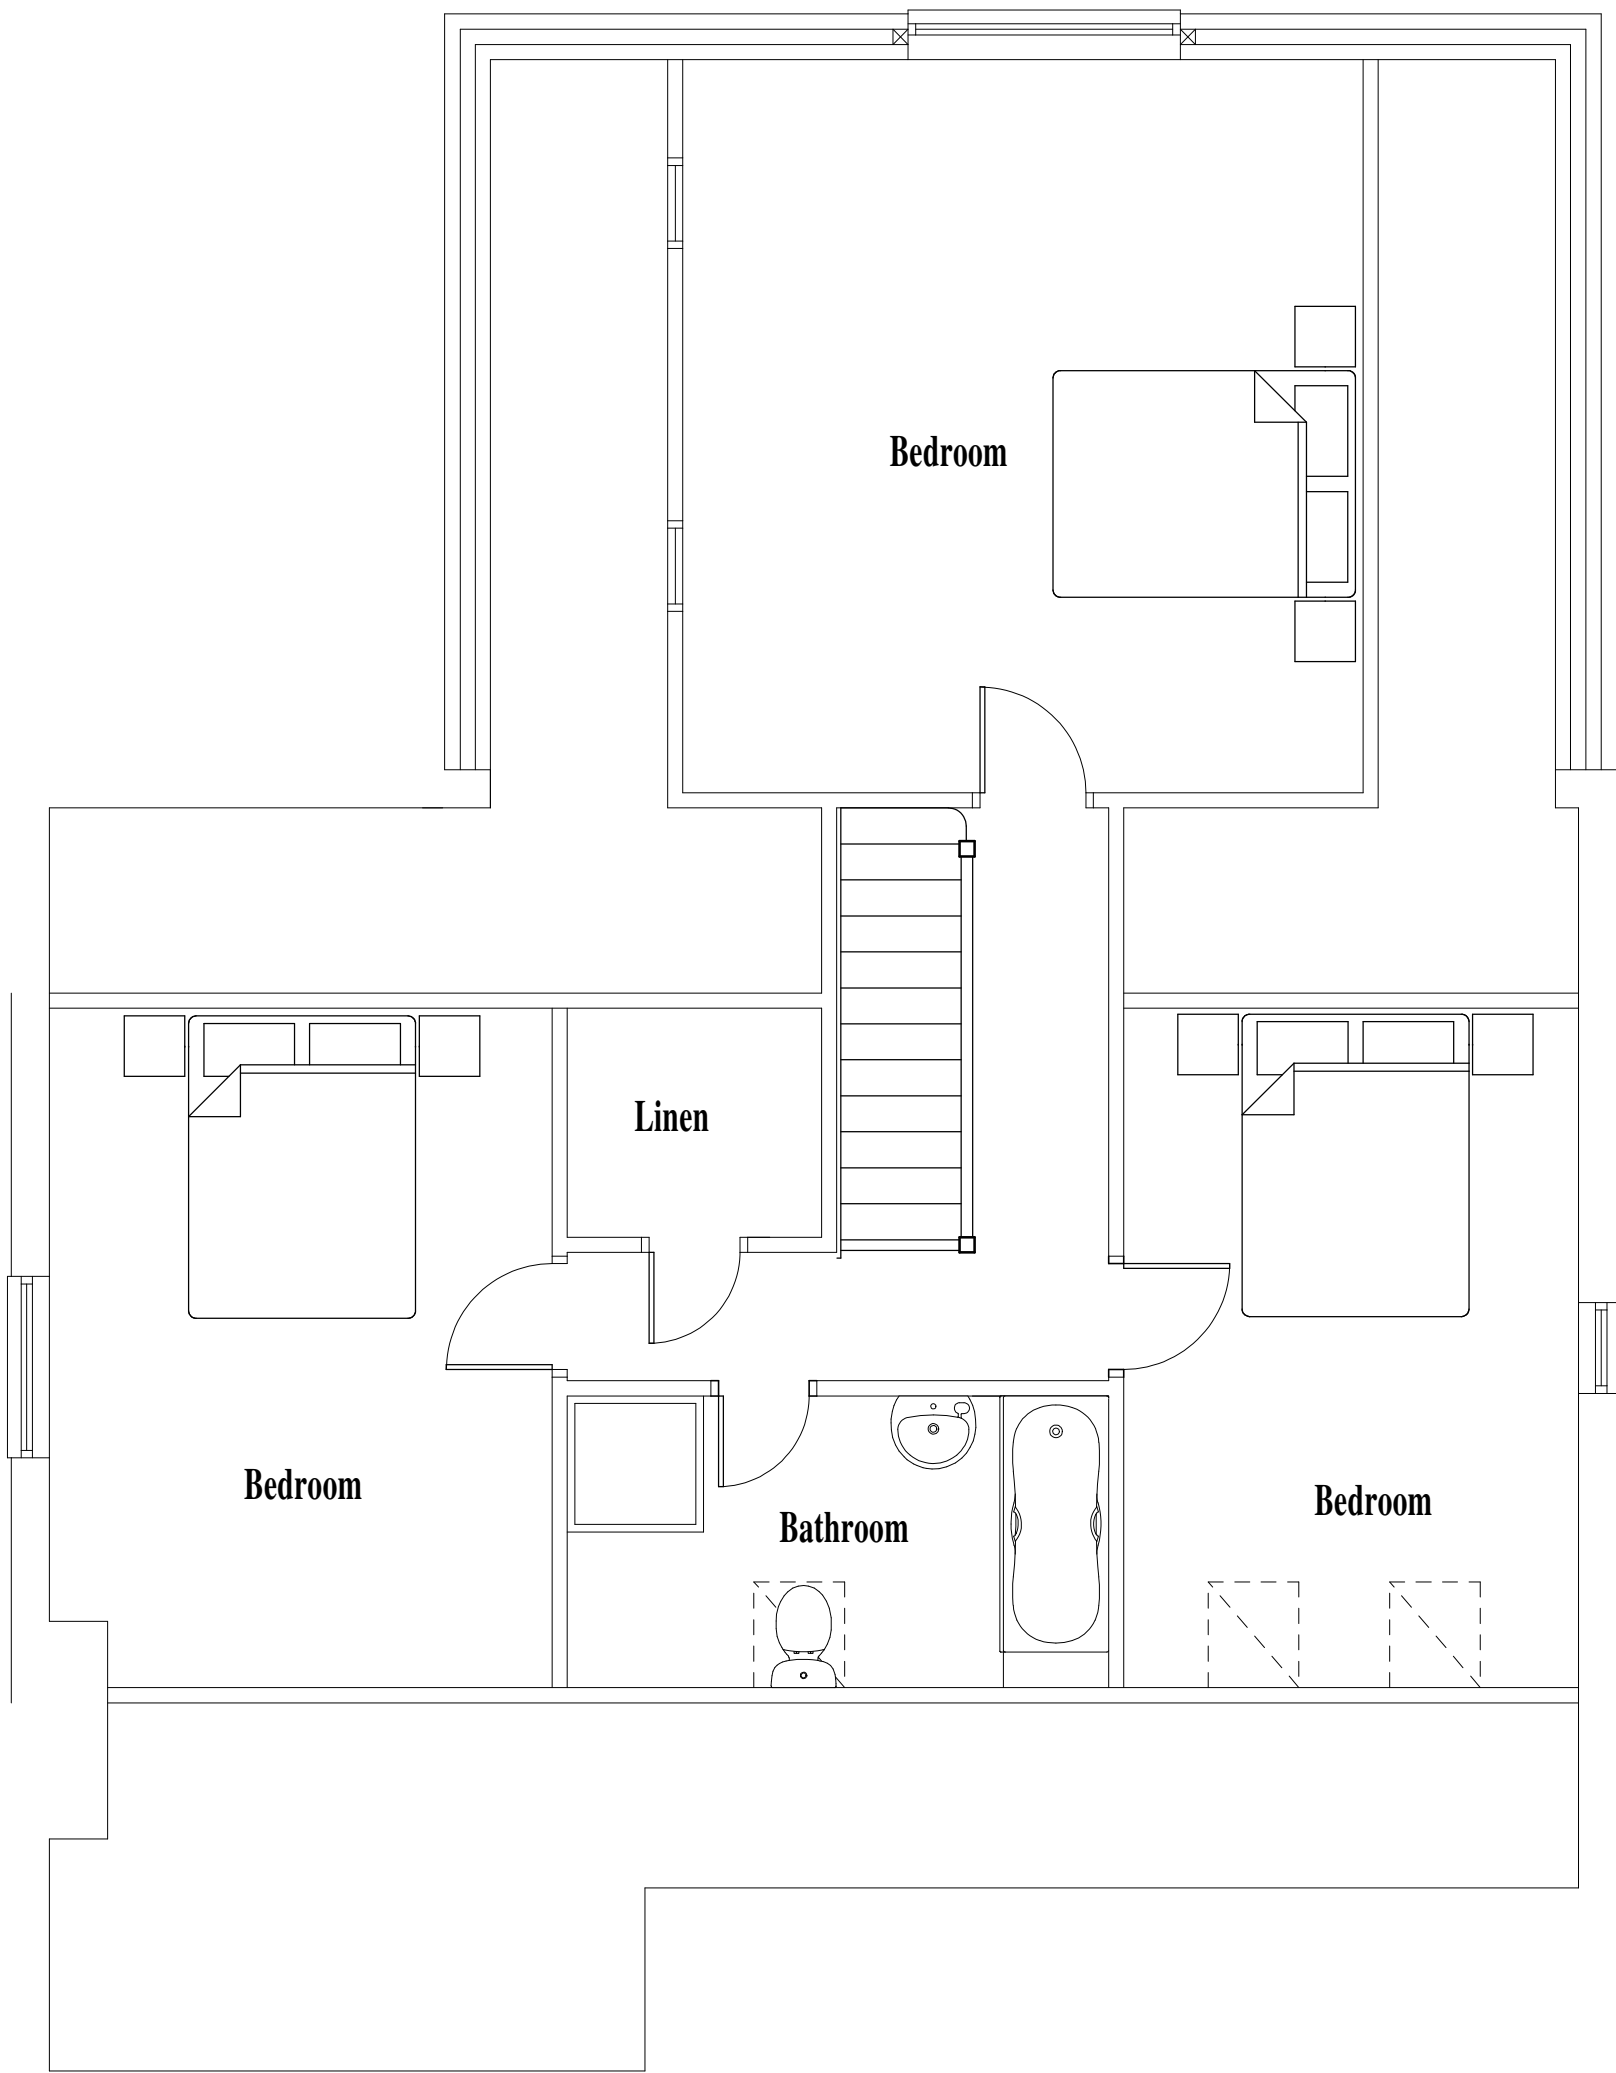


PROPOSED FIRST FLOOR PLAN

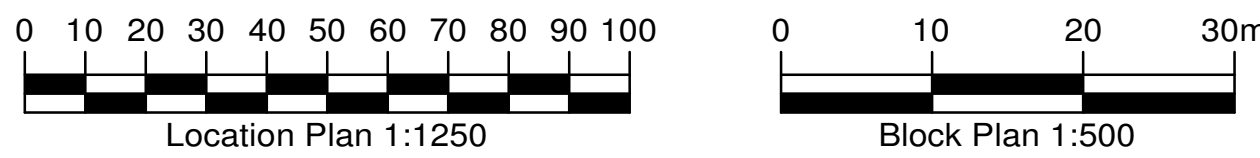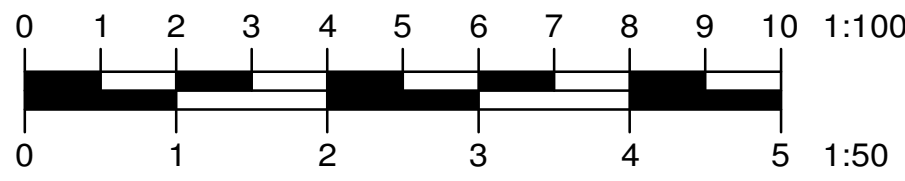

Rev. A. Ridge line to rear extension lowered gable window reduced 19/11/2021

Building
Design

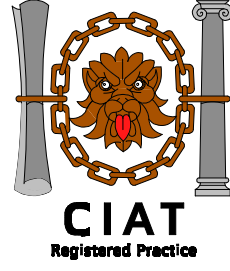

TITLE

PROPOSED ALTERATIONS AND EXTENSIONS AT
16 CHURCH LANE
CHECKLEY
STOKE-ON-TRENT
ST10 4NJ

CLIENT

MS. S. WILKINSON & MR. K. HEATHCOTE

DRAWING NO.

PLANNING 1A

SCALE

1:50/100

DATE

JULY 2021

B. BLAKEMAN CIAT

2 Conran Place
Barlaston
Stoke-on-Trent.
ST12 9FL
TEL 01782 470694