



ELEVATION DETAILS


West Elevation

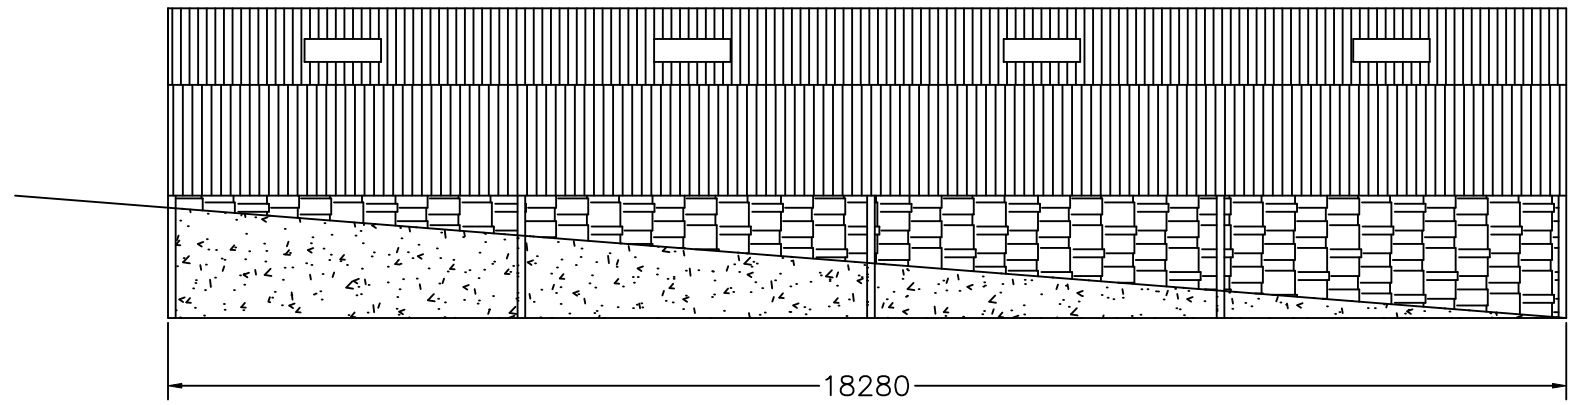


East Elevation

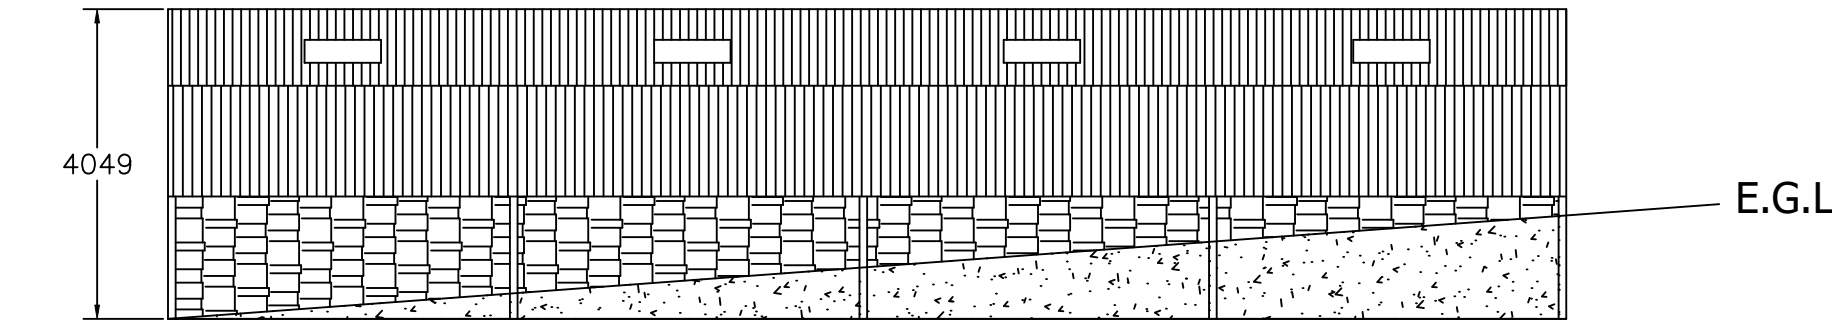

South Elevation

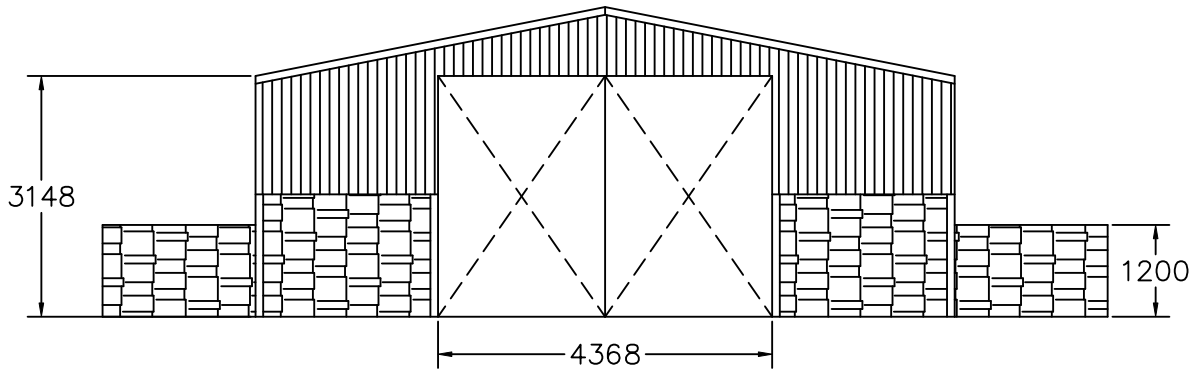


North Elevation

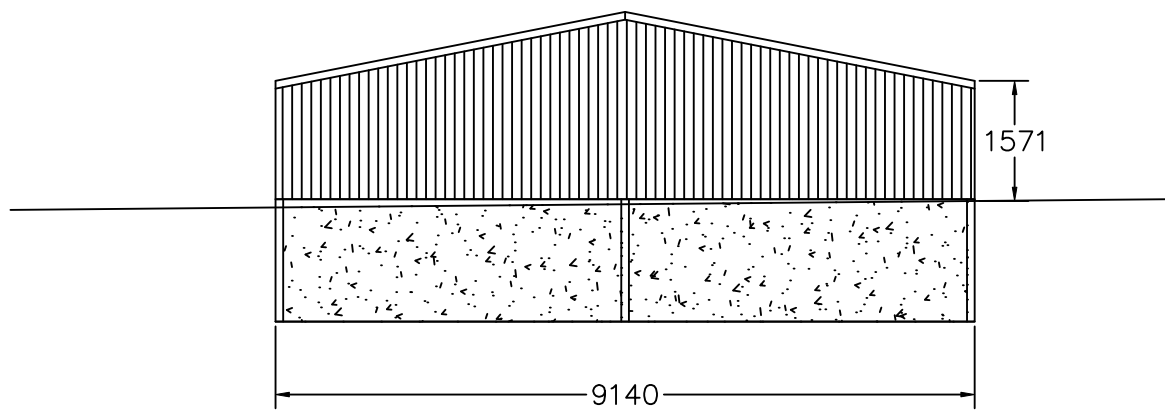


Drawing Notes -

1. All dimensions in mm
2. Roof - fibre cement sheets, juniper green colour with opaque roof lights
3. Visible side Cladding - metal profile sheets, juniper green colour with stone clad panels to match existing dry stone walling. Below ground- prestressed concrete panels
4. Access Doors - 2 no. sliding sheeted doors - juniper green finish

FLOOR PLAN

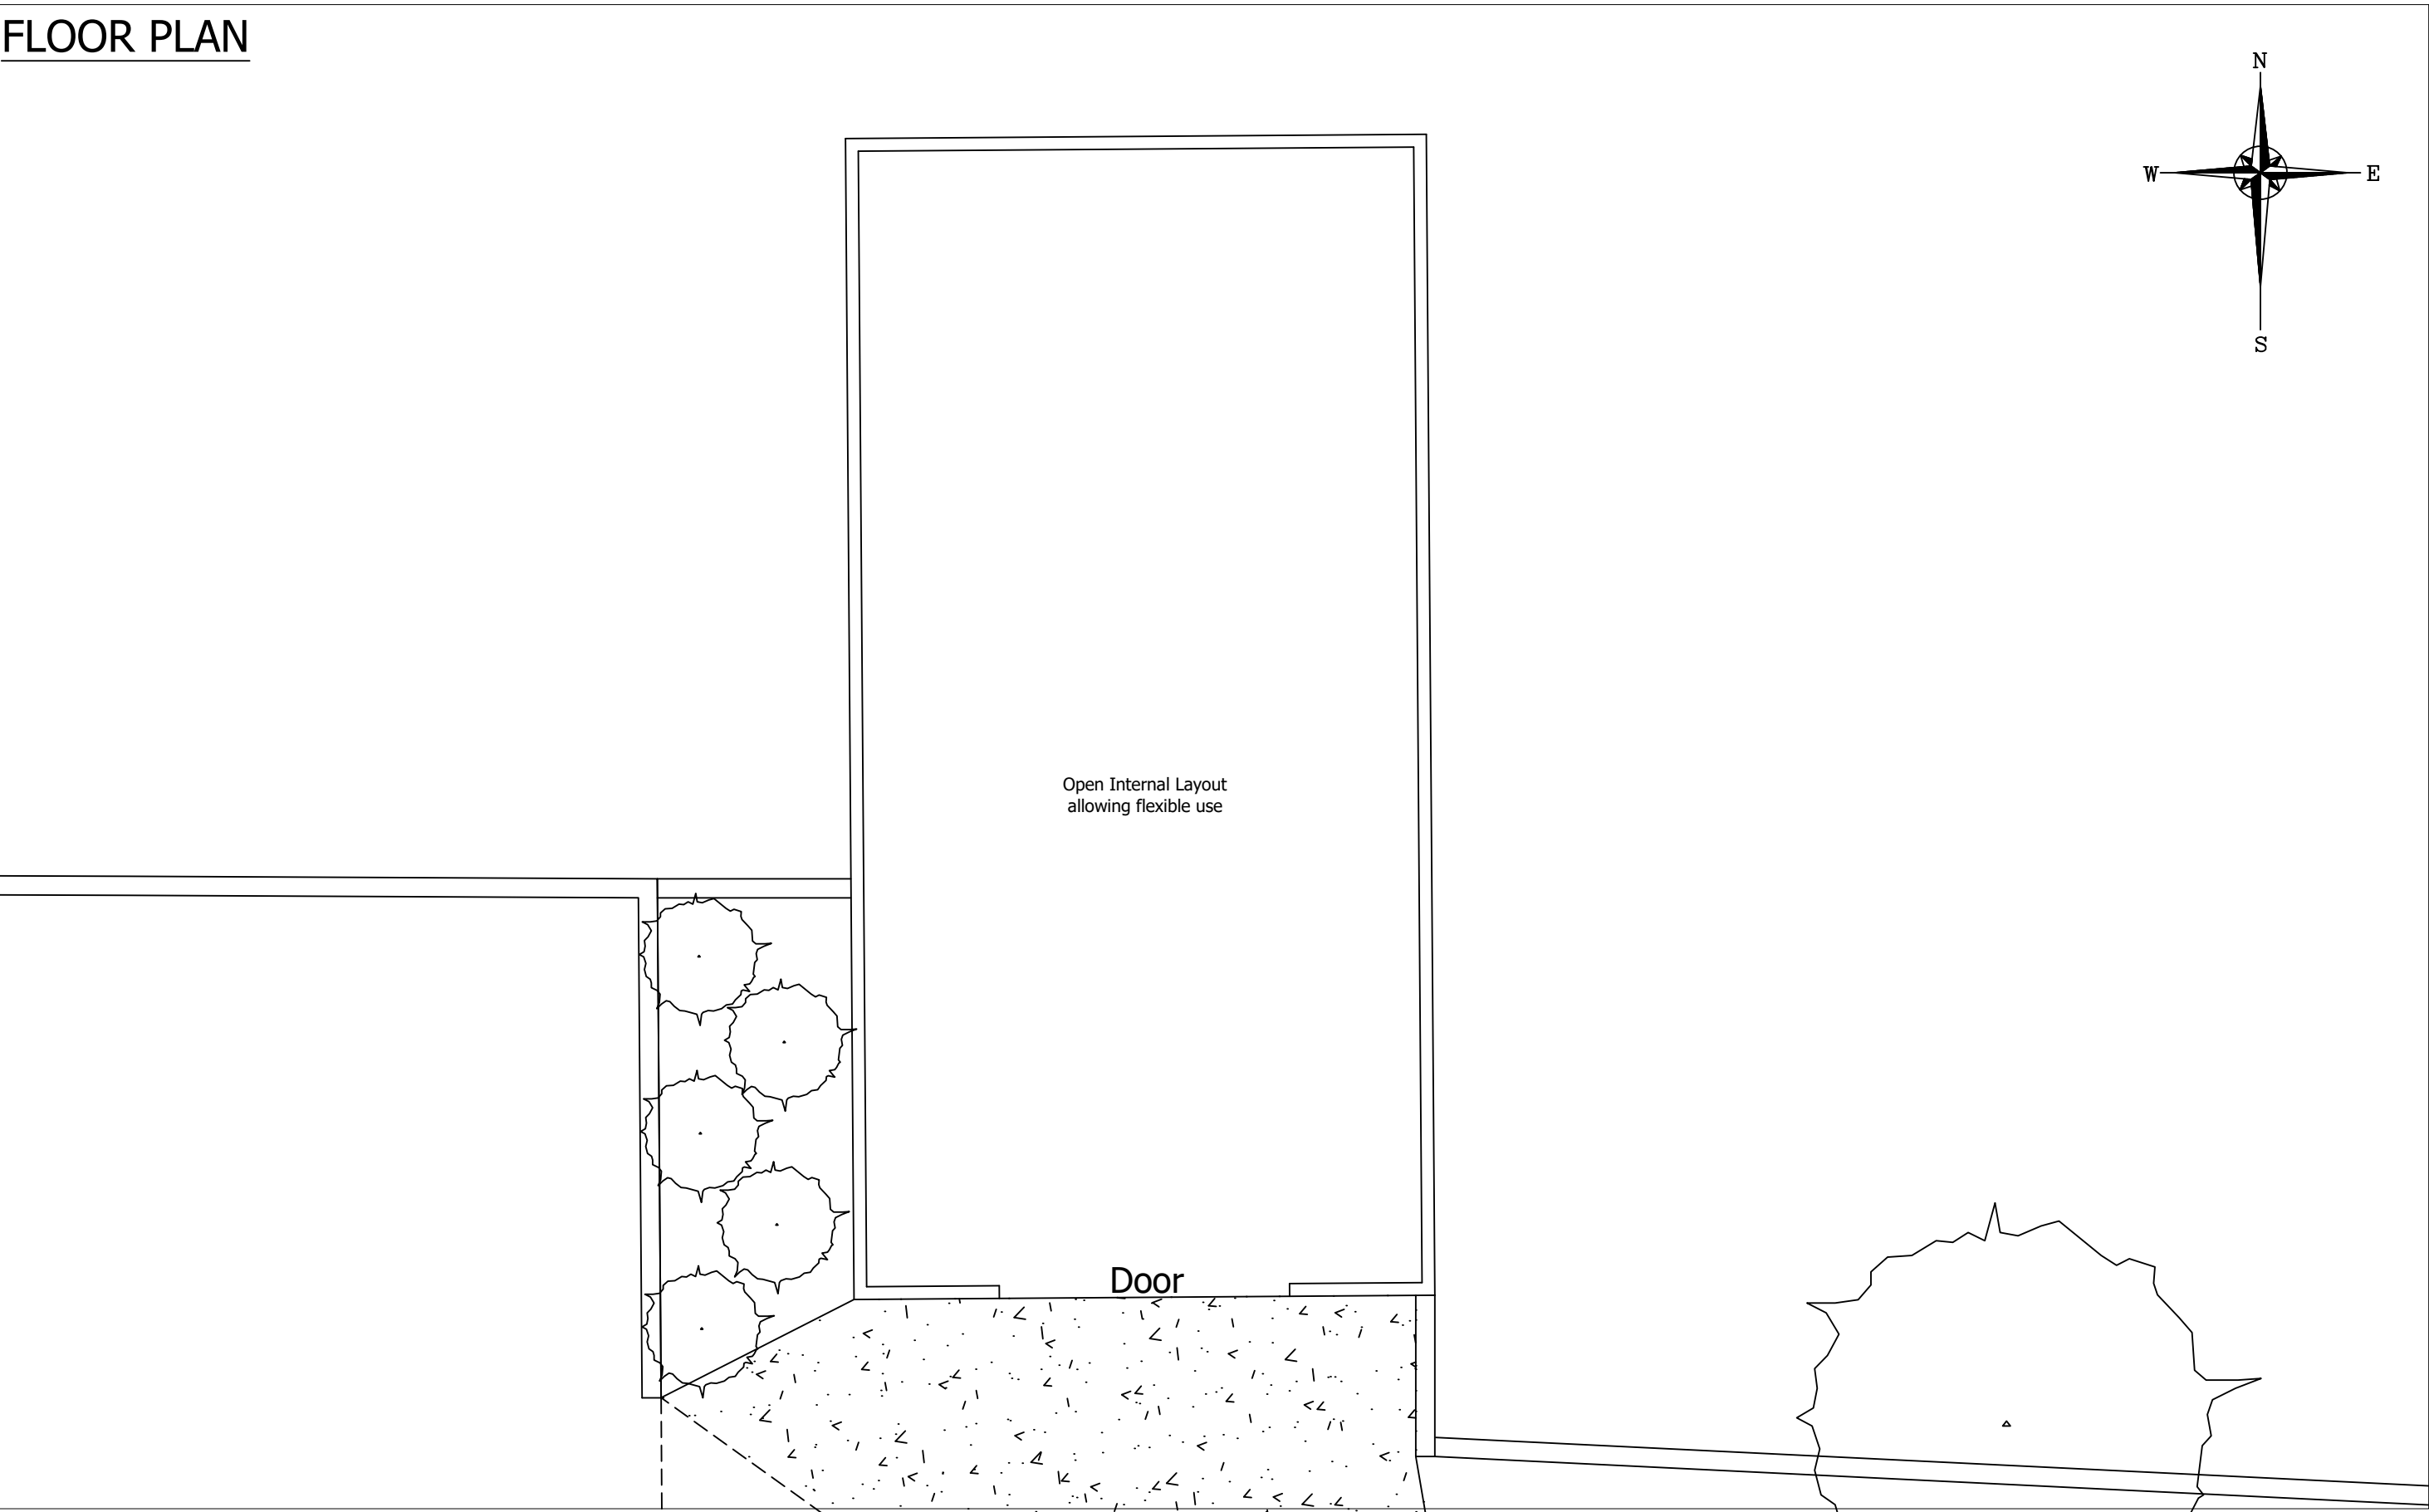

ROOF PLAN

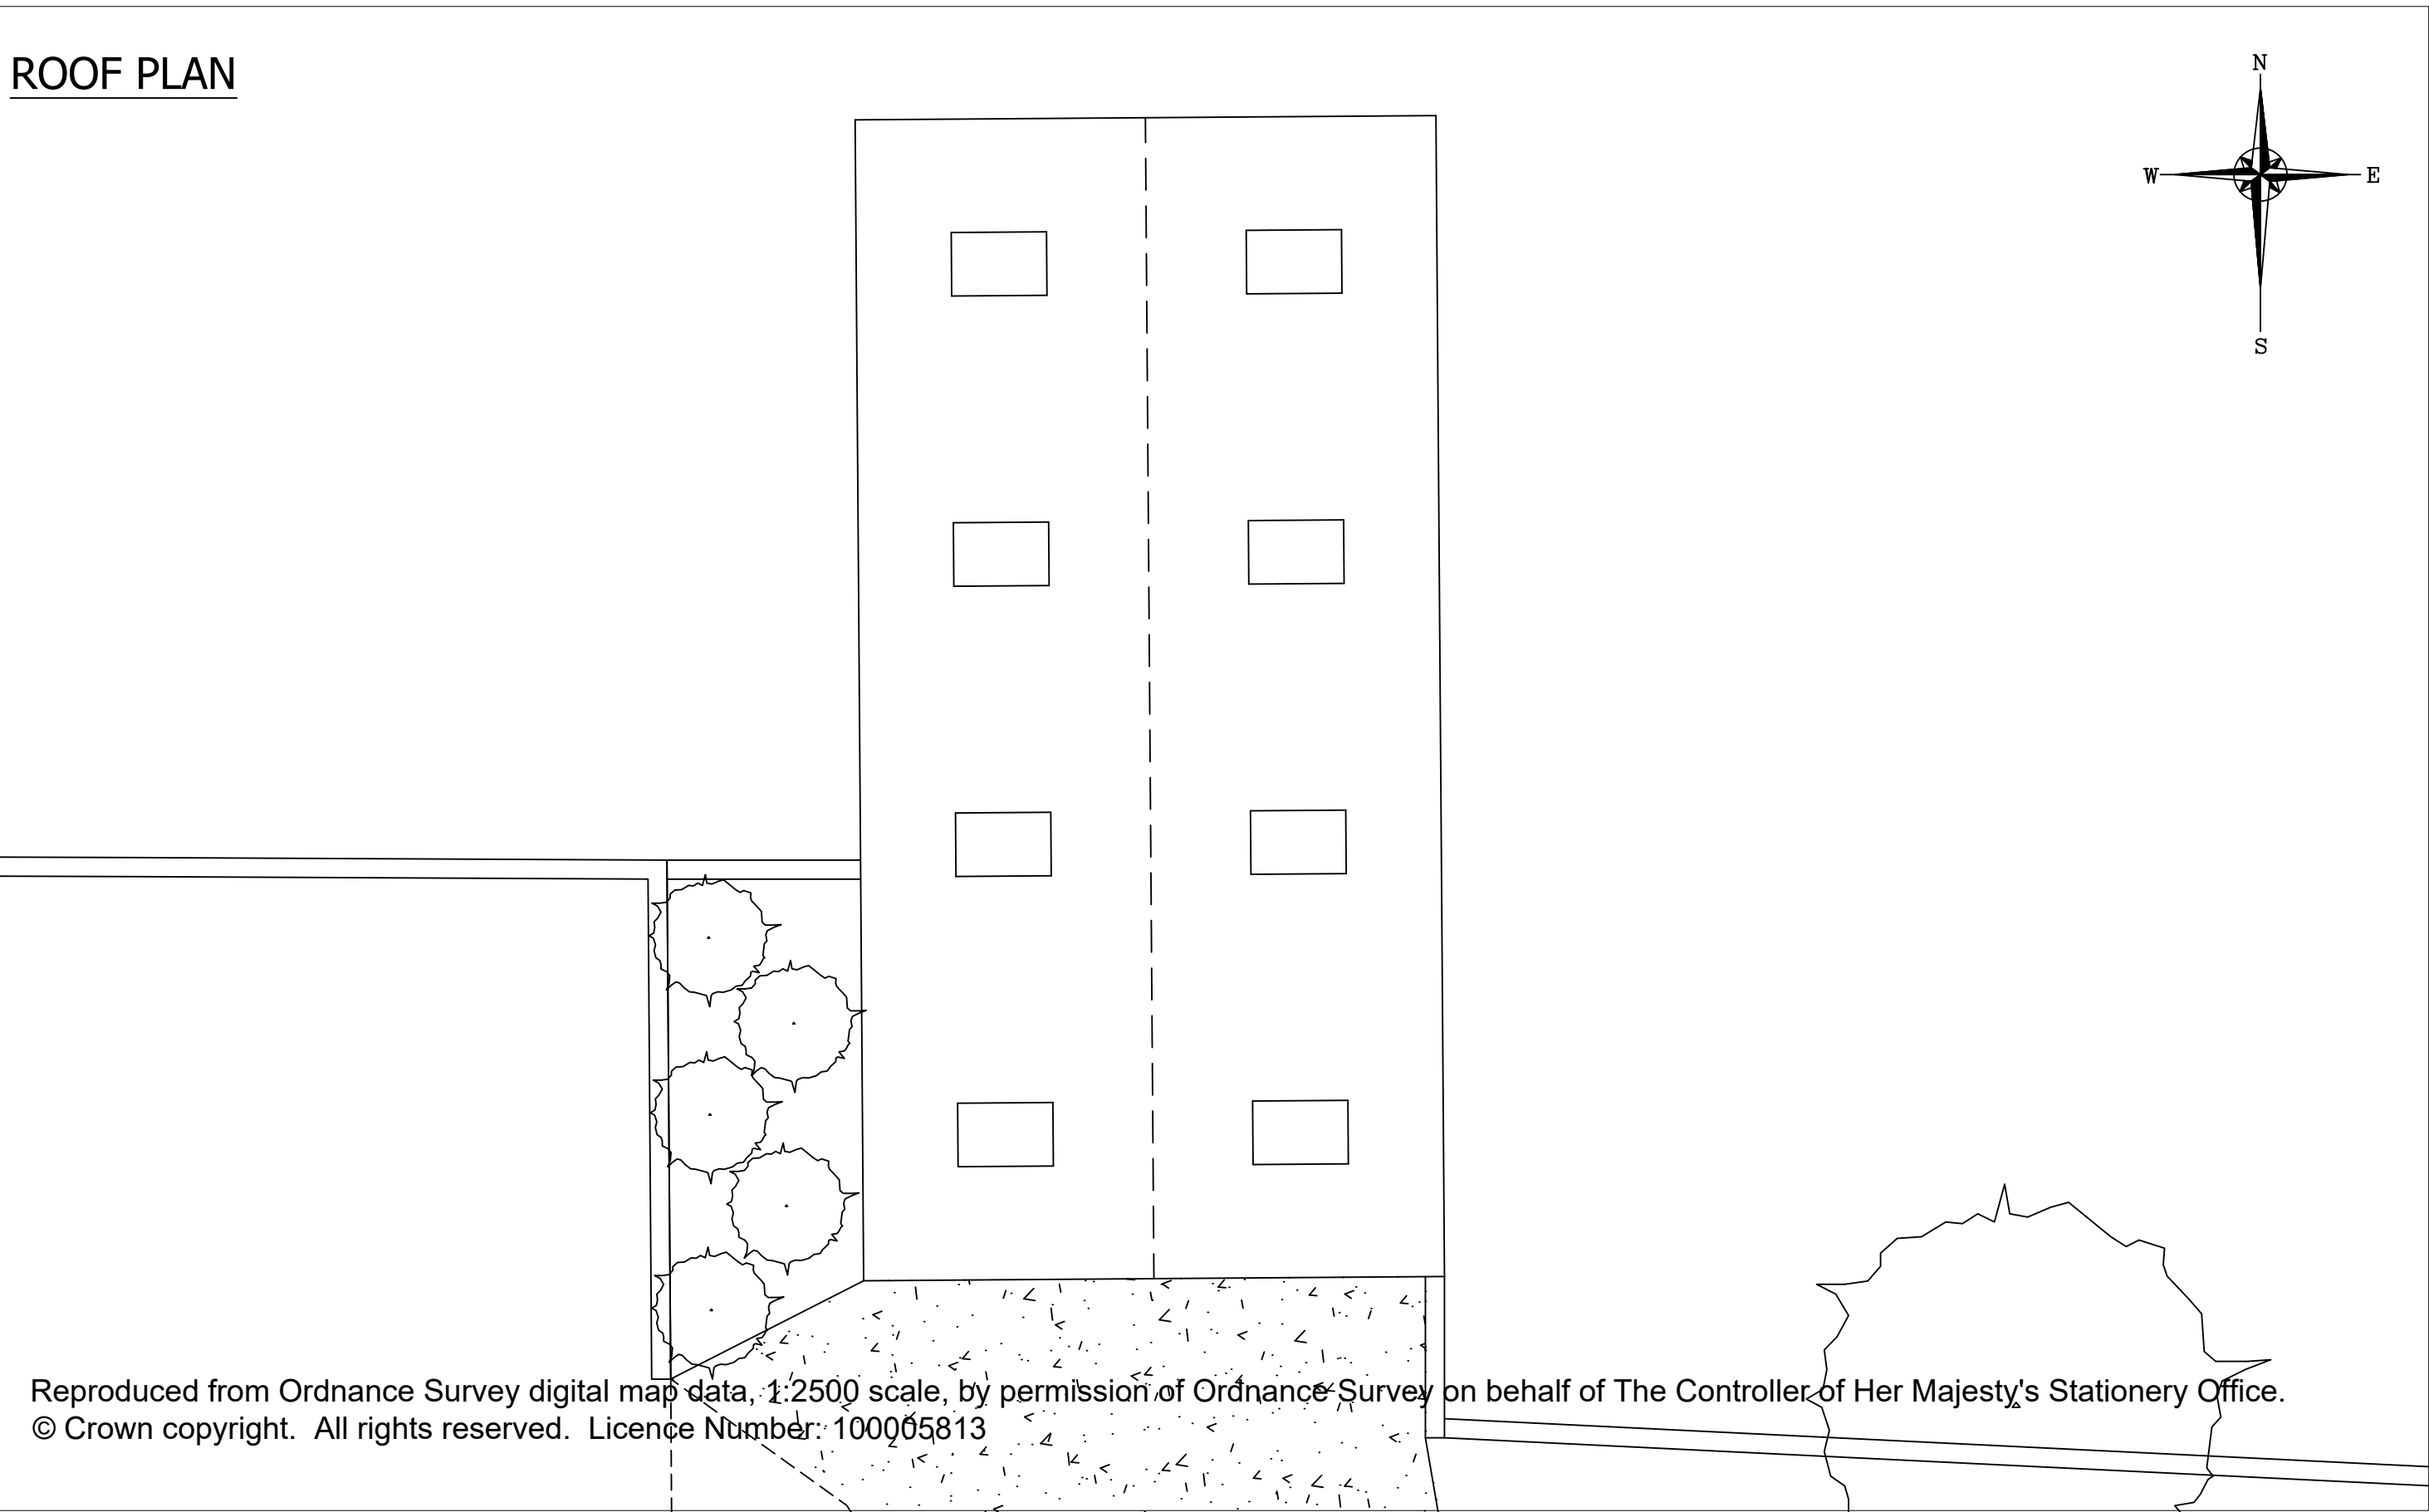

Reproduced from Ordnance Survey digital map data, 1:2500 scale, by permission of Ordnance Survey on behalf of The Controller of Her Majesty's Stationery Office.
© Crown copyright. All rights reserved. Licence Number: 100005813

Bagshaws LLP Vine House, Ashbourne, Derbyshire. DE6 1AE Telephone: 01335 342201 opt:2 www.bagshaws.com	Applicant: Mr M Bradley Elderberry Barn, Benty Grange Lane, Winkhill, Leek, ST13 7PU	
	Proposal: Proposed Agricultural Building	
	Scales: 1:100 @ A1	Detail: Elevation, Floor and Roof Plan
	Date: 21st February 2022	Drawing No. MB - 003