

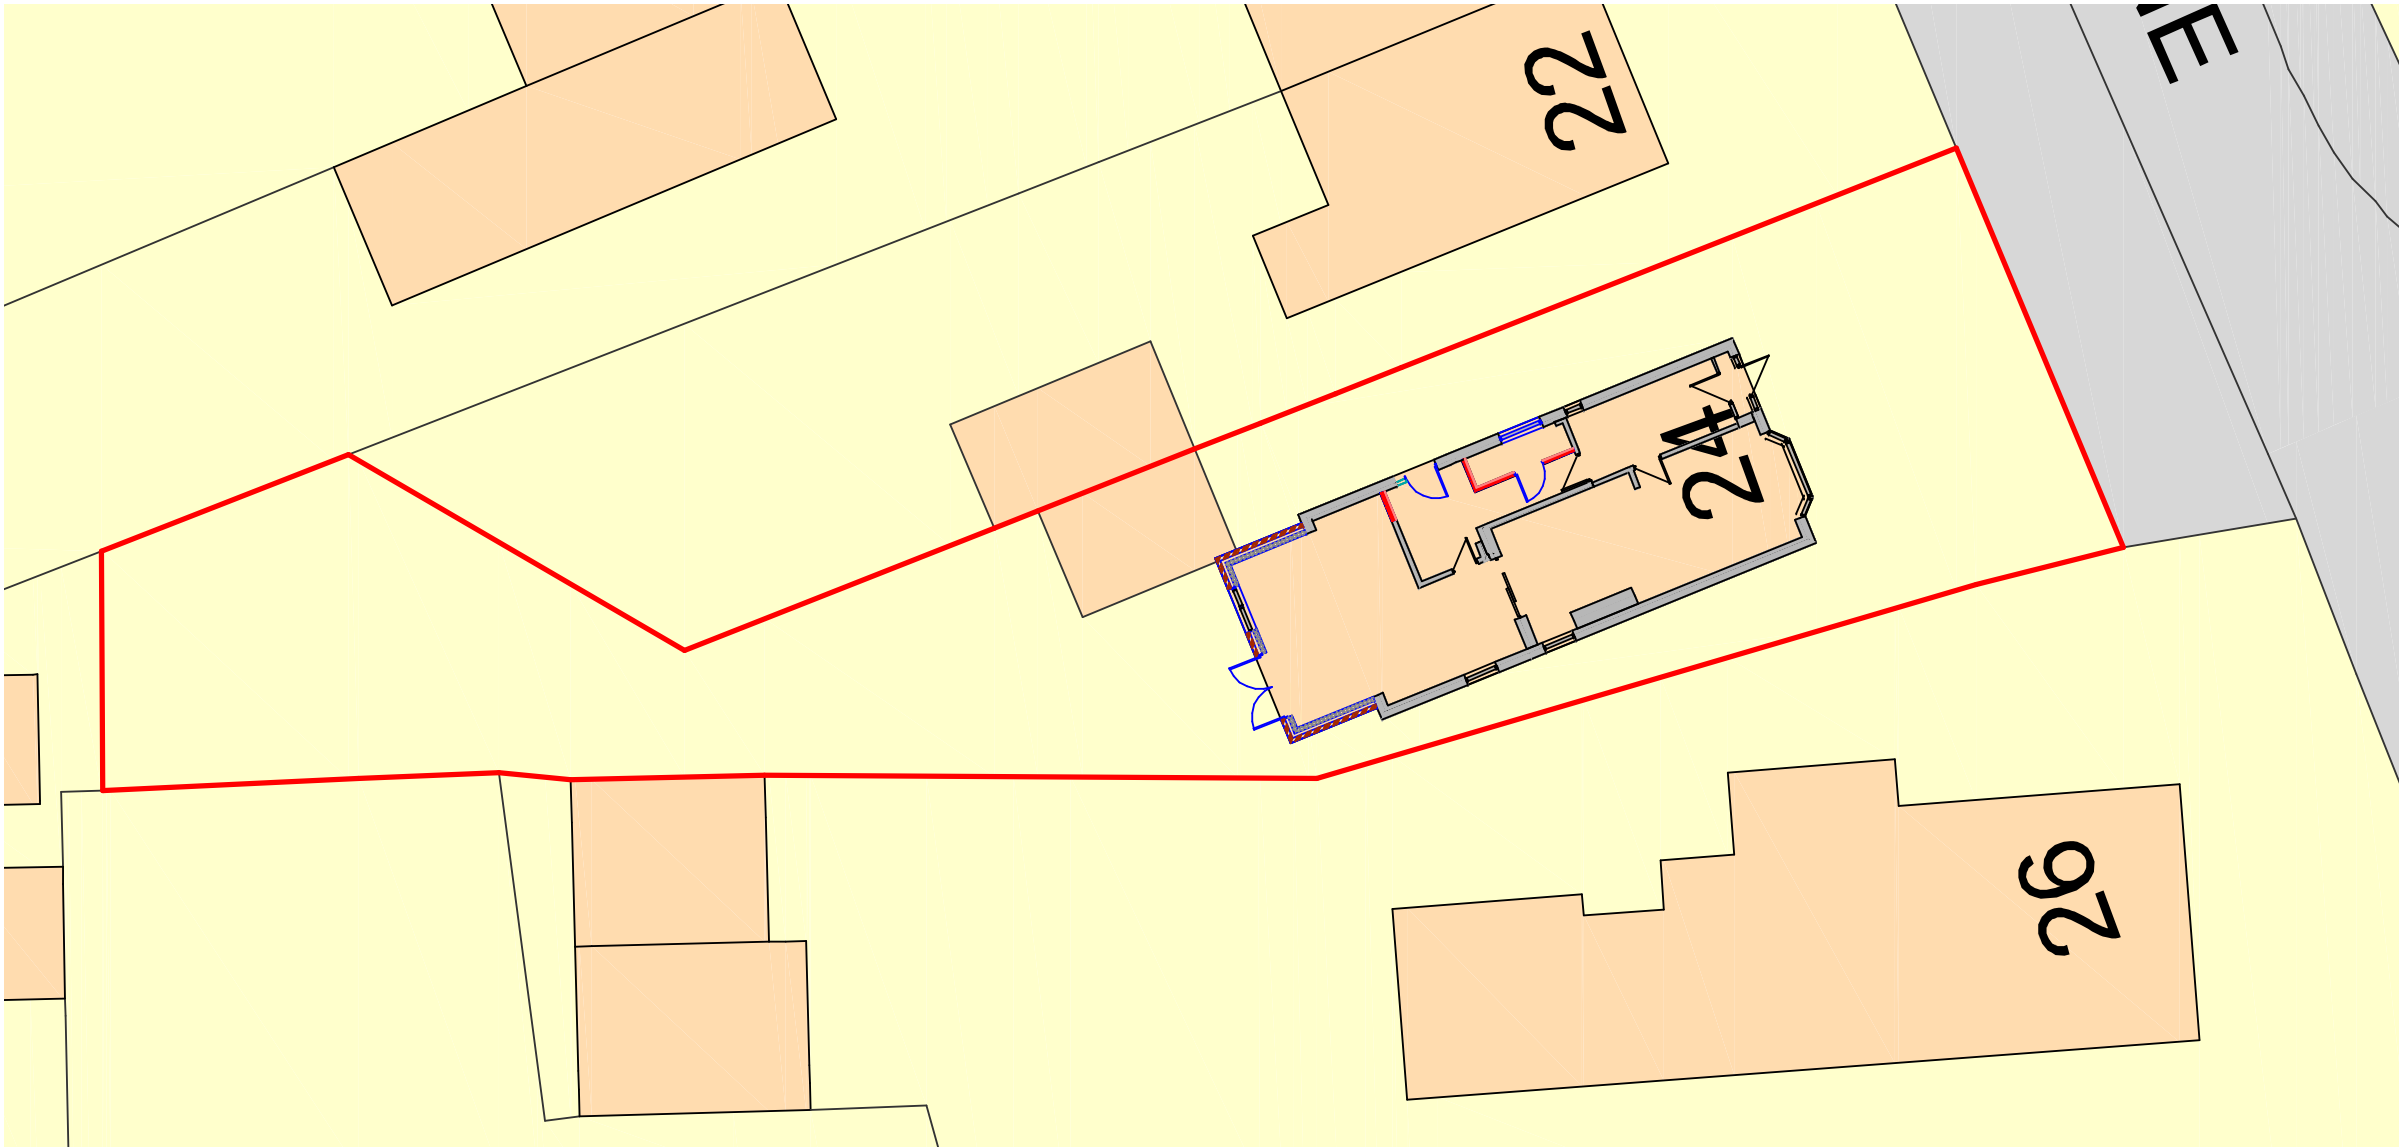



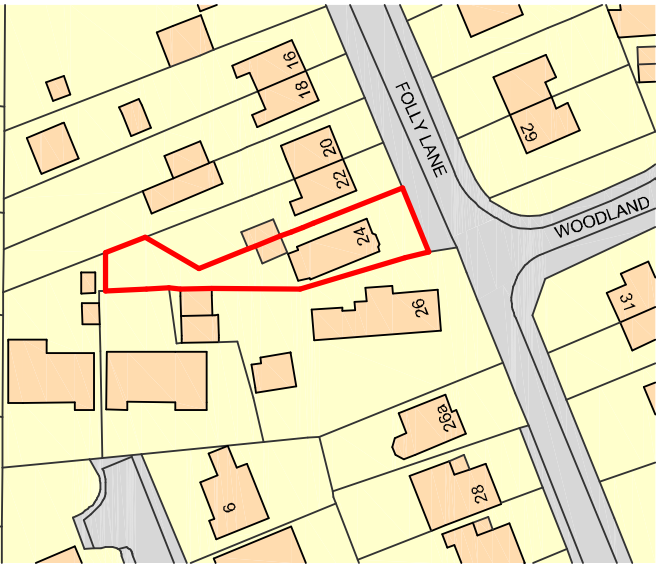


Site Plan as Proposed


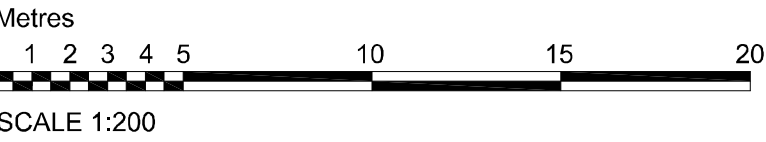


Ordnance Survey, (c) Crown Copyright 2021. All rights reserved. Licence number 100022432

Site Location Plan

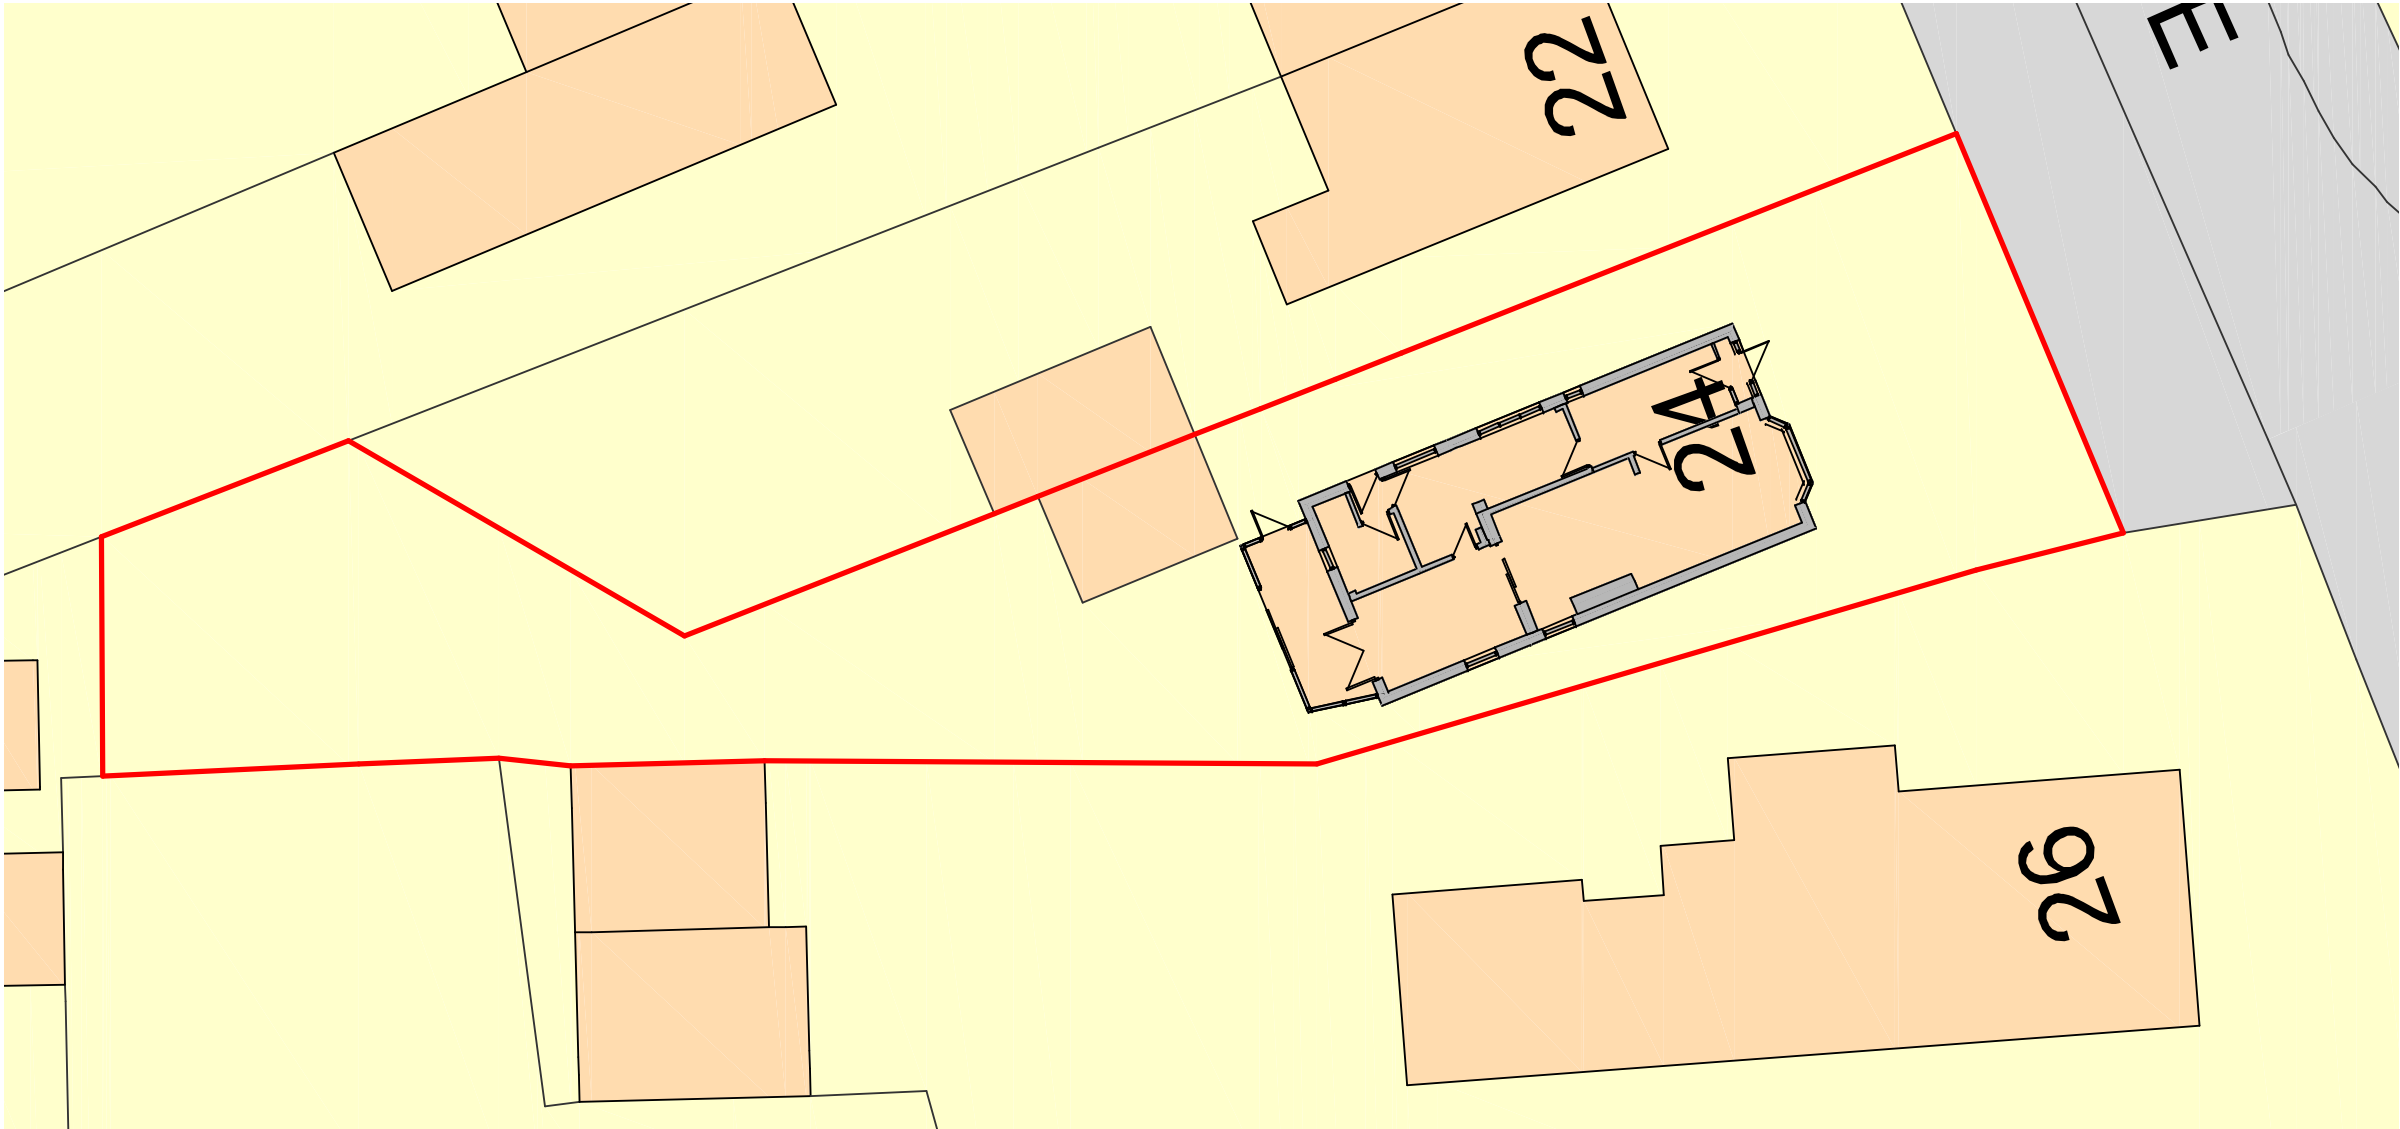 

Site Plan as Existing

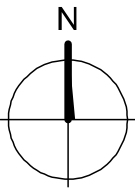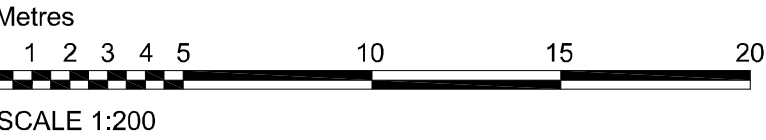

DBD Architectural Consultancy Ltd ©2021

1. Copyright is vested with DBD Architectural Consultancy Ltd.
2. All dimensions to be checked on site before proceeding.
3. Contractor to check/adjust dimensions of new work to suit existing conditions. Do not assume existing structure or details are plumb, square or level.
4. Contractor must notify the architect of any discrepancies before proceeding.
5. All drawings to be read in conjunction with all other consultants drawings and specs.

Rev	Date	Description



Mr & Mrs Hudson
24 Folly Lane
Cheddleton
ST13 7DA

Internal Alterations

Site Plans		
Drawn: Planning	Date: 16.06.21	Drawn: 2198
Scale: 1:200	Drawing Number: PL 01	