




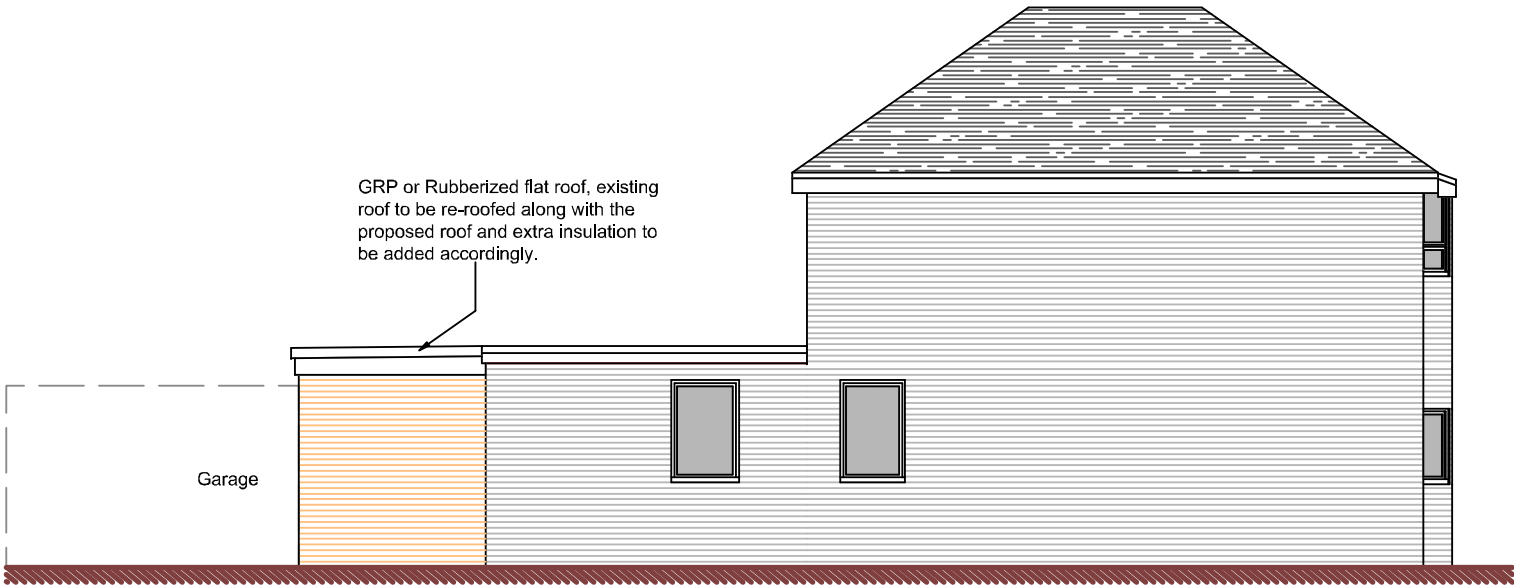


Side Elevation

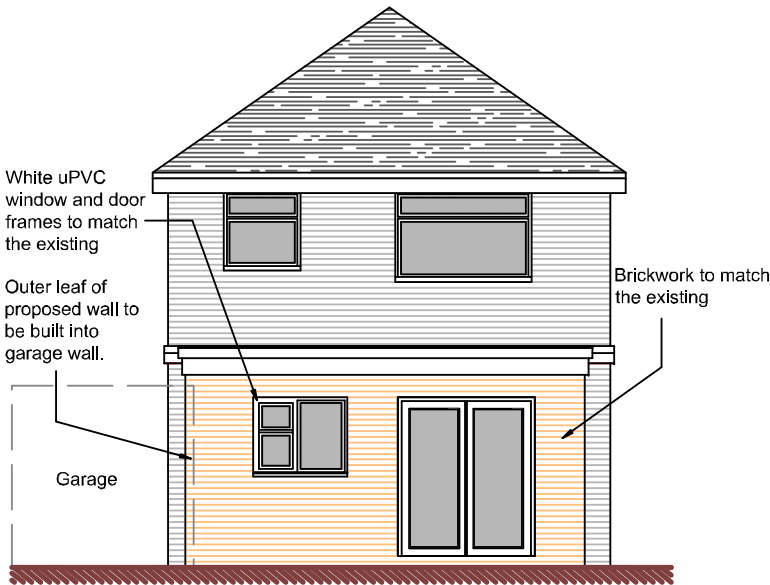



Rear Elevation

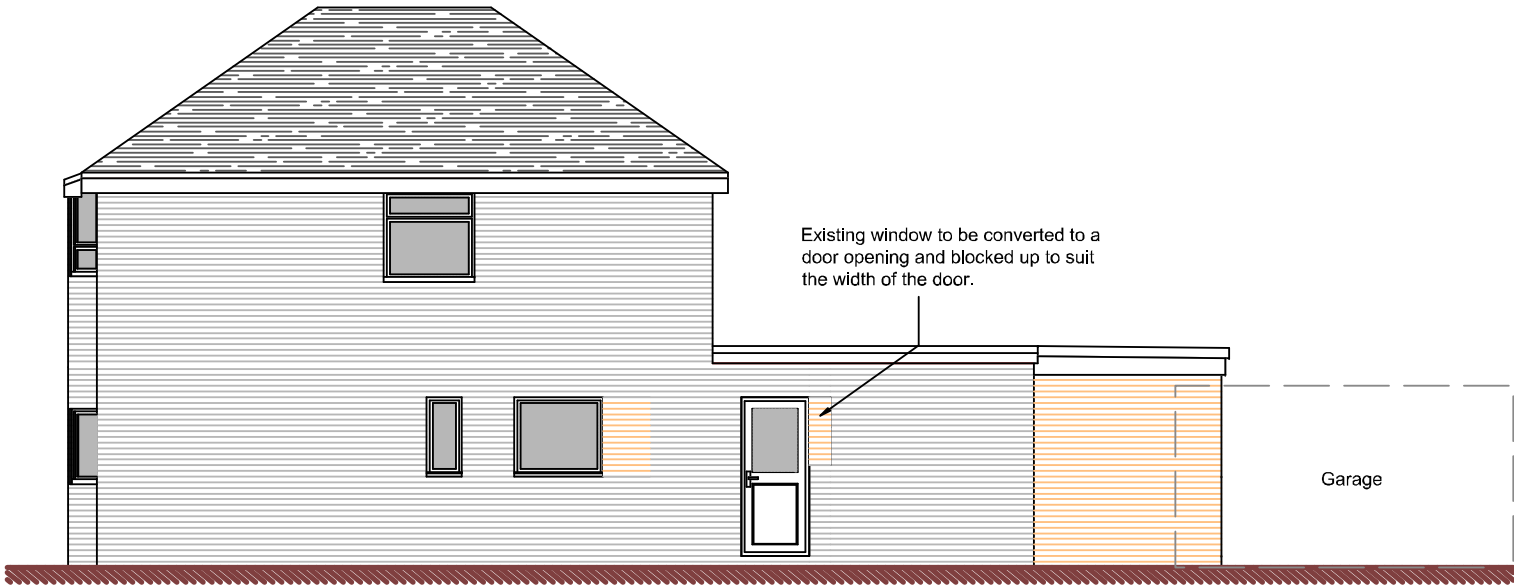

Side Elevation

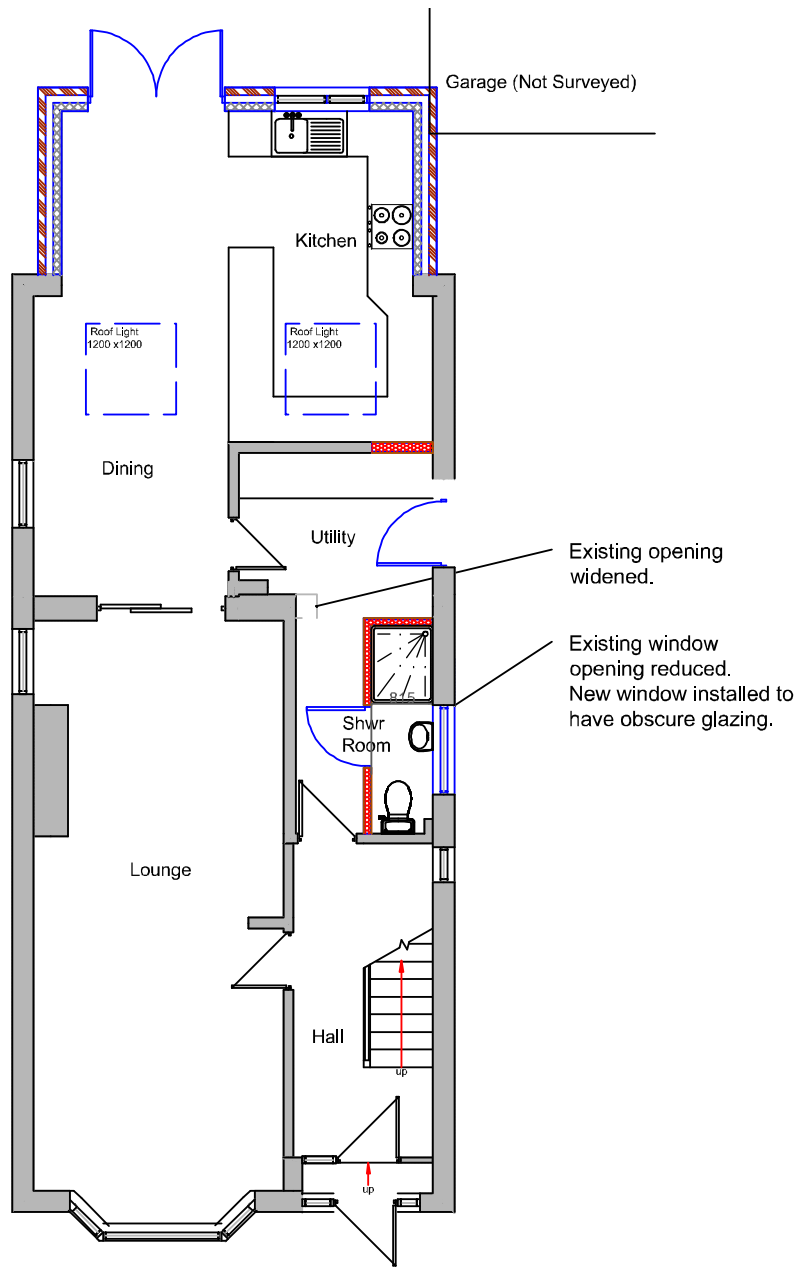

Ground Floor Plan

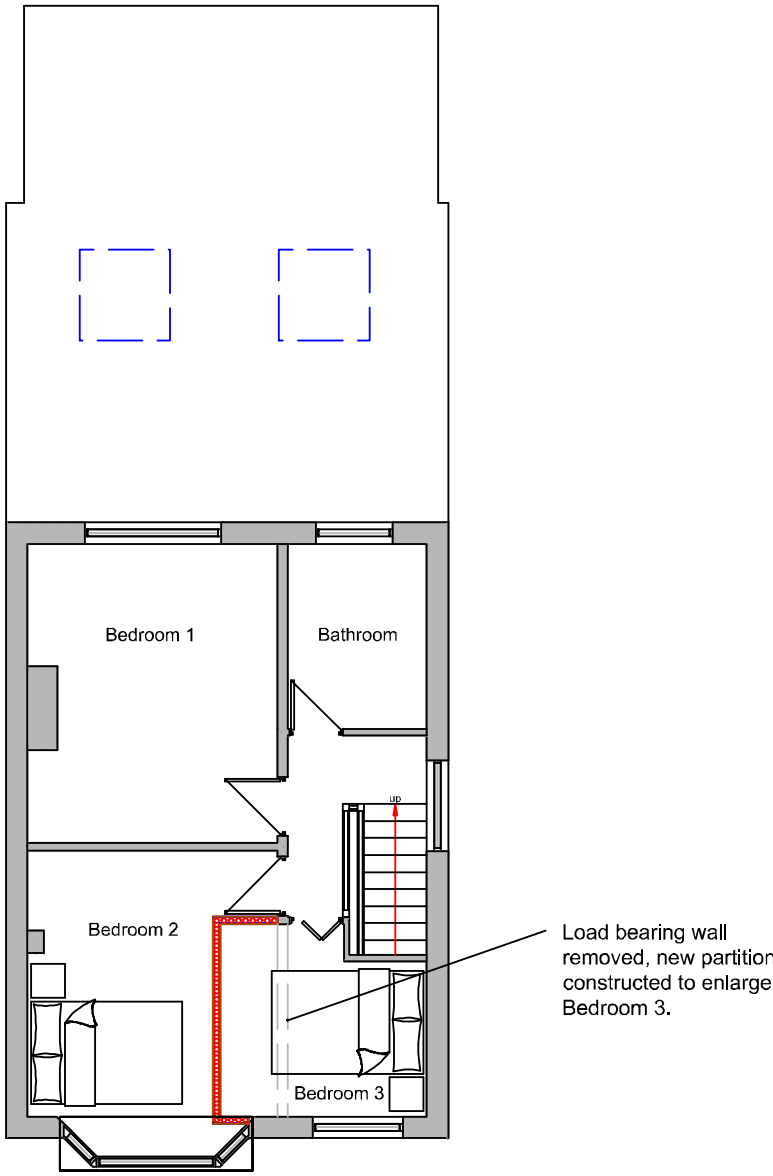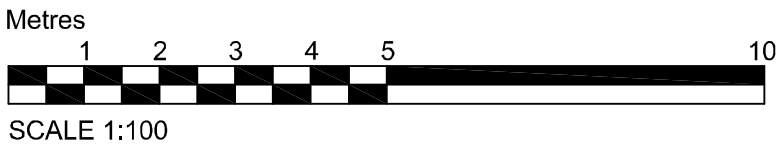

First Floor Plan

DBD Architectural Consultancy Ltd ©2021

1. Copyright is vested with DBD Architectural Consultancy Ltd.
2. All dimensions to be checked on site before proceeding.
3. Contractor to check/adjust dimensions of new work to suit existing conditions. Do not assume existing structure or details are plumb, square or level.
4. Contractor must notify the architect of any discrepancies before proceeding.
5. All drawings to be read in conjunction with all other consultants drawings and specs.

Rev	Date	Description
B	19.01.22	Minor Amendments
A	10.01.22	Amendments made following comments



Mr & Mrs Hudson
24 Folly Lane
Cheddleton
ST13 7DA

Internal Alterations

Title Plans as Proposed		
Stage: Planning	Date: 22.10.21	Job No: 2188
Scale: 1:100	Drawing Number: PL 03B	