




● MAC ARCHITECTURAL DESIGN LTD. All rights reserved.
This Drawing and its contents has been produced for the Client only and is not intended for any other person or for any other purpose than the Drawing Status. No part of this drawing and associated graphical contents may be reproduced, copied, modified or distributed, without the prior written consent of MAC Architectural Design Ltd.

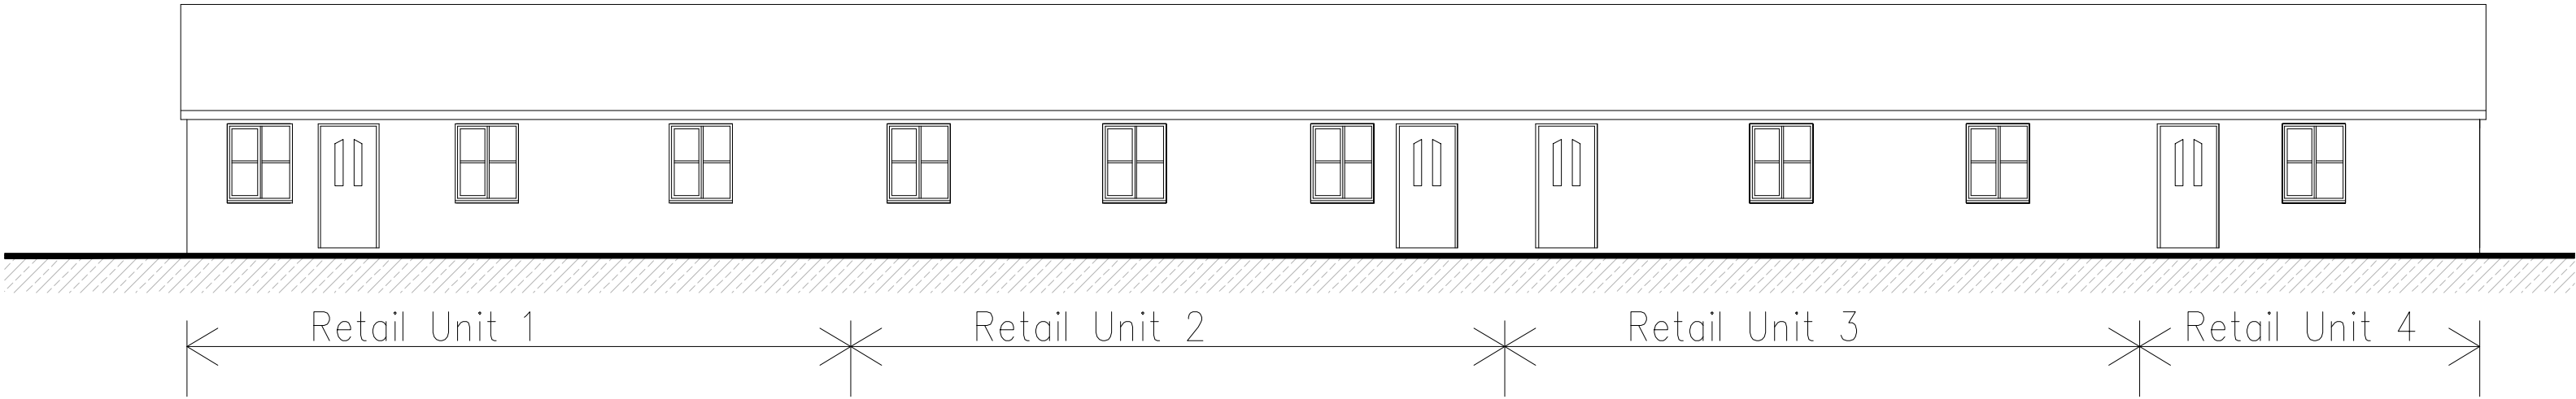


East Elevation Scale 1:100

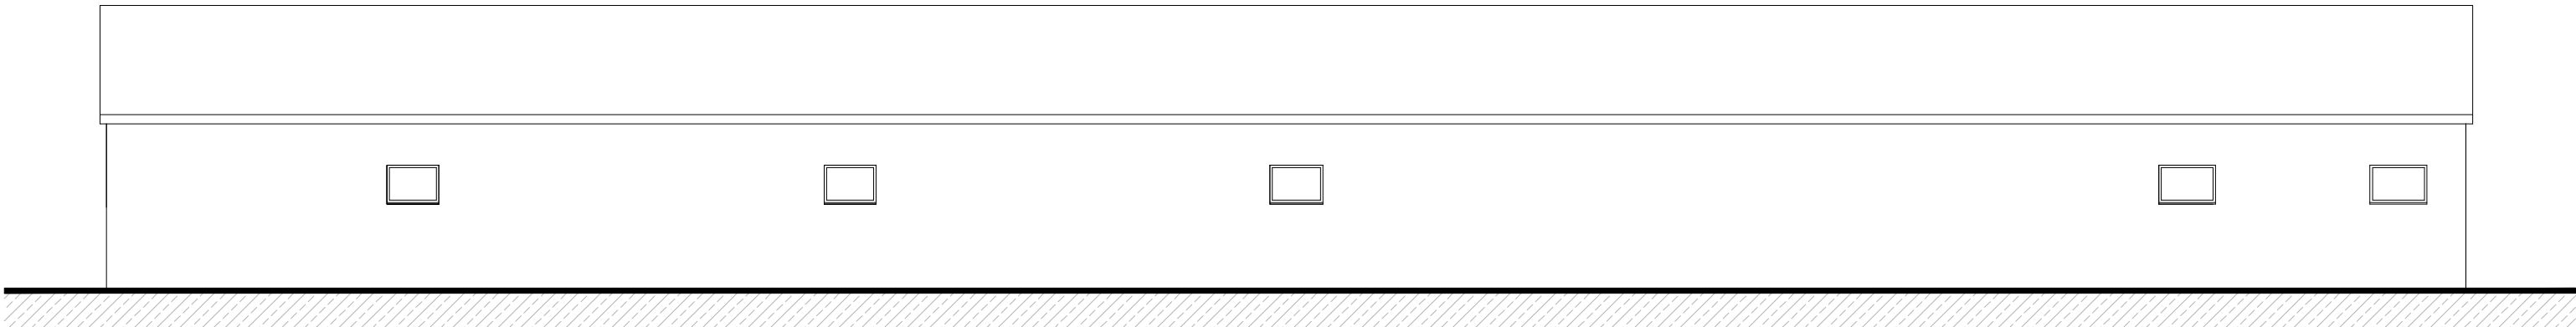


West Elevation Scale 1:100

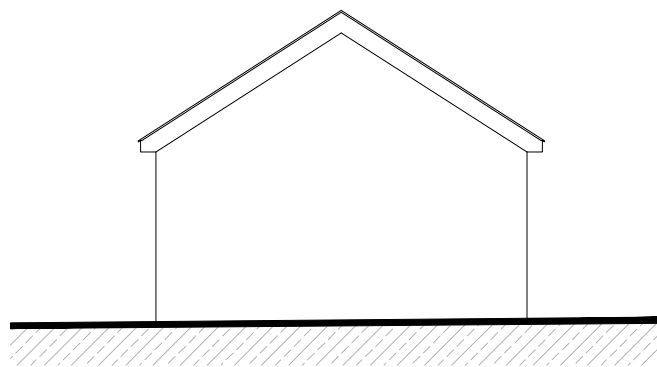


North Elevation
Scale 1:100

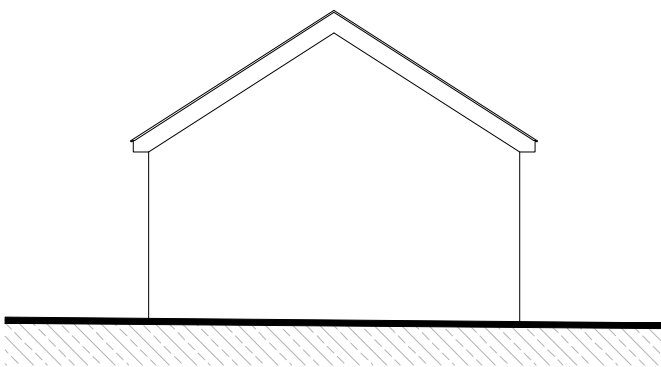

South Elevation
Scale 1:100

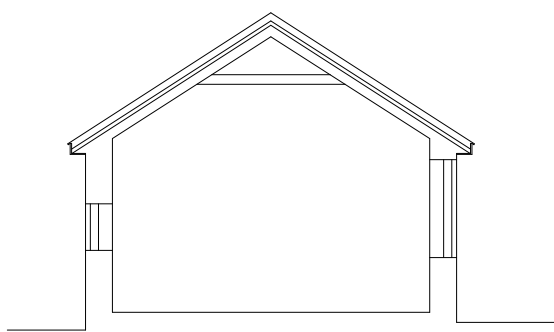


Section X-X
Scale 1:100

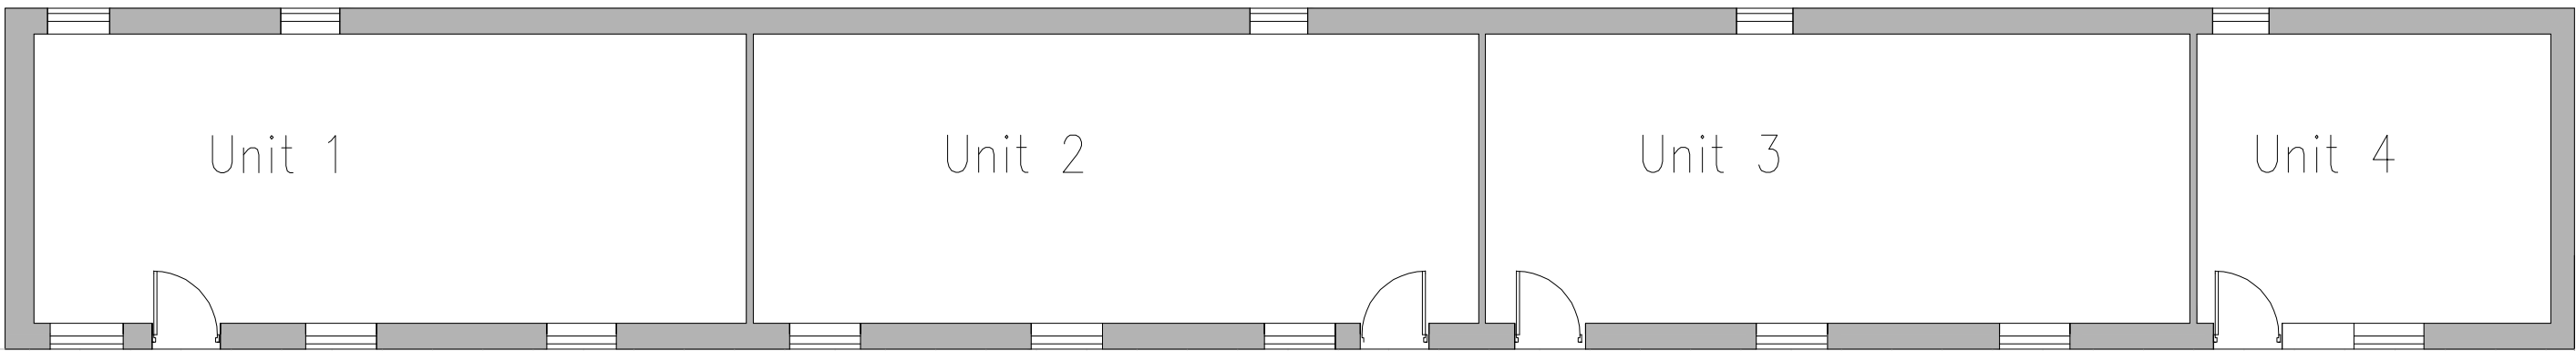

FOOTPATH
Marshalls Saxon 450x450mm Natural paving laid
with ramped approach and access.

Floor Plan Scale 1:100

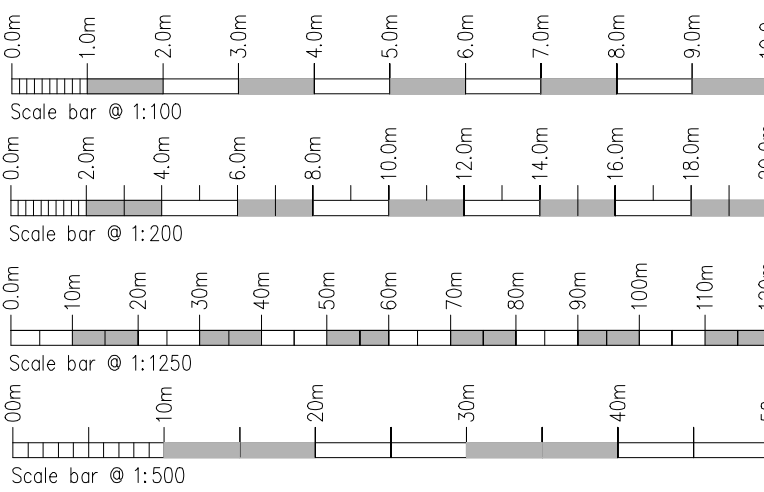

Rev.	Drawn	Comments.	Date

MAC
ARCHITECTURAL DESIGN LTD
Moorland House, 123 Moorland Road, Burslem, ST6 1JD.
T:01782 503302 E:admin@mac-arch.co.uk

Client:
Mr A Shuker.

Project:
**Proposed change of use of existing
agricultural buildings to retail use at
Thornfields Farm Leek Road,
Weston Coyney Staffordshire ST3 5BE.**

Title:
Plans & Elevations as Proposed.

Status:
Planning.